

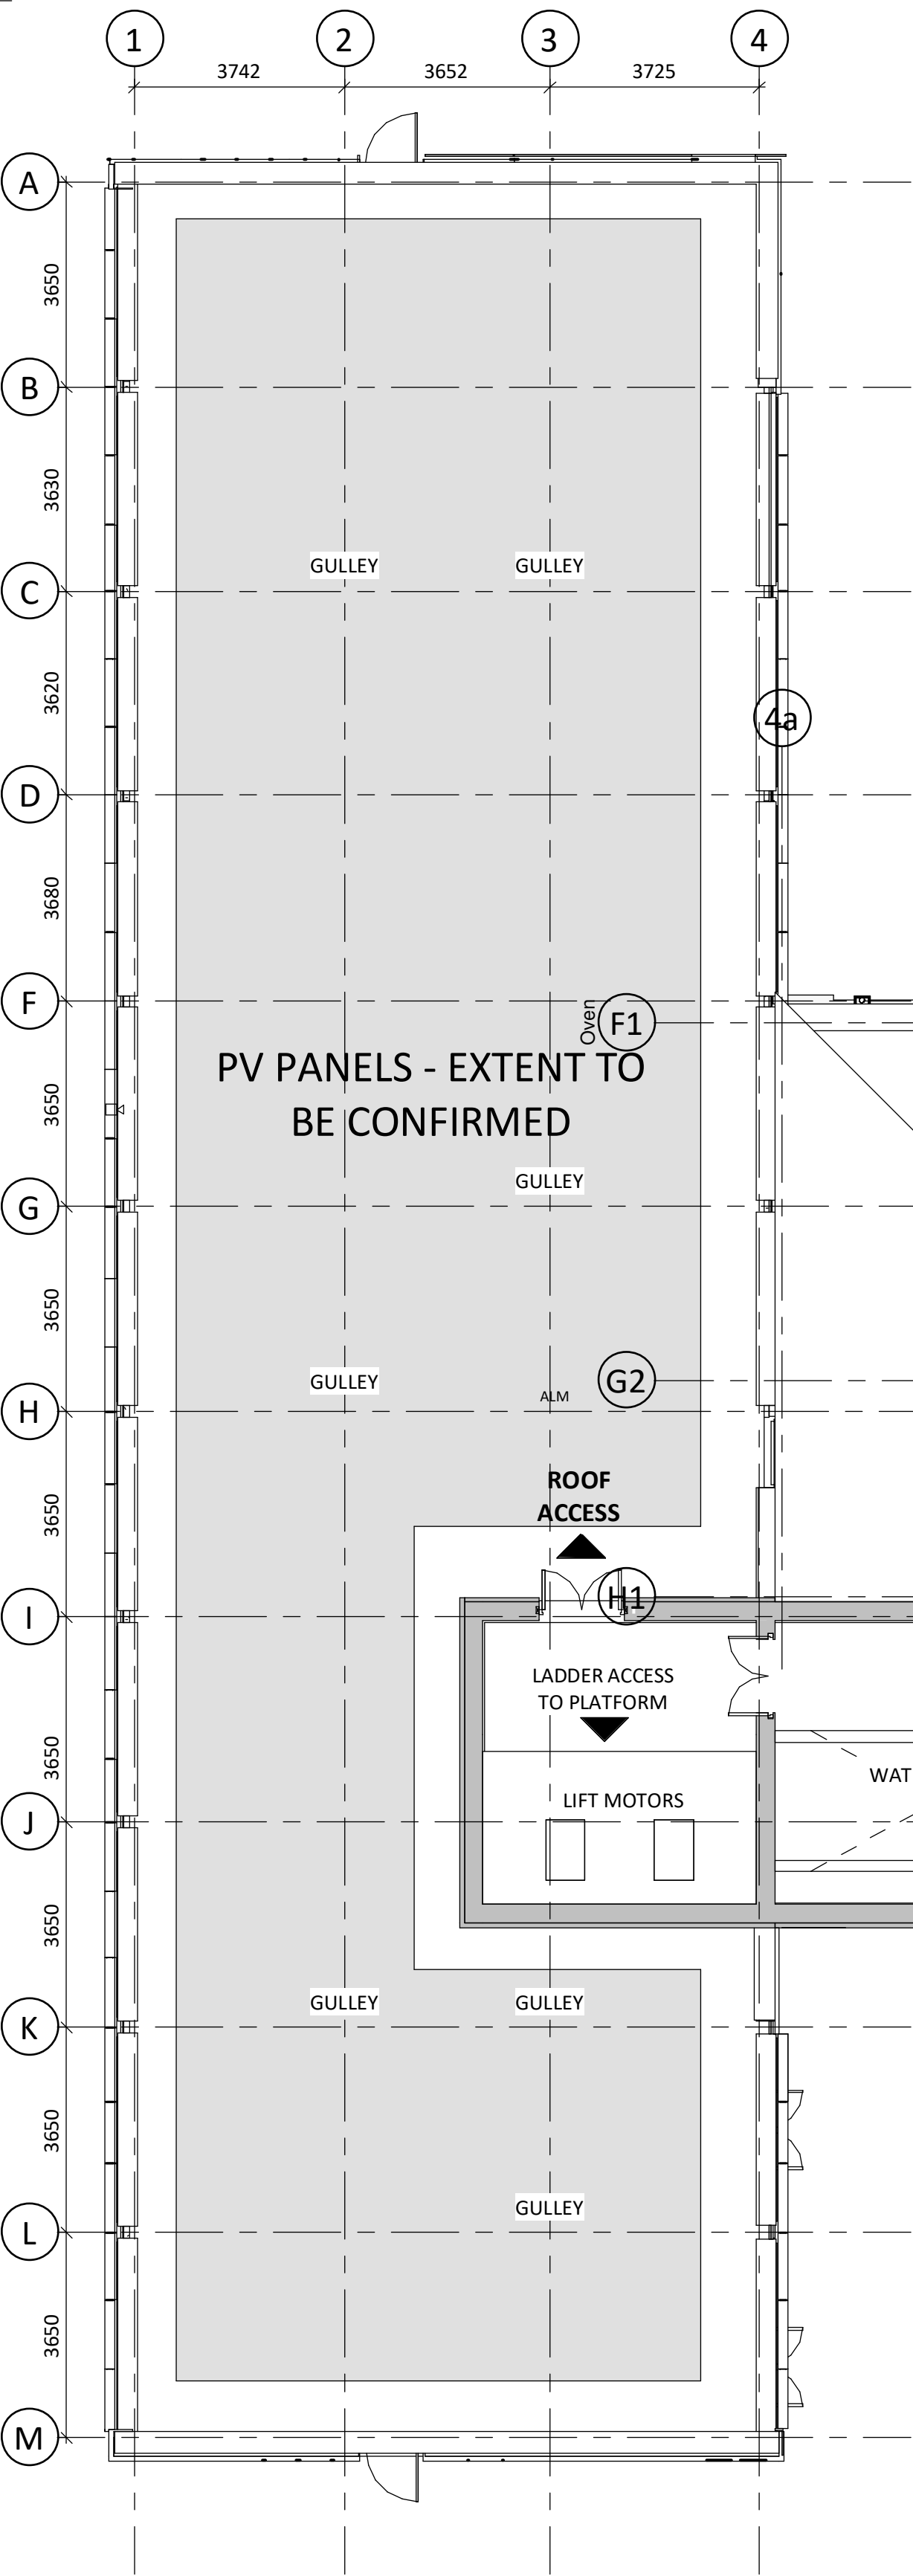


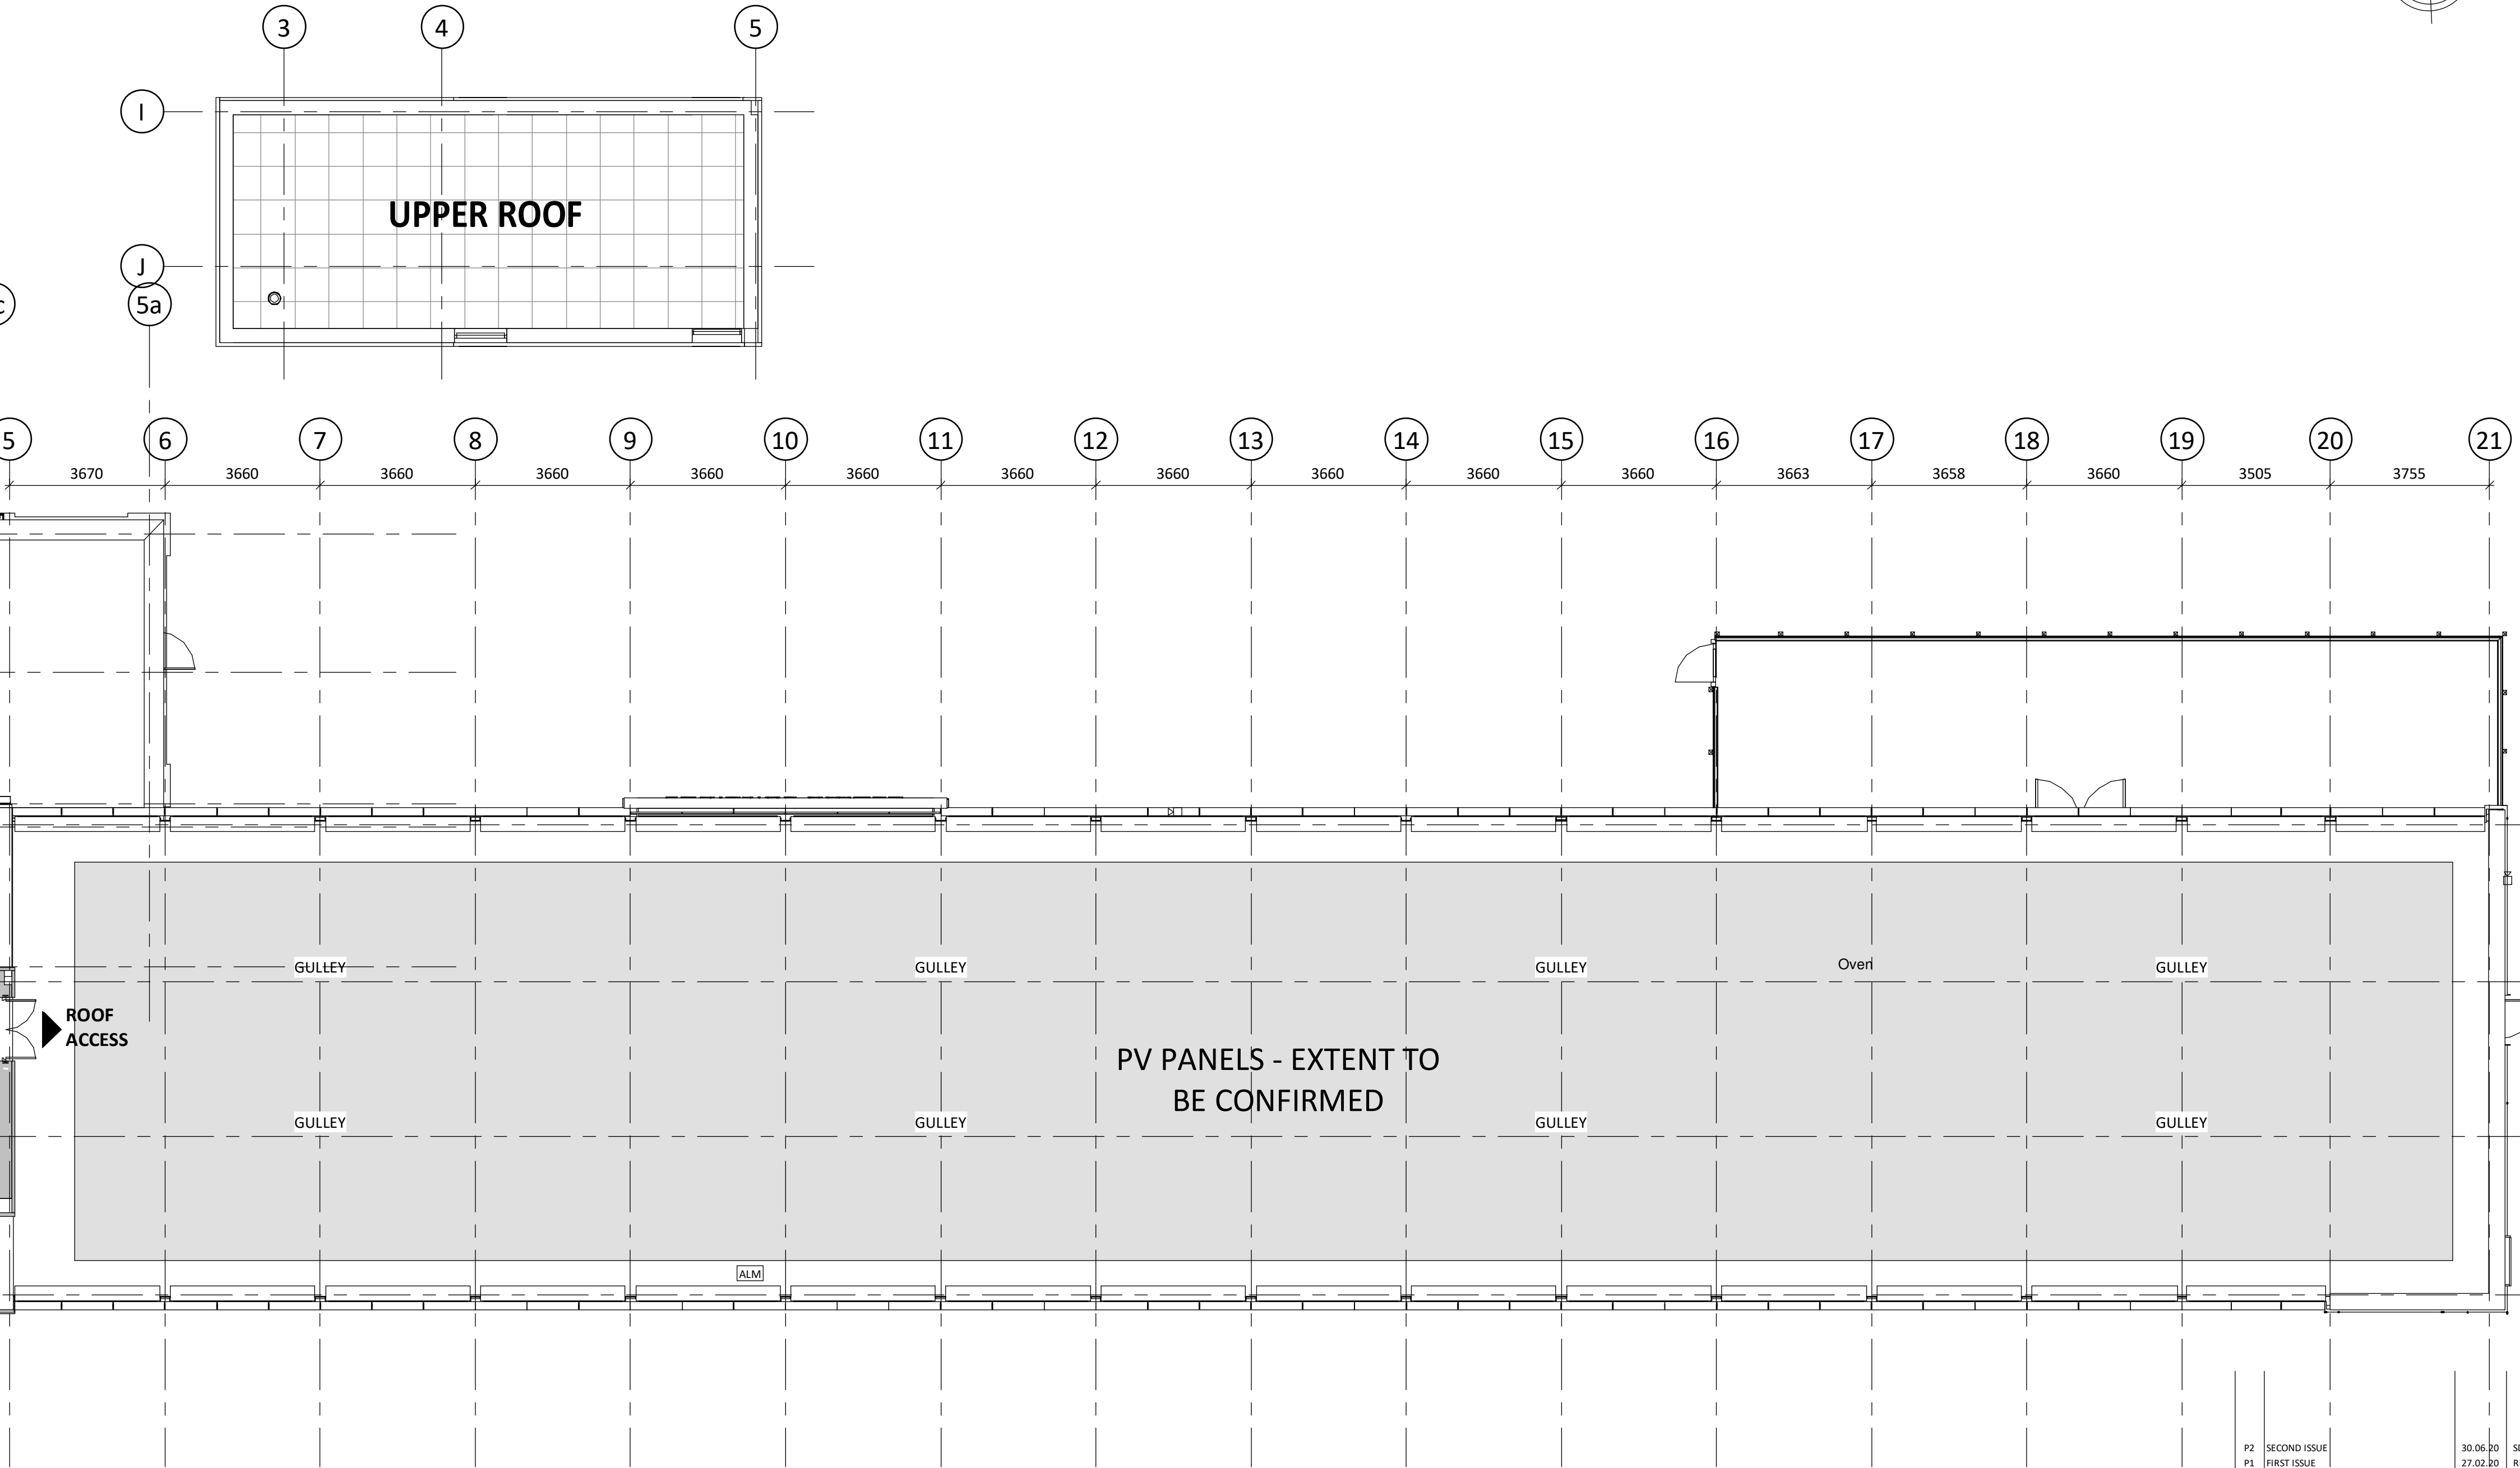

PROPOSED ROOF PLAN GENERAL ARRANGEMENT

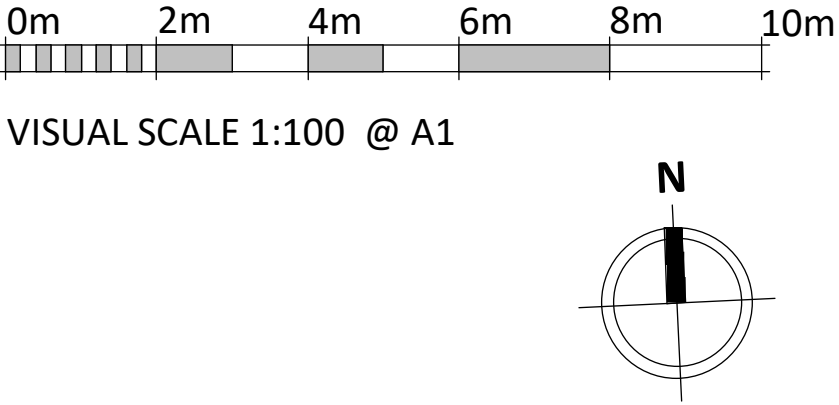

P2	SECOND ISSUE	30.06.20	SD
P1	FIRST ISSUE	27.02.20	RB
REV	DESCRIPTION	DATE	BY

THIS DRAWING IS THE COPYRIGHT OF AINSLEY GOMMON ARCHITECTS. DO NOT SCALE FROM THIS DRAWING. WORK TO FIGURED DIMENSIONS ONLY. CHECK ALL DIMENSIONS ON SITE. ANY DISCREPANCIES TO BE NOTIFIED TO THE ARCHITECT. ELEMENTS OF STRUCTURE SHOWN ARE INDICATIVE AND FOR GUIDANCE. FINAL DESIGN TO BE AS STRUCTURAL ENGINEERS DETAILS AND SPECIFICATION.

PROJECT
REFURB OF CROWN
BUILDINGS, WREXHAM
for WREXHAM CBC

DRAWING TITLE
PROPOSED ROOF GA

SCALE	@A1	DATE	DRAWN	CHECKED
As indicated		27/02/20	RB	MF
STATUS	S2	PURPOSE OF ISSUE		
		FOR INFORMATION		

JOB No
C1025

DRAWING No
CBW-AGA-A1-04-DR-A-0019

REV
P2

DIMENSIONS AND LAYOUT OF THE EXISTING BUILDING ARE BASED ON EXISTING CAD AND PDF INFORMATION SUPPLIED BY WREXHAM CC AND MAY CONTAIN INACCURACIES. AS SUCH AINSLEY GOMMON ARCHITECTS ARE NOT RESPONSIBLE FOR DISCREPANCIES OR INACCURACIES THAT MAY EMERGE FROM THE INFORMATION PROVIDED. CONTRACTOR TO CHECK SITE DIMENSIONS BEFORE ORDERING OR FABRICATING MATERIALS OR COMPONENTS AND INFORM ARCHITECT OF ANY DISCREPANCIES.