




Right Elevation

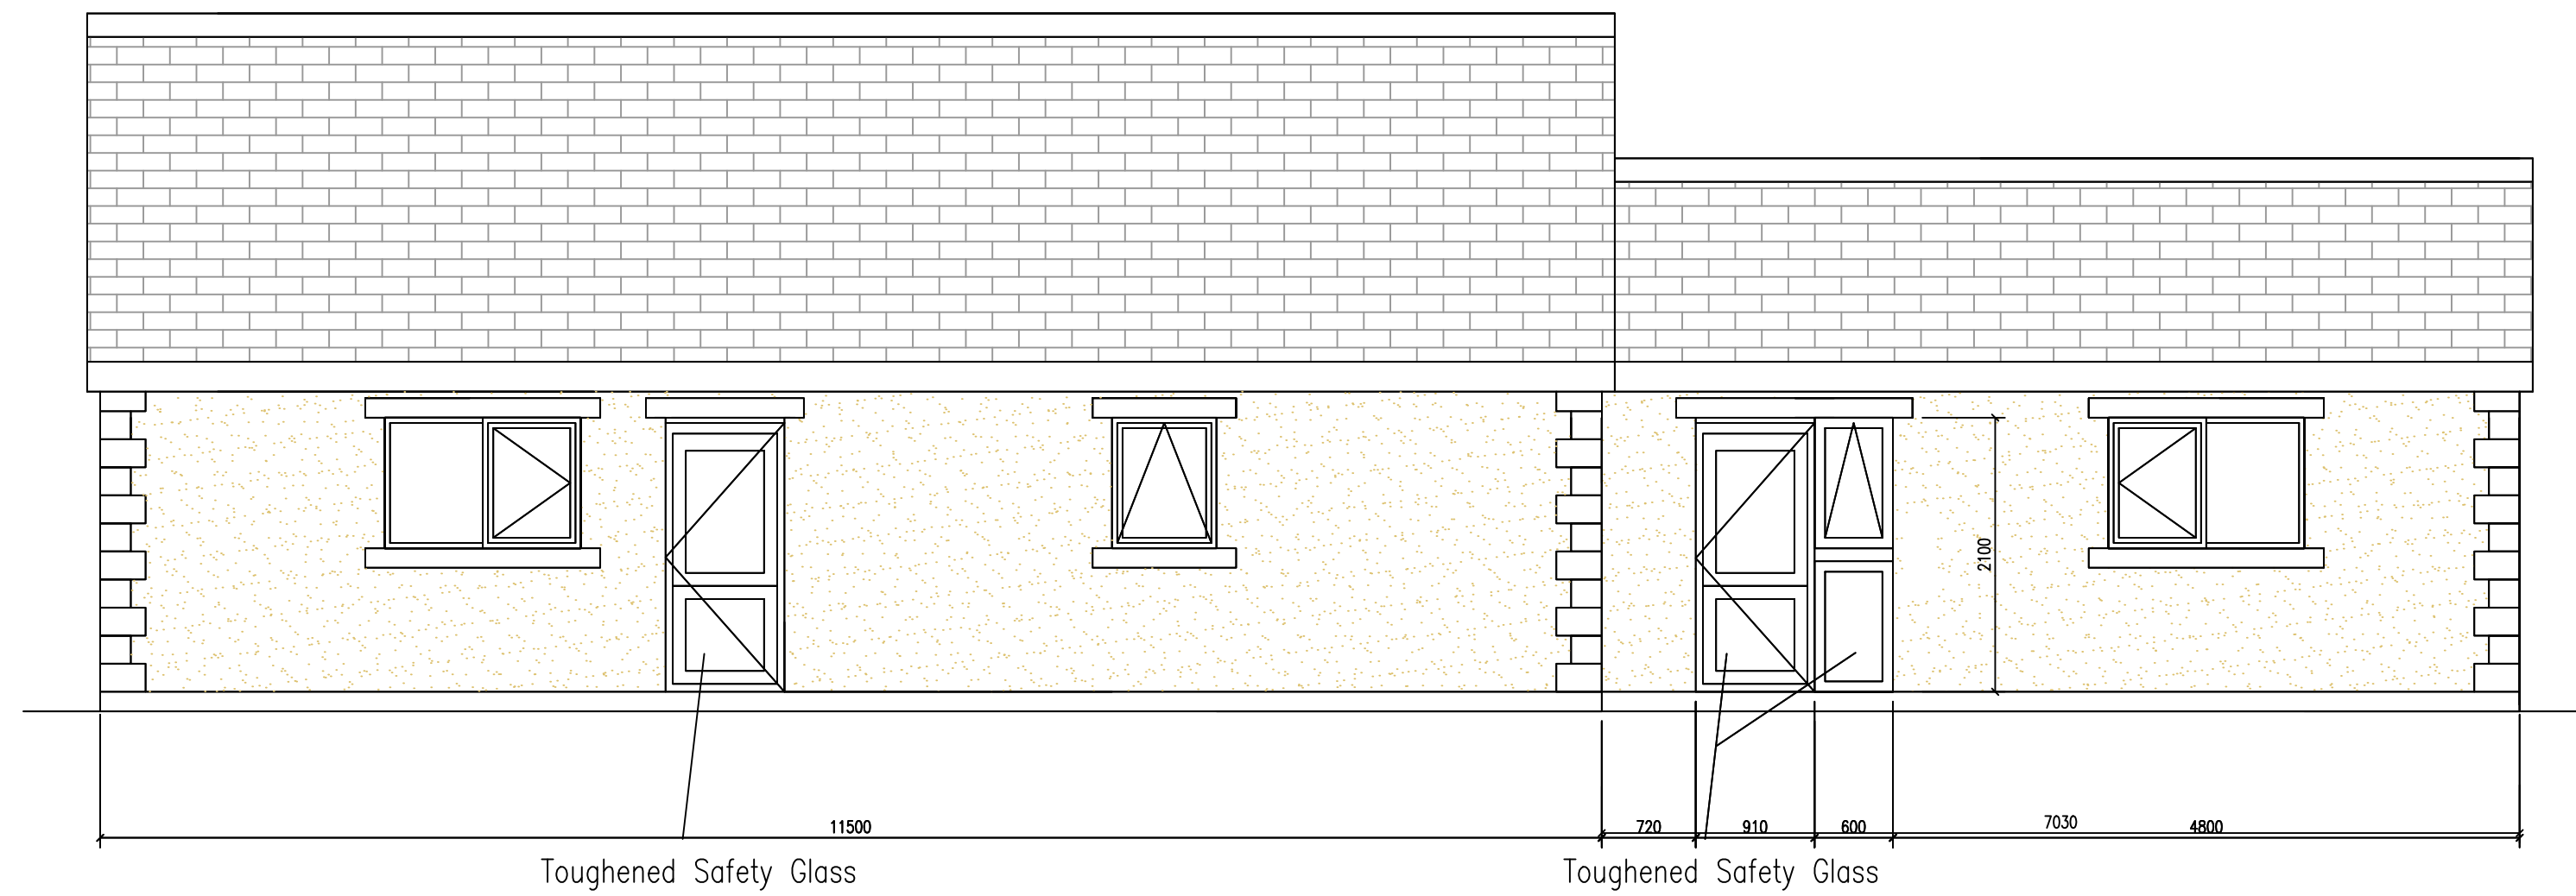


Left Elevation

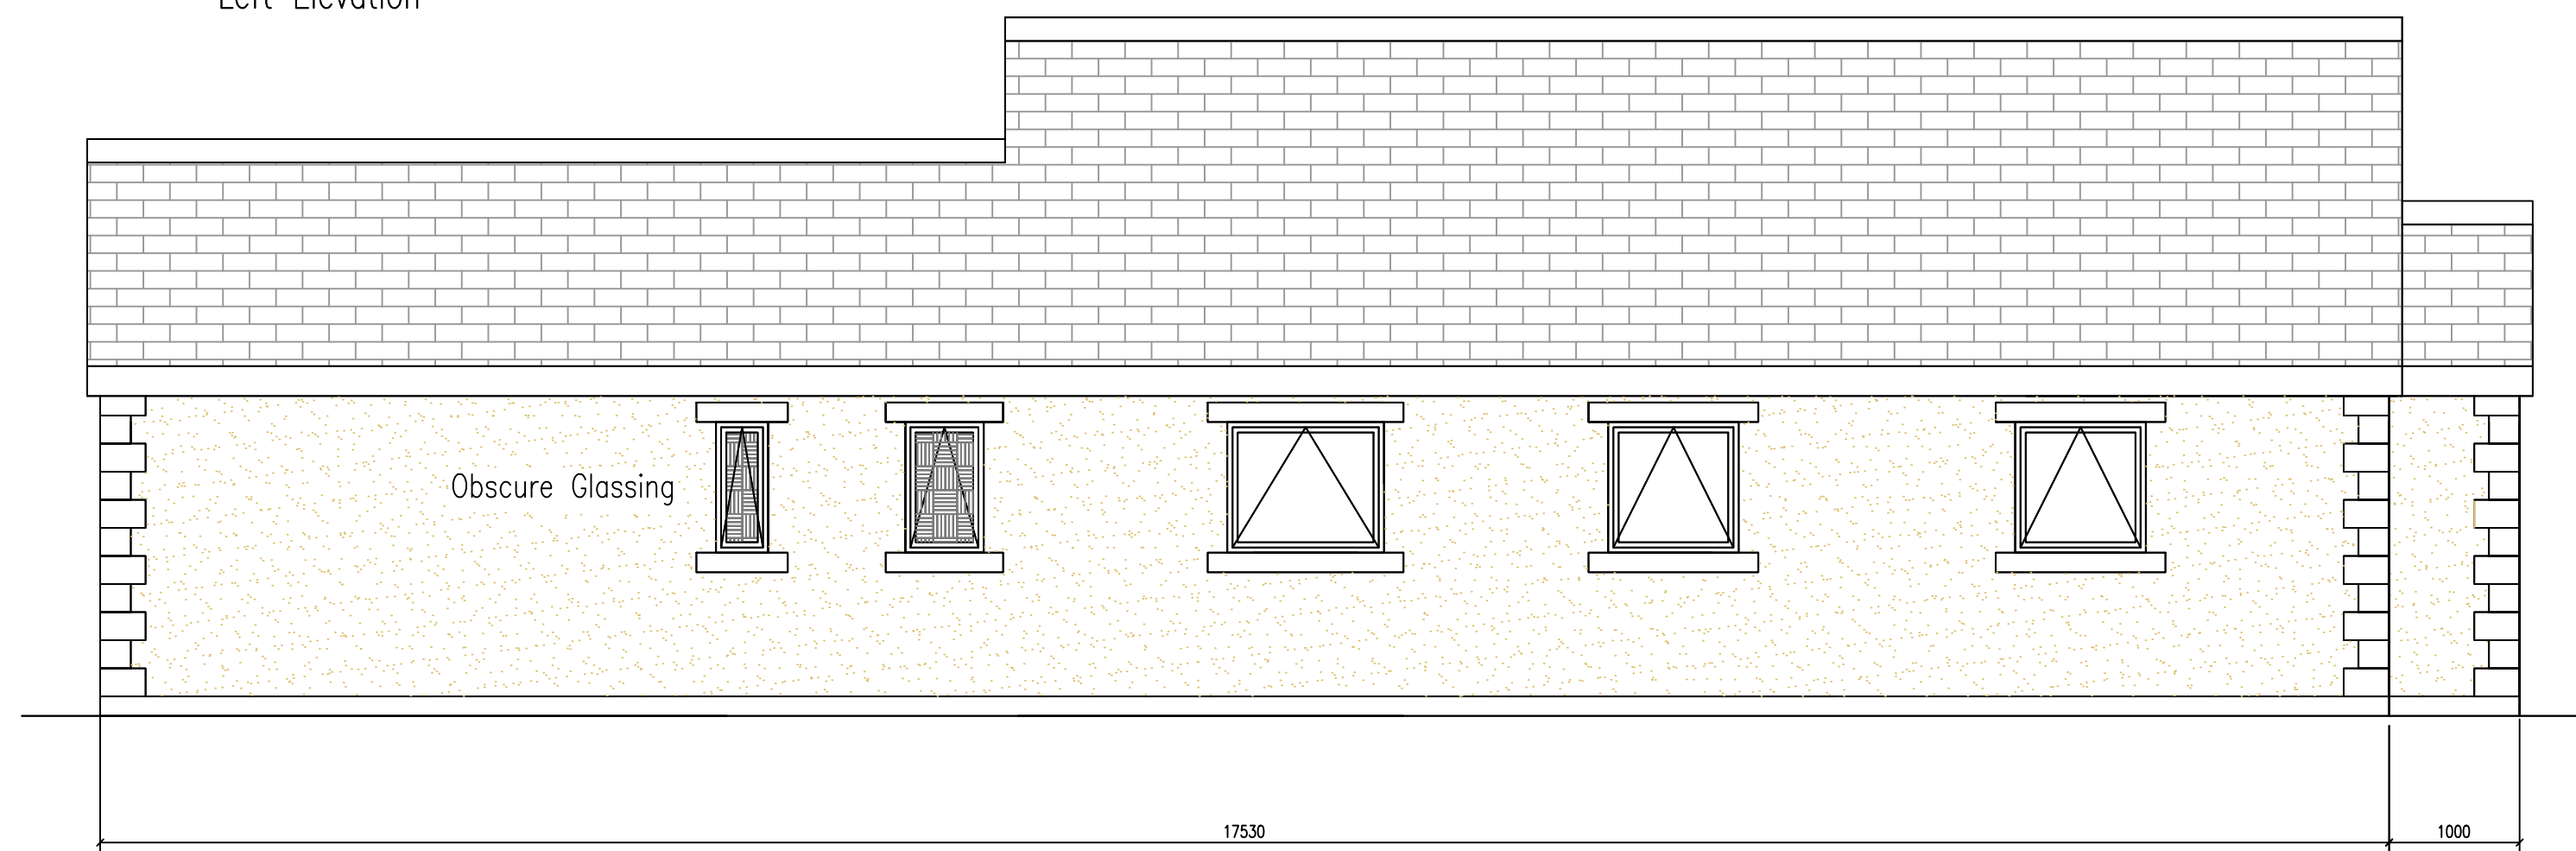

Rear Elevation

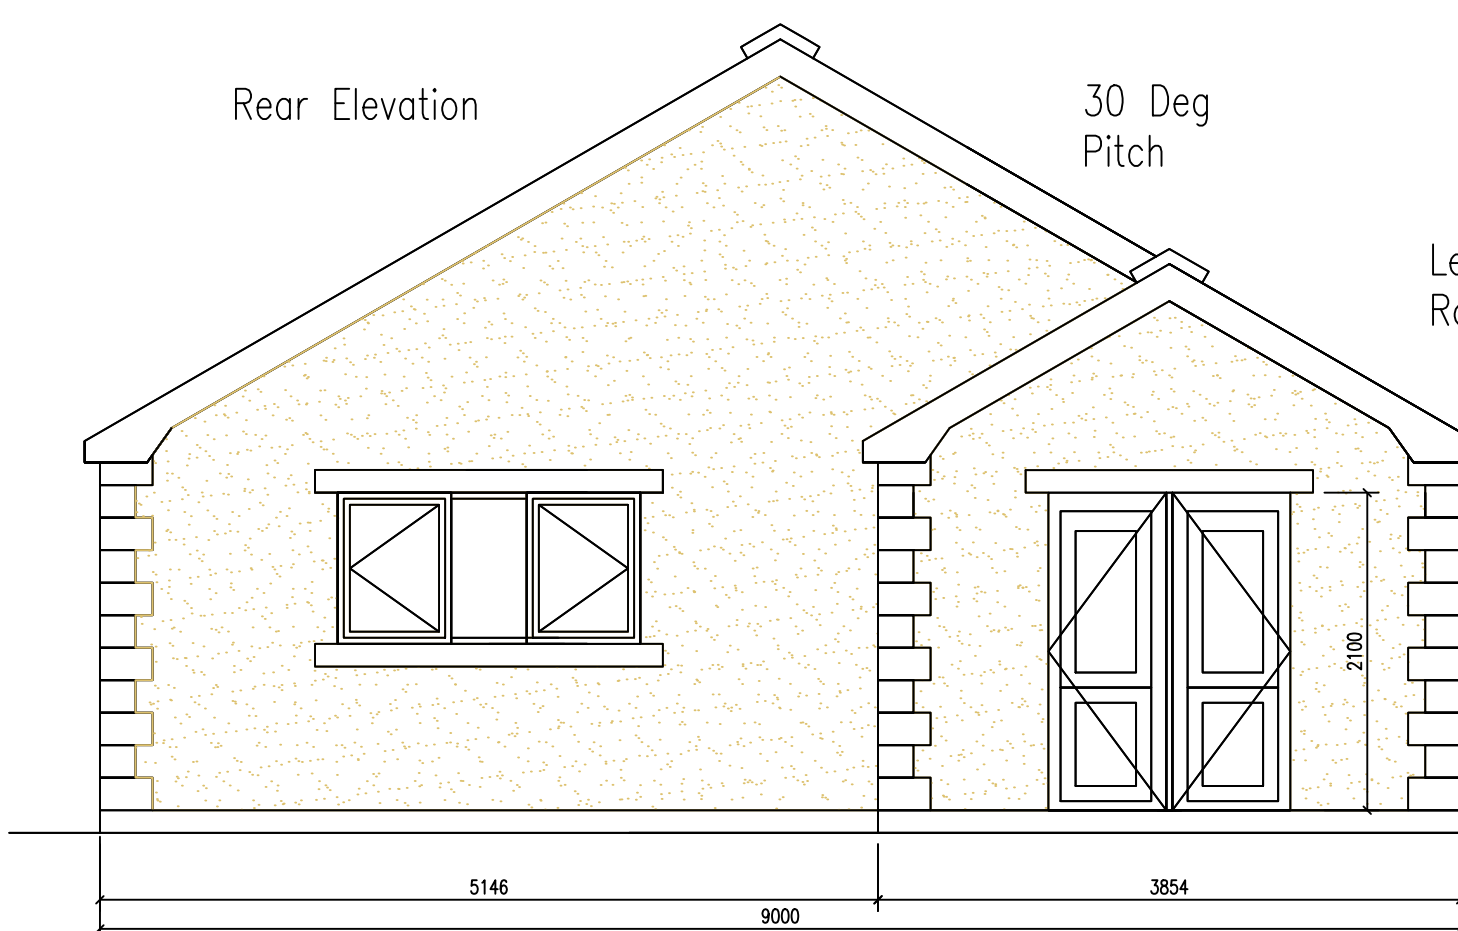

Front Elevation

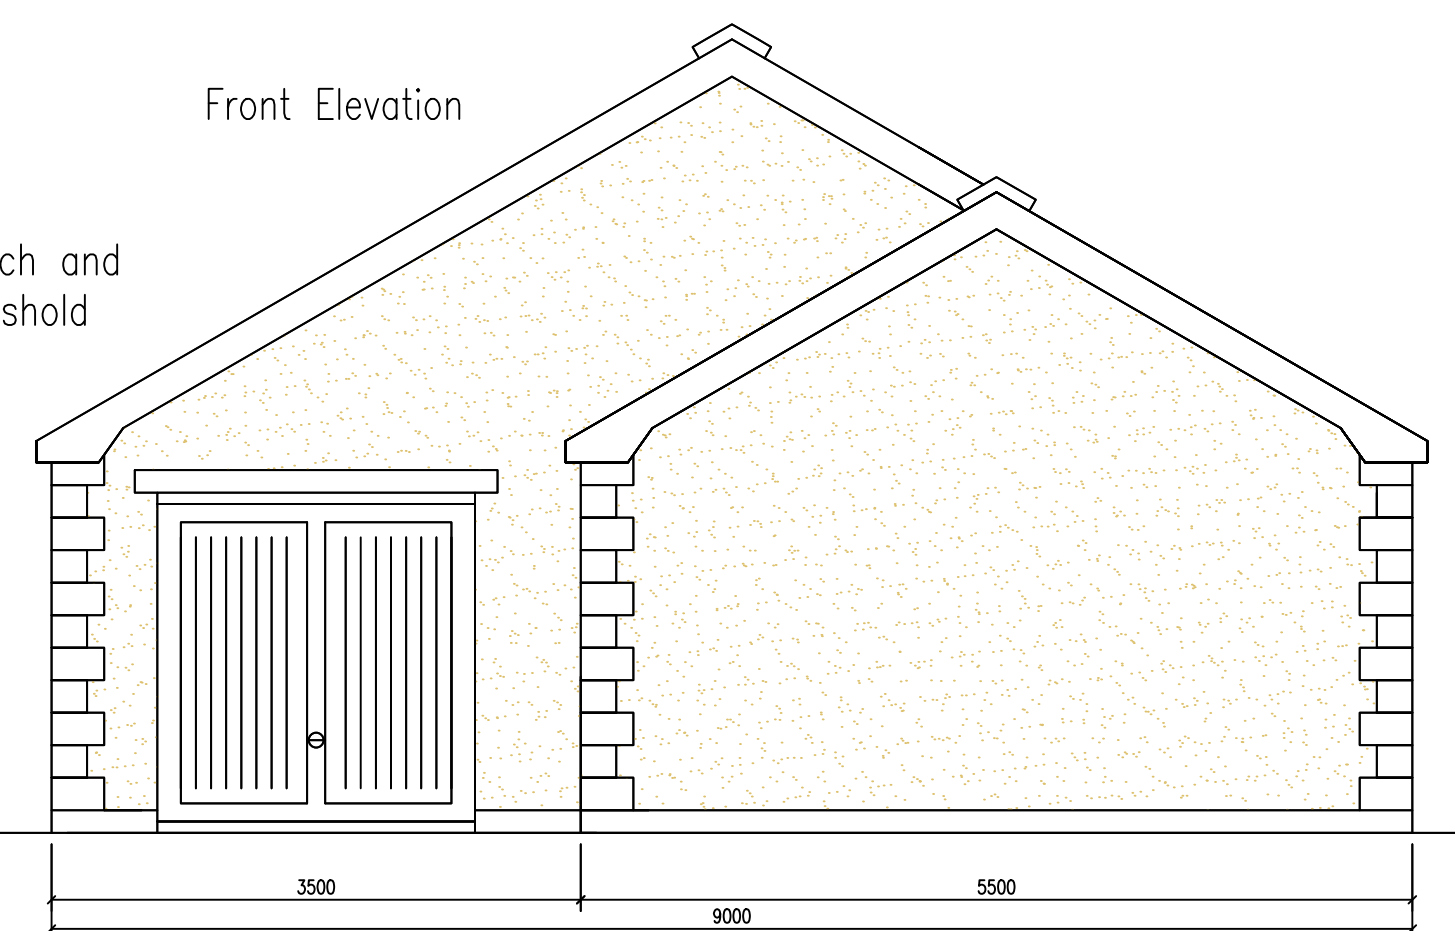


Front external and all internal doors to have level access

All internal doors to have minimum 800mm clear opening.


Top of basin to be 750mm above FFL.

ENE 3 – Energy Display Unit adjacent to front door


SECTION

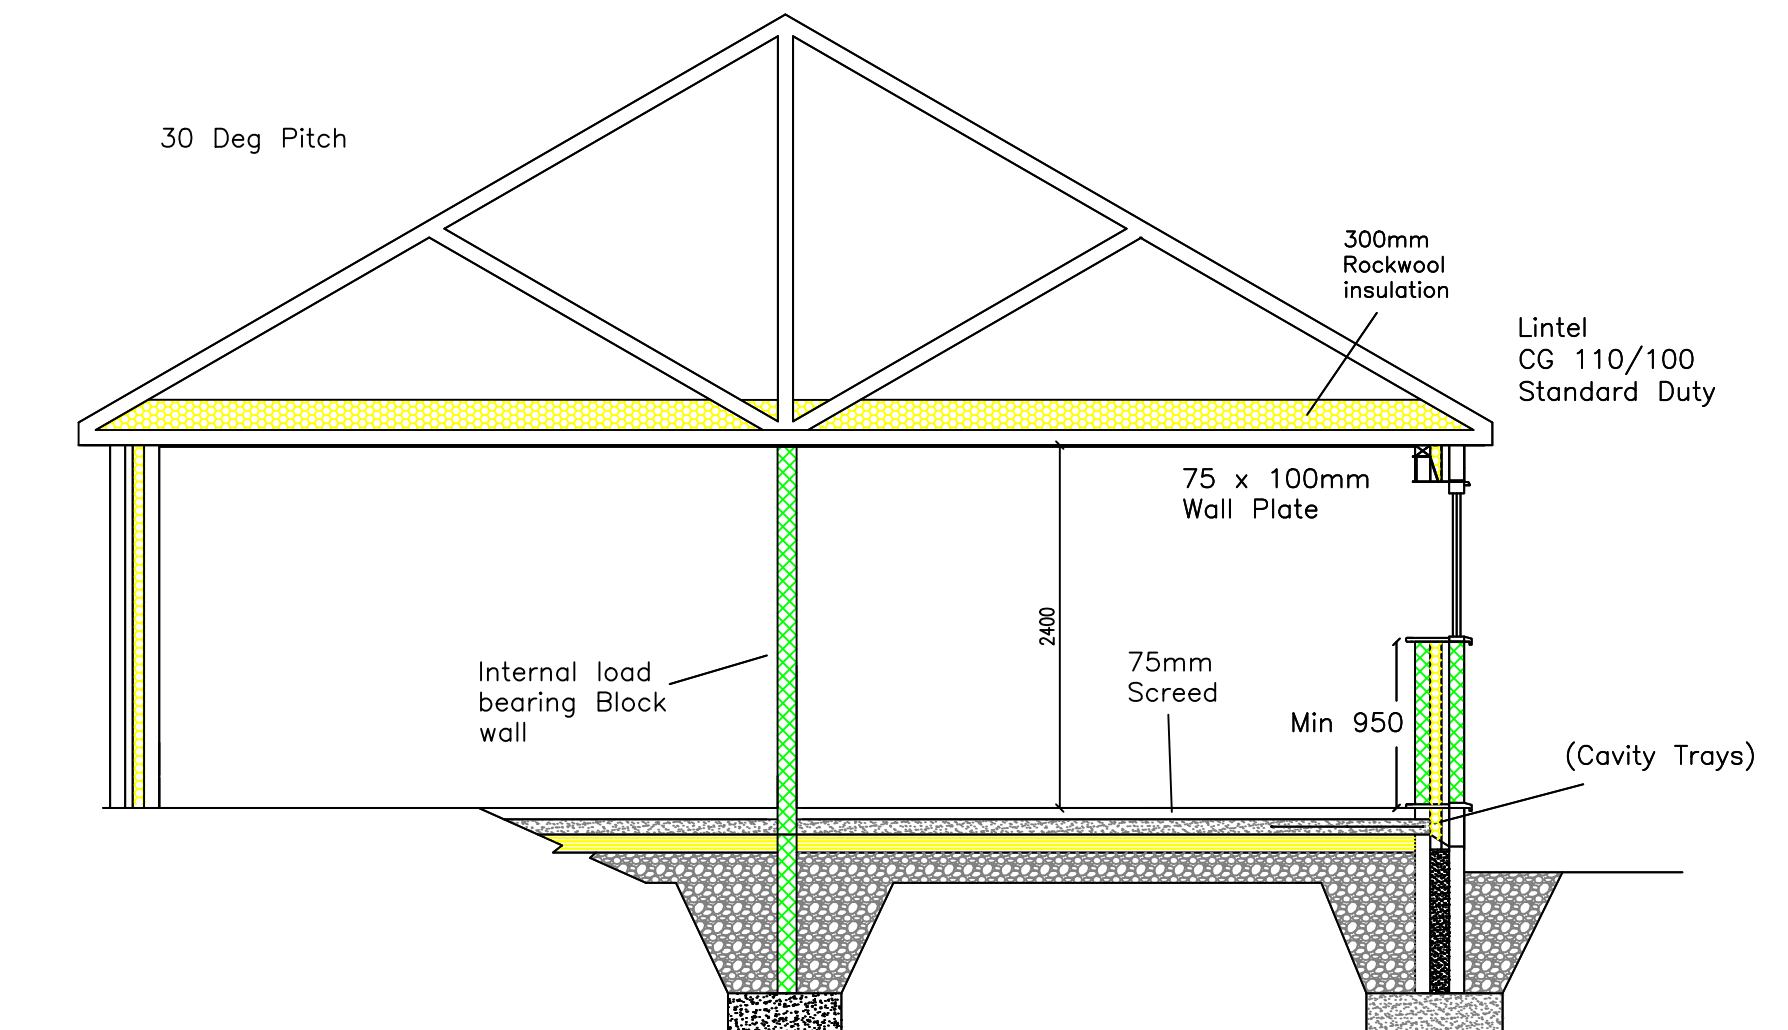

RADON DETAIL

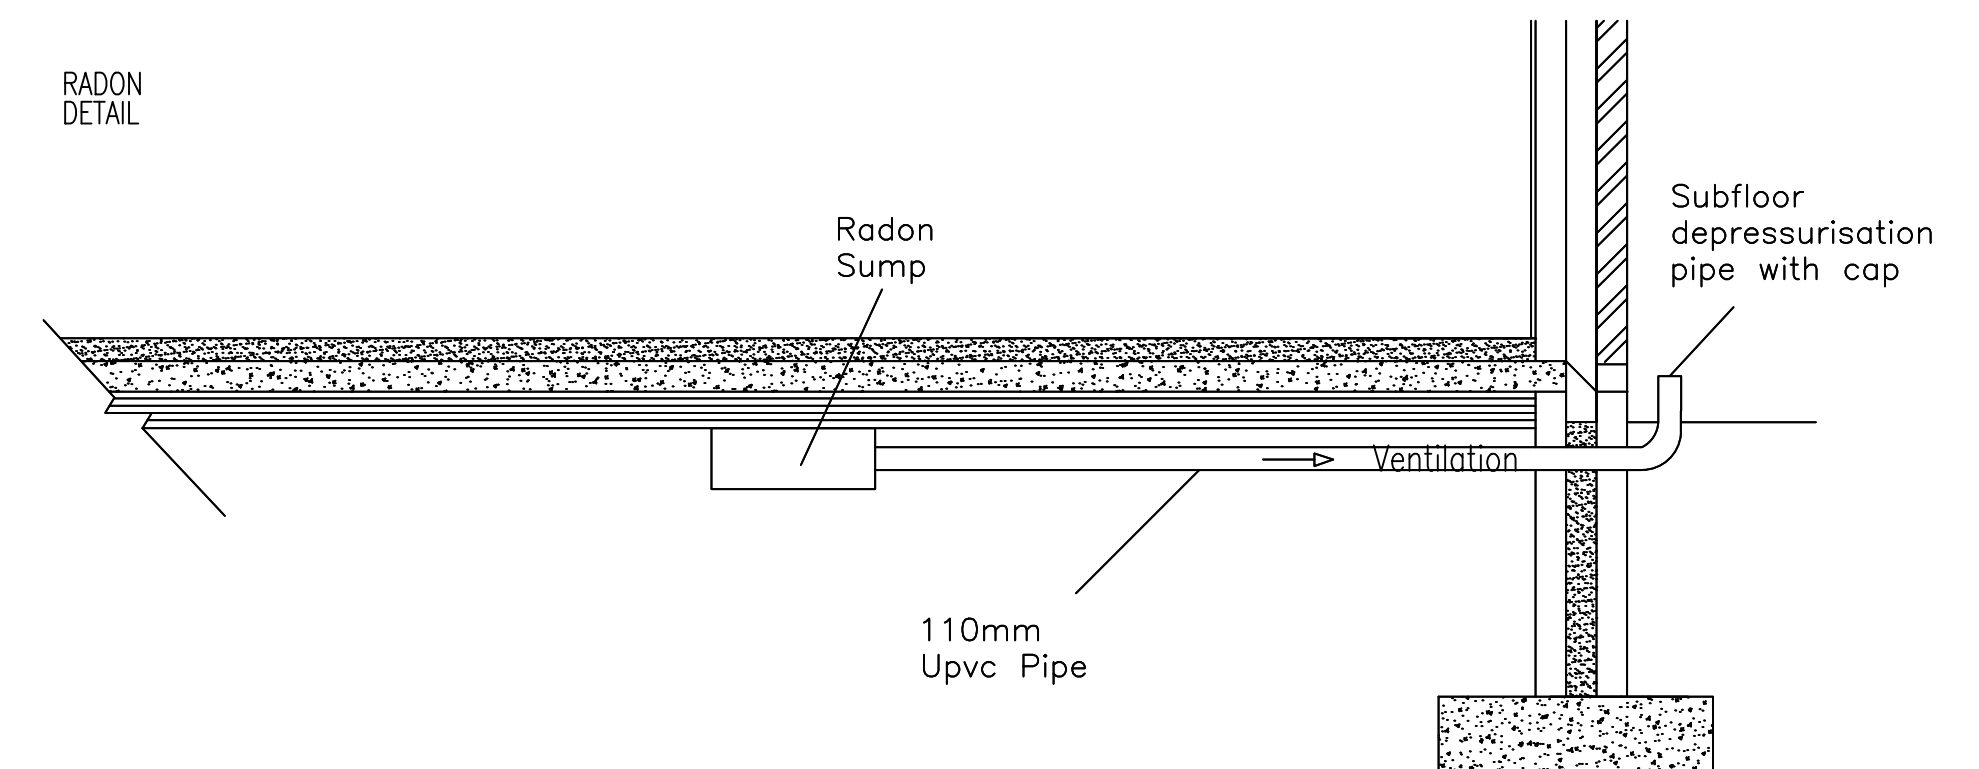

SUMP

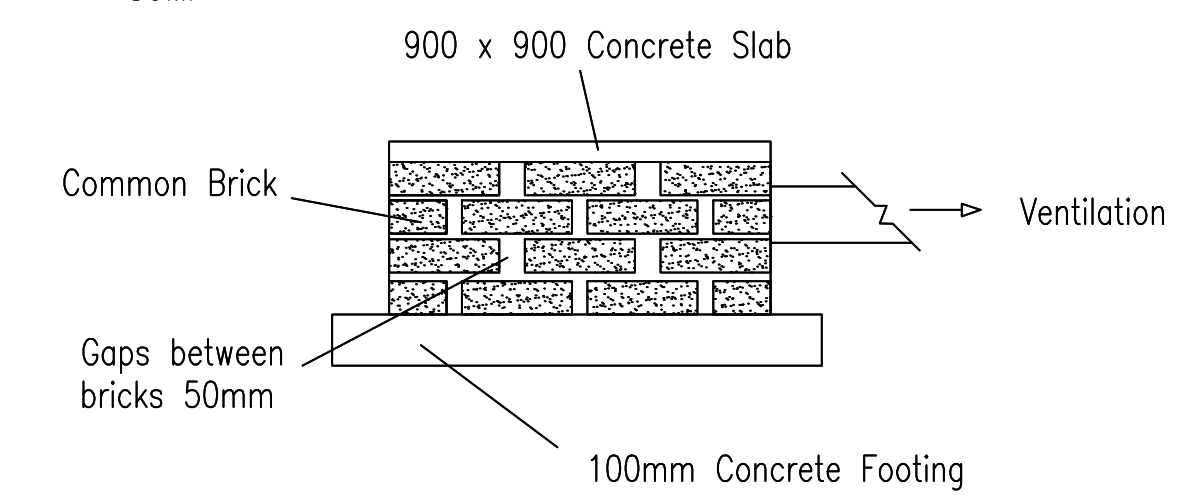

Address: Morfa, Bowers Road, Acrefair

Detail: Plot 1 Elevations, Section, Radon

Scale: 1:50