


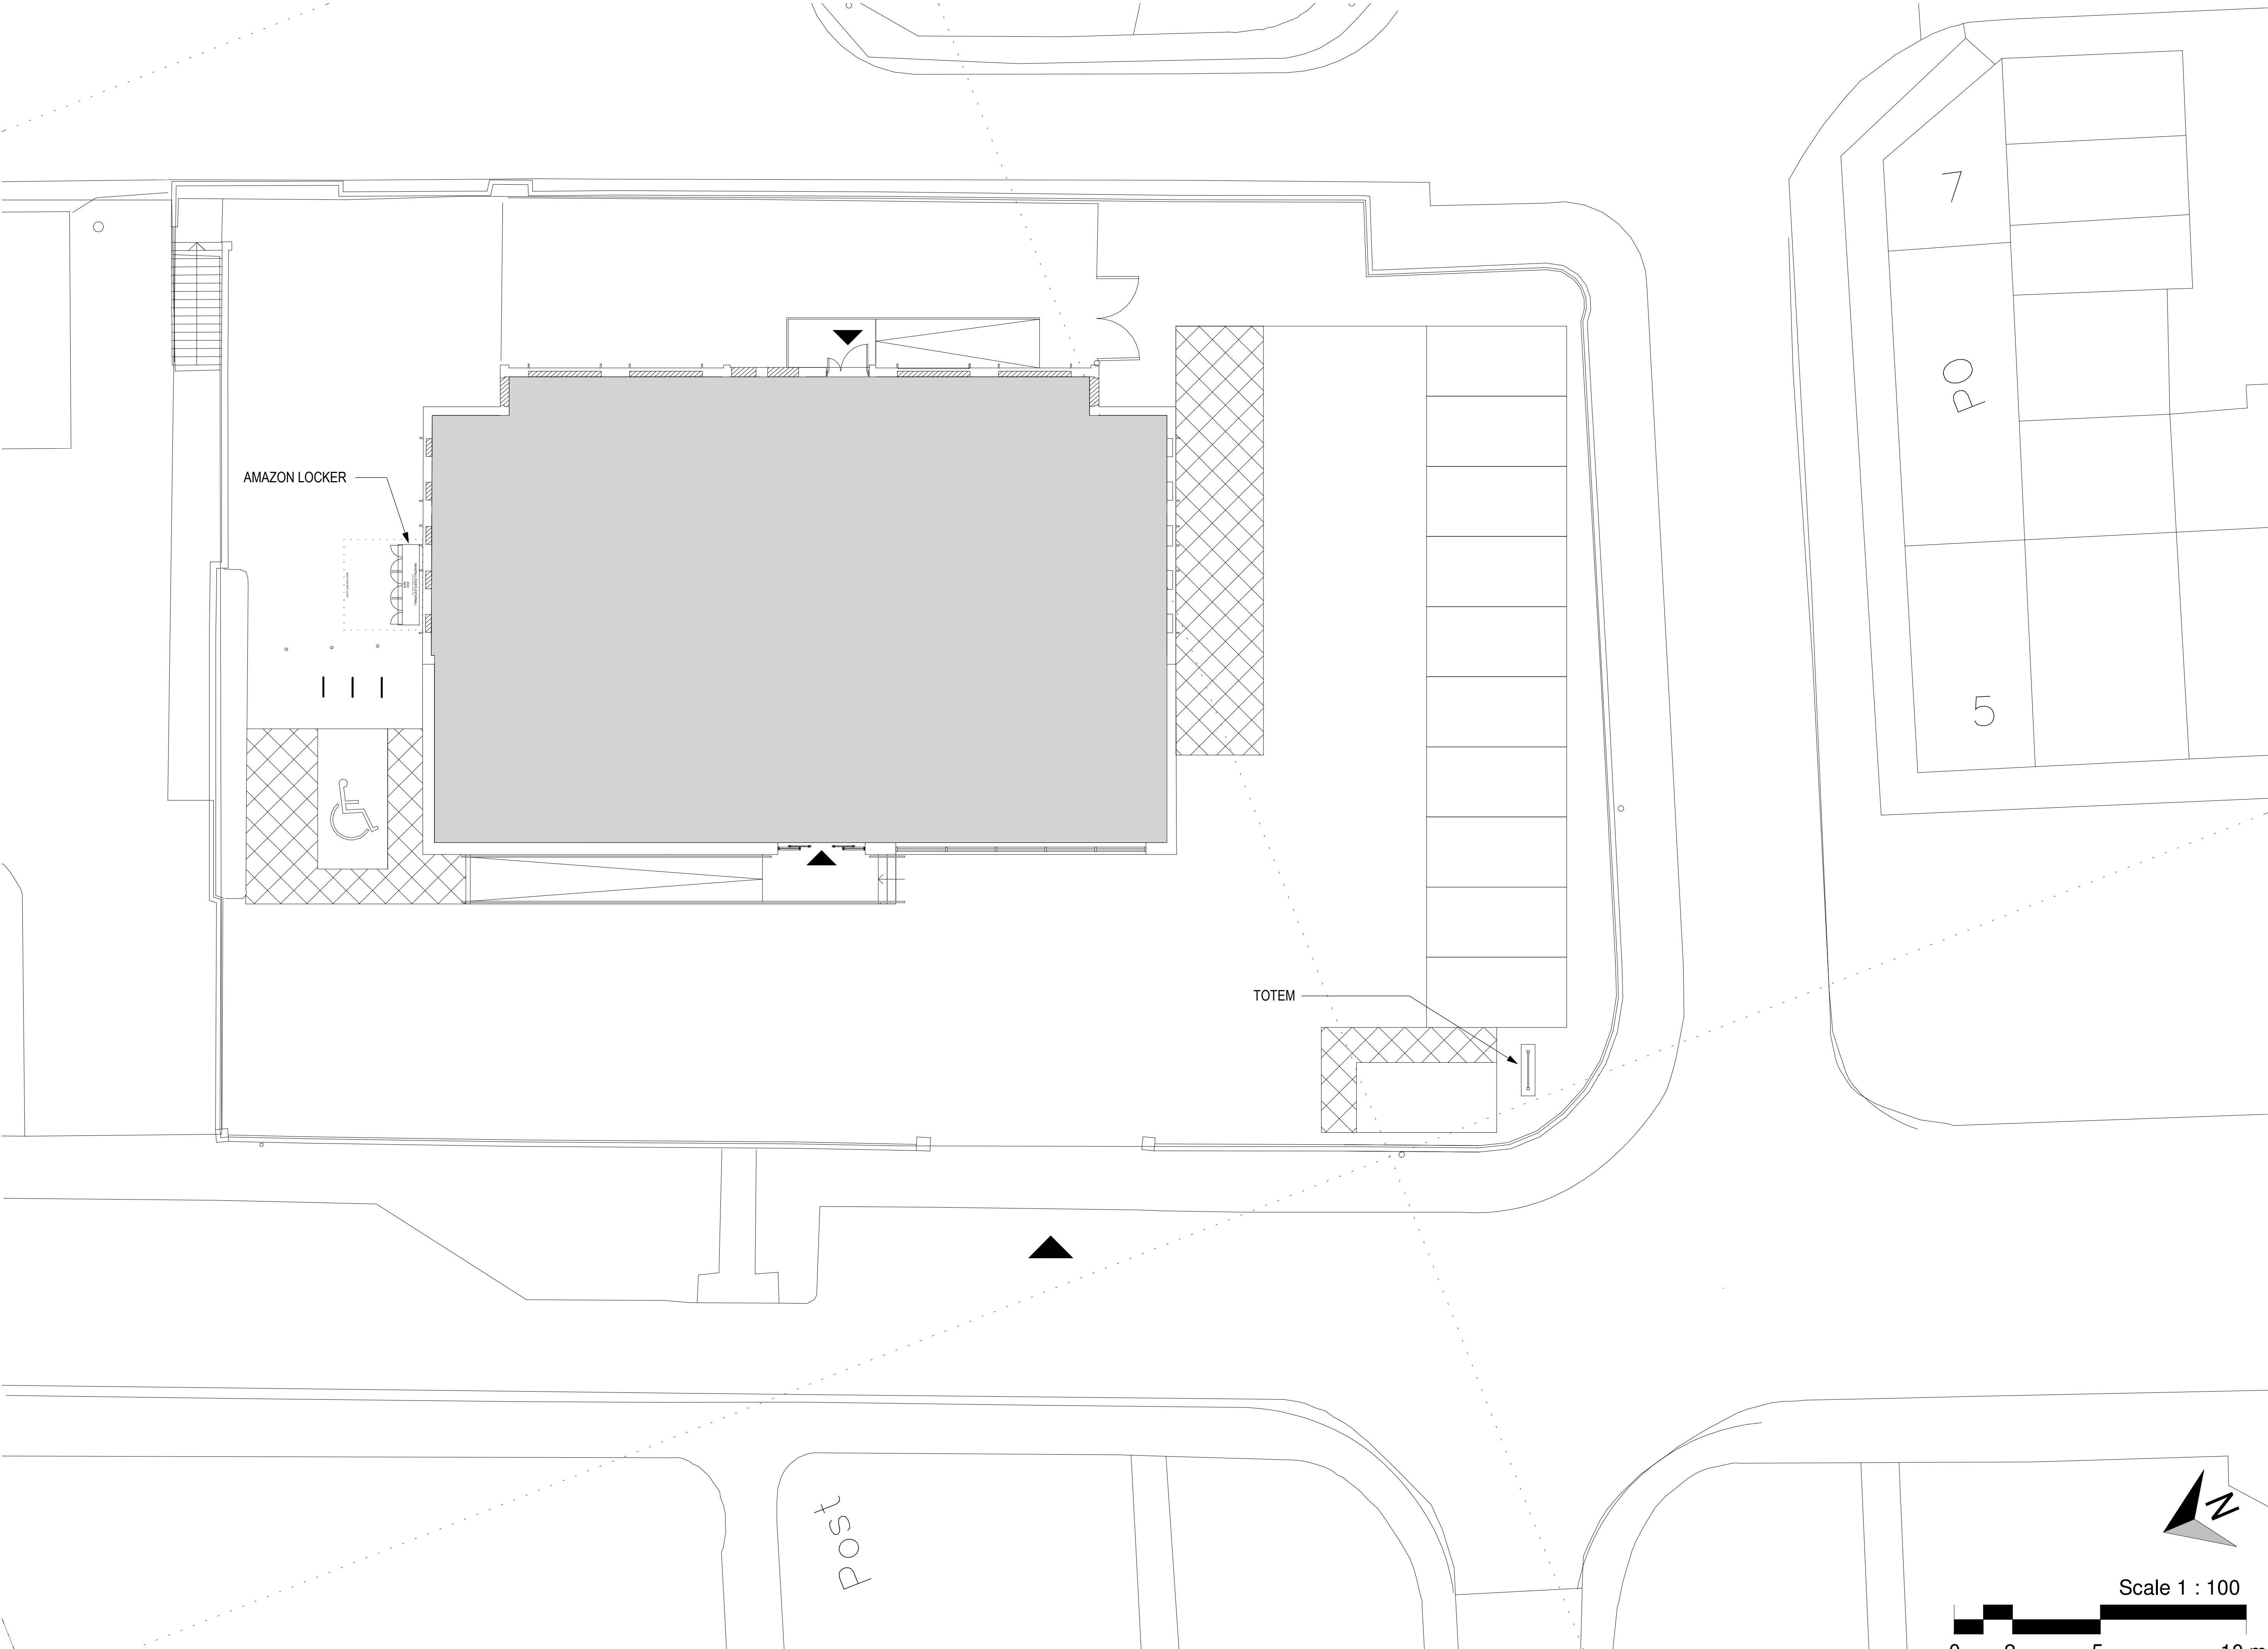

REV NO	REVISION DESCRIPTION	DATE	BY
01	FIRST ISSUE	18/02/21	GP

Project	The Red Dragon, Prince Charles Road, Wrexham LL13 8YB
Dwg Title	Proposed Site Plan - Minor Works 2

PC-170391-22802	COOP RECORD ID
183937 - IDL - 01 - ZZ - DR - A - P20005 - S3 - P01	Inspire No. Originator Volume Level Type Role Number Stage Revision

1 : 100 @ A1	18/02/21
Scale	Date