



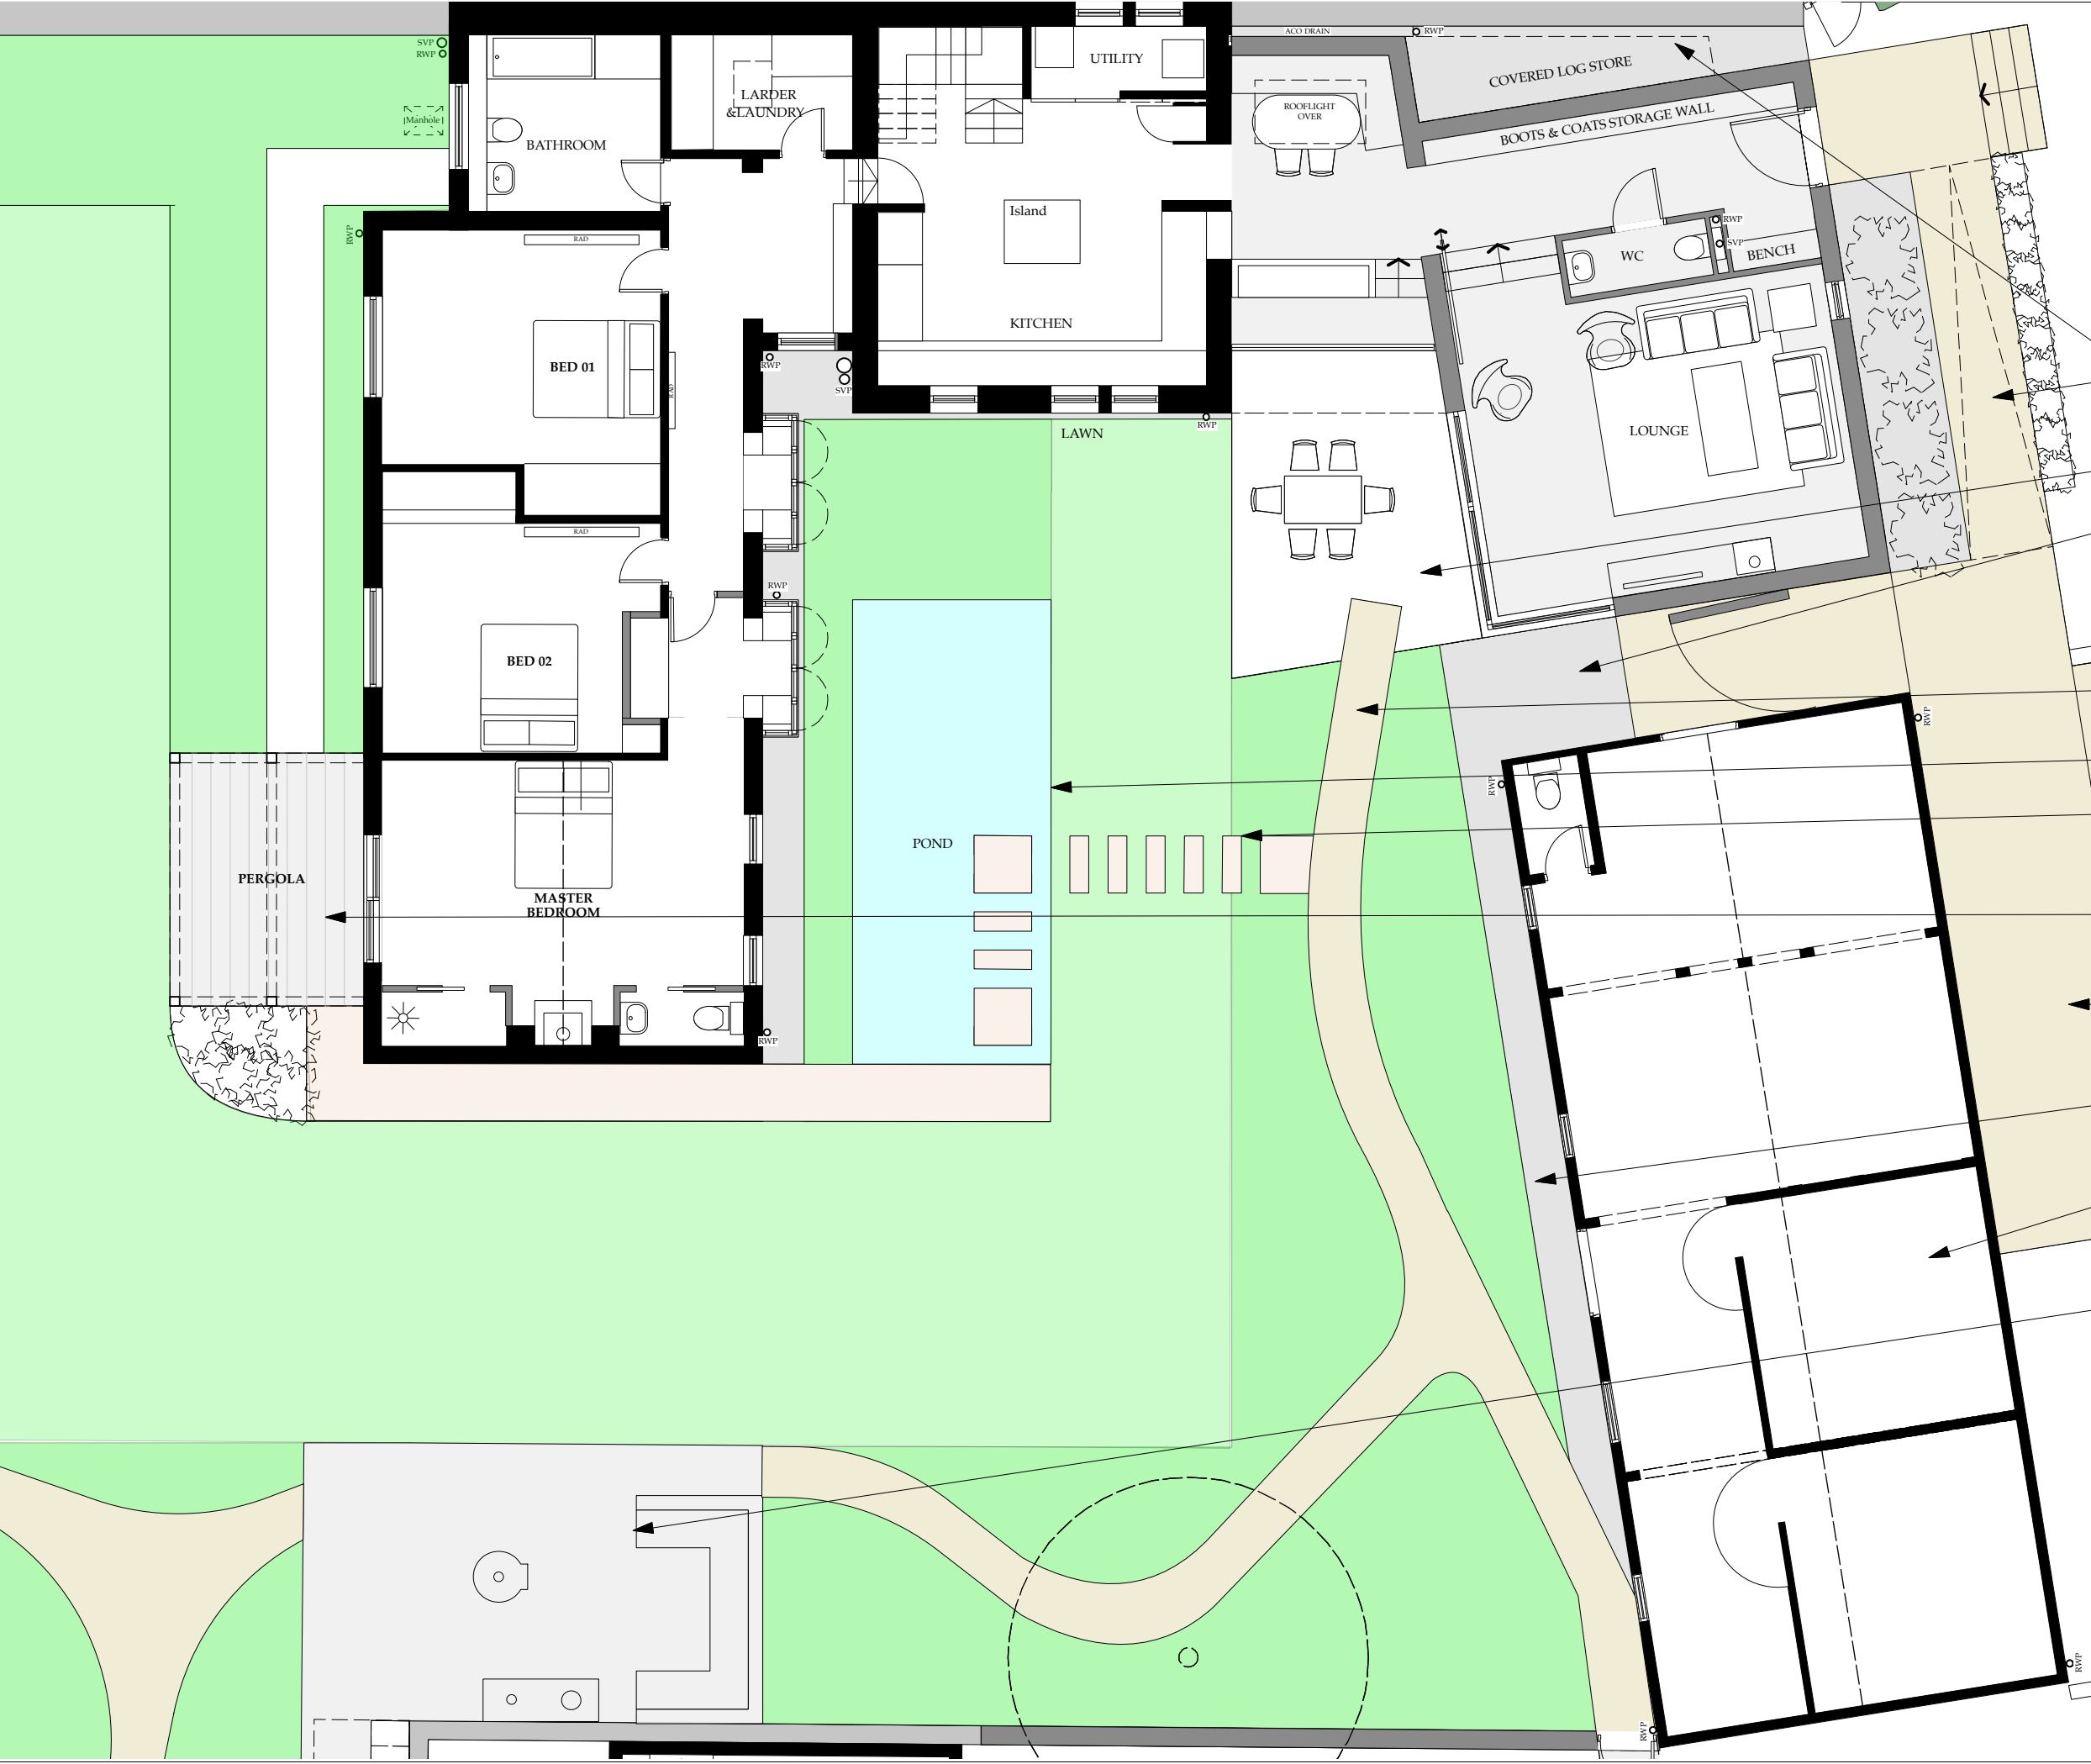

TREVALYN WOOD, ROSSETT - 373

ARCHITECTURAL EMPORIUM Ltd
EMAIL: mail@architectural-emporium.co.uk
WEB: www.architectural-emporium.co.uk
ADDRESS: 13 Hope St, Liverpool, L1 9BQ
PHONE: +44 (0)151 363 0000

 

- North Point

- Covered log store.
- Ramp and stair access to be constructed in concrete and to receive paved finish to match the plinth of the extension.
- Cast concrete area of hardstanding to match plinth of new extension
- Loose slate chippings or similar gravel treatment at base of barn, bungalow and new build extension
- Bound gravel paths or similar approved with corten edging
- New shallow pond with corten edging as feature in courtyard
- Stepping stones in large format stone
- Proposed pergola in corten SHS with corten mesh over for growing plants.
- Bound gravel surface to car park to be drained to existing pond.
- Existing cobbles relocated to base of barn as loose edging finish.
- No internal works proposed to existing barn
- Bound gravel hardstanding for loose furniture

Rev A: 14.05.20
Revised planning submission

FOR: PLANNING
CHECKED BY: TW | DRAWN BY: MS
SCALE: 1:100
PAPER SIZE: A3
JOB: TREVALYN WOOD, ROSSETT NO. 373

3.101_Rev_A
FIRST ISSUE: 26.09.19
PROPOSED GROUND FLOOR PLAN