




Proposed South Elevation
1 : 100




Proposed East Elevation
1 : 100



Proposed North Elevation
1 : 100

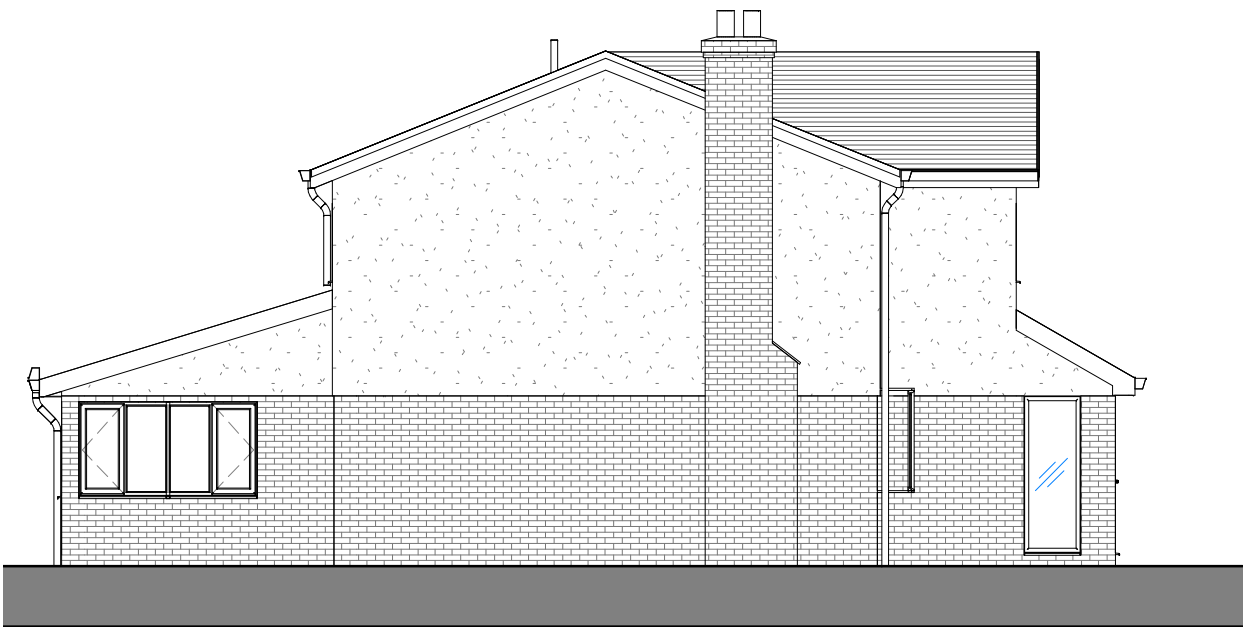

Proposed West Elevation
1 : 100

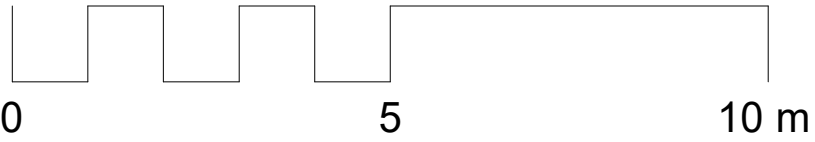

Revisions				
Rev	Date	Description	By	Check

Client
Mr & Mrs Jones

Project Title
30 Trem Yr Eglwys, LL13 7QE

Drawing Title
Proposed Elevations

Scale 1 : 100@A2	Date 01/07/21
---------------------	------------------

Job Number 02020820	Drawing Number A103	Revision
------------------------	------------------------	----------

- General Notes
- 1. Contractor to verify all dimensions and check level datums on site
 - 2. Do not scale off drawings
 - 3. All dimensions shall be checked on site before commencement of shop drawings, manufacture and all discrepancies