




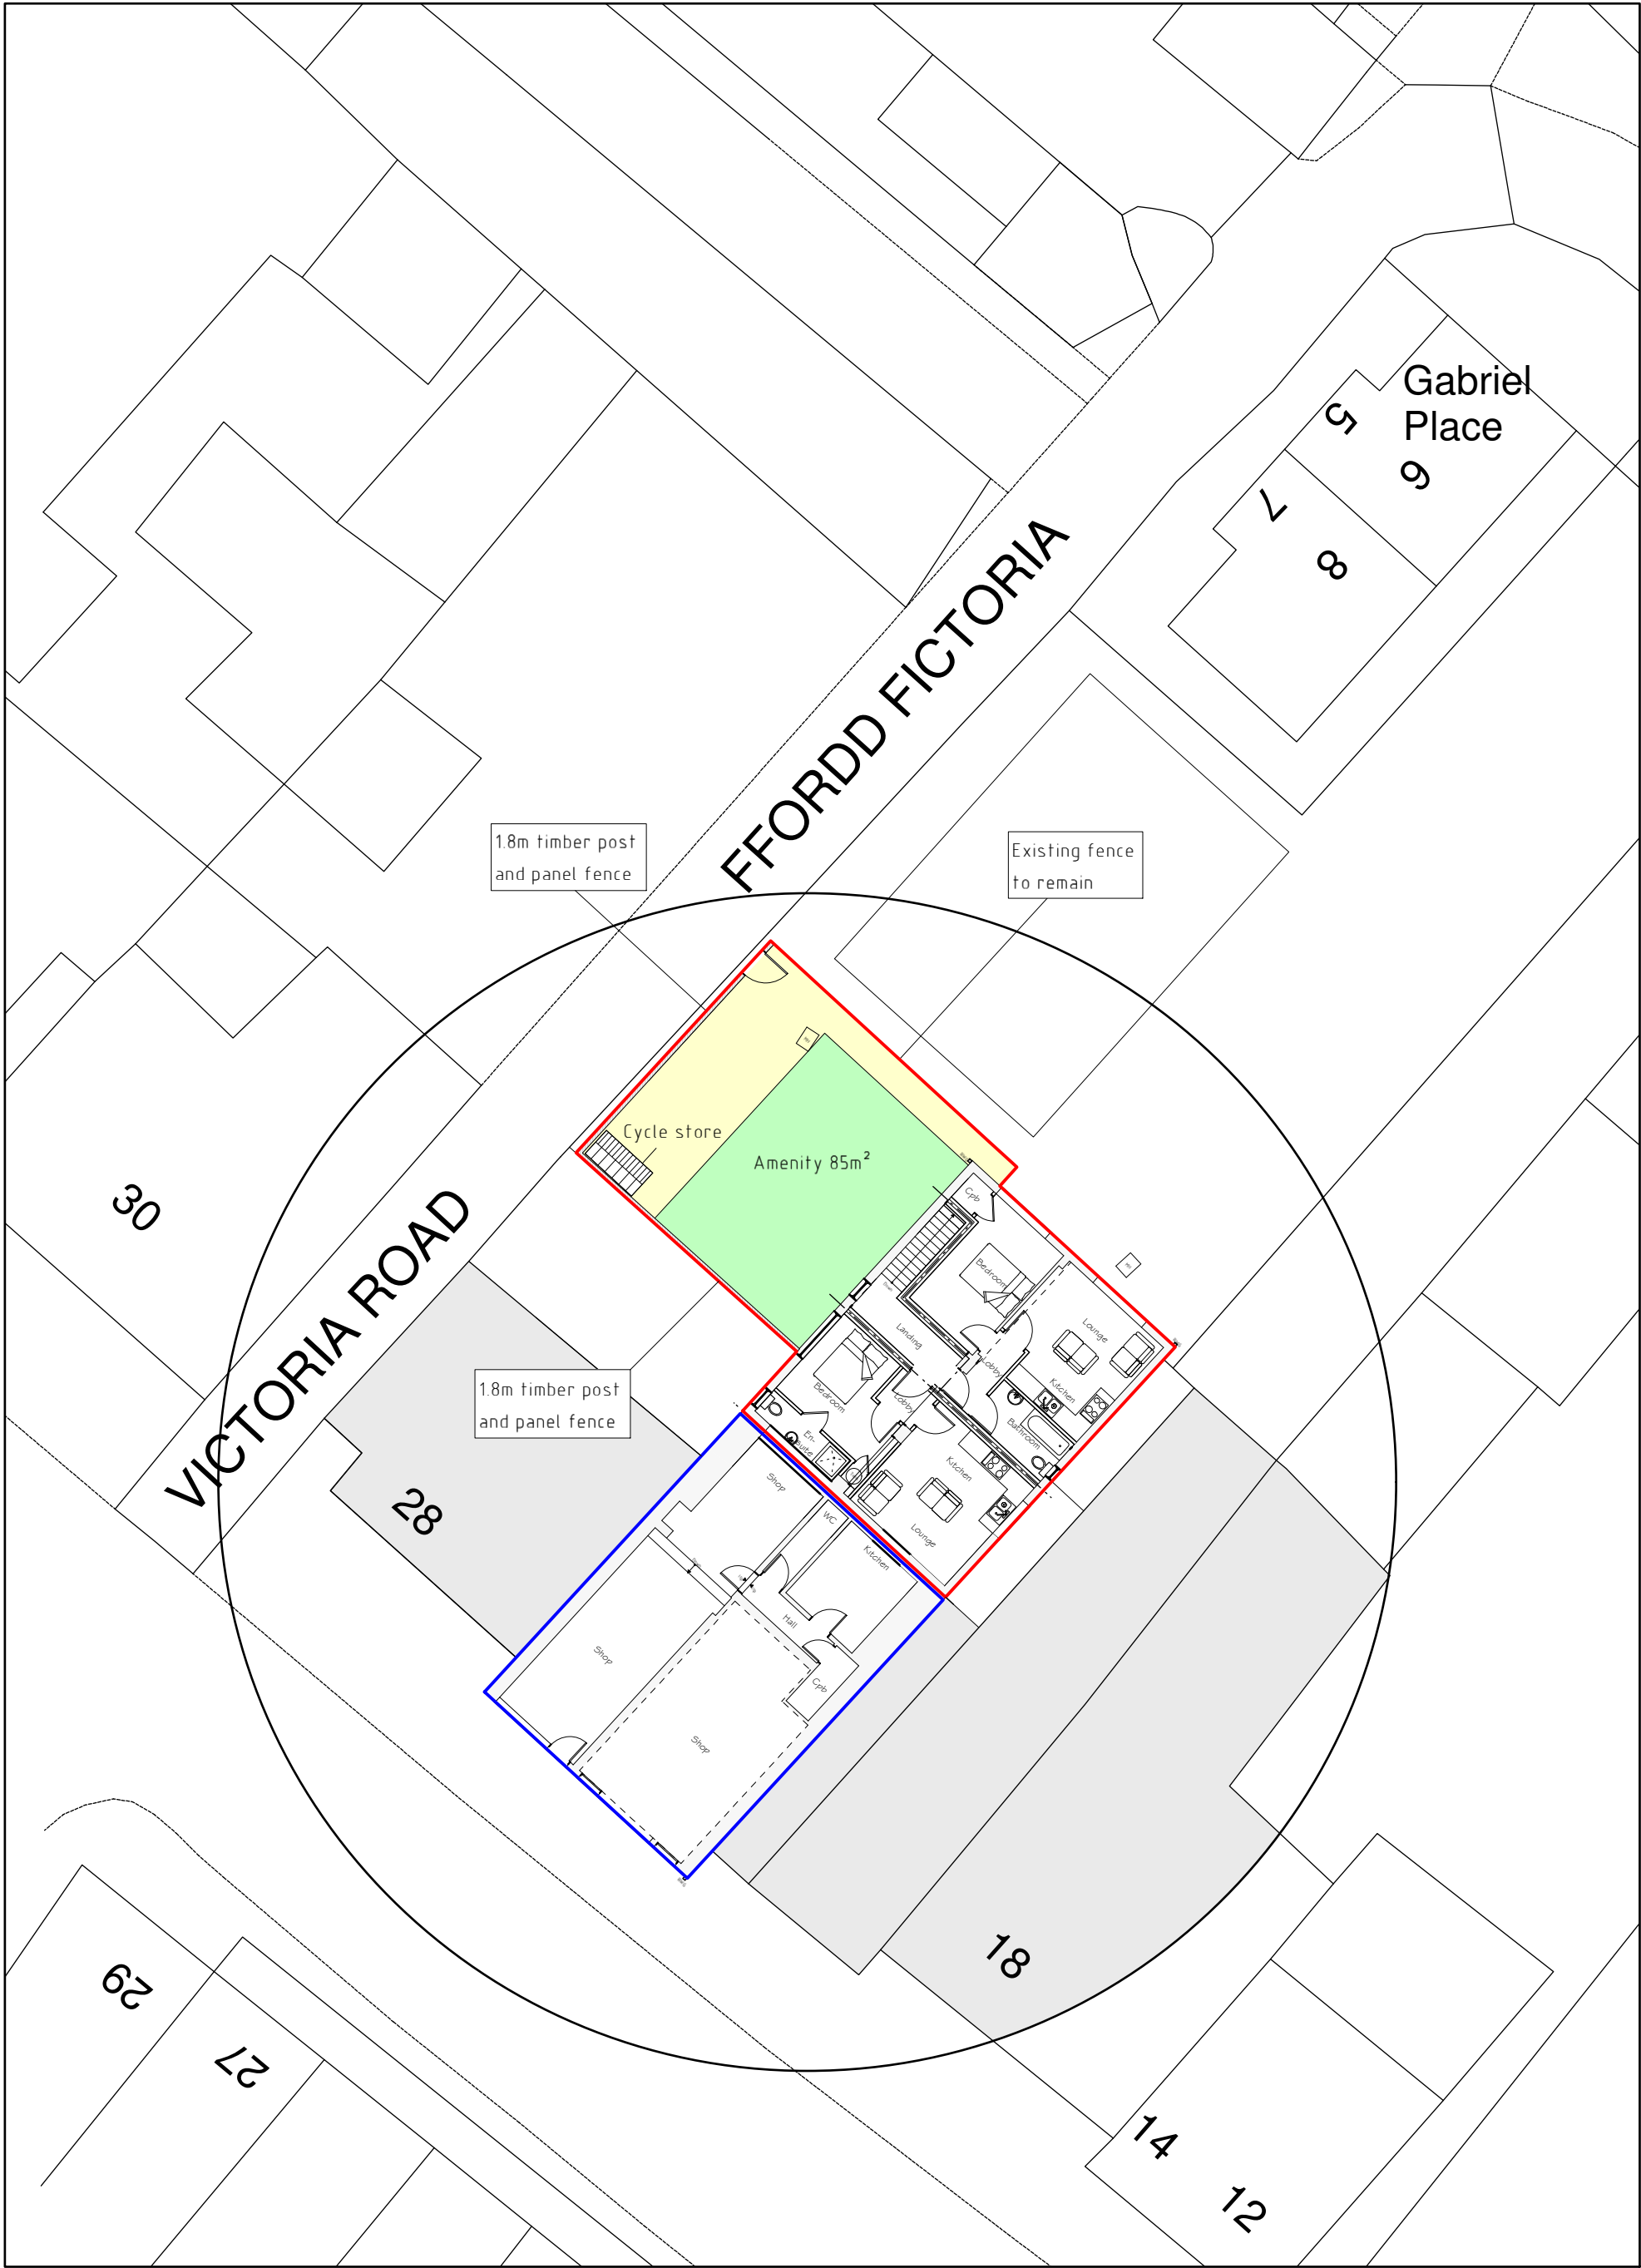

Site Plan 1:200

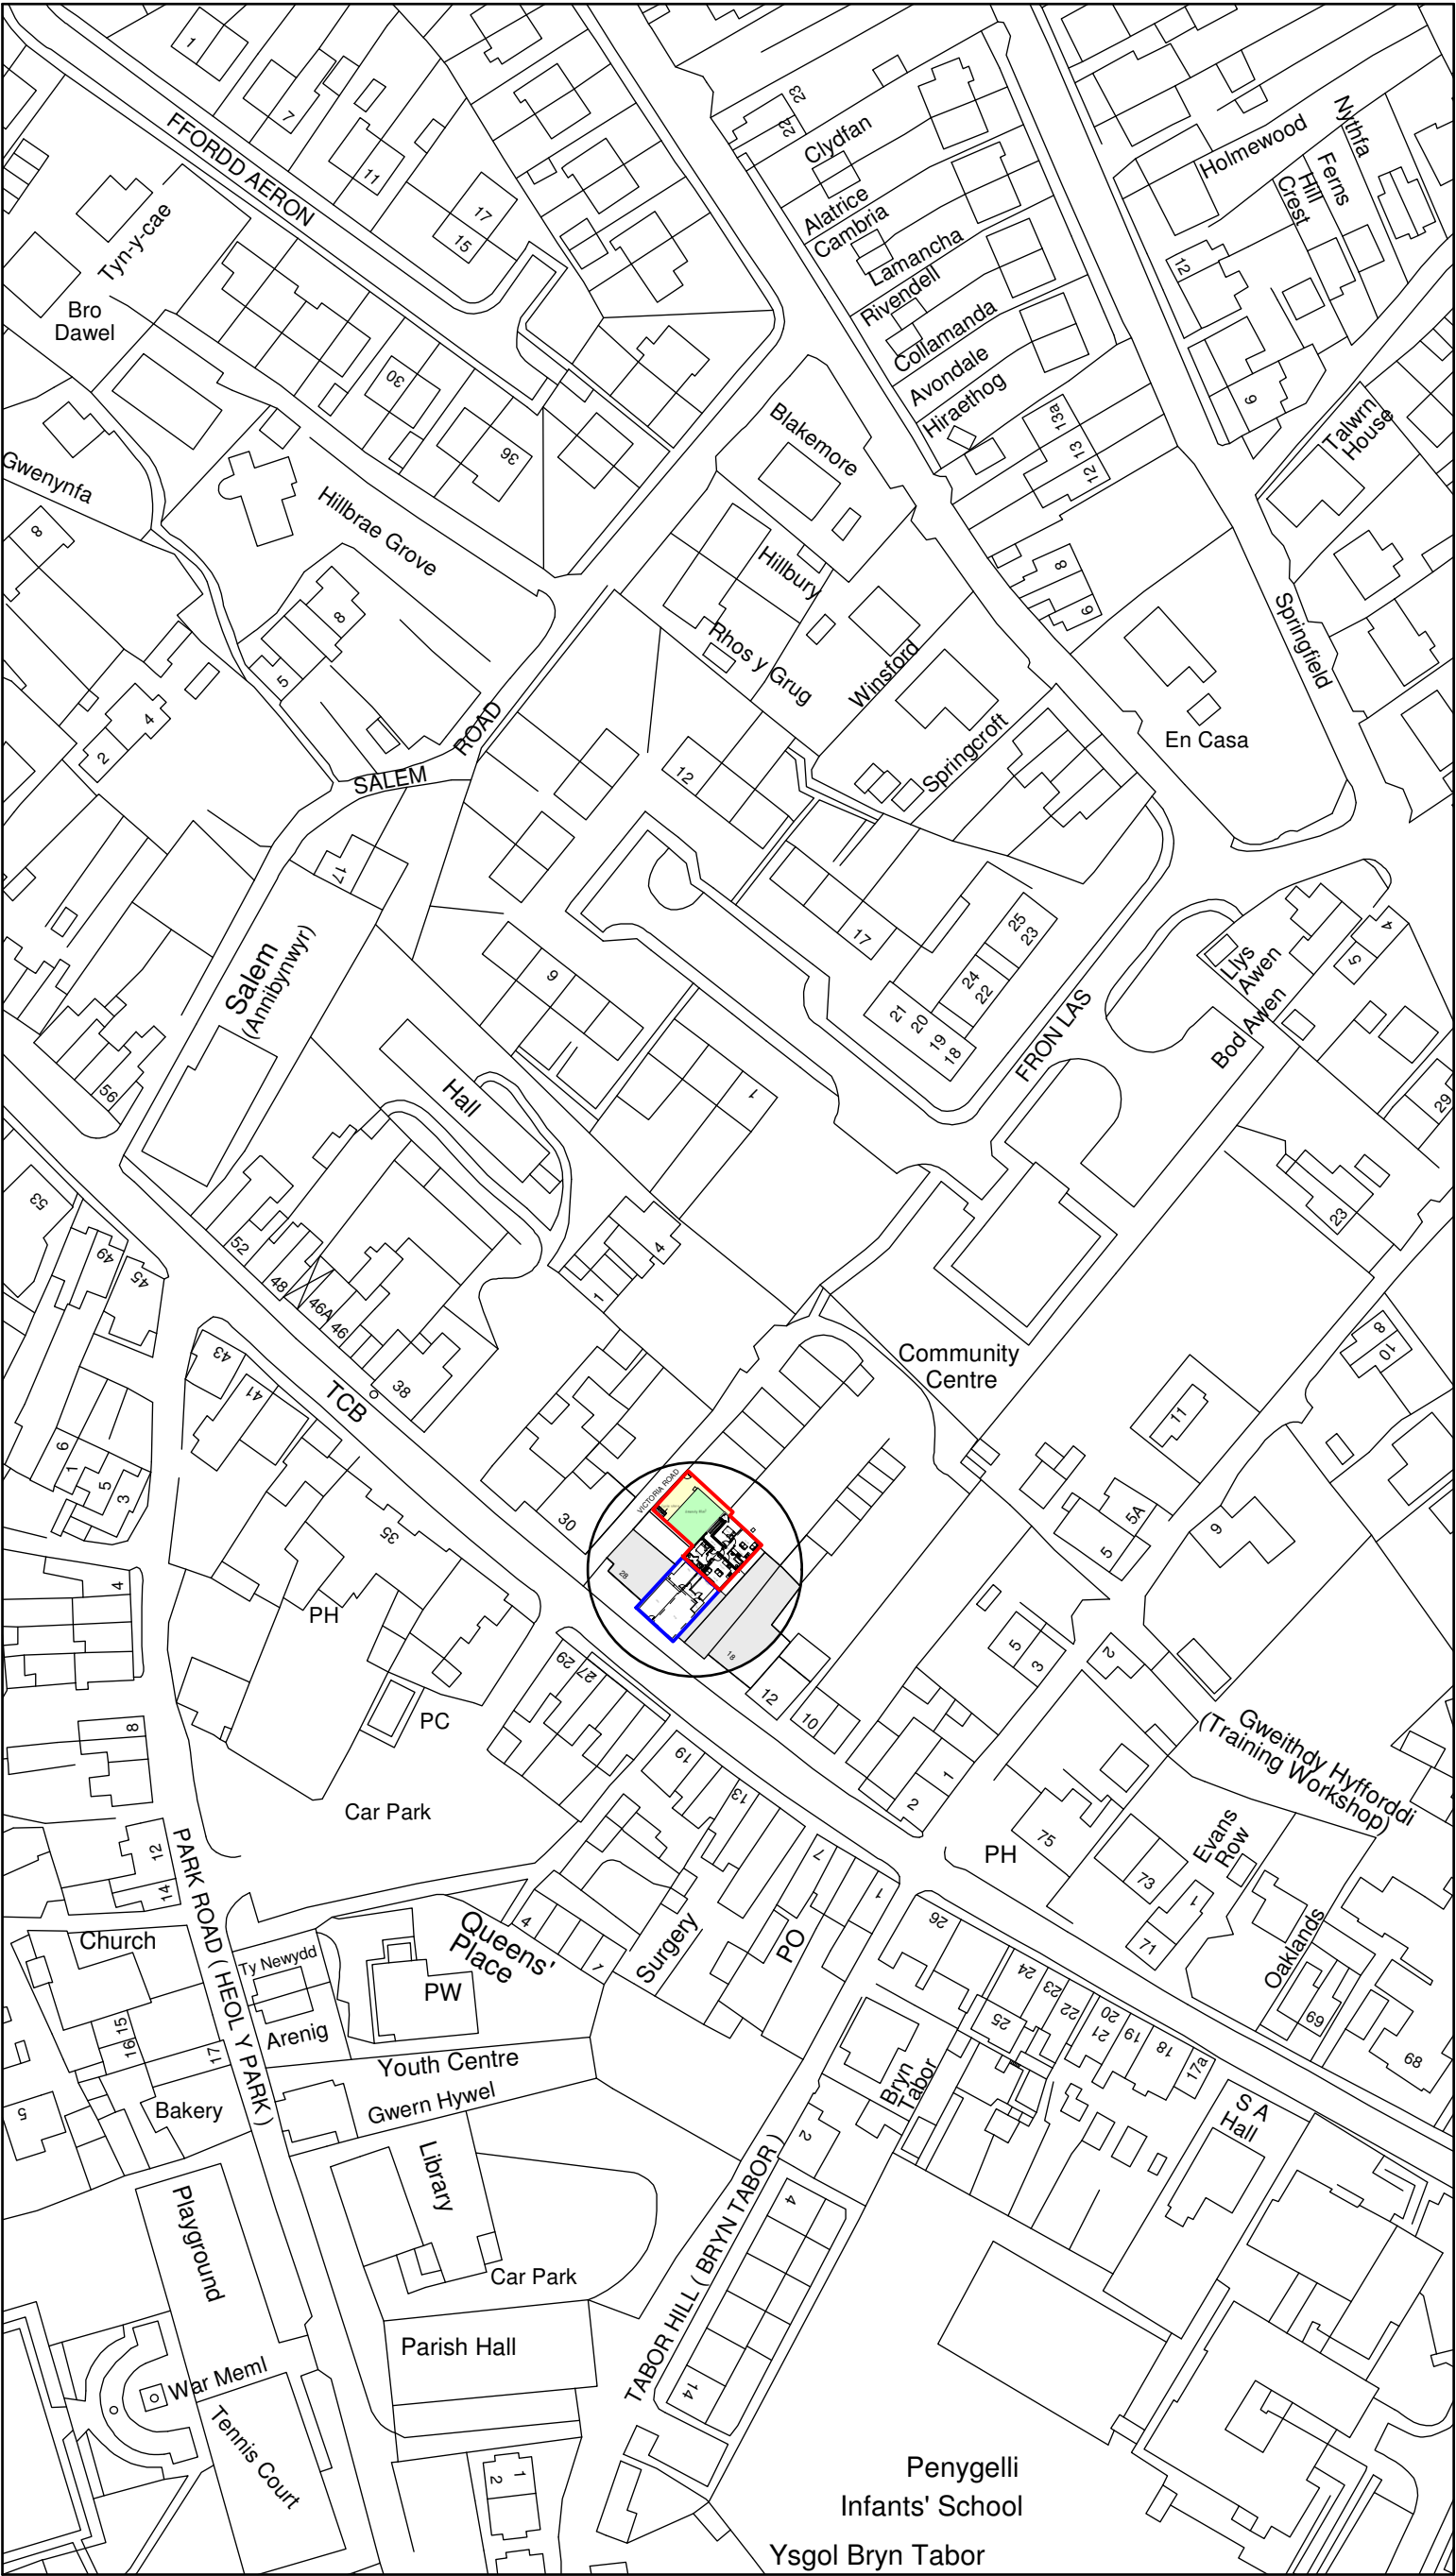

Location Plan 1:1250

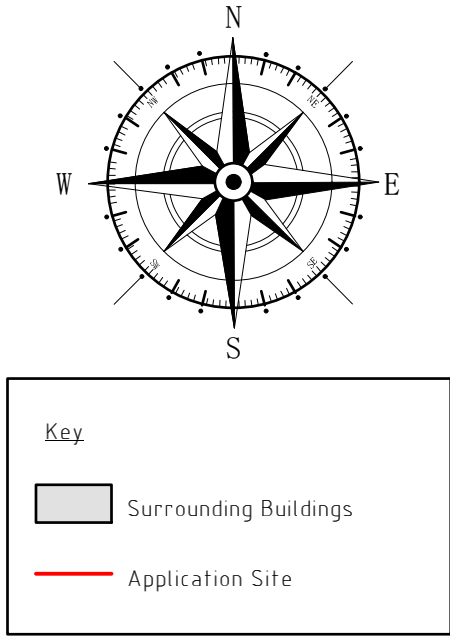

A	02/21	Design Amends	D.J.F.
Rev	Date	Detail	Initial

Project: Proposed Alterations to, 26 High Street, Coedpoeth, LL11 3SB.	
Title: Planning: Site & Location Plan	Scale: (A2) 1:200 & 1:1250

Drawn By: J Felgate	Date: Jan 2021
Drawing No: E074/004	Sheet: 1 of 1

Office 3K4,
Redwither Business Tower,
Wrexham. LL13 9XT
Tel: 01978 356500
www.blueprintarchitectural.com
© copyright all rights reserved