



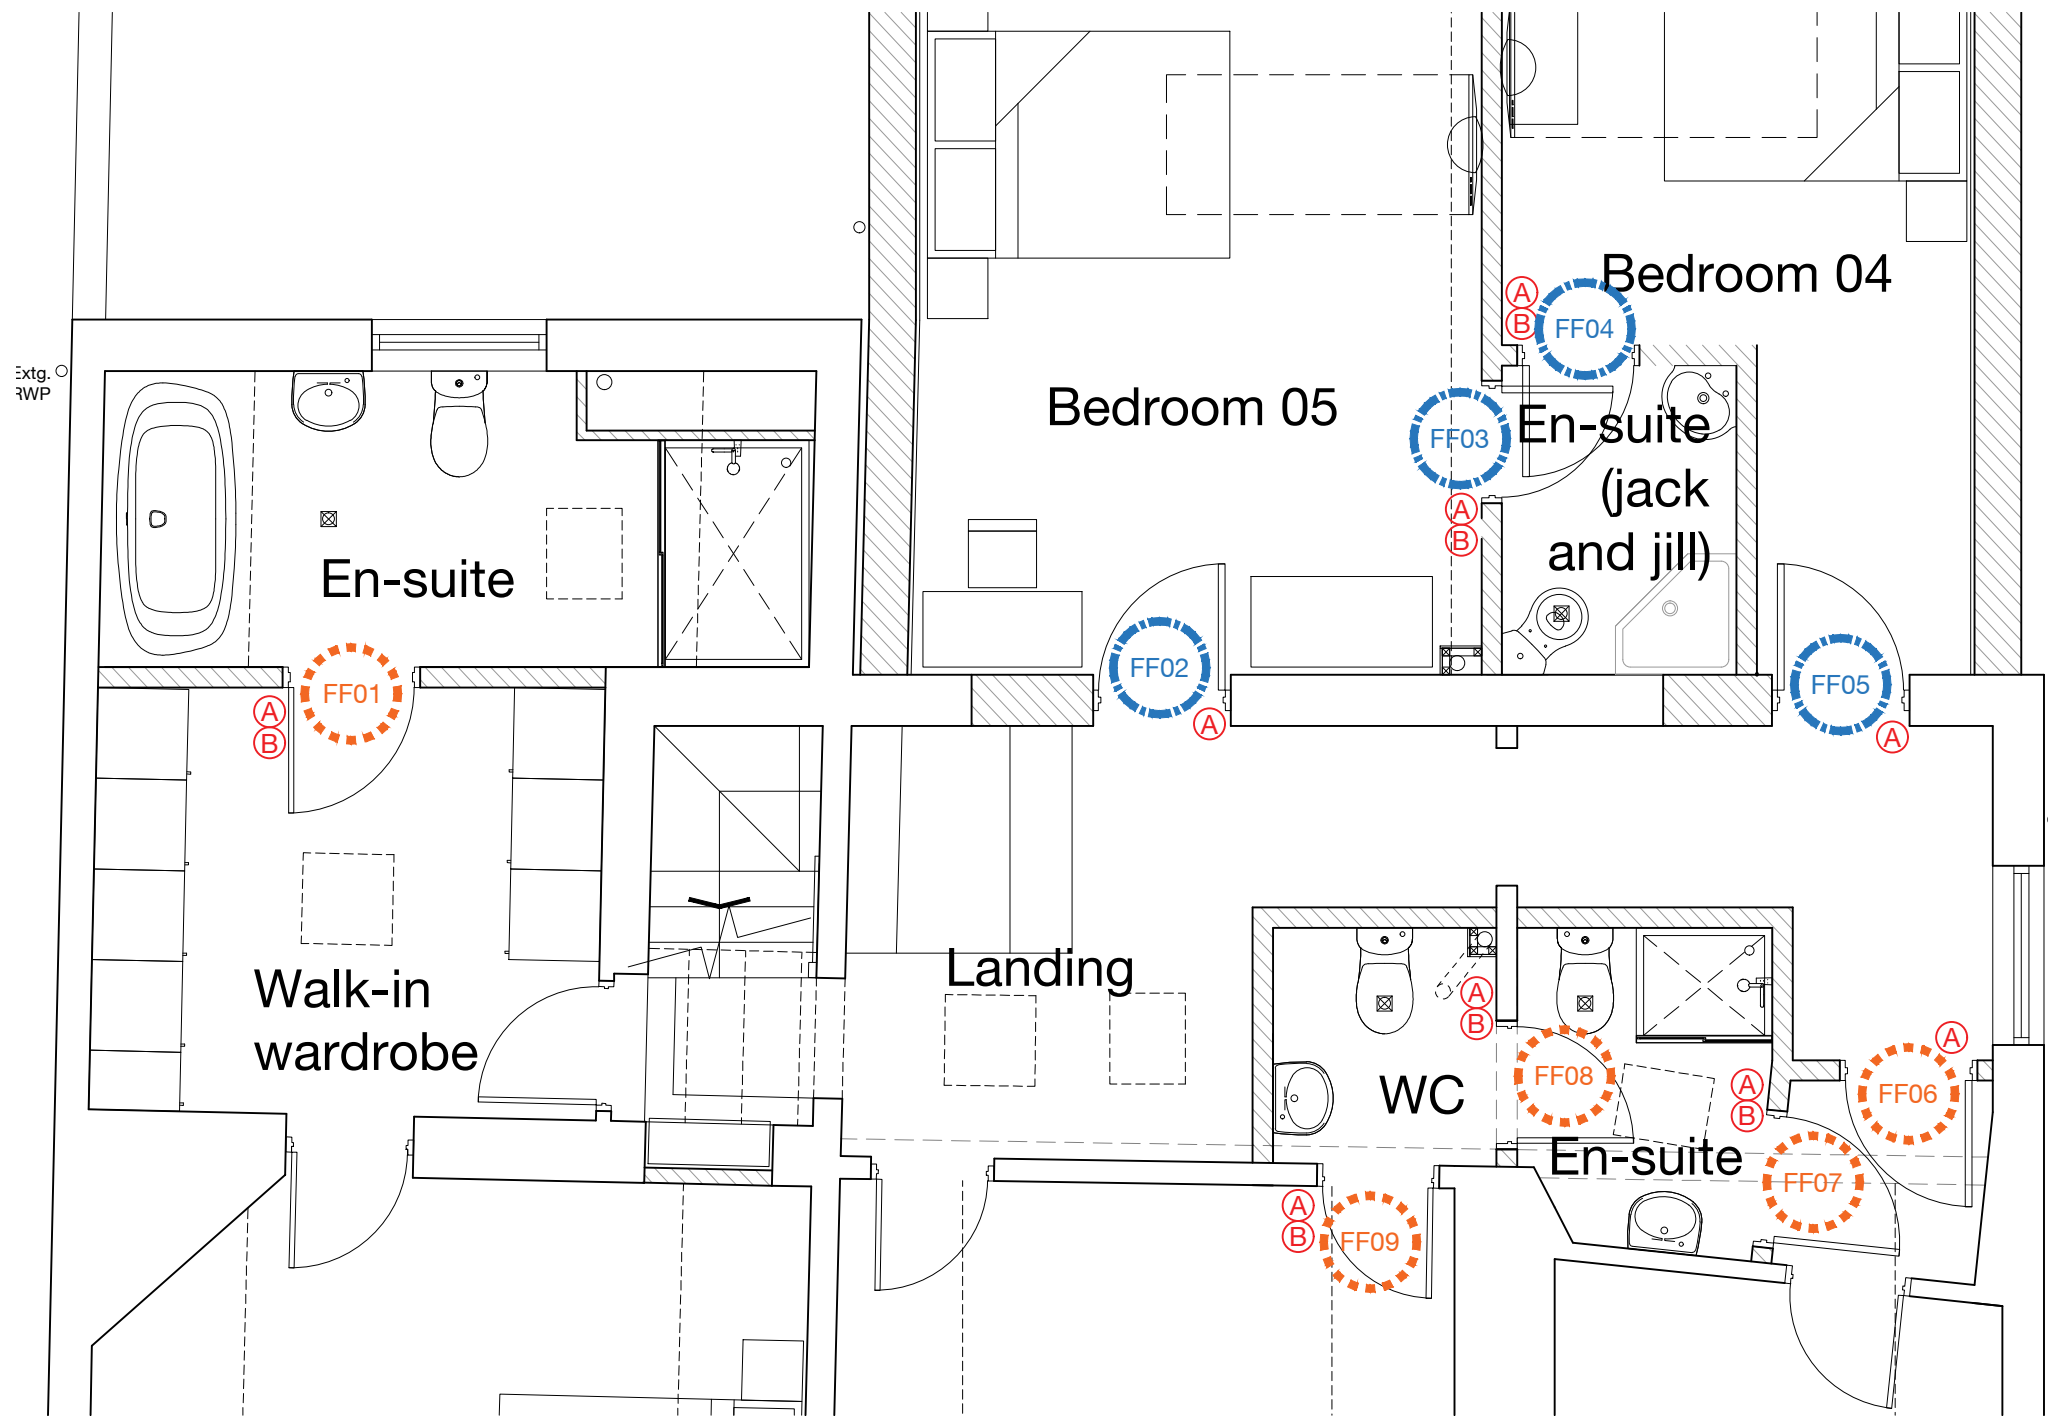

PROPOSED FIRST FLOOR PLAN

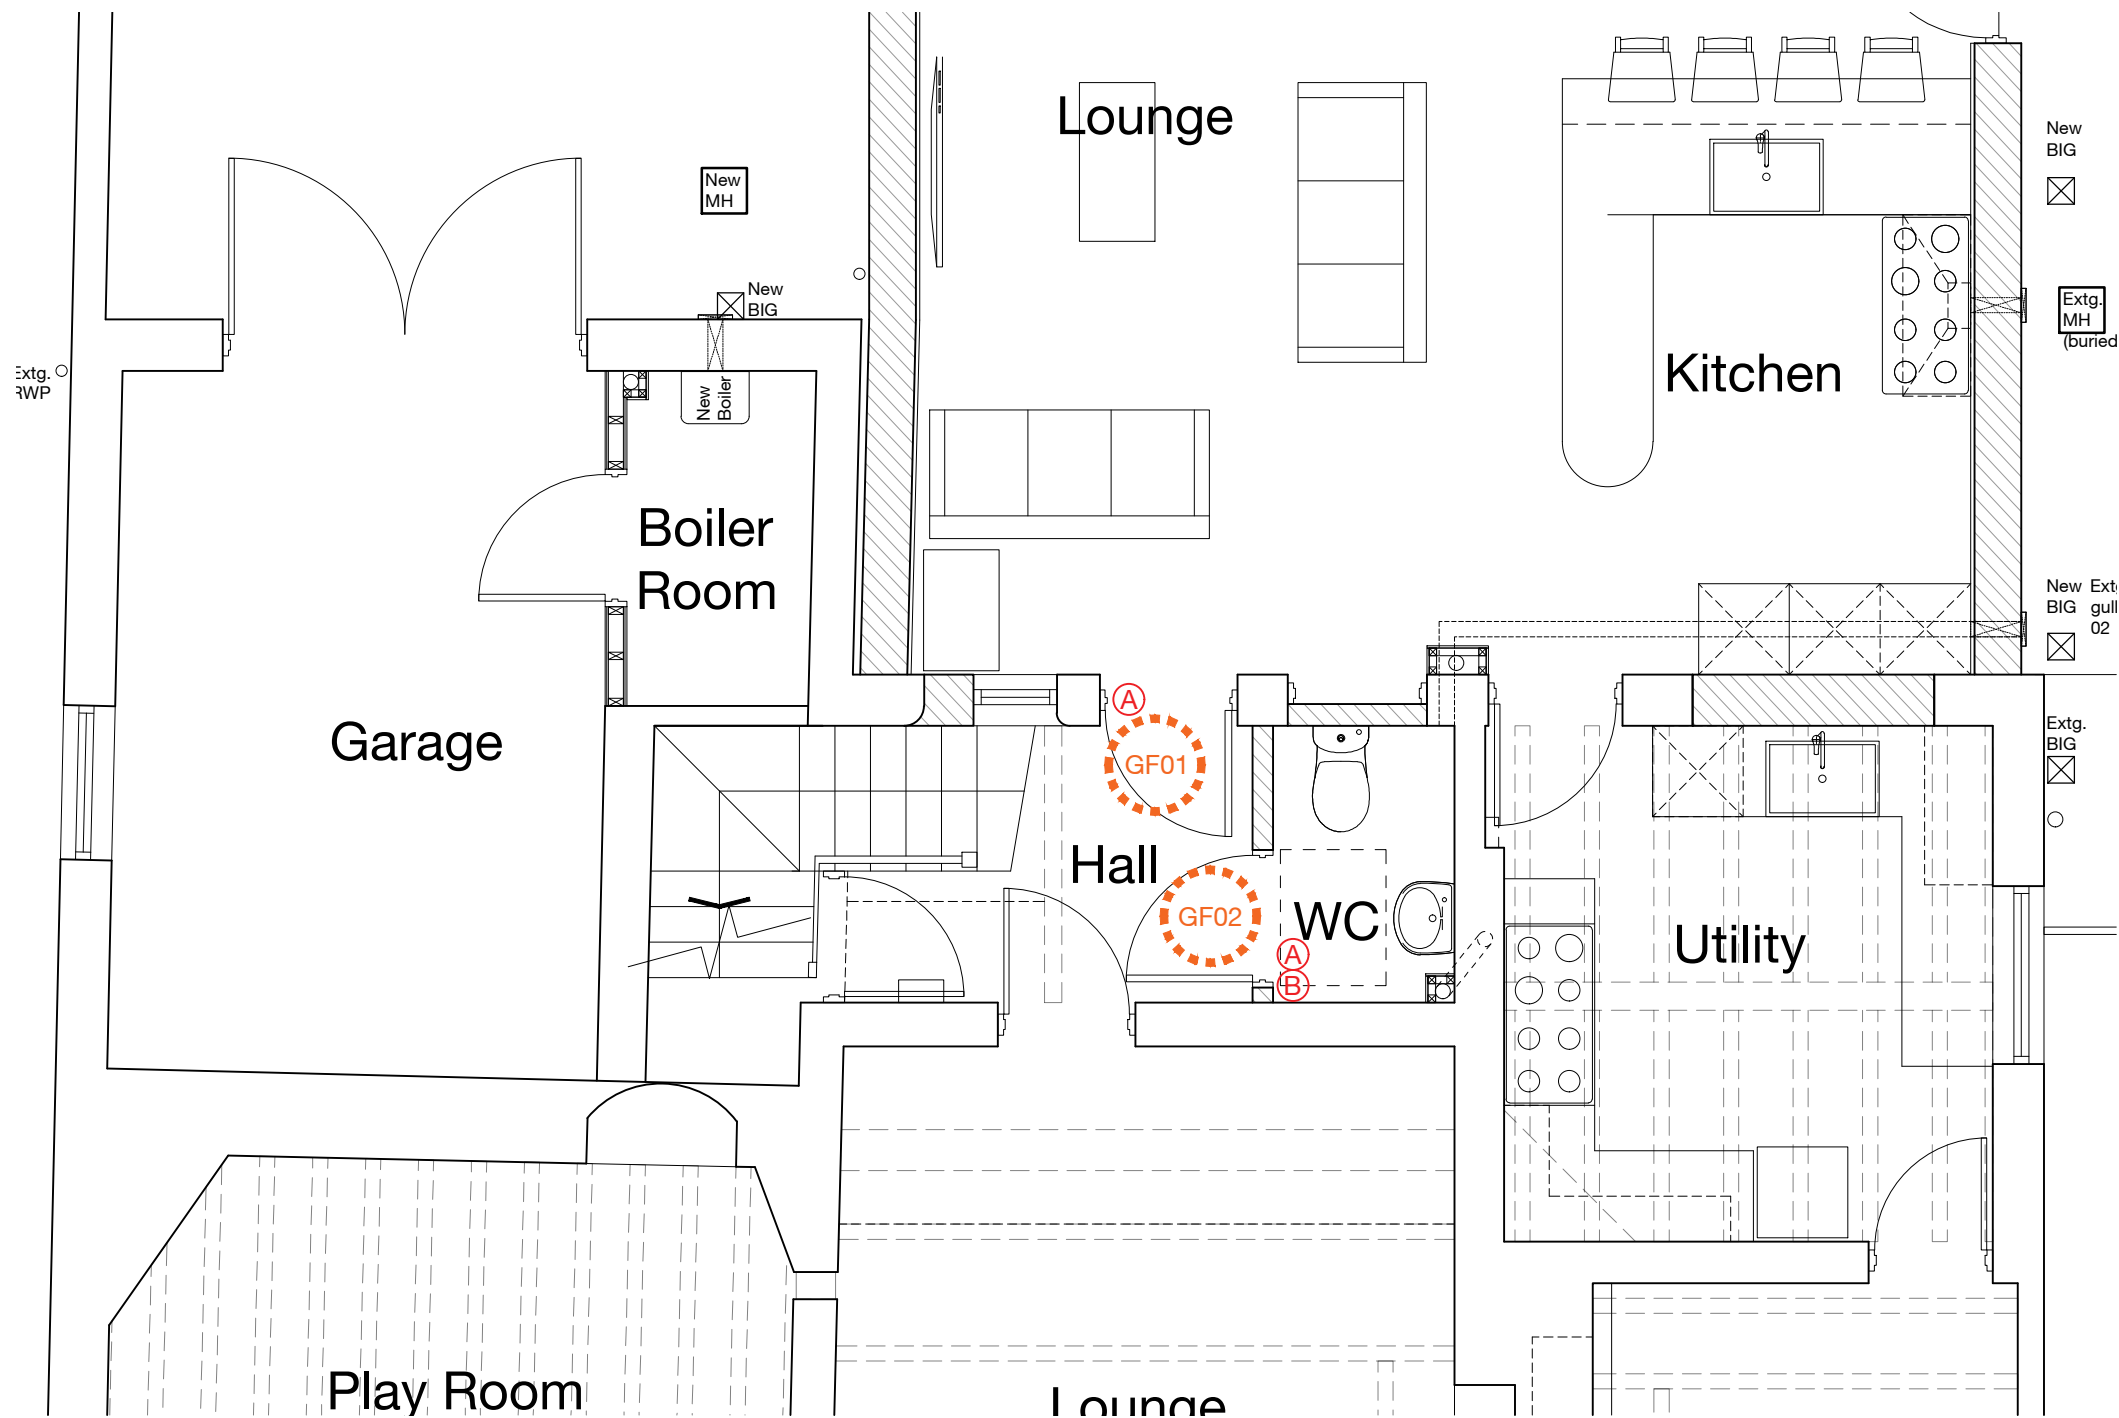


PROPOSED GROUND FLOOR PLAN

Doors sourced from:  
<https://chesterpaintstripping.com/reclaimed-doors/>



Door Material: Hardwood  
Door Finish: Wood stain (Dipped and stripped)  
Door Colour: To match existing

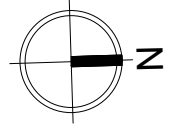


Notes | Sketch schemes may be based on plan information of unknown origin and is subject to verification and survey. Contractors must verify all dimensions on site before commencing any work or shop drawings. This drawing is not to be scaled. Use figured dimensions only. Ensure digital versions are plotted at 'Actual Size'. Building areas are liable to adjustment over the course of the design process due to ongoing construction detailing developments. Subject to statutory approvals and survey. The bar above is to check that the drawing has been printed to scale.

(A)



Beehive Door Knob - Ebony - Nickel  
Collar & Rose - Mortice & Rim

(B)

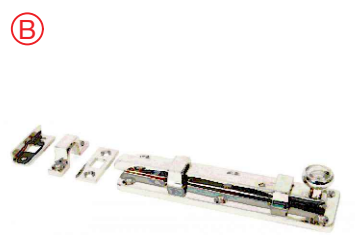

Universal Bolt - Straight -  
- Polished Nickel 6"  
(ground floor WC and  
first floor en-suite only)



INTERNAL DOOR - 6 PANEL (RECLAIMED)  
- to match existing

Door Material: Hardwood  
Door Finish: Wood stain (Dipped and stripped)  
Door Colour: To match existing



|                             |                                                                             |                                         |            |                             |                                                                                       |
|-----------------------------|-----------------------------------------------------------------------------|-----------------------------------------|------------|-----------------------------|---------------------------------------------------------------------------------------|
| A                           | 01.02.2021                                                                  | Updated in line with LA comments        |            | rsg                         | -                                                                                     |
| Rev                         | Date                                                                        | Description                             |            | Drawn                       | Checked                                                                               |
| Project                     | For & on behalf of Irwin Mitchell<br>Holt Hill, Green Street, Holt, Wrexham |                                         |            |                             |                                                                                       |
| Drawing                     | Proposed Internal Doors Details<br>Condition 15                             |                                         |            |                             |                                                                                       |
| Client                      | CE                                                                          |                                         |            |                             |                                                                                       |
| BIM Suitability Description |                                                                             |                                         |            | SUITABLE FOR INFORMATION    | BIM Suitability Code                                                                  |
|                             |                                                                             |                                         |            |                             | S2                                                                                    |
| Status                      | Preliminary                                                                 | 2 Riverside Way<br>Whitehall Waterfront |            | 320 City Road<br>Angel      |  |
| Date                        | Sept '20                                                                    | LEEDS                                   |            | LONDON                      |                                                                                       |
| Drawn                       | wcc                                                                         | L51 4EH<br>1 0113 819 8041              |            | EC1V 2NZ<br>1 0203 883 8602 |                                                                                       |
| Checked                     | rsg                                                                         | w.edwardarchitecture.co.uk              |            |                             |                                                                                       |
| Scale (A2)                  | 1:50                                                                        | e.info@edwardarchitecture.co.uk         |            |                             |                                                                                       |
| Project                     | 0759                                                                        | Original                                | Discipline | Drawing No                  | Rev                                                                                   |
|                             |                                                                             | EA                                      | A          | PL17                        | A                                                                                     |