




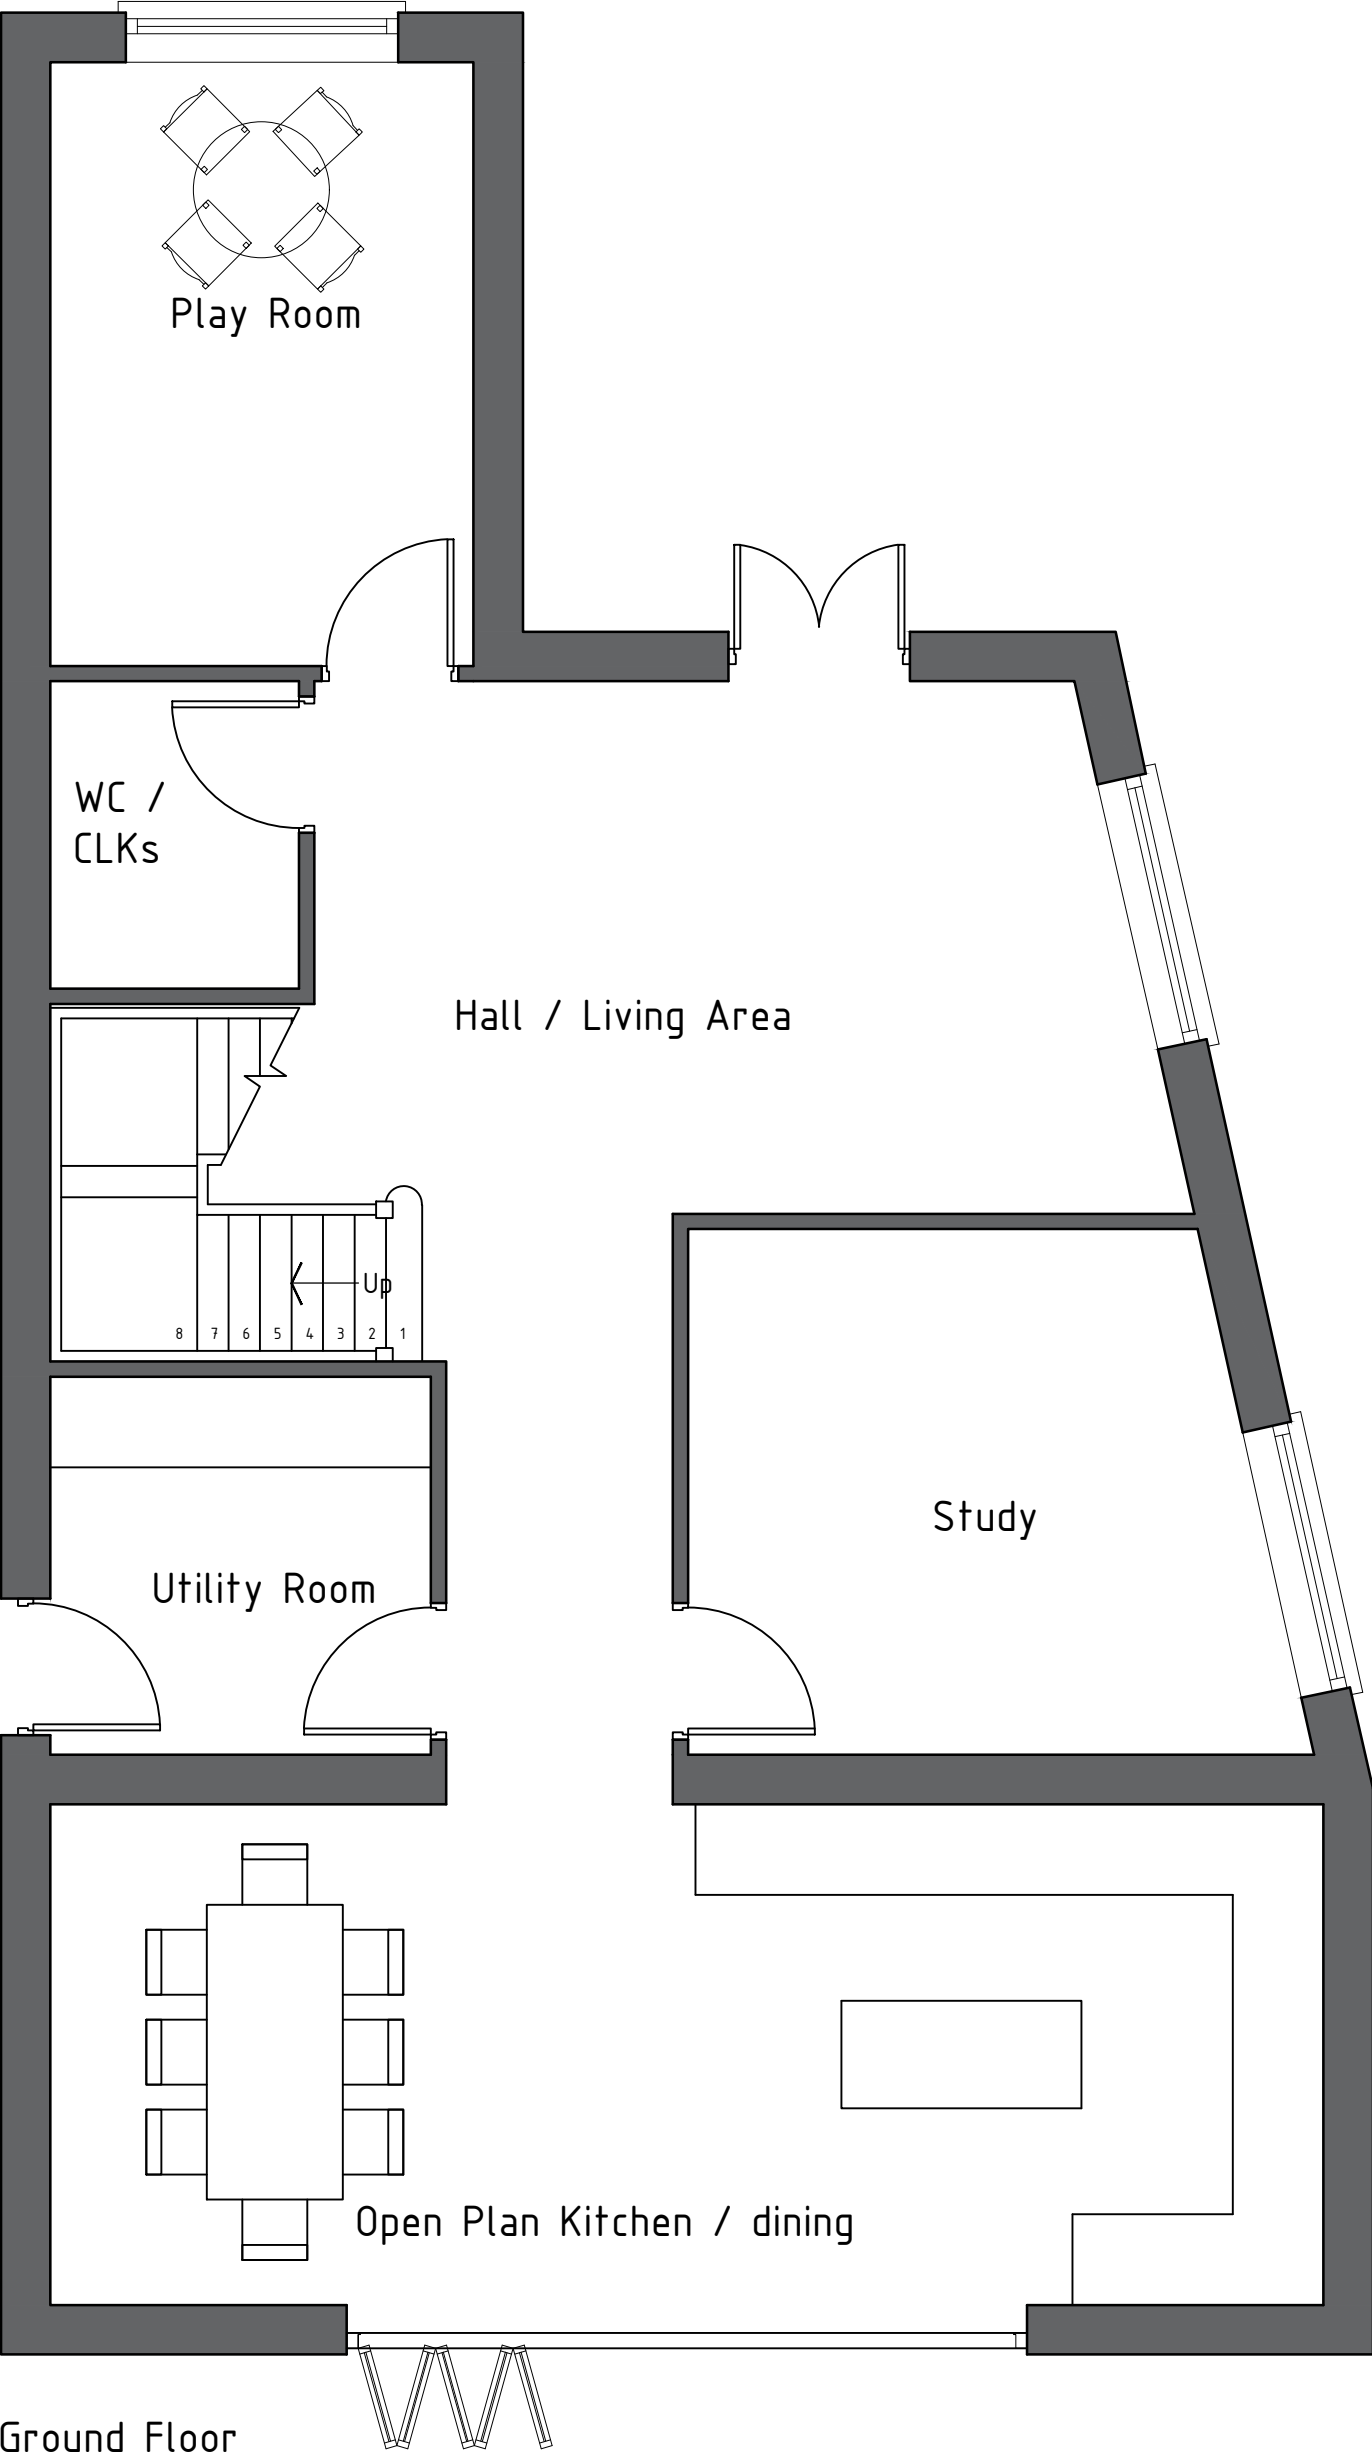

Ground Floor

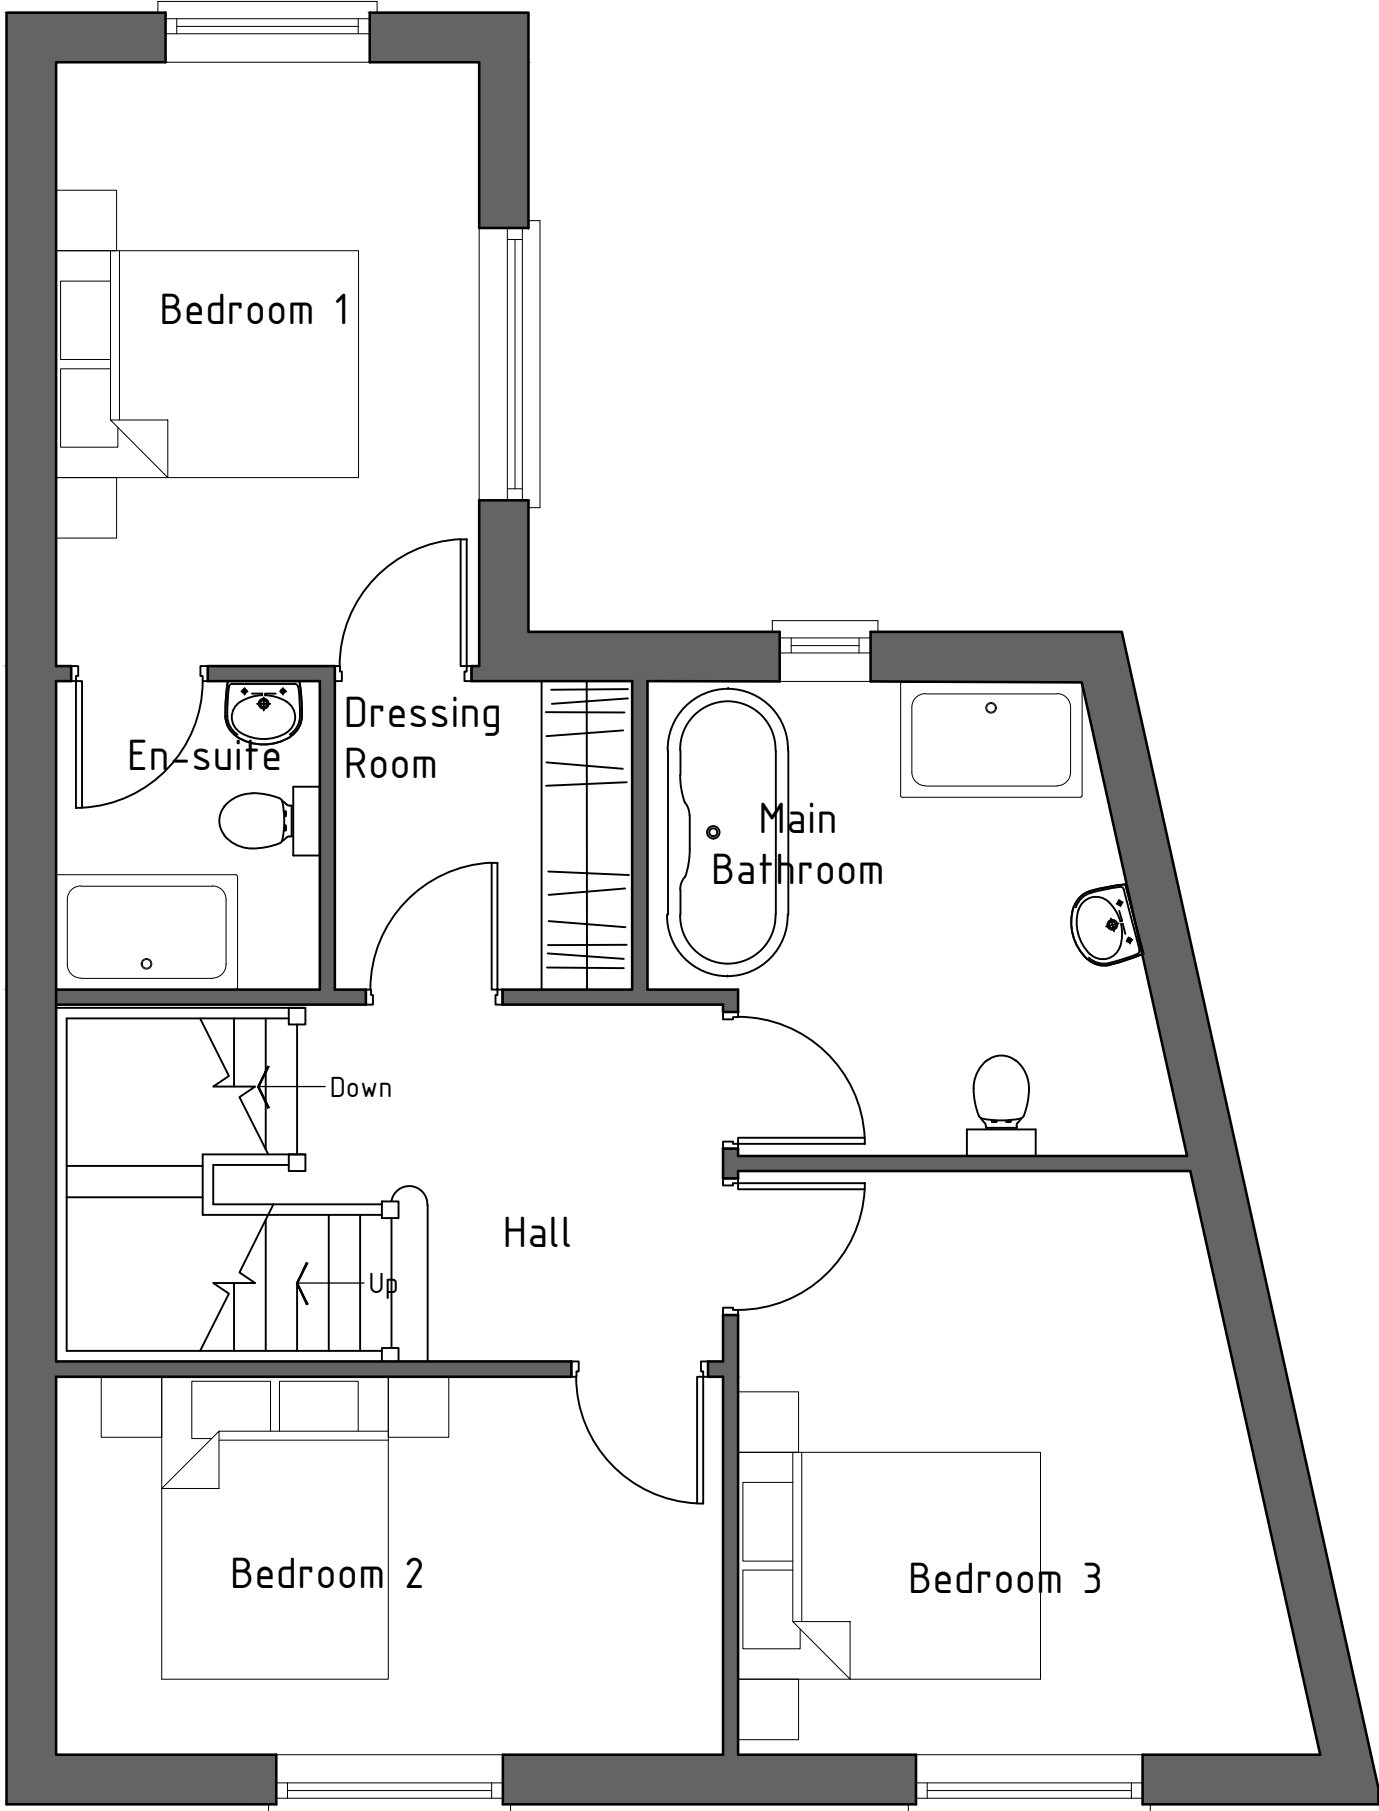

First Floor

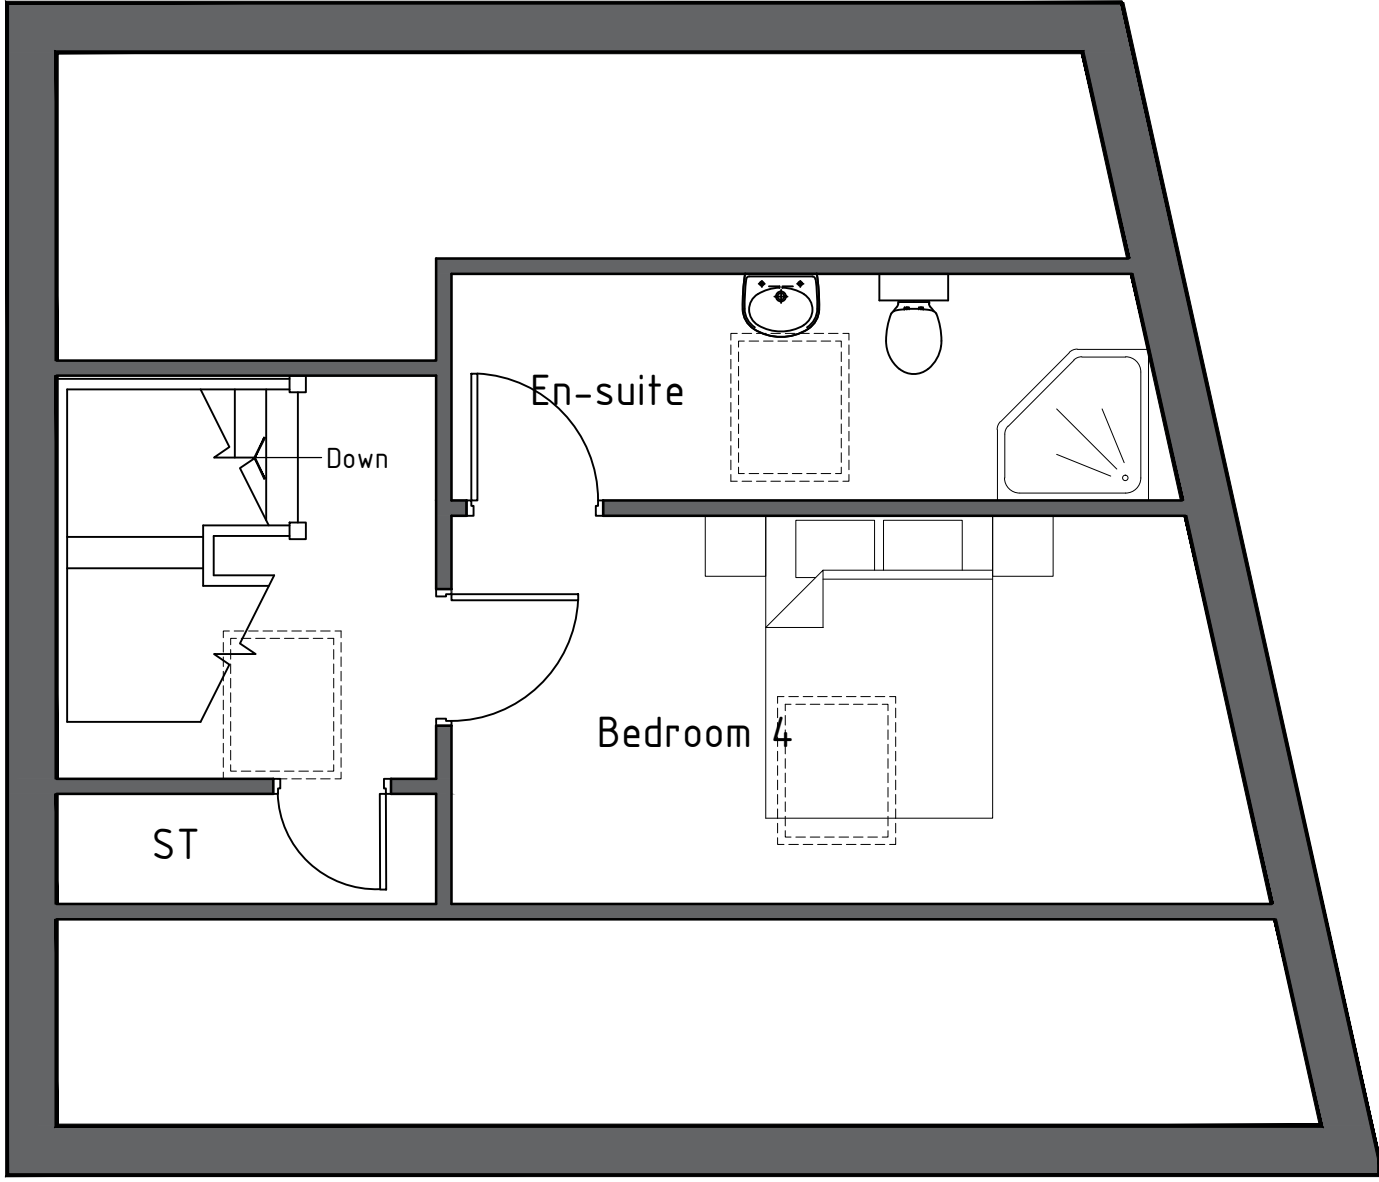

Attic Floor



Ferndale Villa, 25 Manley Road,
Wrexham, LL13 8HD
Tel (01978) 353445
www.hdsarchitectural.co.uk

Project; 12 Floridd Kayton, Cefn Mawr. LL14 3RB	
Title; Proposed Floor Plans	Scale (A2); 1:50
Dwg No; FK/PD/01	Date; November 2020
Revision; Rev A - Drawings amended to suit clients comments (01-12-20).	