


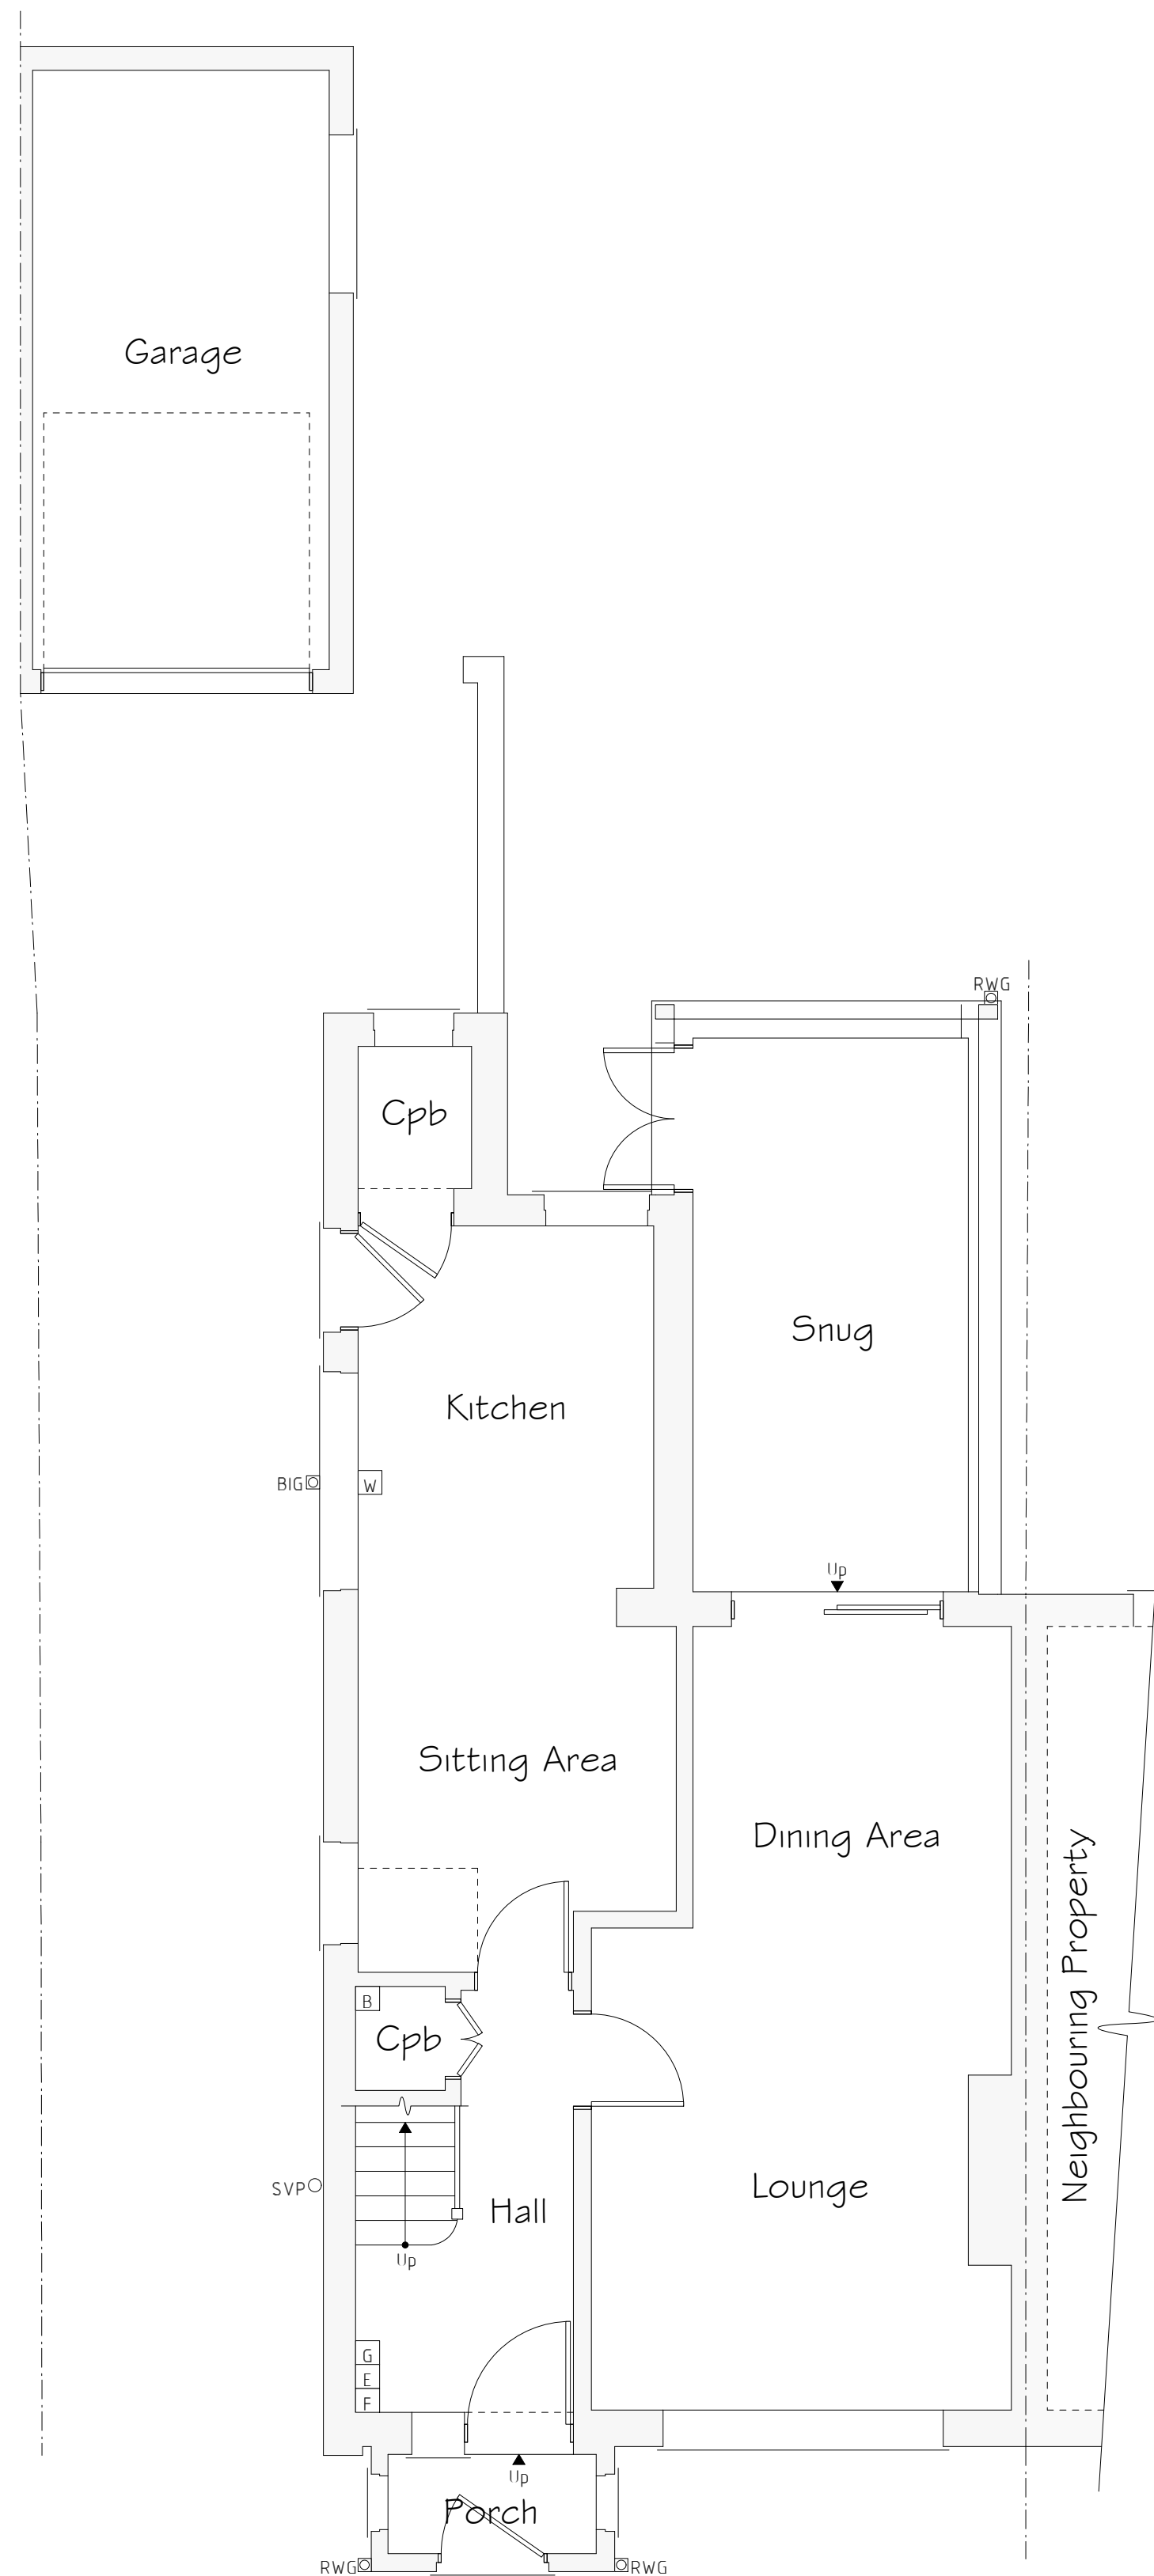


Ground Floor Plan 1:50



Front Elevation 1:100




Rear Elevation 1:100

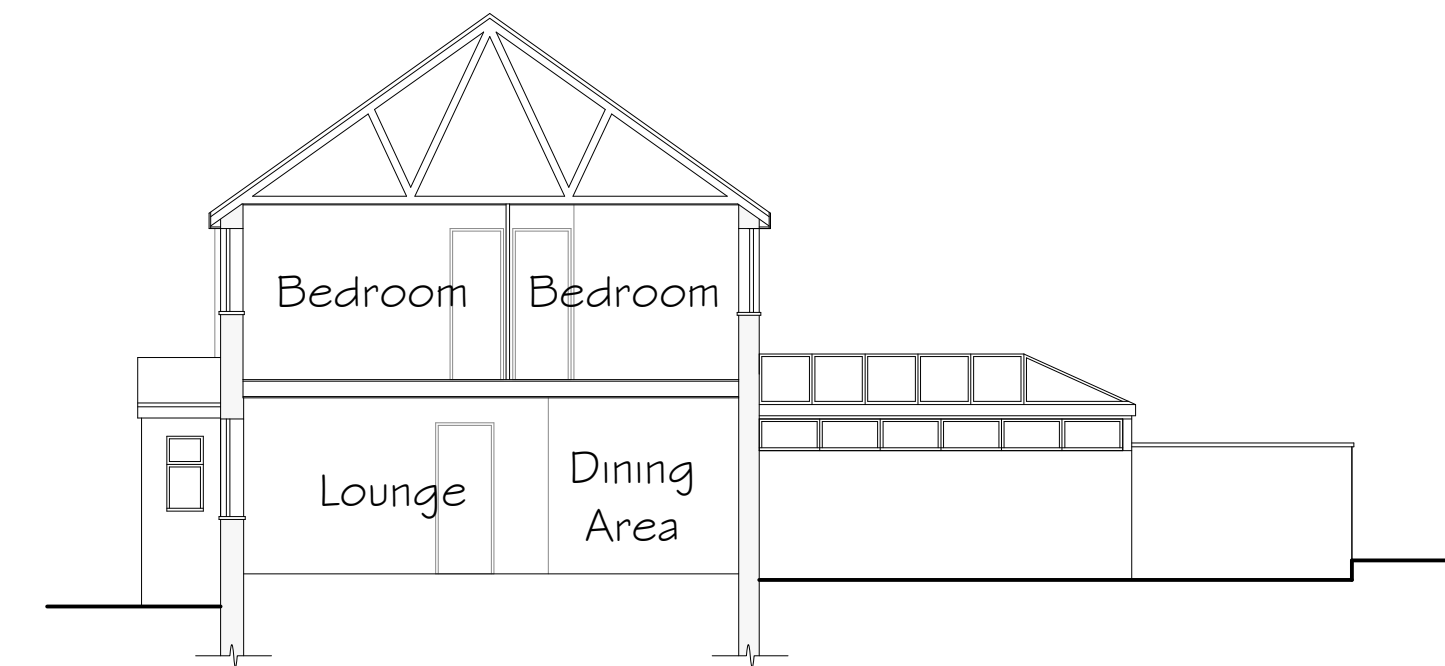

Side Elevation & Section 1:100



Side Elevation 1:100

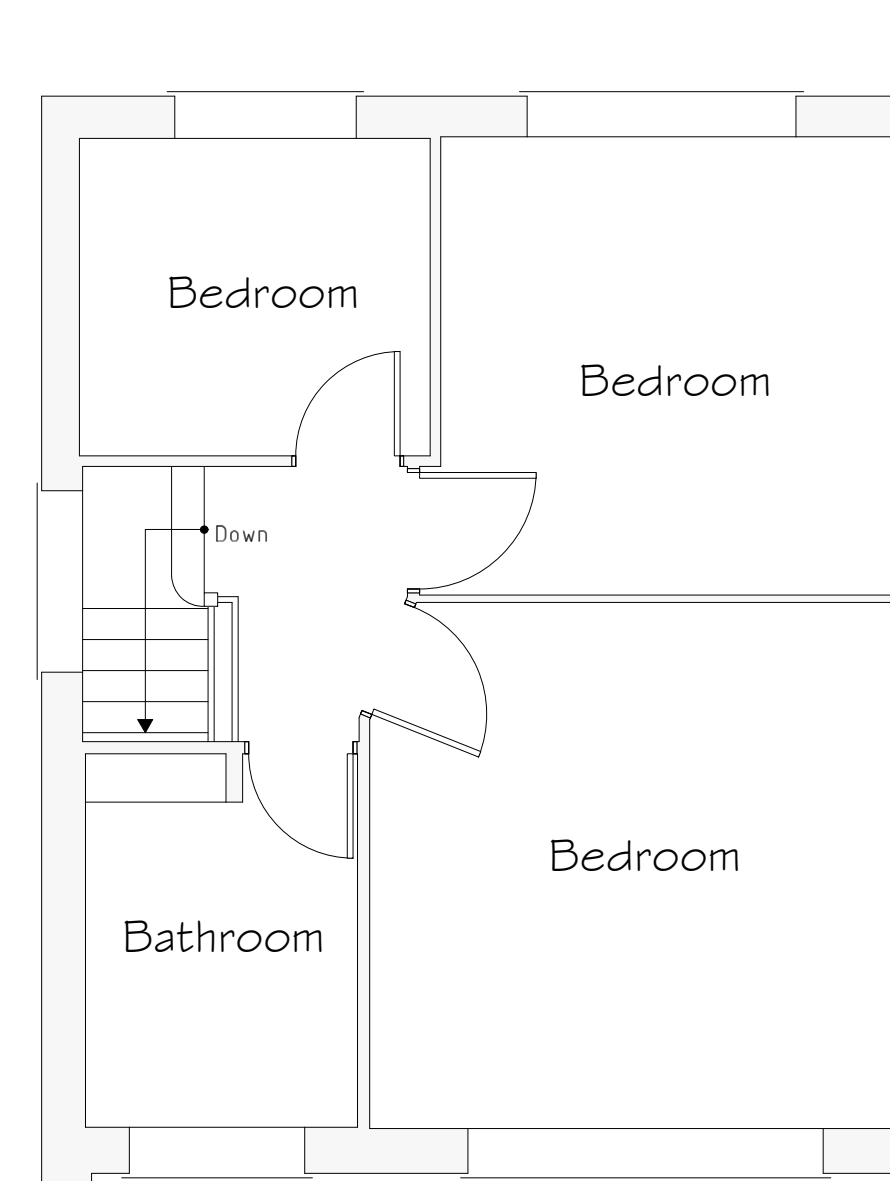

First Floor Plan 1:50

Services Key

- ☐ B Existing Boiler Position
- ☐ G Existing Gas Meter Position
- ☐ E Existing Electric Meter Position
- ☐ F Existing Fuse Box Position
- ☐ W Existing Stopcock Position
- ☒ Existing Rain Water Gully (RWG) Position
- ☒ Existing Back Inlet (BIG) Gully Position
- ☐ Existing Soil Vent Pipe (SVP) Position

Rev	Date	Detail	Initial

Project:
Proposed Alterations to,
14 Ffordd Gwynedd,
Garden Village, Off The Green,
Wrexham, LL11 2TF.

Title:	Scale: (A1)
Existing	1:50 & 1:100

Drawn By:	Date:
E.M.Jackson	Jan 2021

Drawing No:	Sheet:
J158/001	1 of 1

blueprint
architectural services

LABC **partner**
Office 3K4,
Redwither Business Tower,
Wrexham, LL13 9XT
Tel: 01978 356500
www.blueprintarchitectural.com
© copyright all rights reserved