


DRAWING NO: 471/6.10.020.

DRAWN: RPE SCALES: AS SHOWN/N DATE: 16.10.2020



Existing SIDE Elevation. scale 1:100. SW

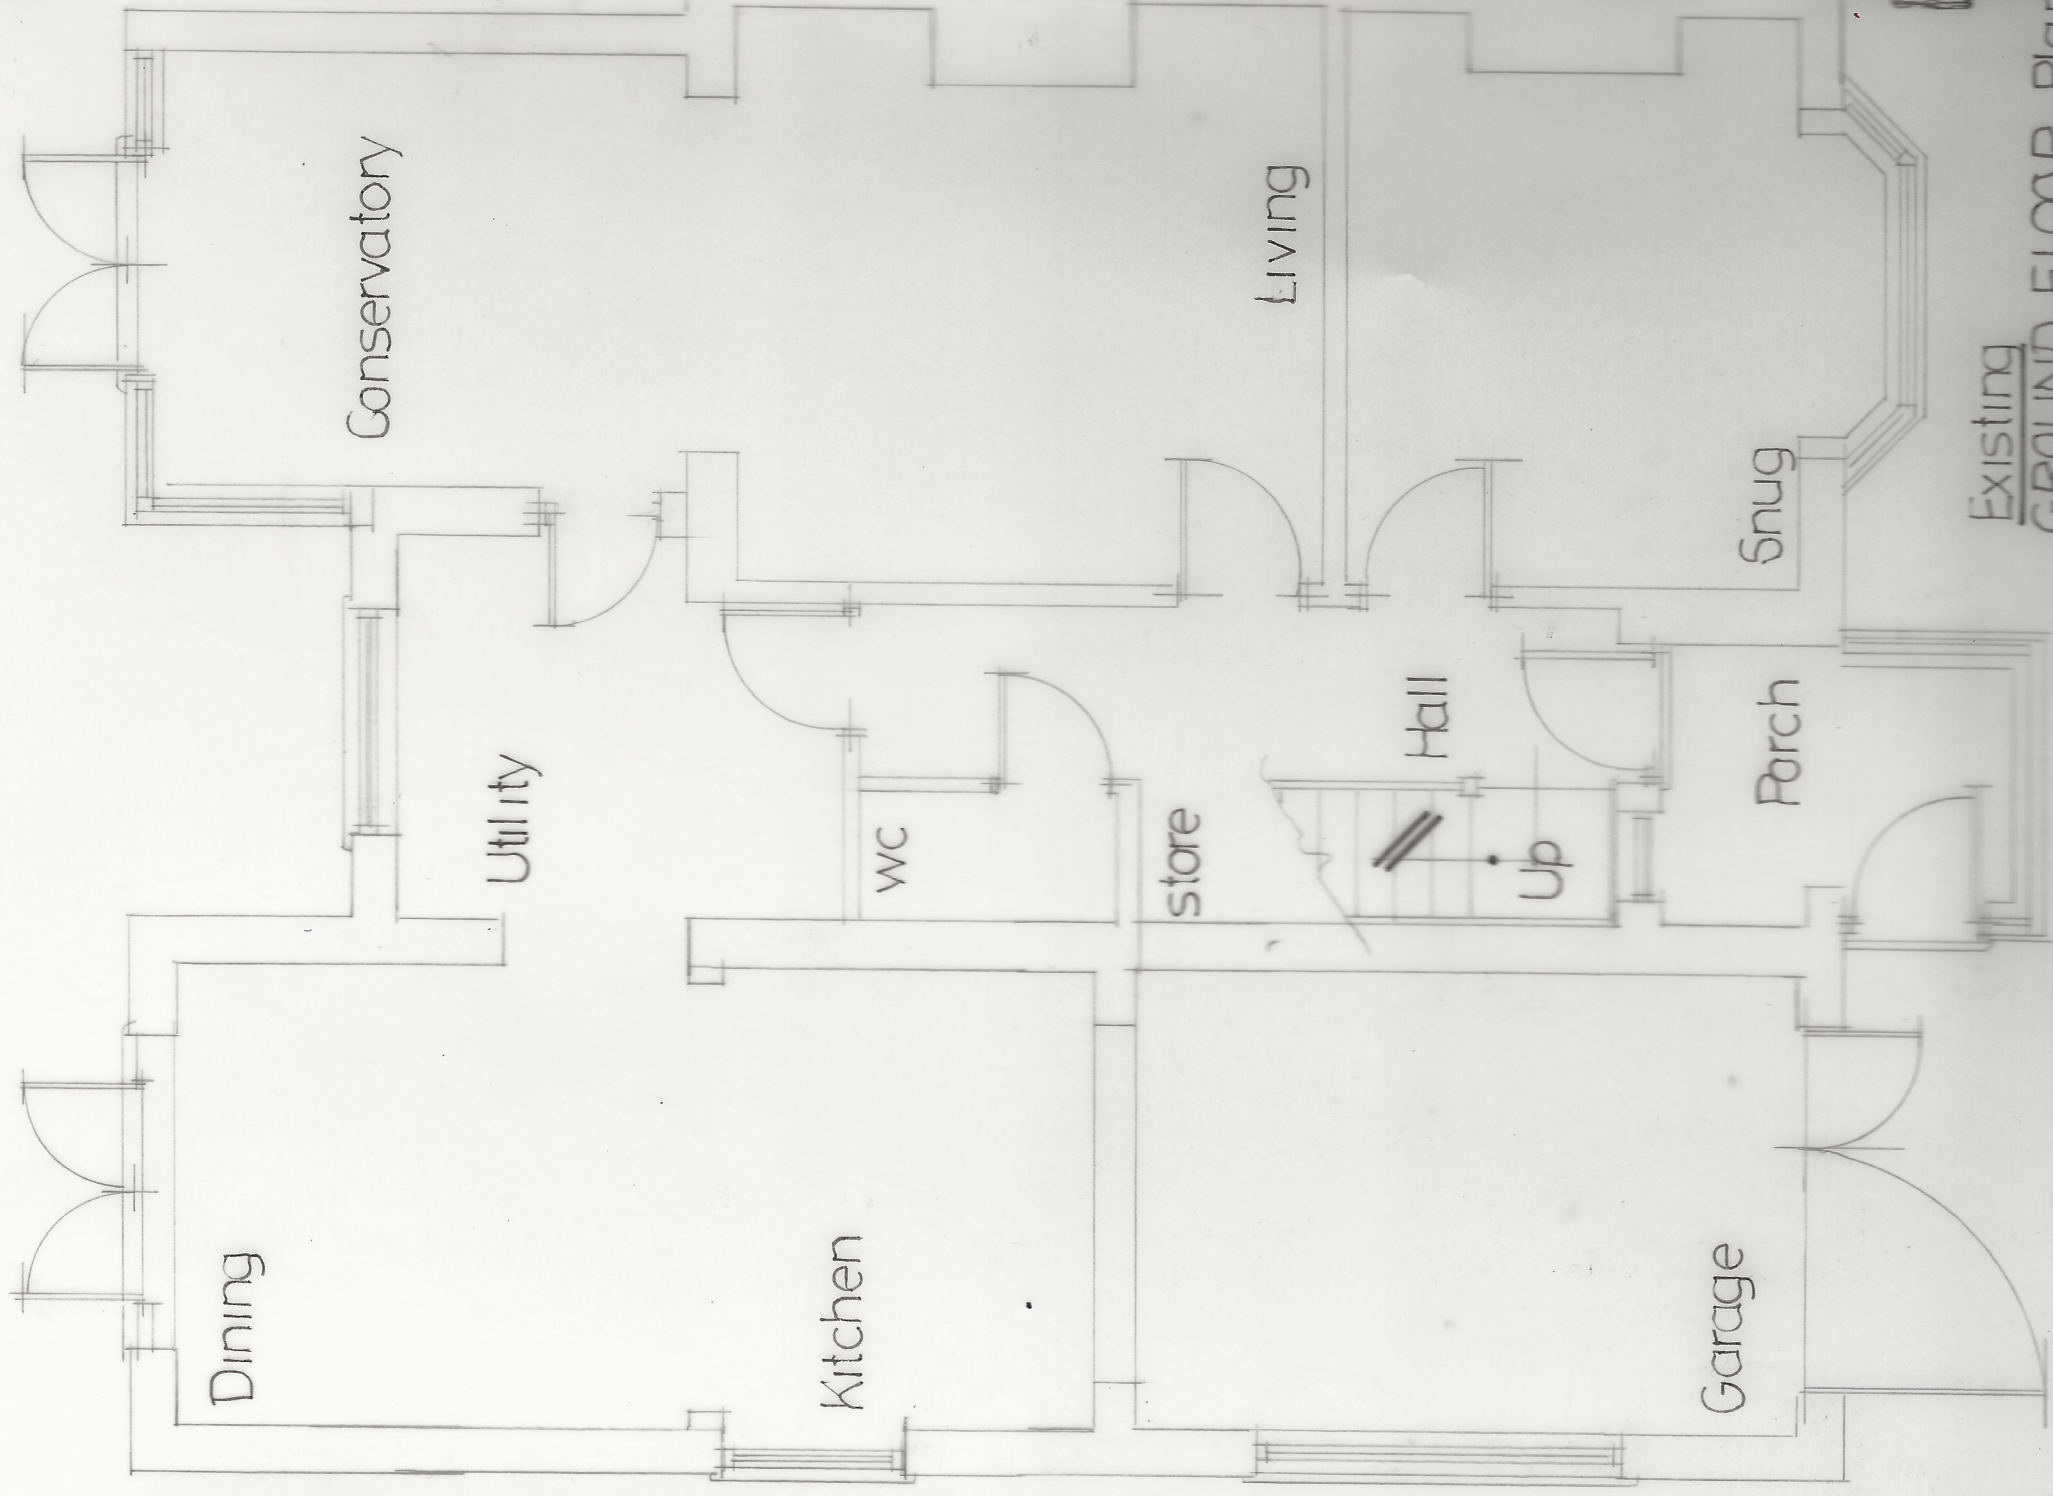

Existing
GROUND FLOOR Plan
Scale 1:50