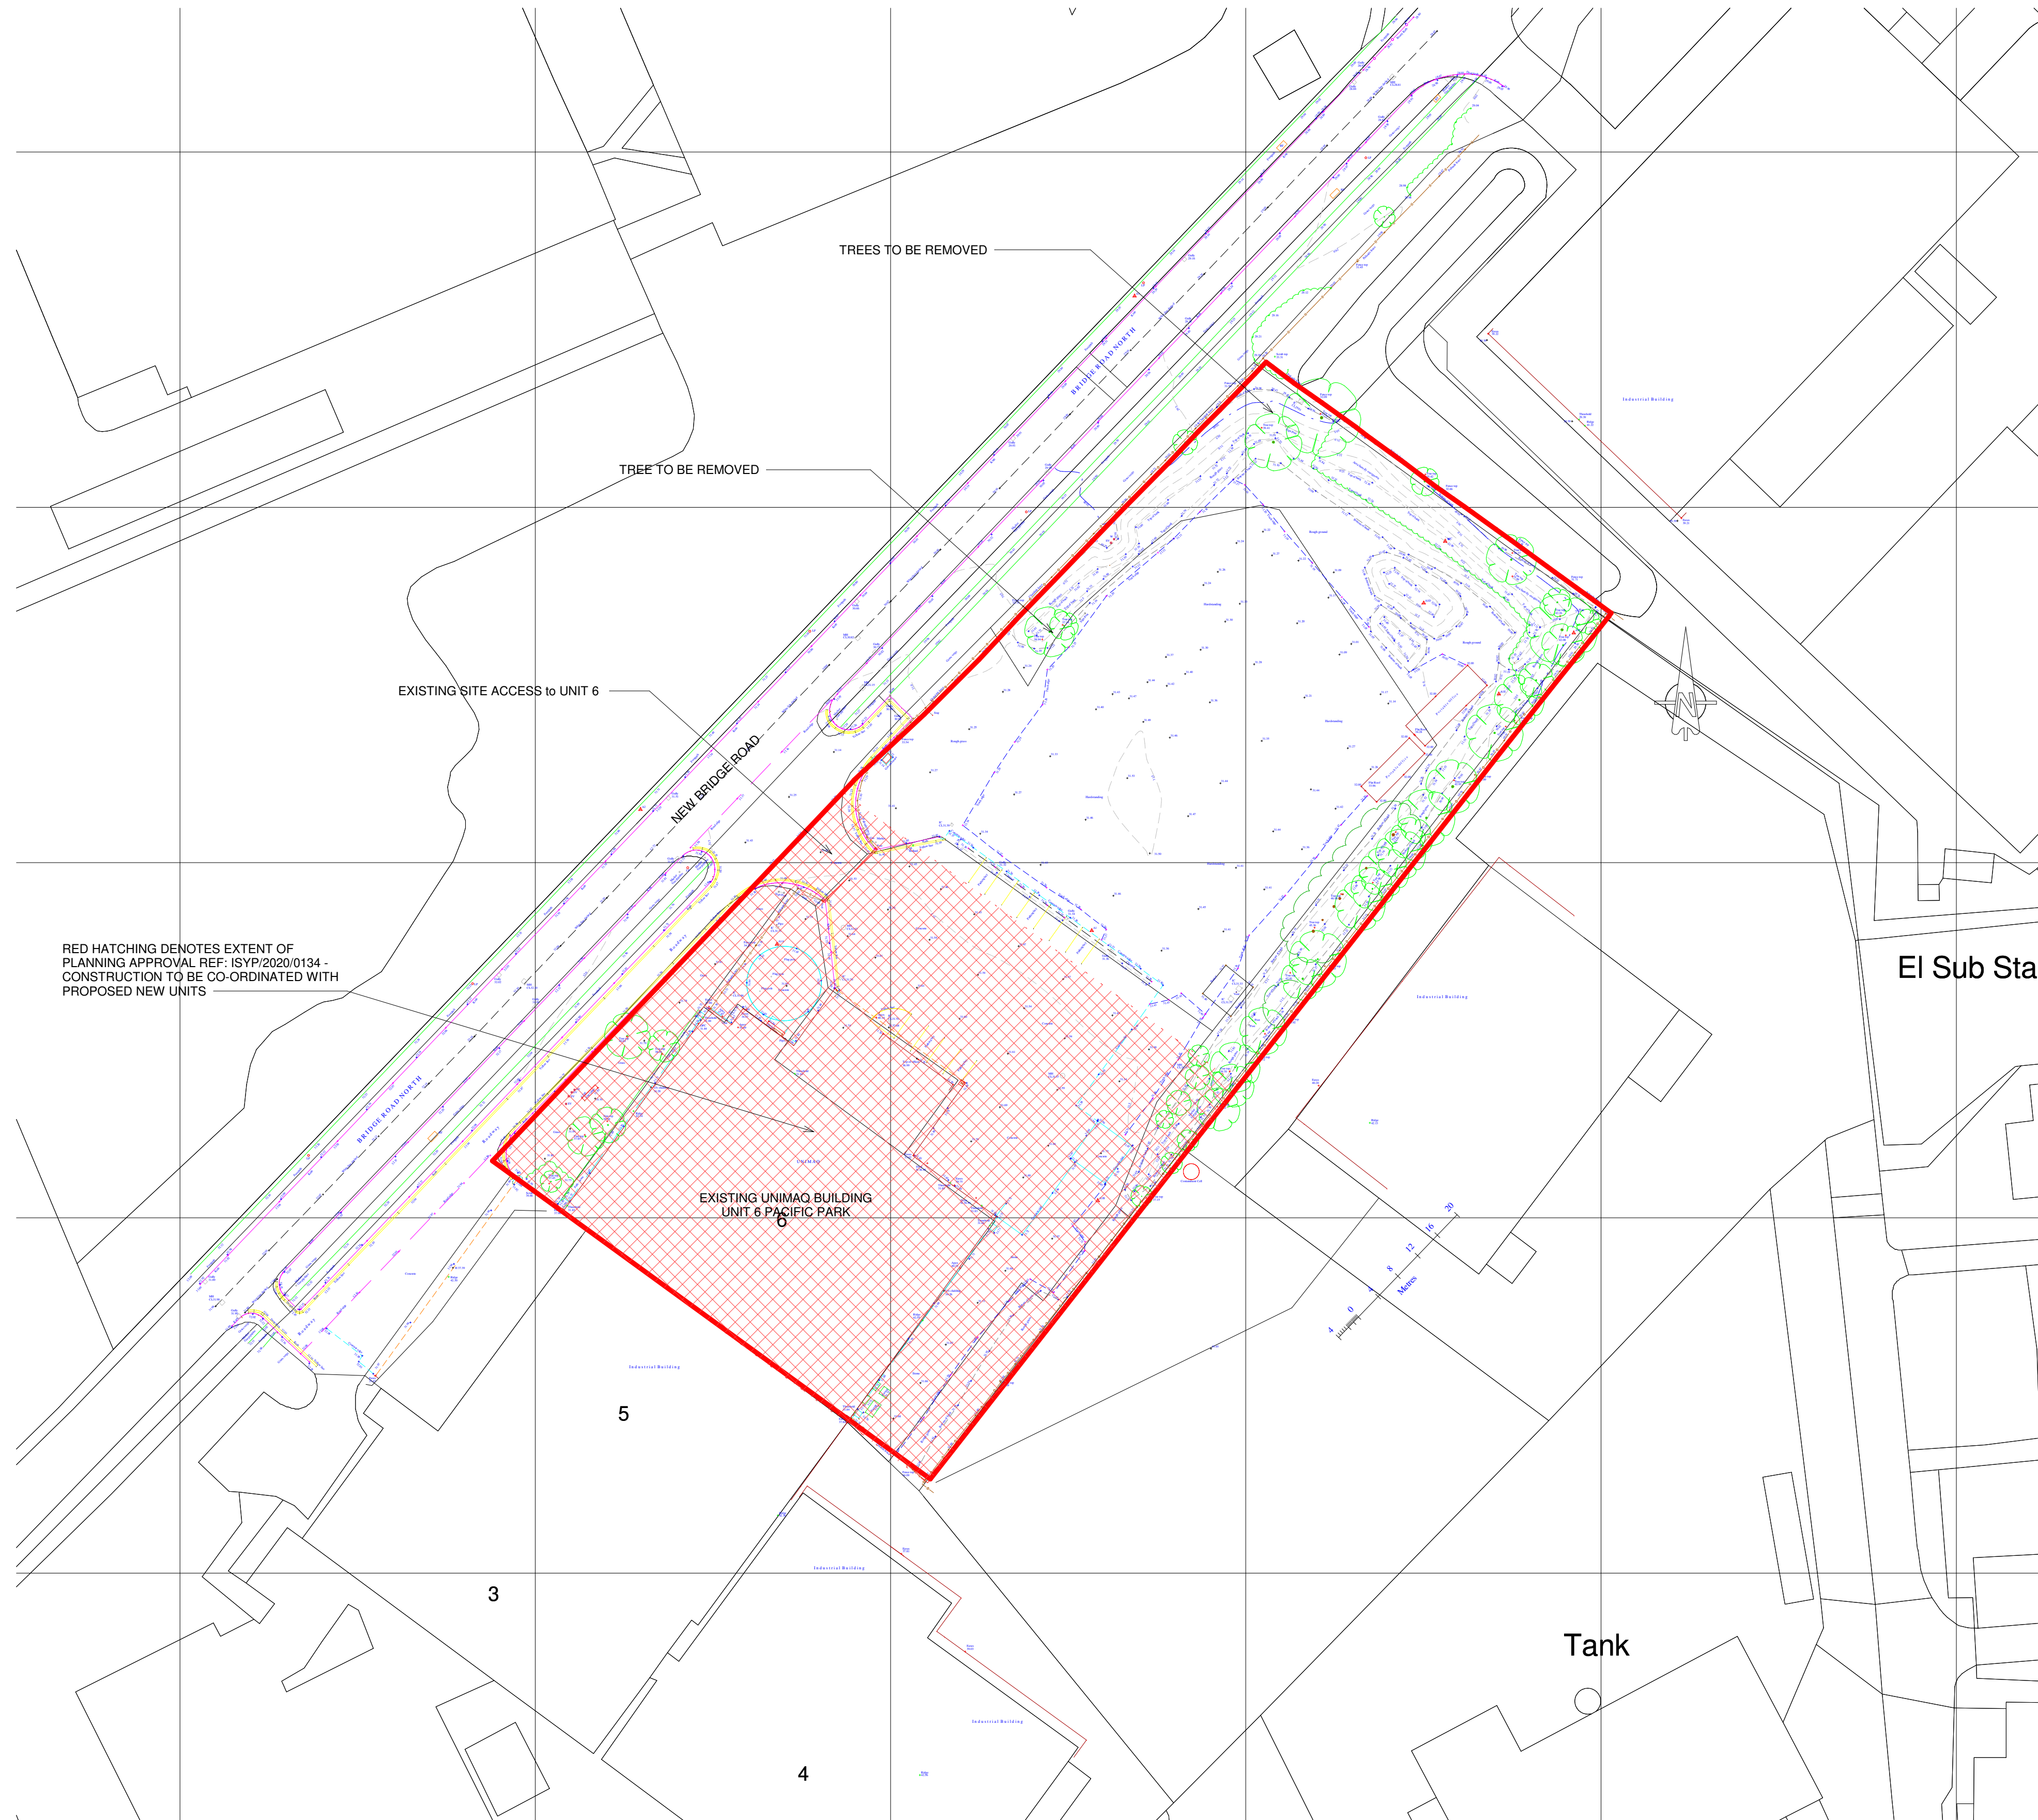


EI Sub Sta

Tank

EXISTING UNIMAQ BUILDING
UNIT 6 PACIFIC PARK

5

3

4

RED HATCHING DENOTES EXTENT OF
PLANNING APPROVAL REF: ISYP/2020/0134 -
CONSTRUCTION TO BE CO-ORDINATED WITH
PROPOSED NEW UNITS

TREE TO BE REMOVED

TREES TO BE REMOVED

EXISTING SITE ACCESS to UNIT 6

NEW BRIDGE ROAD

EXISTING SITE PLAN

1 : 500



PURPOSE OF ISSUE
DRAFT PLANNING

PACE | ARCHITECTURE
www.pace-architecture.co.uk

PROJECT
New Industrial Units on

ADDRESS
Land adjacent to Unit 6, Pacific Park, Bridge Rd,
Wrexham LL13 9PN

TITLE
EXISTING SITE PLAN

CLIENT
Mr B. De Jong

DRAWN BY
nc

CHECKED BY
client

DATE
26.08.20

SCALE (@ A1)
1 : 500

PROJECT NUMBER
1157

DRAWING NUMBER
1157 . P . 002

REV

27/08/2020 10:46:06