




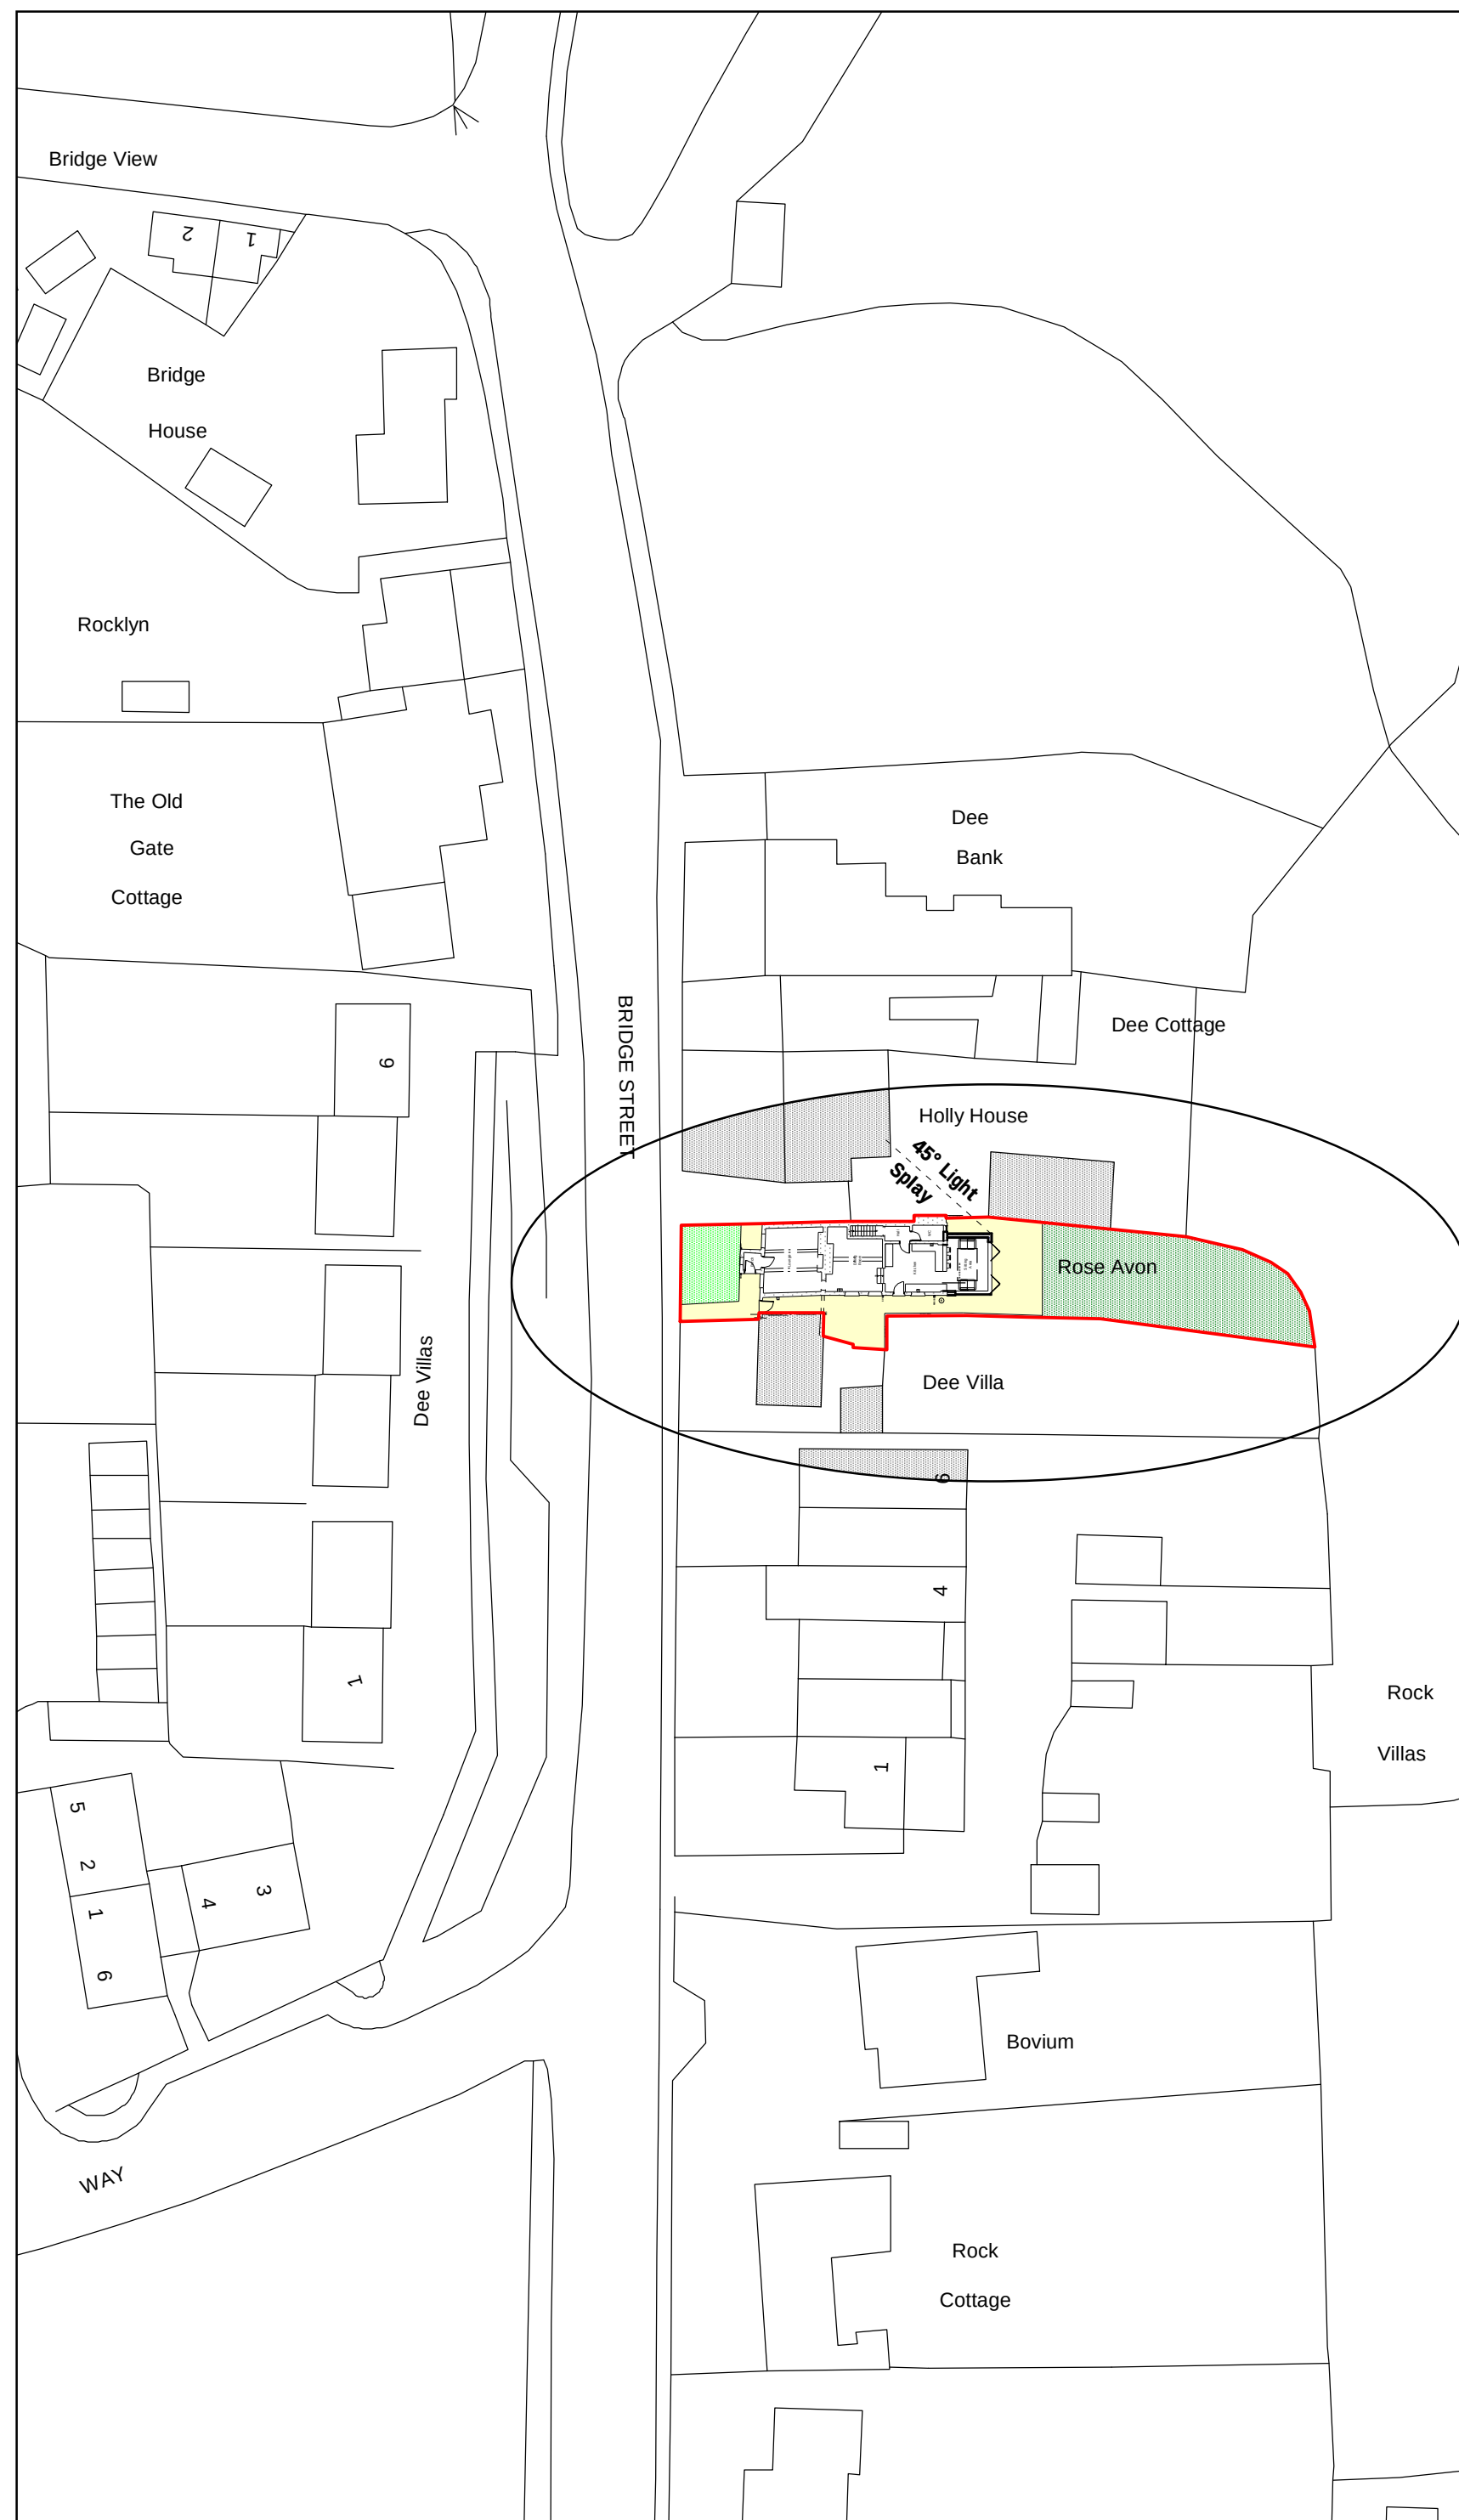

Site Plan 1:500

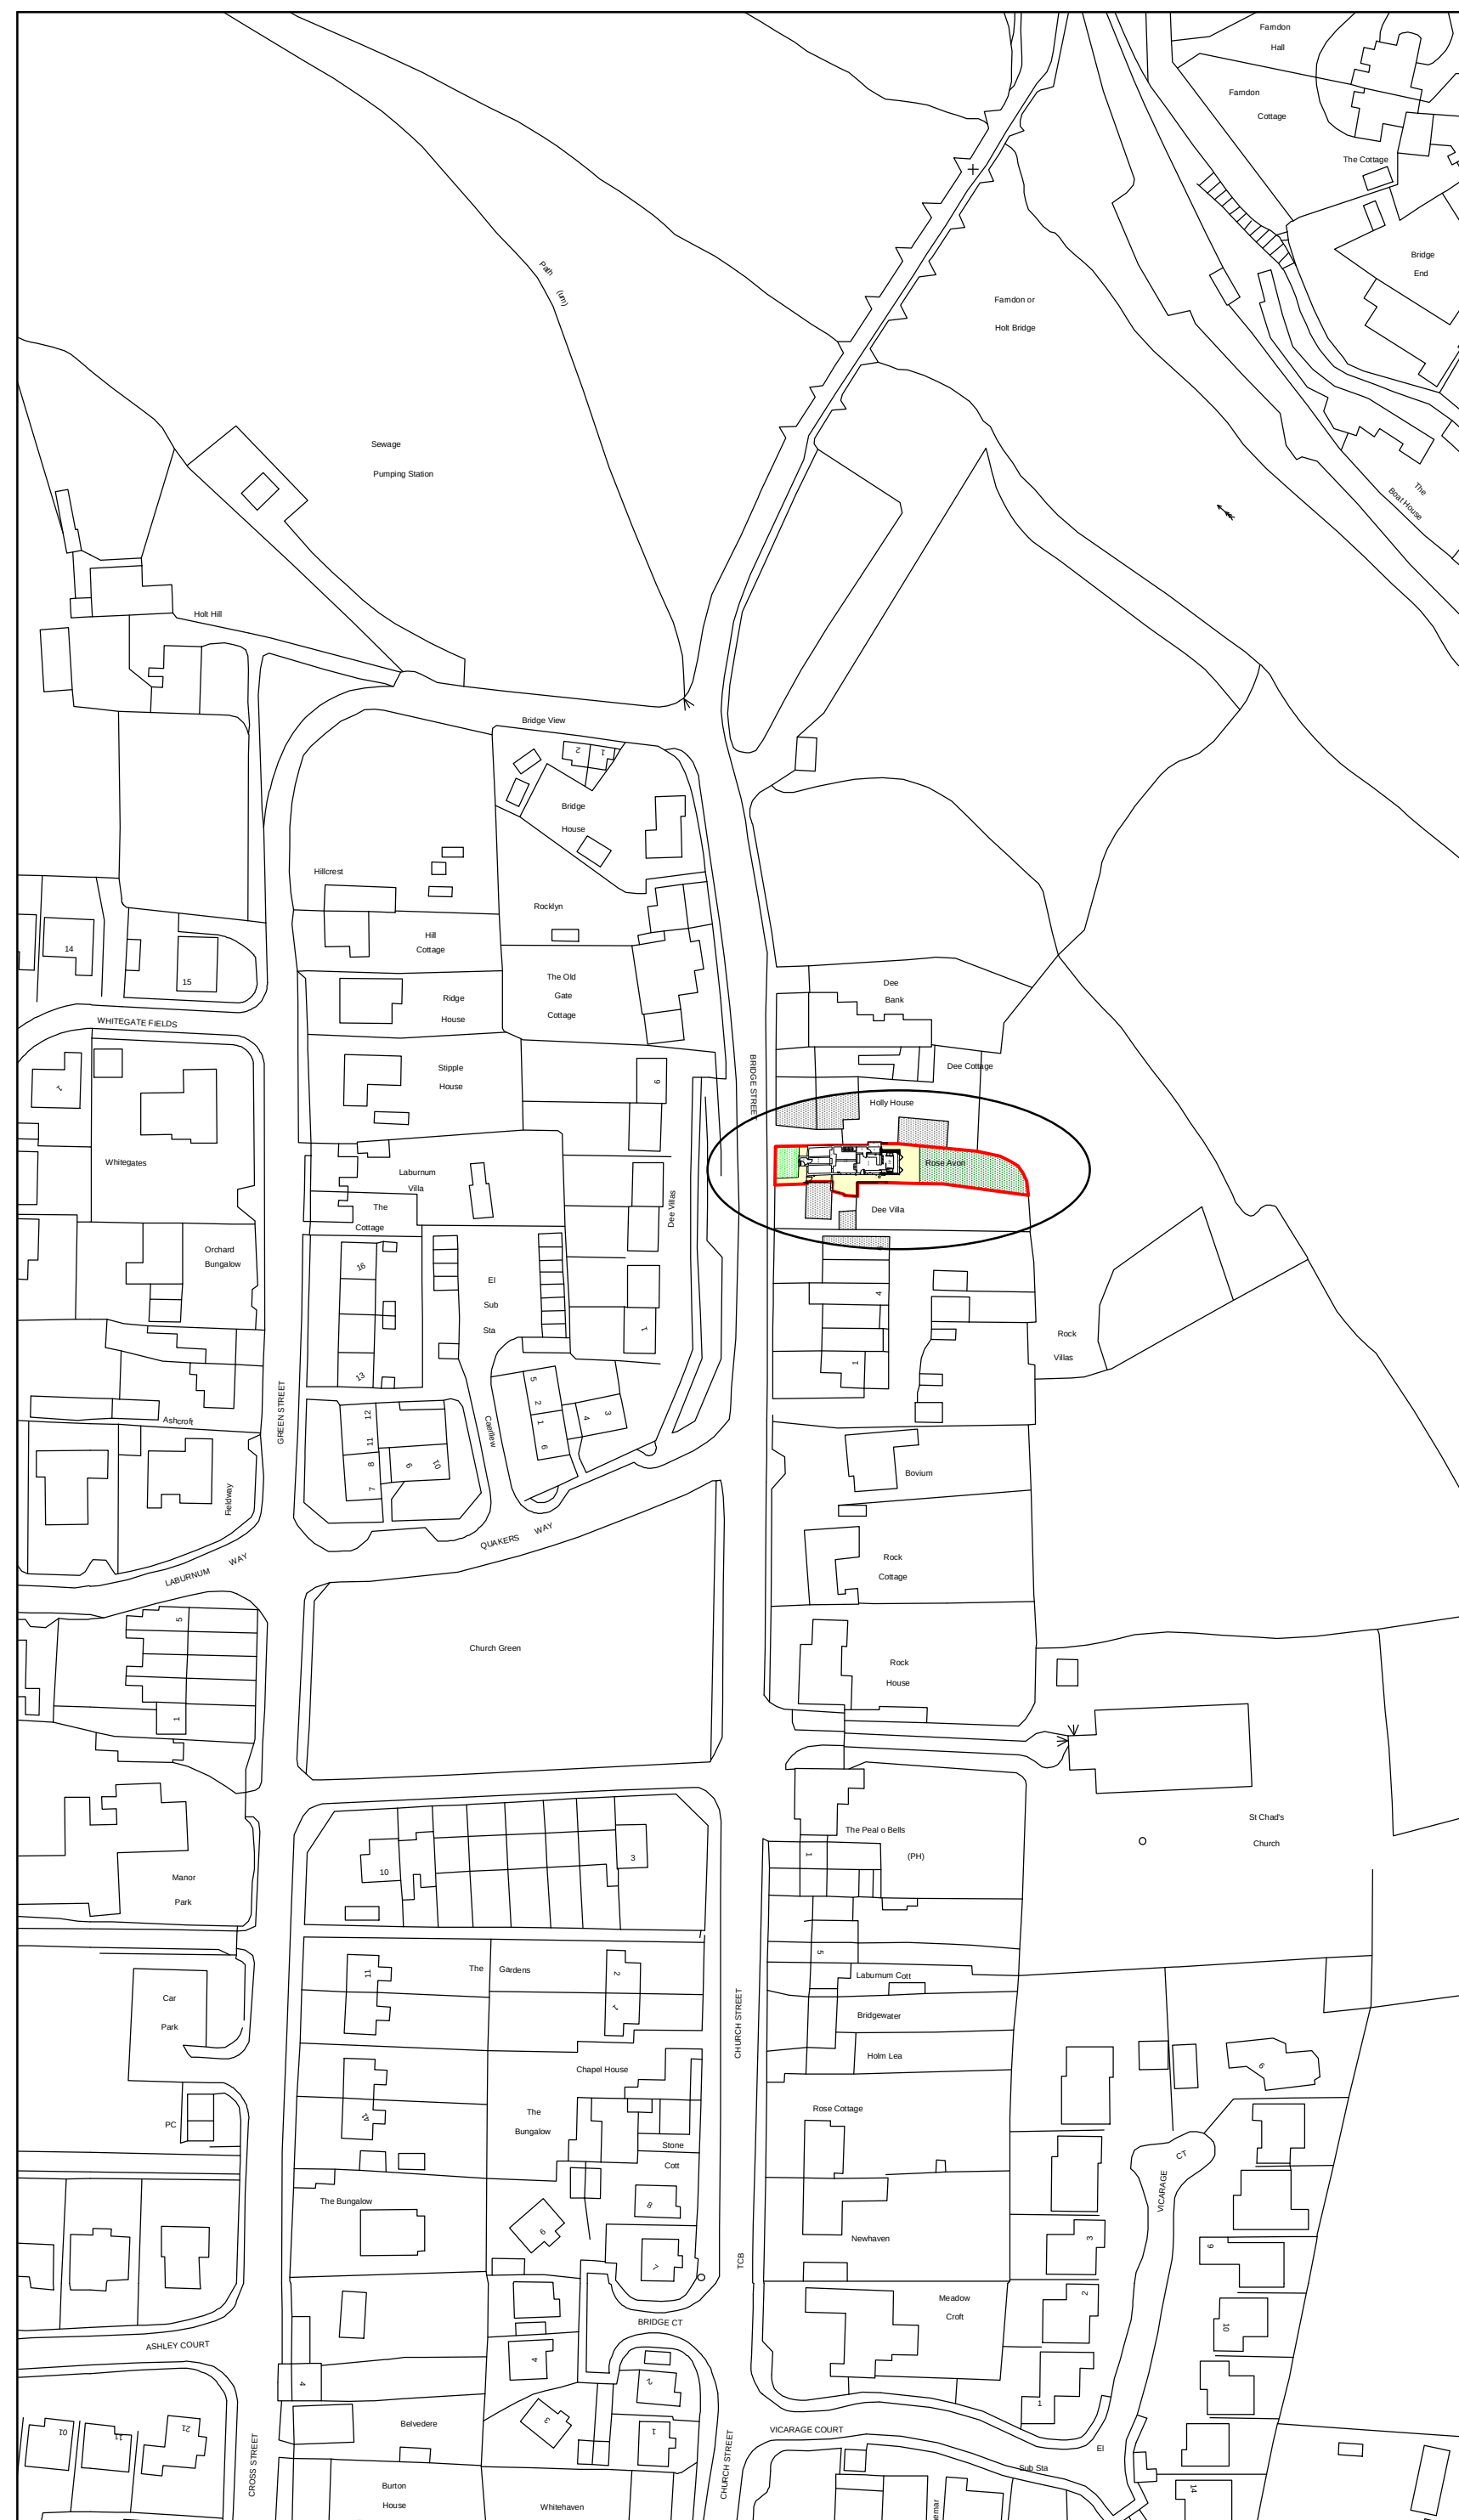

Location Plan 1:1250

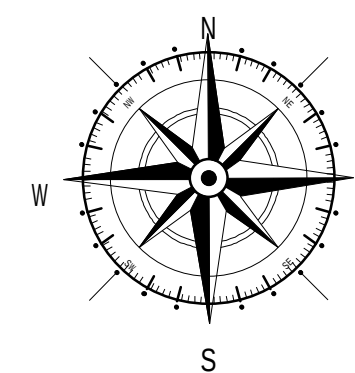

Key

 Surrounding Buildings

 Application Site

A	03/21	Light Splay added	SIH
Rev	Date	Detail	Initial

Project:
Proposed Alterations to,
Rose Avon,
Bridge Street, Holt,
LL13 9JG.

Title:	Scale: (A2)
Planning: Site & Location Plan	1:500 & 1:1250

Drawn By: J Felgate	Date: Jan 2021
------------------------	-------------------

Drawing No:	Sheet:
SC093/004	1 of 1

blueprint
architectural services



Office 3K4,
Redwither Business Tower,
Wrexham. LL13 9XT
Tel: 01978 356500
www.blueprintarchitectural.com
© copyright all rights reserved

© copyright all rights reserve