





TREVALYN WOOD, ROSSETT - 373


ARCHITECTURAL EMPORIUM Ltd
EMAIL: mail@architectural-emporium.co.uk
WEB: www.architectural-emporium.co.uk
ADDRESS: 13 Hope St, Liverpool, L1 9BQ
PHONE: +44 (0)151 363 0000

0 1 2 5 10

KEY PLAN

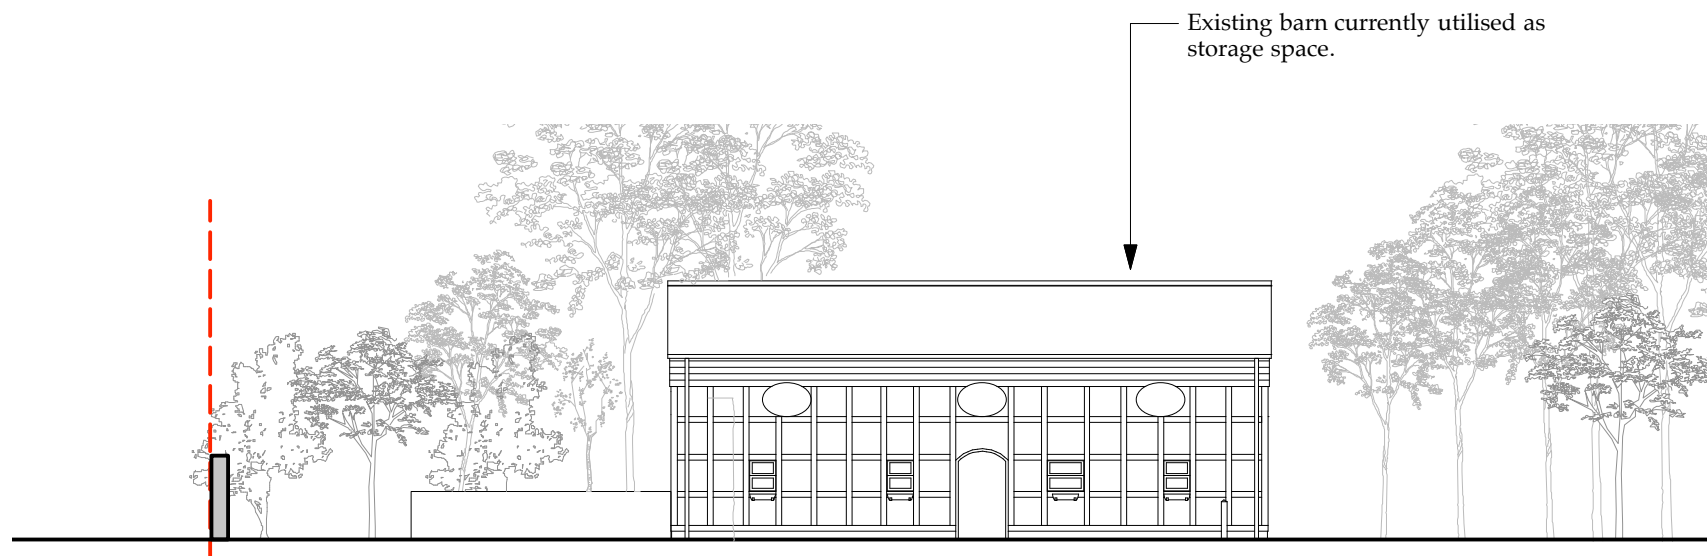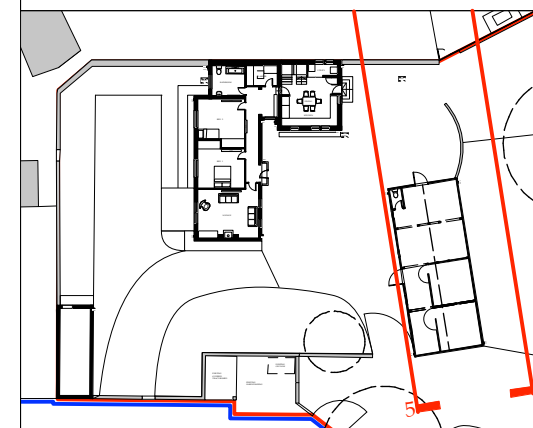

5. WEST ELEVATION (Barn) 1:200

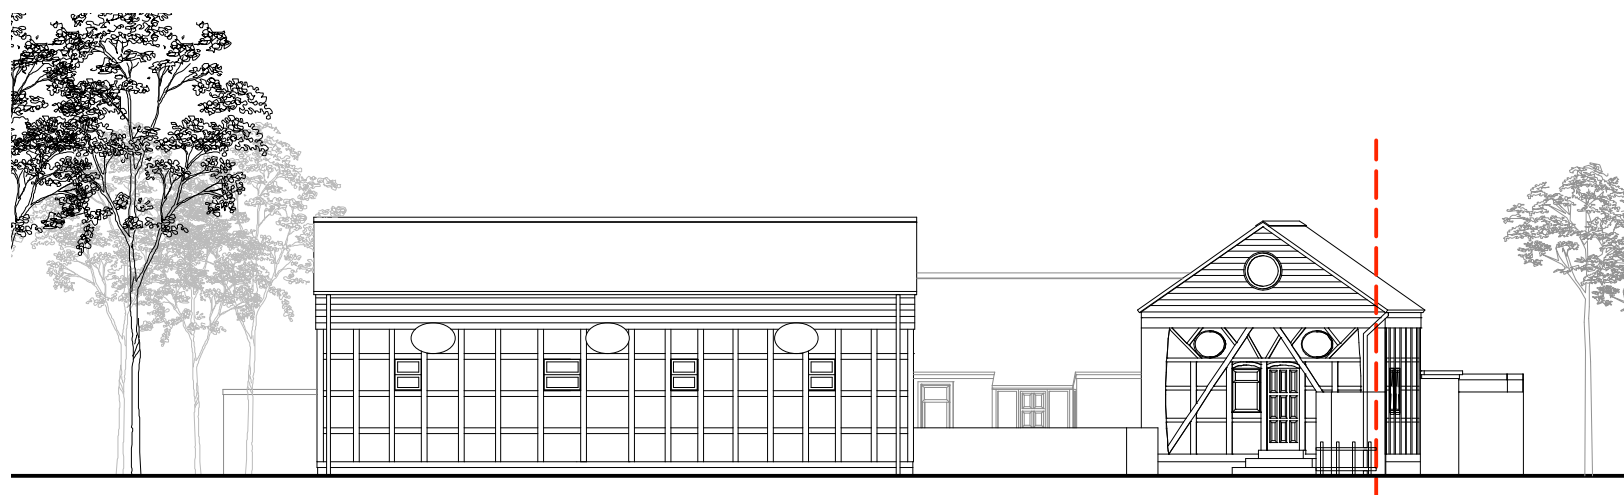

6. EAST ELEVATION (Barn) 1:200

Rev A: 14.05.20

Revised planning submission

FOR: PLANNING

CHECKED BY: TW | DRAWN BY: MS

SCALE: 1:150

PAPER SIZE: A3

JOB: TREVALYN WOOD, ROSSETT NO. 373

0.106_Rev_A

FIRST ISSUE: 26.09.19

EXISTING ELEVATIONS_03