


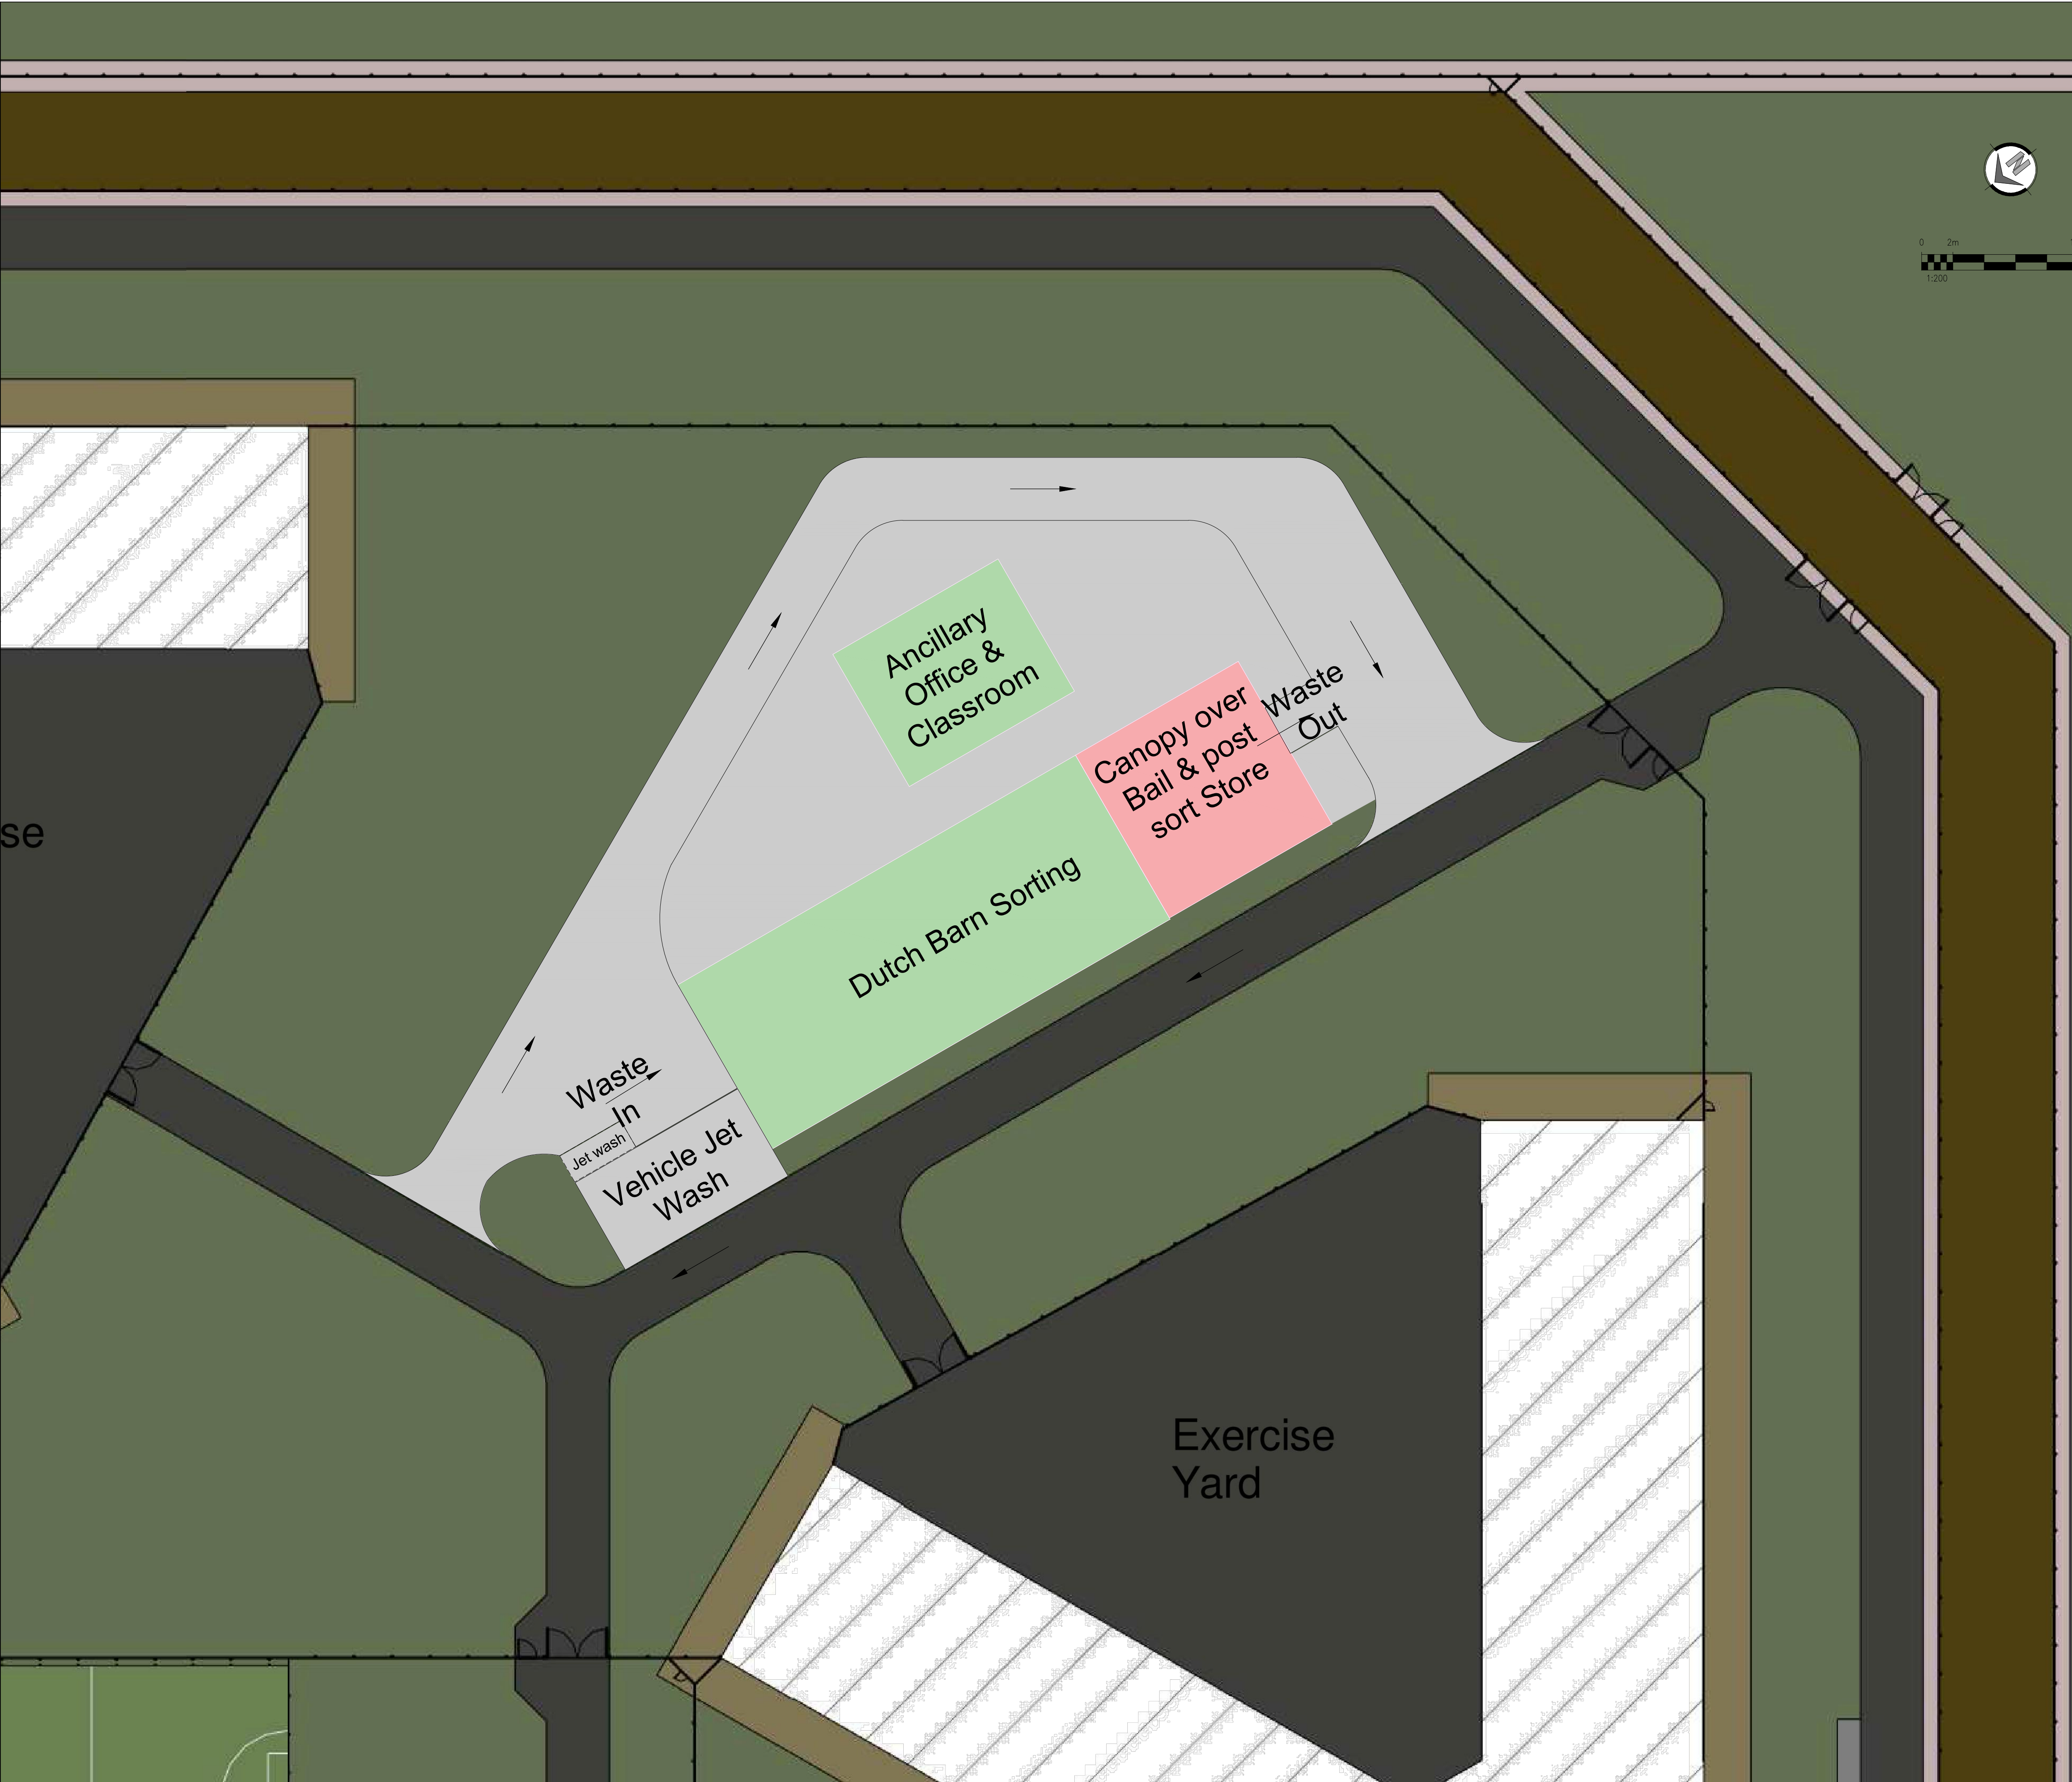

© COPYRIGHT Estates Directorate

Do not scale from drawings. Verify all dimensions on site prior to construction. This drawing is to be read in conjunction with all relevant documents and drawings. Report all discrepancies to Estates Directorate immediately. No unauthorised use, disclosure, storage or copying.

0mm 50mm 10m
1:200
A1
original sheet size

D	07/09/20	PS	CP	Planning Update
Rev	Date	By	Chk	Description

PLANNING



Estates Directorate - 102 Petty France, London, SW1H 9AJ

Site		HMP Berwyn, Wrexham, North Wales LL13 9QE			
Security Classification			OFFICIAL SENSITIVE		
Drawing Number		111354-5080-HLN-107-02-DR-A- 6002			
Project Name		HMP Berwyn Ancilliary Works			
Dwg Title		Waste Management - Proposed Site Plan			
E-PIMS	111354	BPRN No.	5080		Rev Ref S0_D
Drawn By	PS	DATE	26/06/20	SCALE	1 : 200