



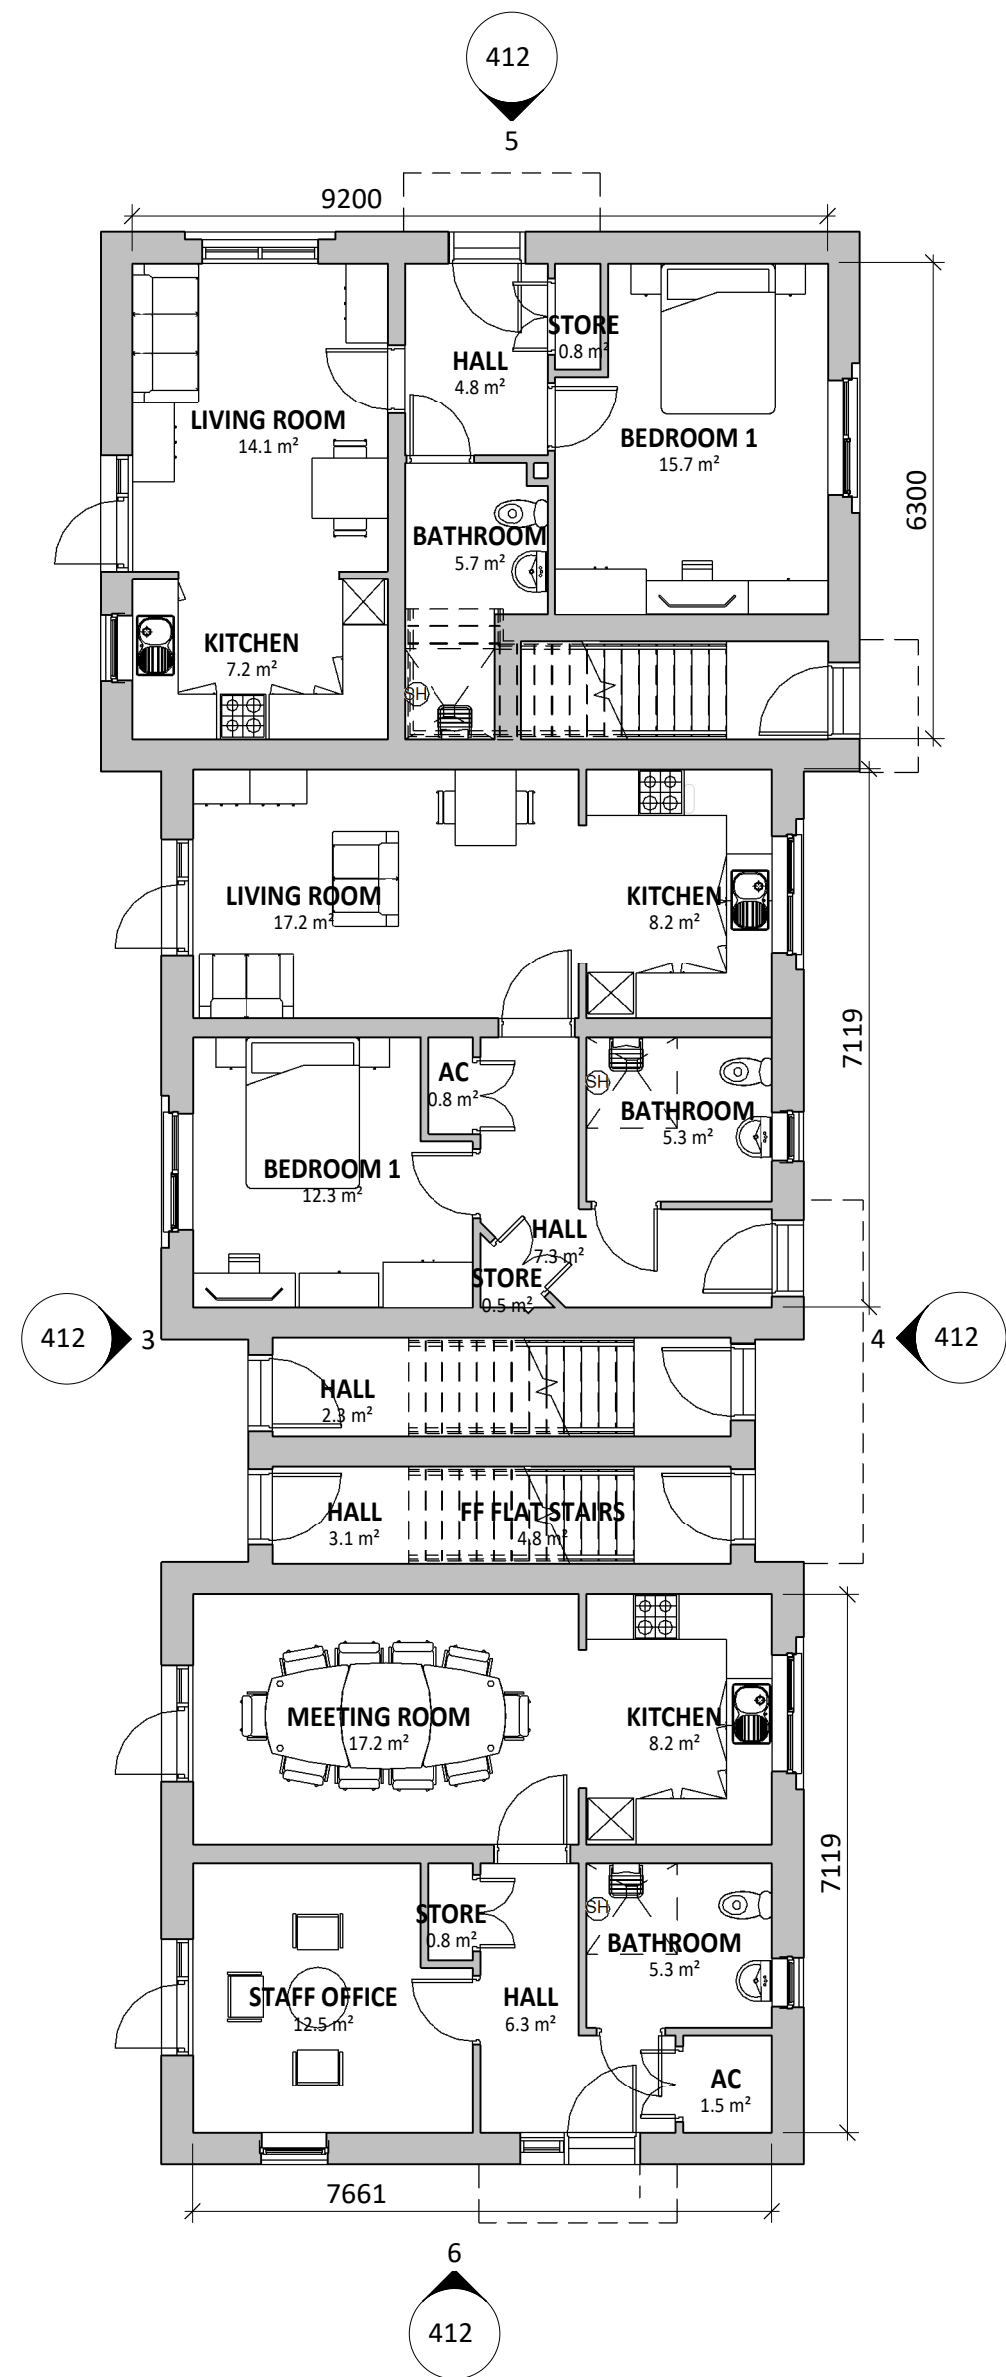

1 | GROUND FLOOR APTS 1-5
SCALE: 1 : 100

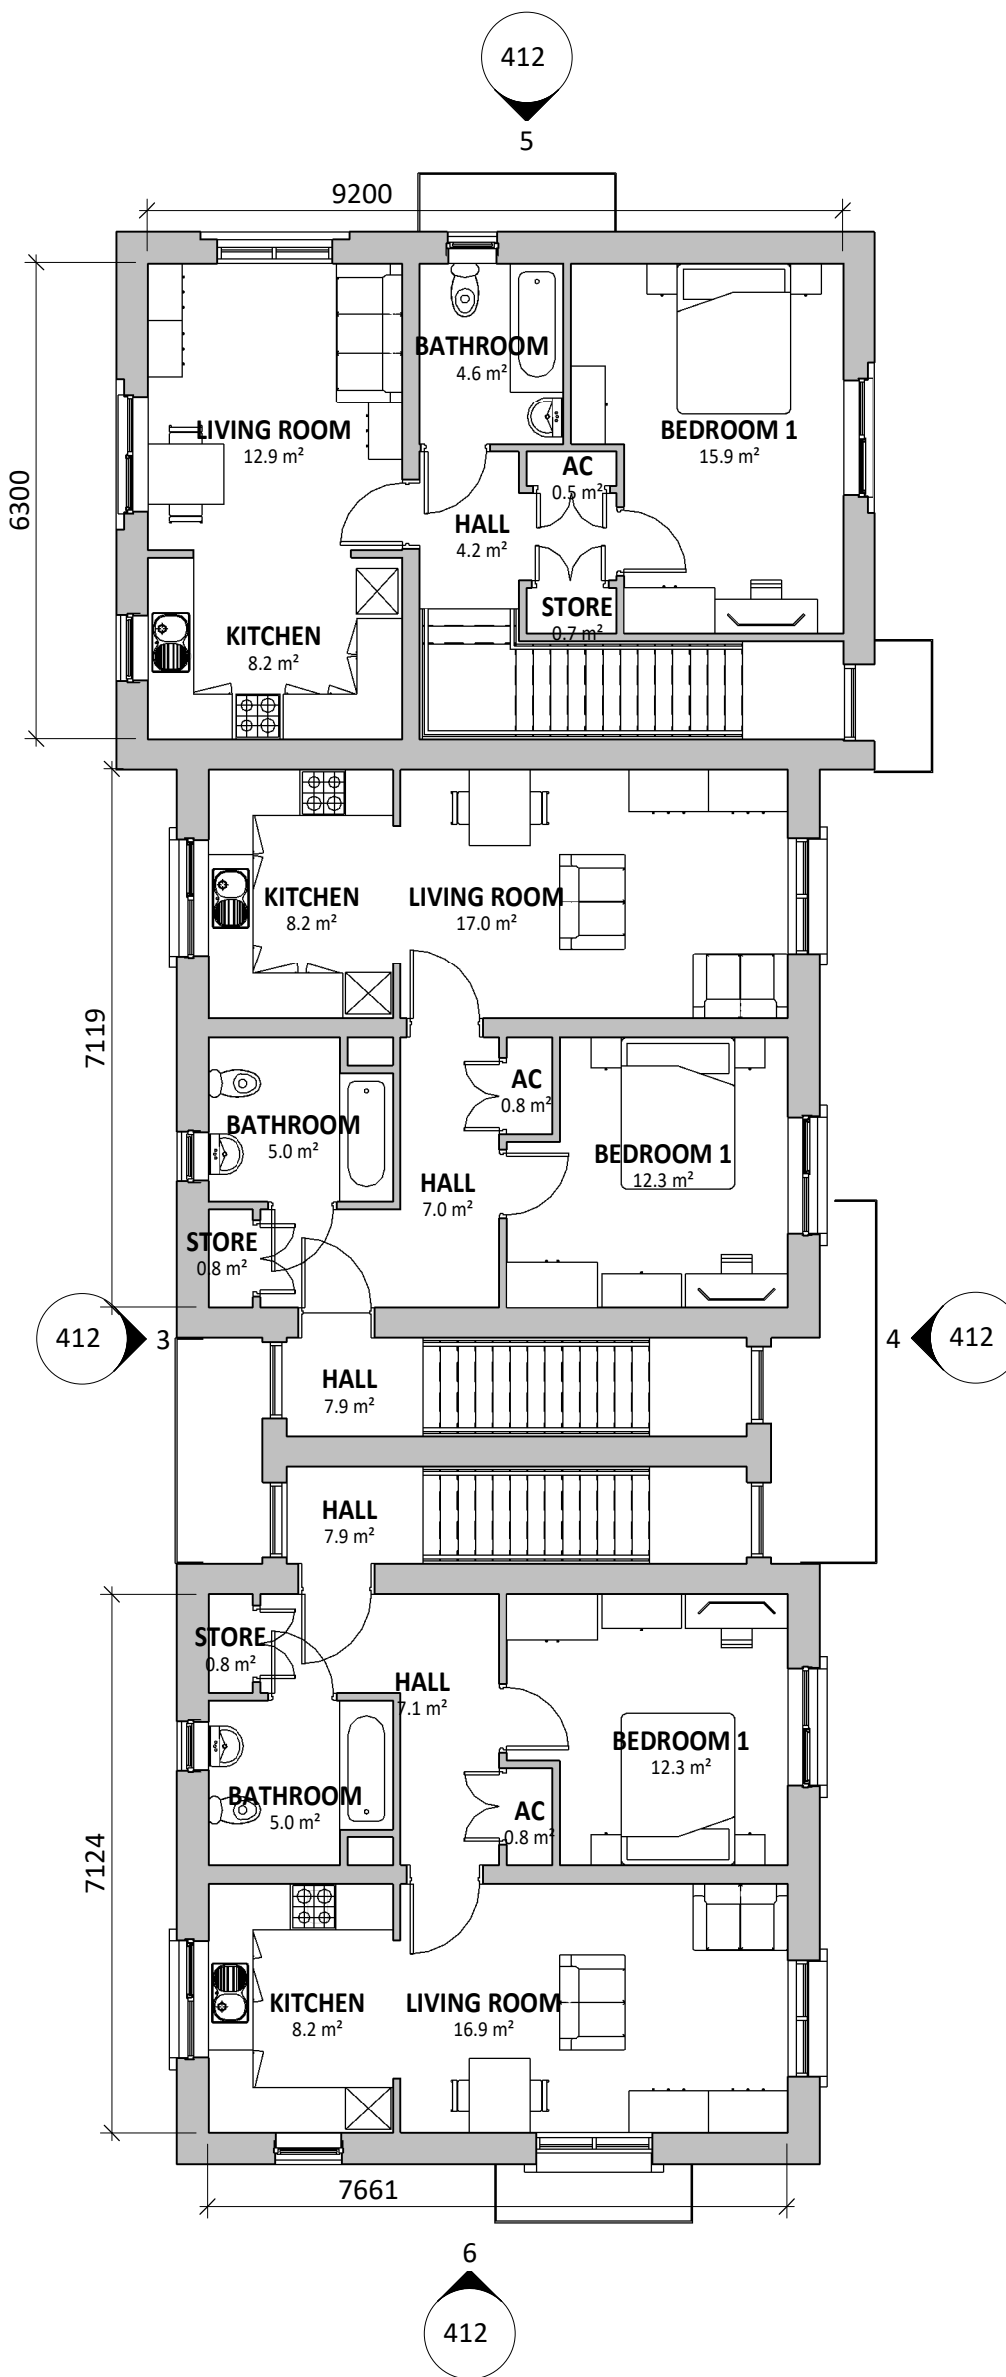

2 | FIRST FLOOR APTS 1-5
SCALE: 1 : 100




3 | FRONT ELEVATION
SCALE: 1 : 100



4 | REAR ELEVATION
SCALE: 1 : 100



5 | SIDE ELEVATION 1
SCALE: 1 : 100

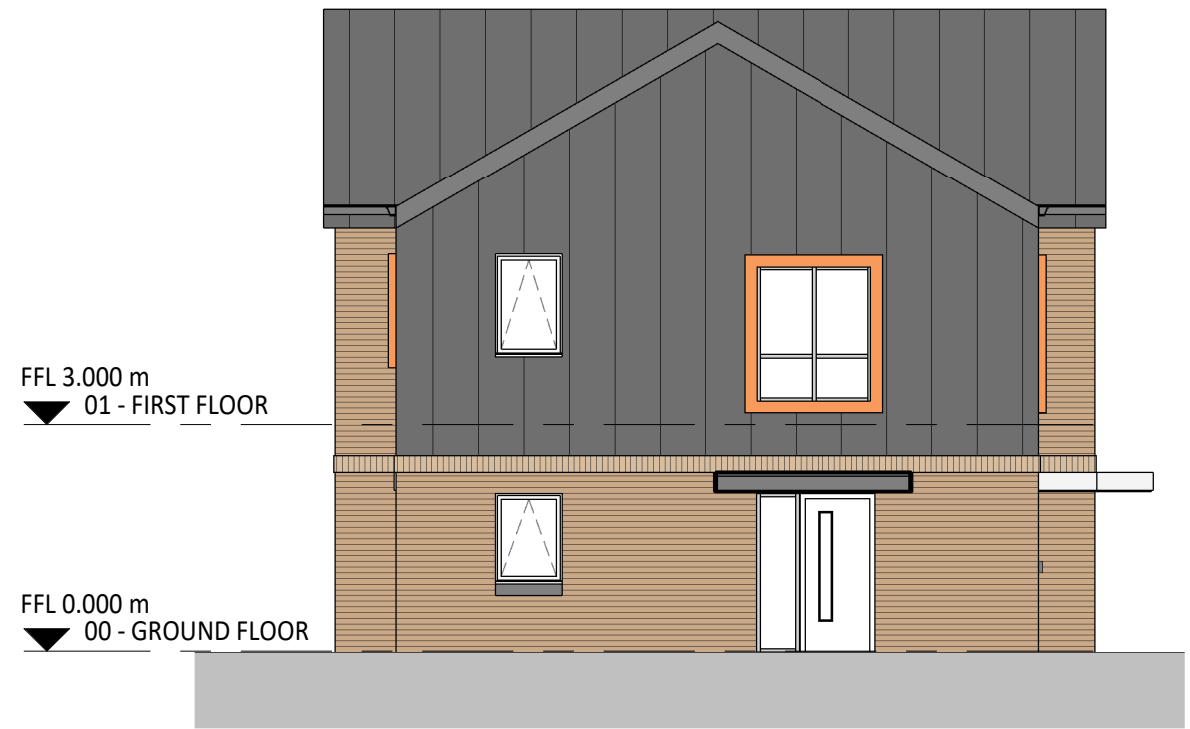

6 | SIDE ELEVATION 2
SCALE: 1 : 100

MATERIALS KEY

- FACING BRICK
- CONTRASTING BRICK WINDOW SURROUNDS
- METAL WINDOW SURROUNDS
- STANDING SEAM METAL CLADDING



VISUAL SCALE 1:100 @ A1

REV	DESCRIPTION	DATE	BY
-----	-------------	------	----

THIS DRAWING IS THE COPYRIGHT OF AINSLEY GOMMON ARCHITECTS. CHECK ALL DIMENSIONS ON SITE. DISCREPANCIES TO BE NOTIFIED TO ARCHITECT. ELEMENTS OF STRUCTURE SHOWN ARE INDICATIVE AND FOR GUIDANCE. FINAL DESIGN TO BE AS STRUCTURAL ENGINEERS DETAILS AND SPECIFICATION. DO NOT SCALE FROM THIS DRAWING. WORK TO FIGURED DIMENSIONS ONLY.

PROJECT

Ty Nos, Holt Road,
Wrexham
for Clwyd Allyn

DRAWING TITLE

APARTMENT (TYPE C & D) -
PLANS & ELEVATIONS

SCALE	DATE	DRAWN	CHECKED
As indicated @ A1	02/03/21	BM	SV
DRAWING STATUS	DRAWING No	REVISION	
PRELIMINARY			

C1039 412

AG | **A** AINSLEY GOMMON ARCHITECTS

THE OLD POLICE STATION, 15 GLYNNIE WAY, HAWARDEN, CH5 3NS
Tel: 01244 537 100 | wales@agarchitects.co.uk | www.agarchitects.co.uk
Ainsley Gommon Architects Ltd. Registered in England & Wales No. 4187948
Registered Office: 1 Price Street, Hamilton Square, Birkenhead CH41 6JN

PRINTED: 02/03/2021 15:31:10