


Section Y-Y

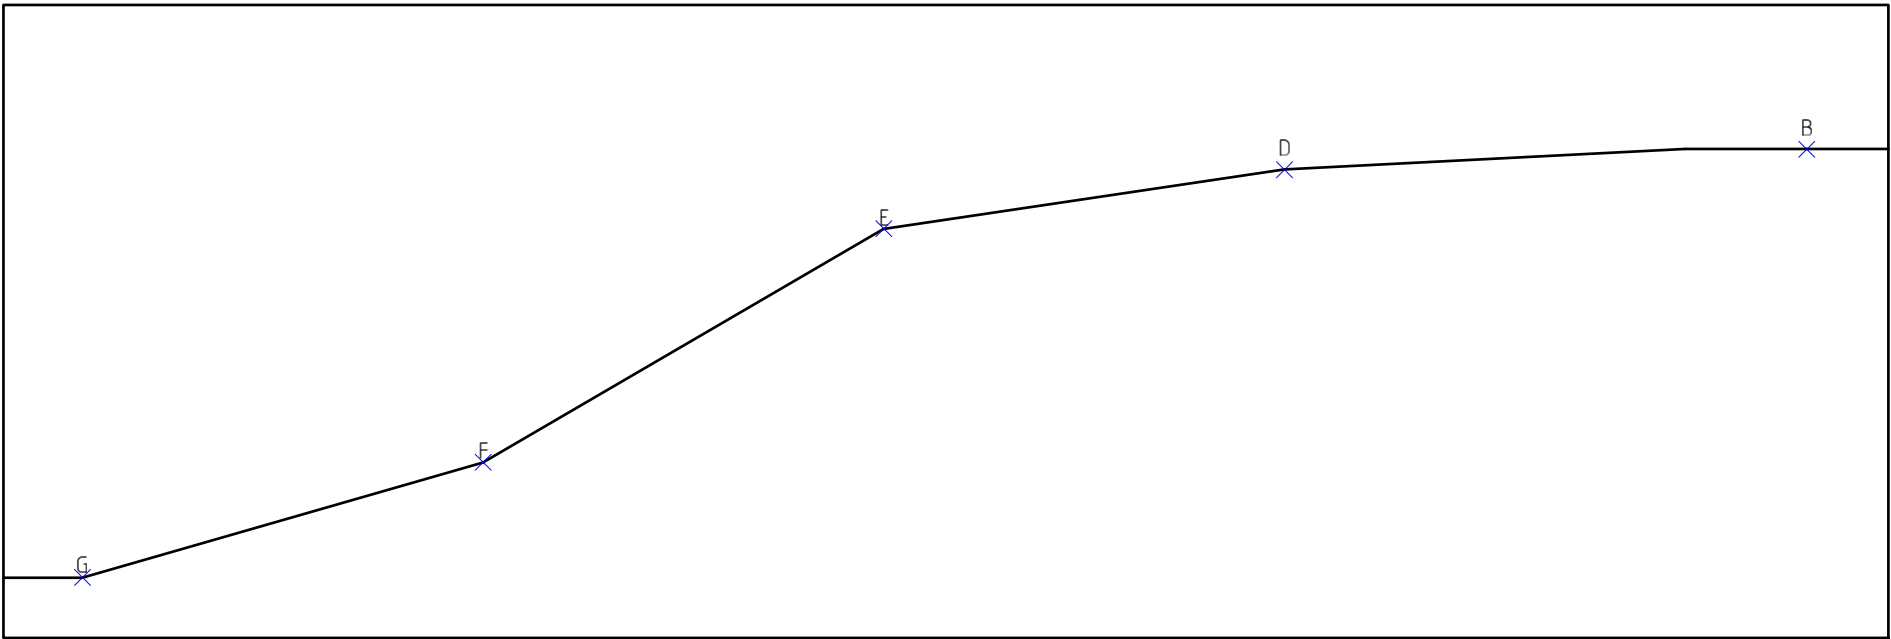

Section Z-Z

Point	Level
A	10.000
B	8.489
C	6.916
D	8.220
E	7.437
F	4.347
G	2.822

A	11/20	Amended Site Plan	D.J.F.
Rev	Date	Detail	Initial

Project: Proposed new dwelling on, Land adj to Nant Cottage, Lower Road, Coedpoeth, LL11 3TP	
Title: Existing: Sections	Scale: (A2) 1:100

Drawn By: E.M.Jackson	Date: Dec 2019
Drawing No: D111/001	Sheet: 2 of 2





Office 3K4,
Redwither Business Tower,
Wrexham. LL13 9XT
Tel: 01978 356500
www.blueprintarchitectural.com
© copyright all rights reserved