


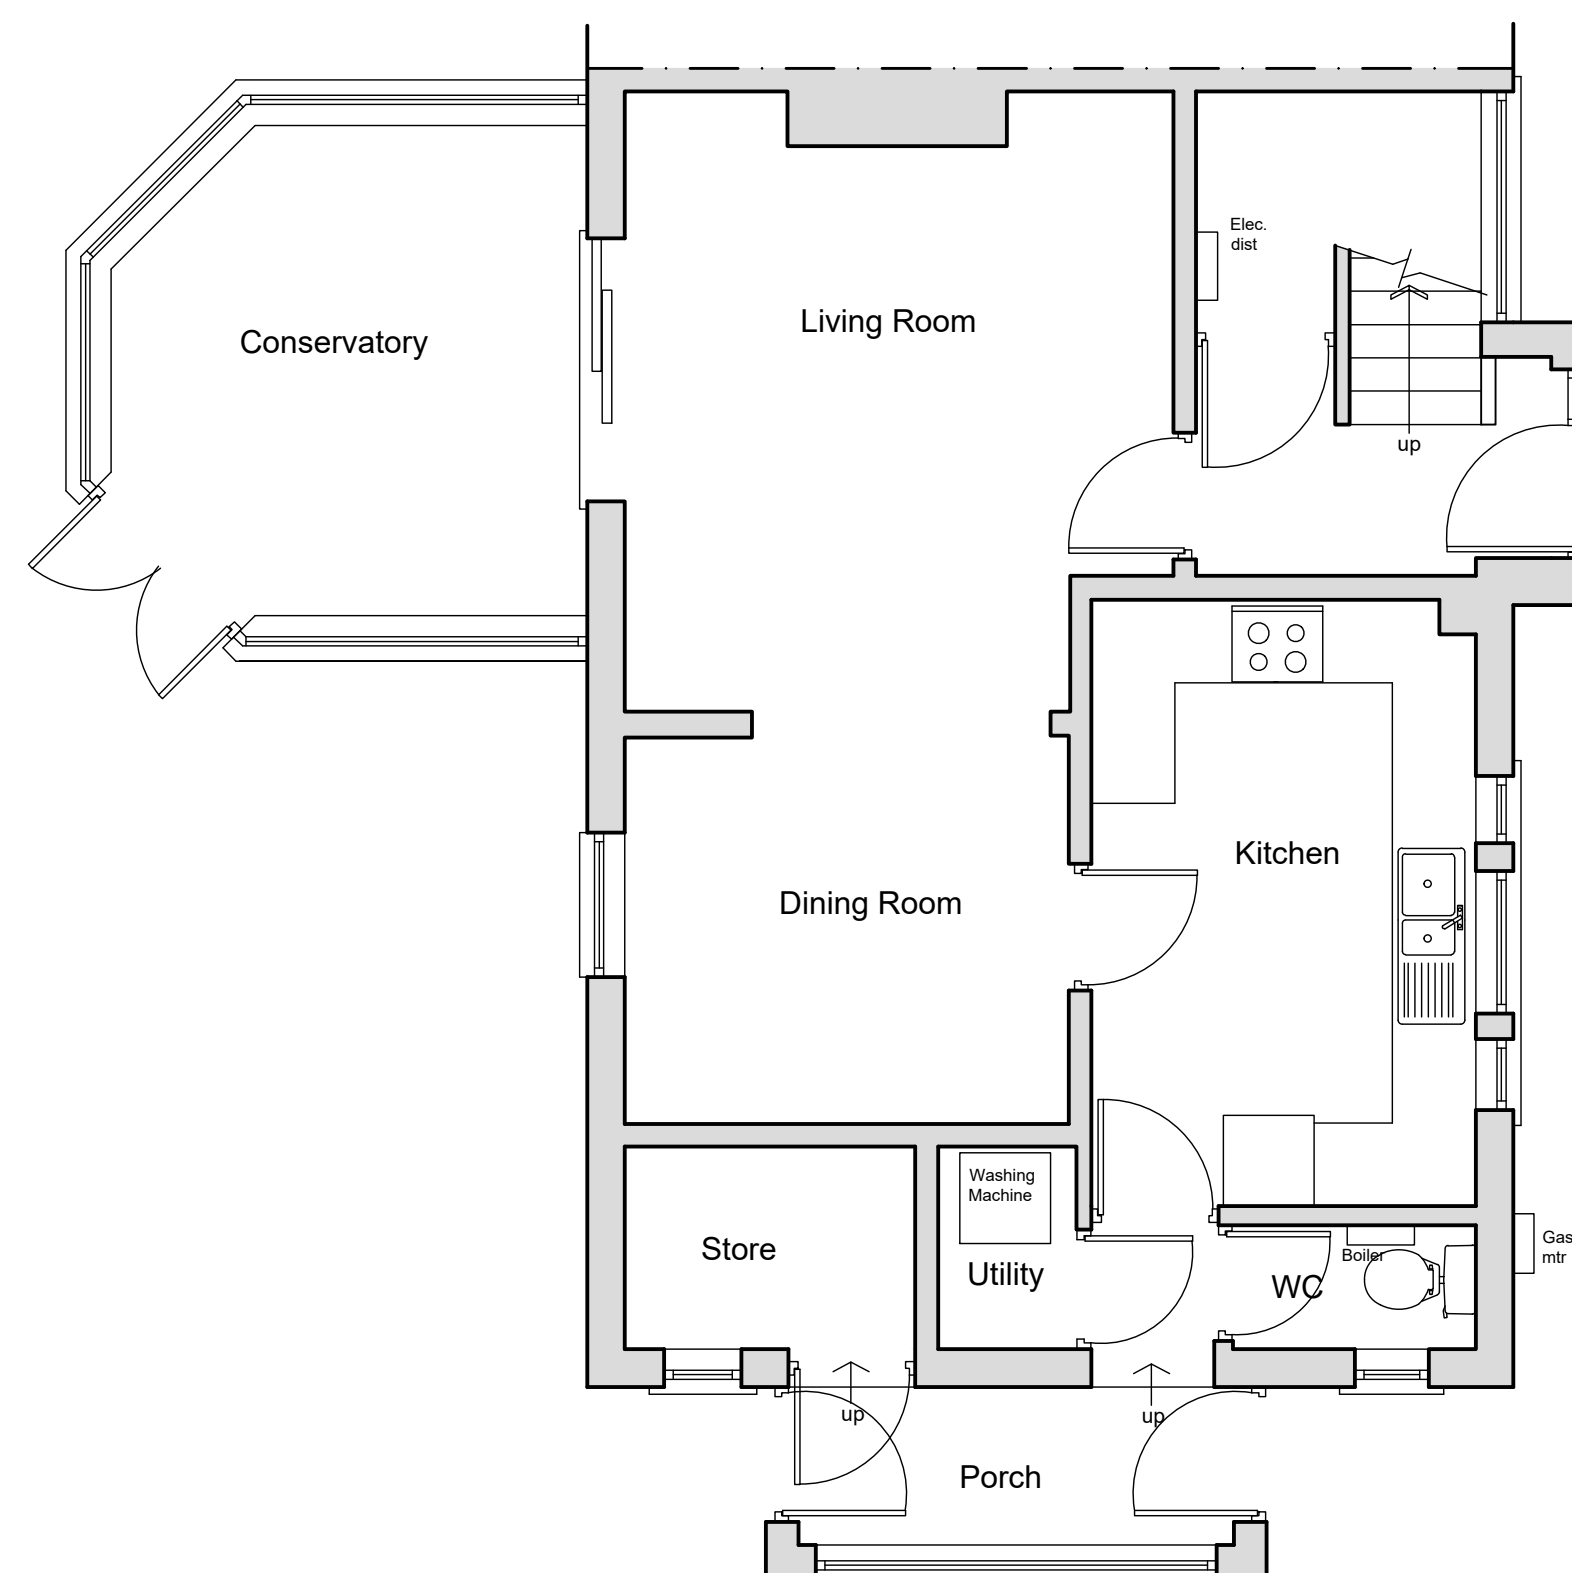


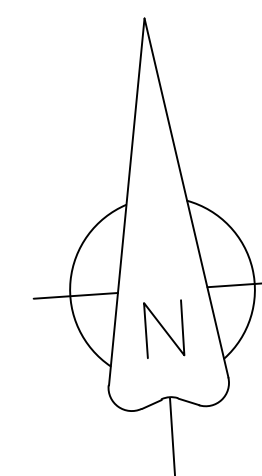

EXISTING GROUND FLOOR PLAN 1:50

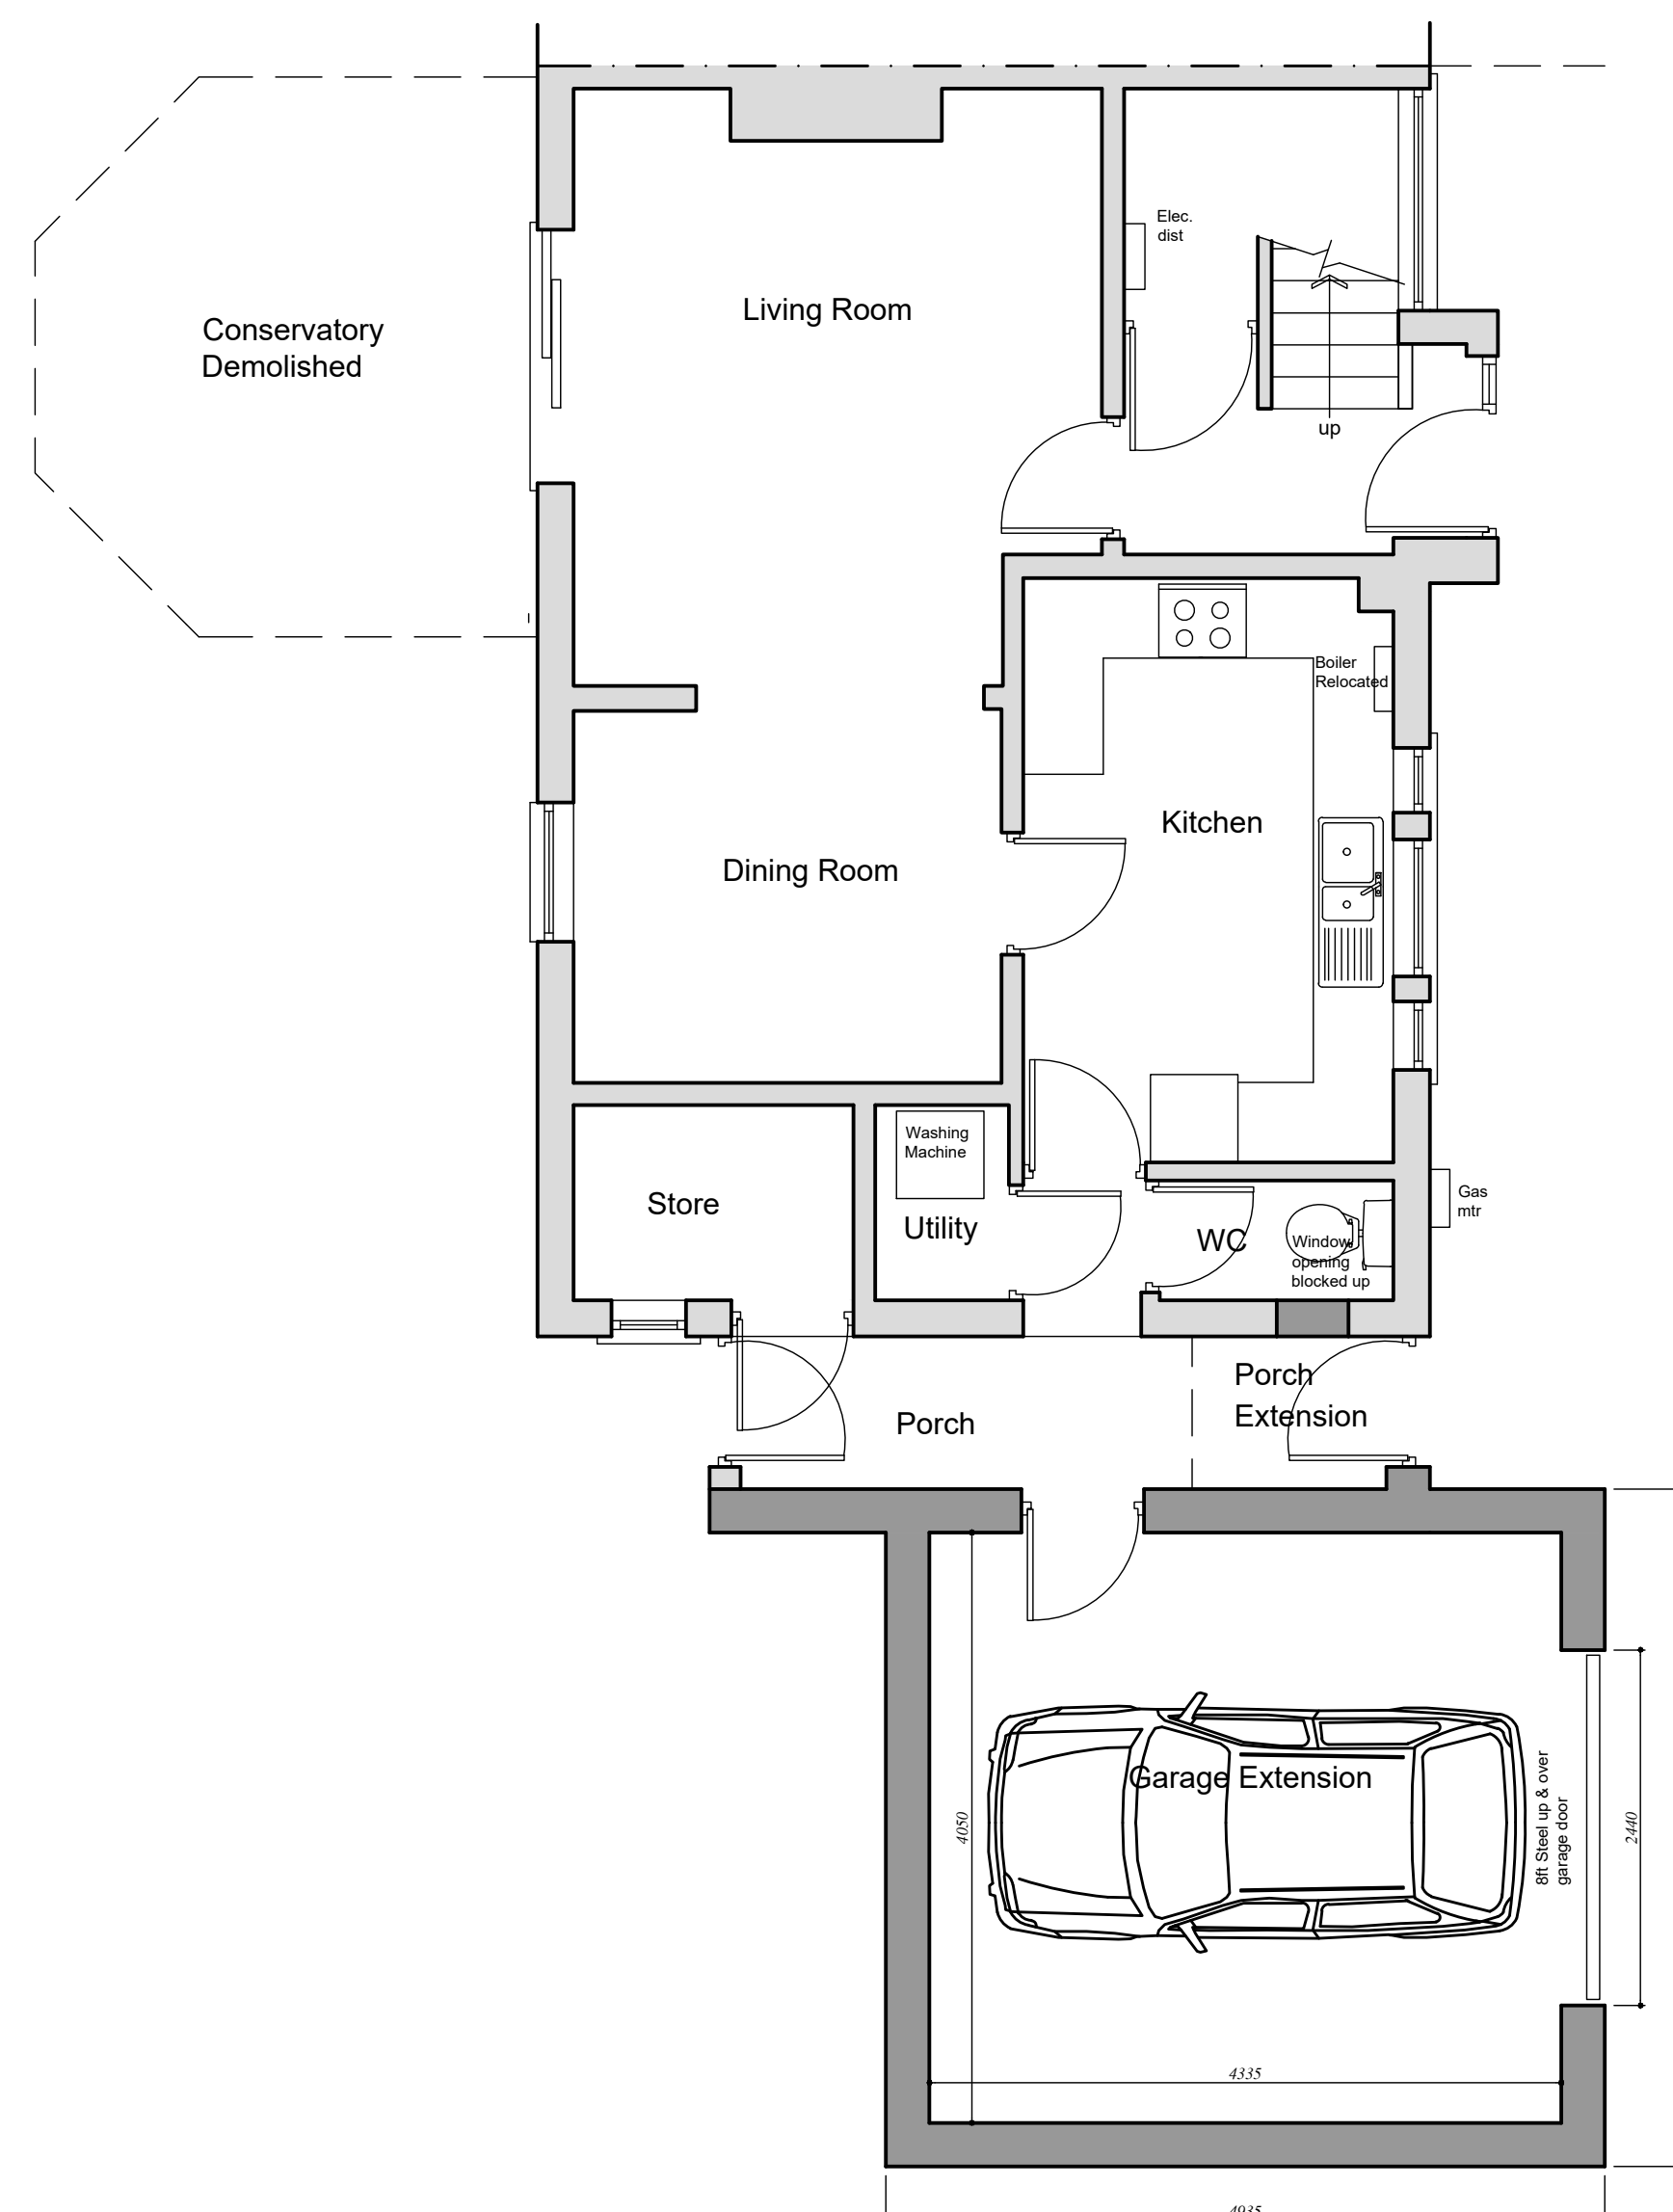

PROPOSED GROUND FLOOR PLAN 1:50

 

1. GENERAL NOTE
These drawings are have been produced for the purpose of obtaining Planning Permission and/or Building Regulations approval; Not for construction.
CFI Design endeavour to produce drawings that are accurate and precise however dimensions should not be scaled from these drawings.



Project
**1 Rosewood Avenue,
Wrexham LL13 9HE.**

Drawing
**Single Storey Garage Extension
Existing & Proposed Floor Plans**

Scale 1:50
Drawn F.B
Date 12/2020
Status Planning

Drawing Number
CFI2018_PL01

