



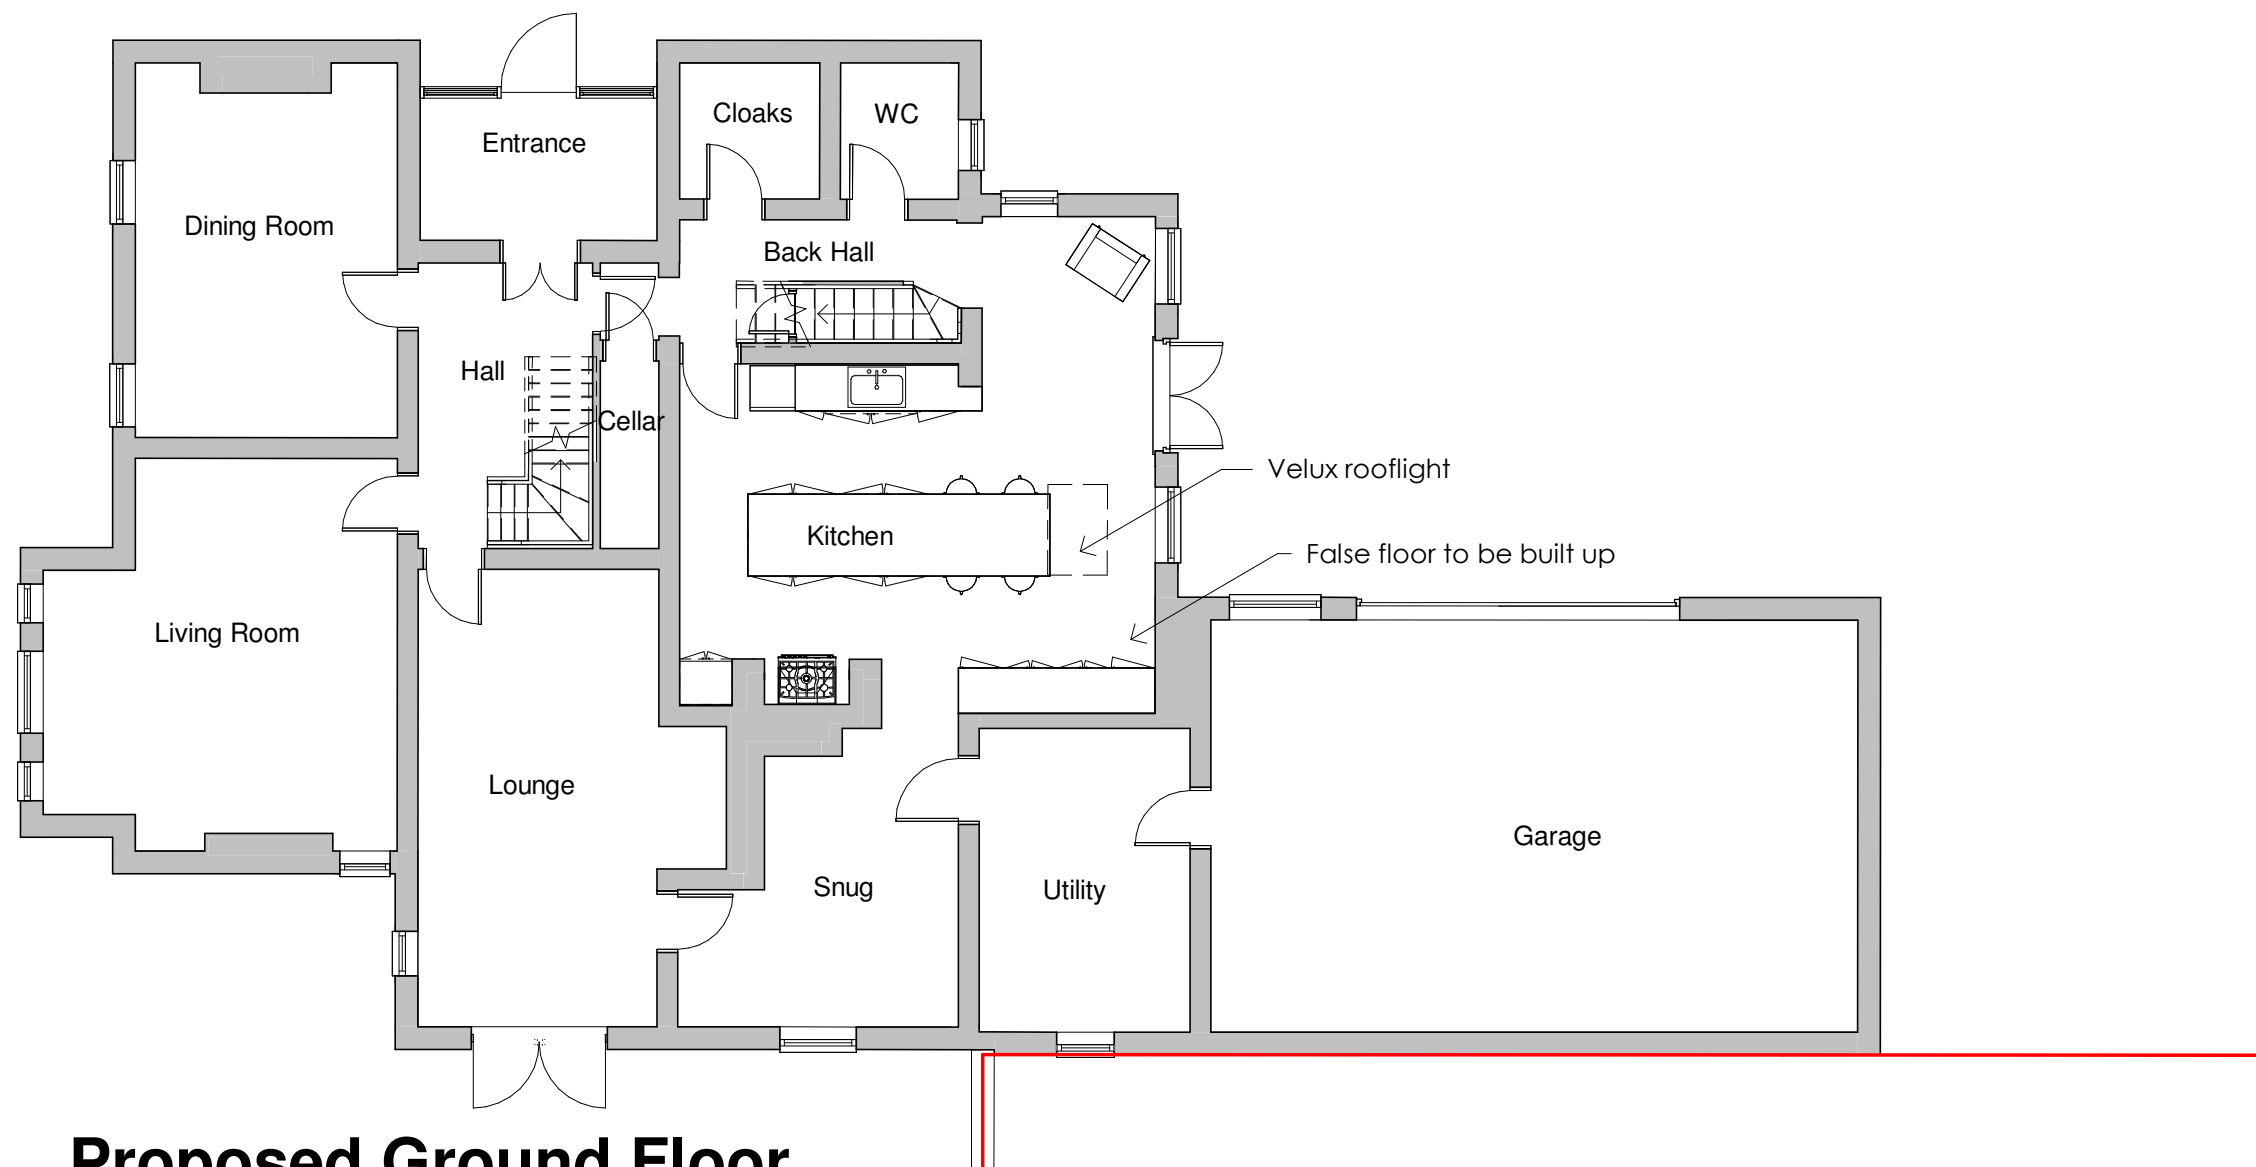

Proposed Ground Floor

1 : 100

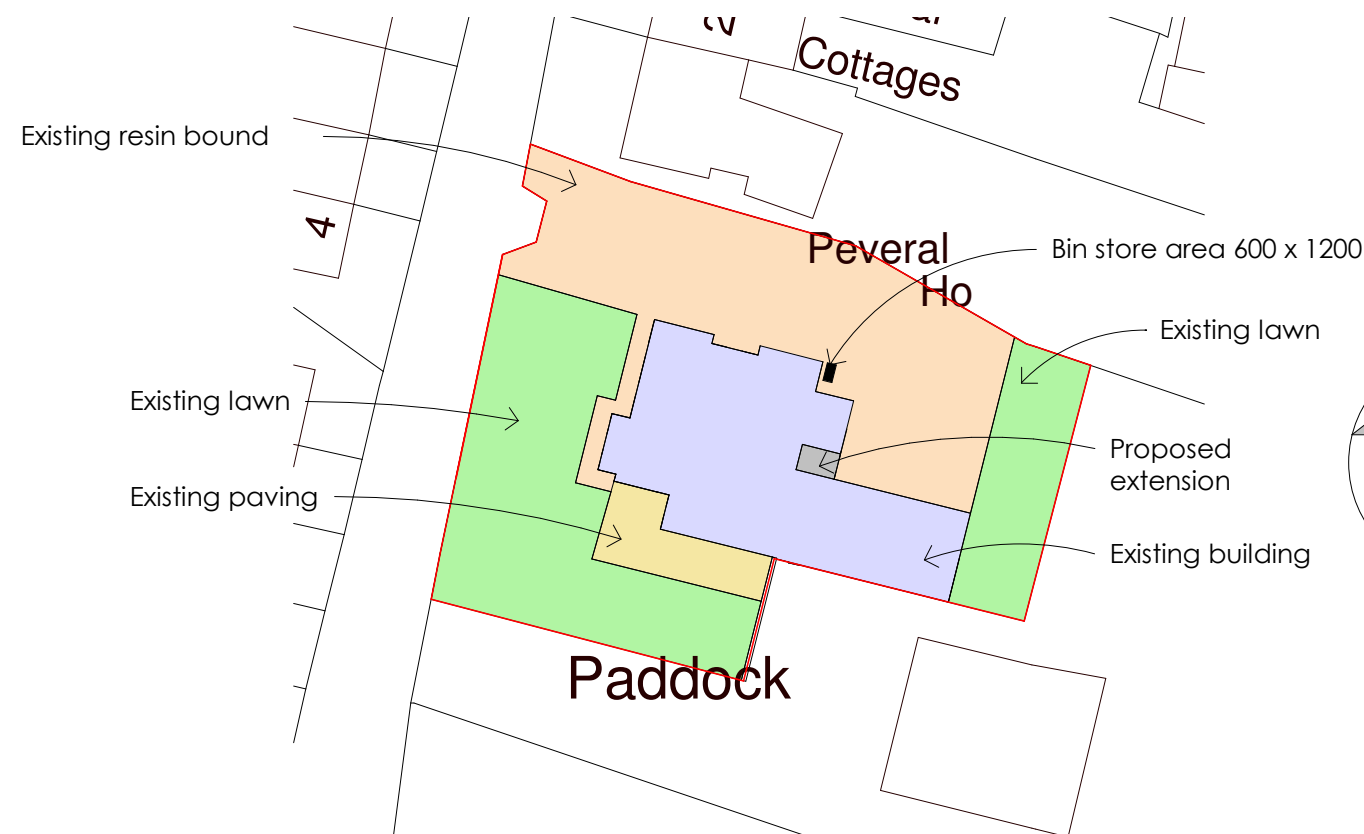

Proposed Site Plan

1 : 500

The content of this drawing is subject to the provision of the Copyright Act 1956.
Work to figured dimensions only. Site dimensions are to be checked before work is started.
Any discrepancy whatsoever between any information contained on this drawing and any other document or drawing must be drawn to the attention of the Designer by the Contractor before the work is executed.
IF IN DOUBT ASK IMMEDIATELY.

REV	DESCRIPTION	BY	DATE



OFF THE WALL - Architectural Services
1 The Woodlands, Chester Road
Gresford, Wrexham, LL12 8NU
Instagram: [offthewall_architectural](#)
phone: 07722 113 971
email: cathy@offthewallarchitectural.com

CLIENT:	Mr & Mrs Rowlands
ADDRESS:	Kilhendre, Old Wrexham Road, Gresford

STAGE:				Planning Application			
TITLE:							
Proposed Site & Floor Plans							
SCALE AT A3:		DATE:		DRAWN:		CHECKED:	
As indicated		17/12/20		LJ		CO	
PROJECT NO:		DRAWING NO:		REVISION:			
OTW1171		PL01					