




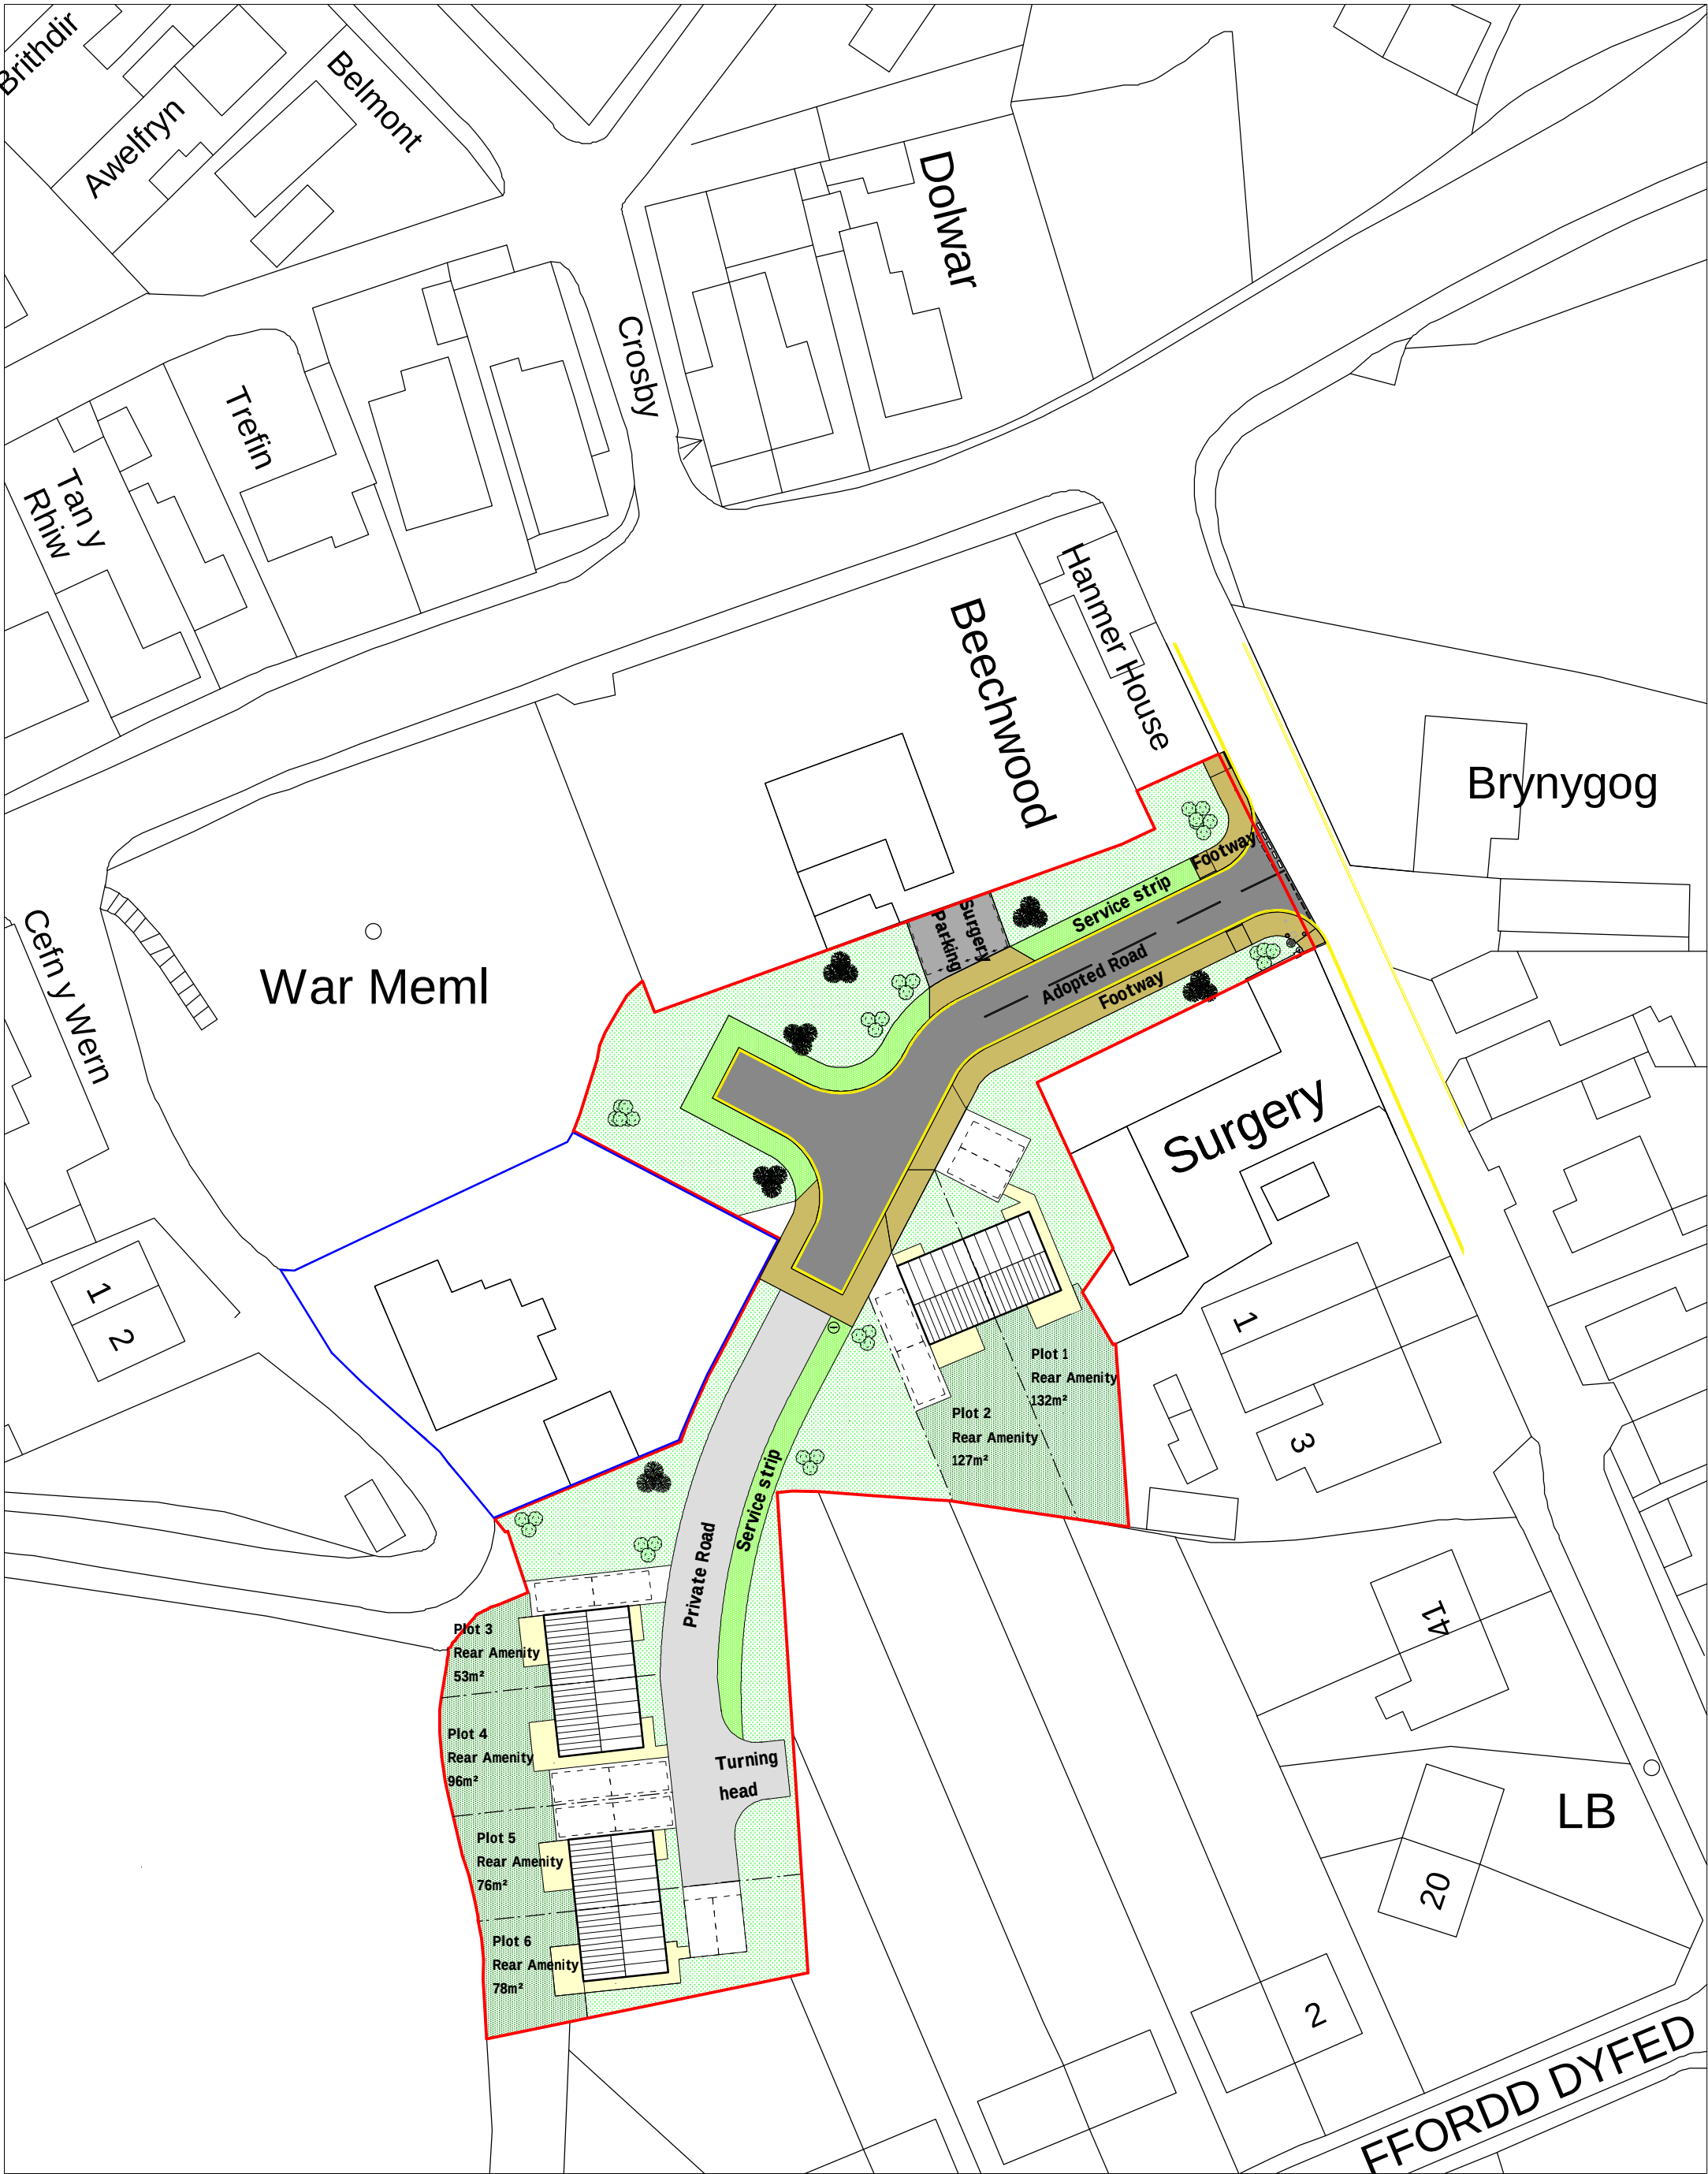

Site Plan 1:500

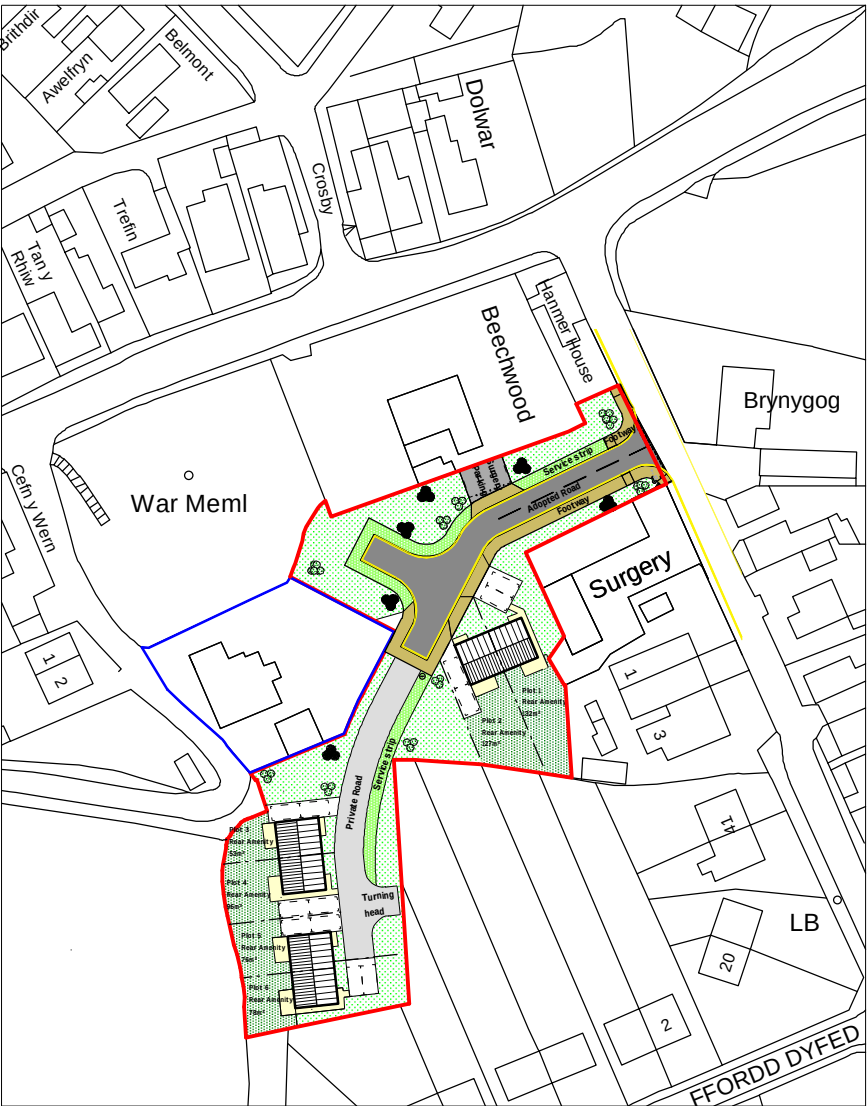

Location Plan 1:1250

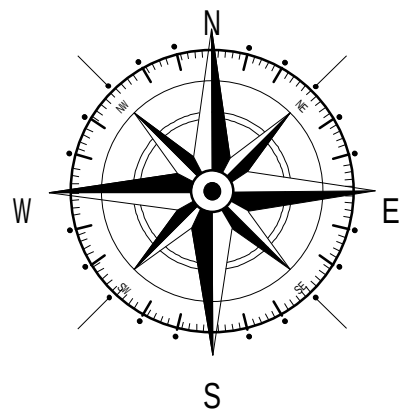

Key	
—	Application Site
—	Land owned by applicant

Building Parameter	Minimum (mm)	Maximum (mm)
Depth	6640	7140
Width	11460	11960
Height	6660	7160

B	12/19	Design Amends	D.J.E.
A	10/19	Design Amends	D.J.F.
Rev	Date	Detail	Initial

Project:
Proposed residential development on land adj to Westerdale, Gardden Road, Rhos, Wrexham.

Title: Planning: Site & Location Plan	Scale: (A2) 1:500 & 1:1250
--	-------------------------------

Drawn By: D.J.Edwards	Date: April 2019
--------------------------	---------------------

Drawing No: T045/005	Sheet: 1 of 1
-------------------------	------------------

blueprint
architectural services

 Office 3K4,
Redwither Business Tower,
Wrexham. LL13 9XT
Tel: 01978 356500
www.blueprintarchitectural.com