




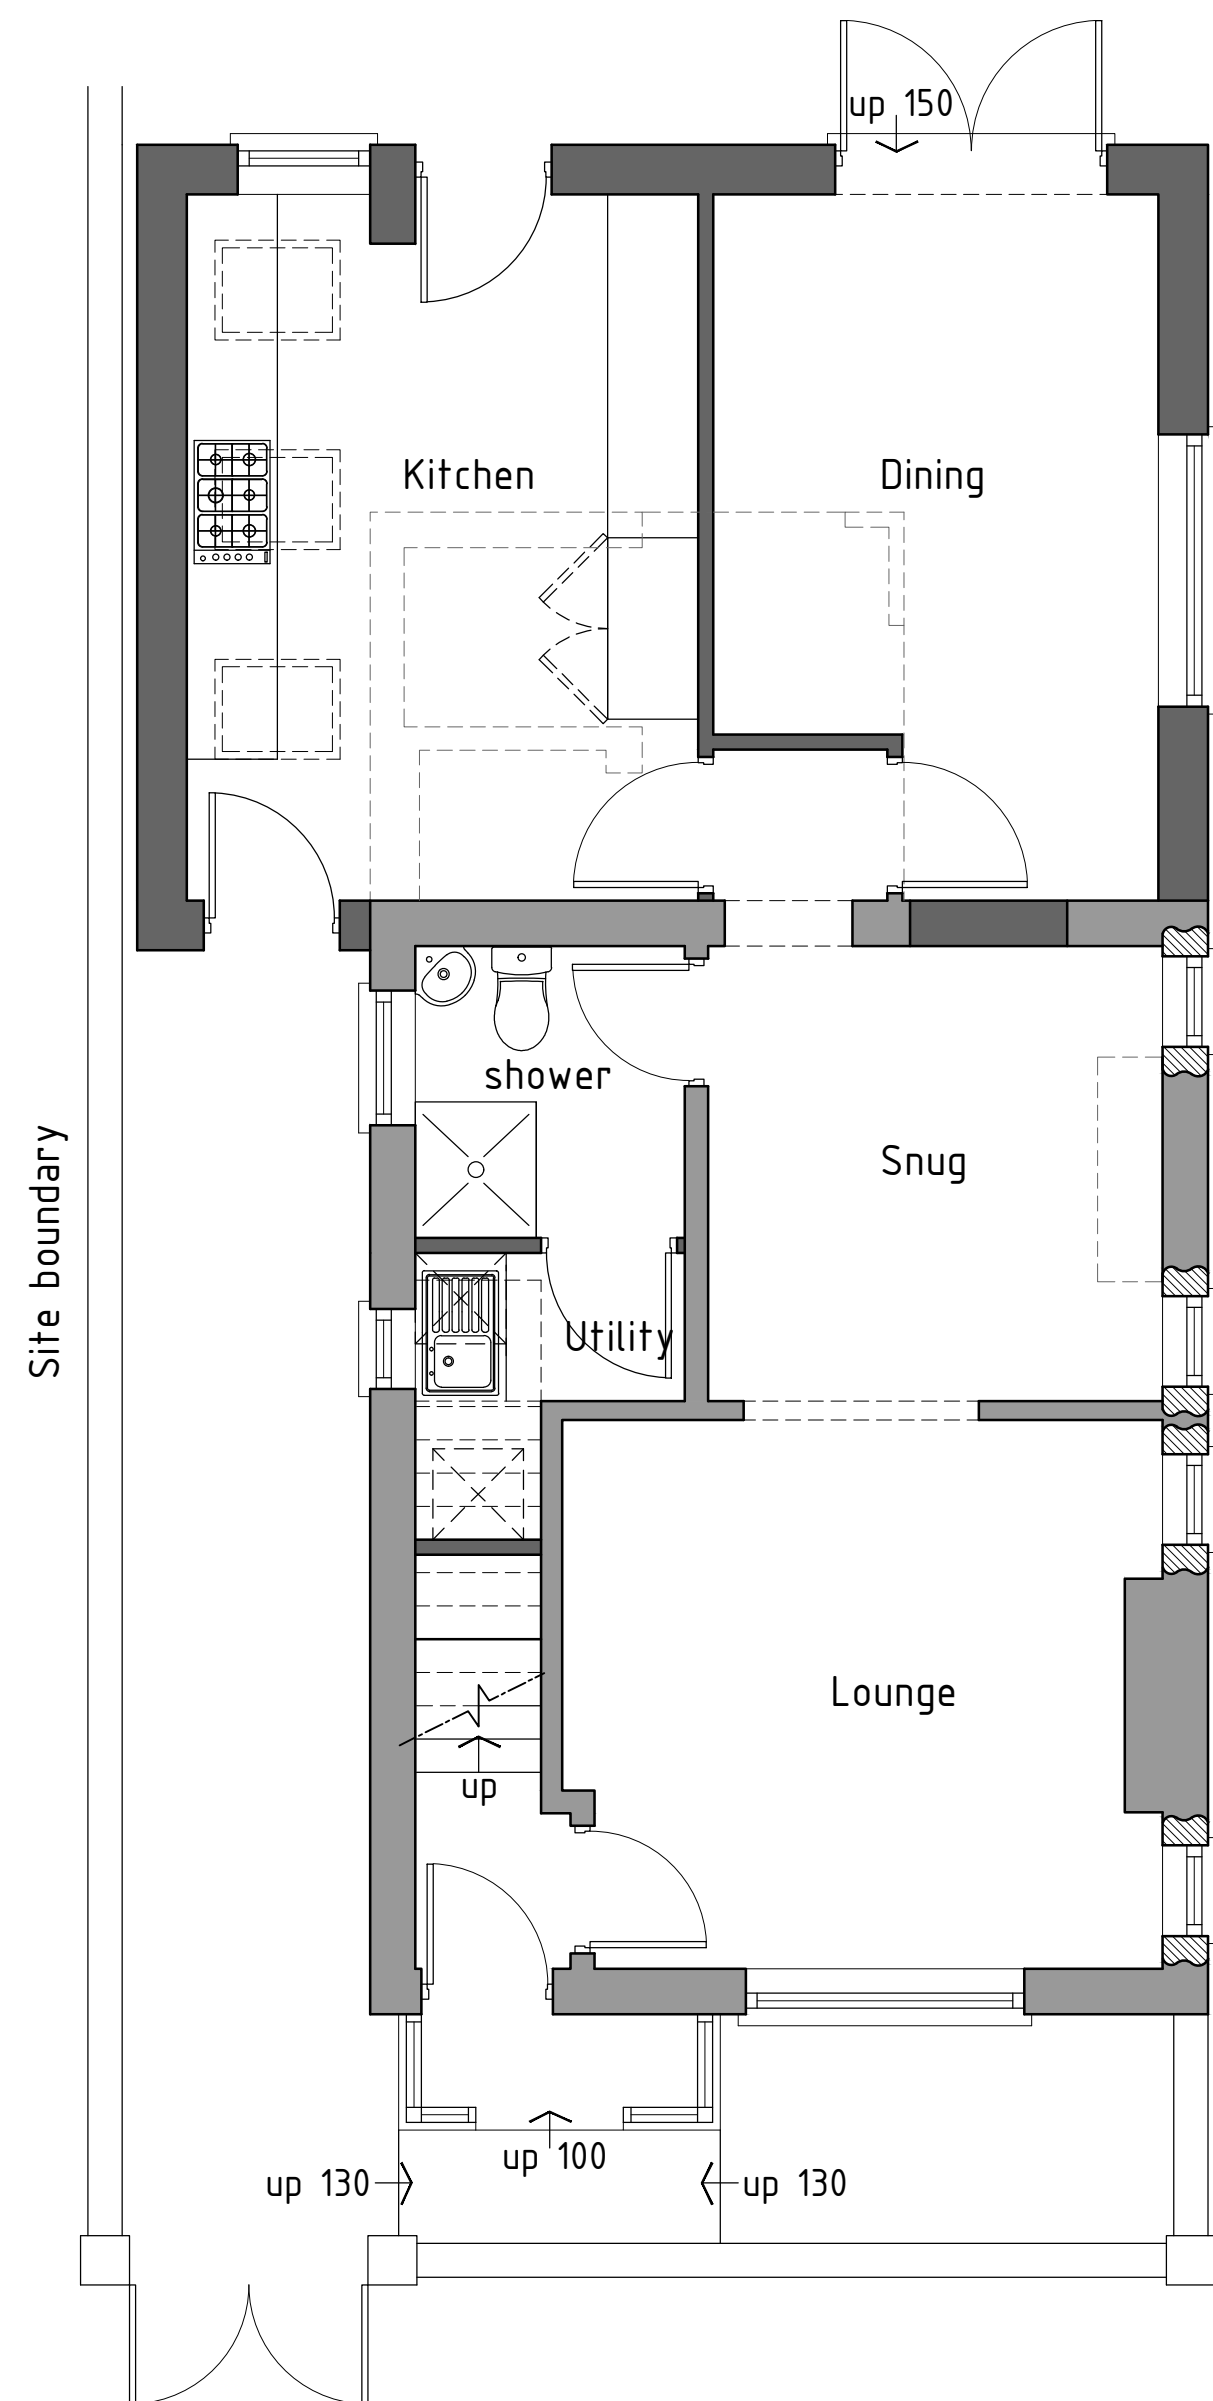

Ground floor plan 1:50

 

First floor plan 1:50

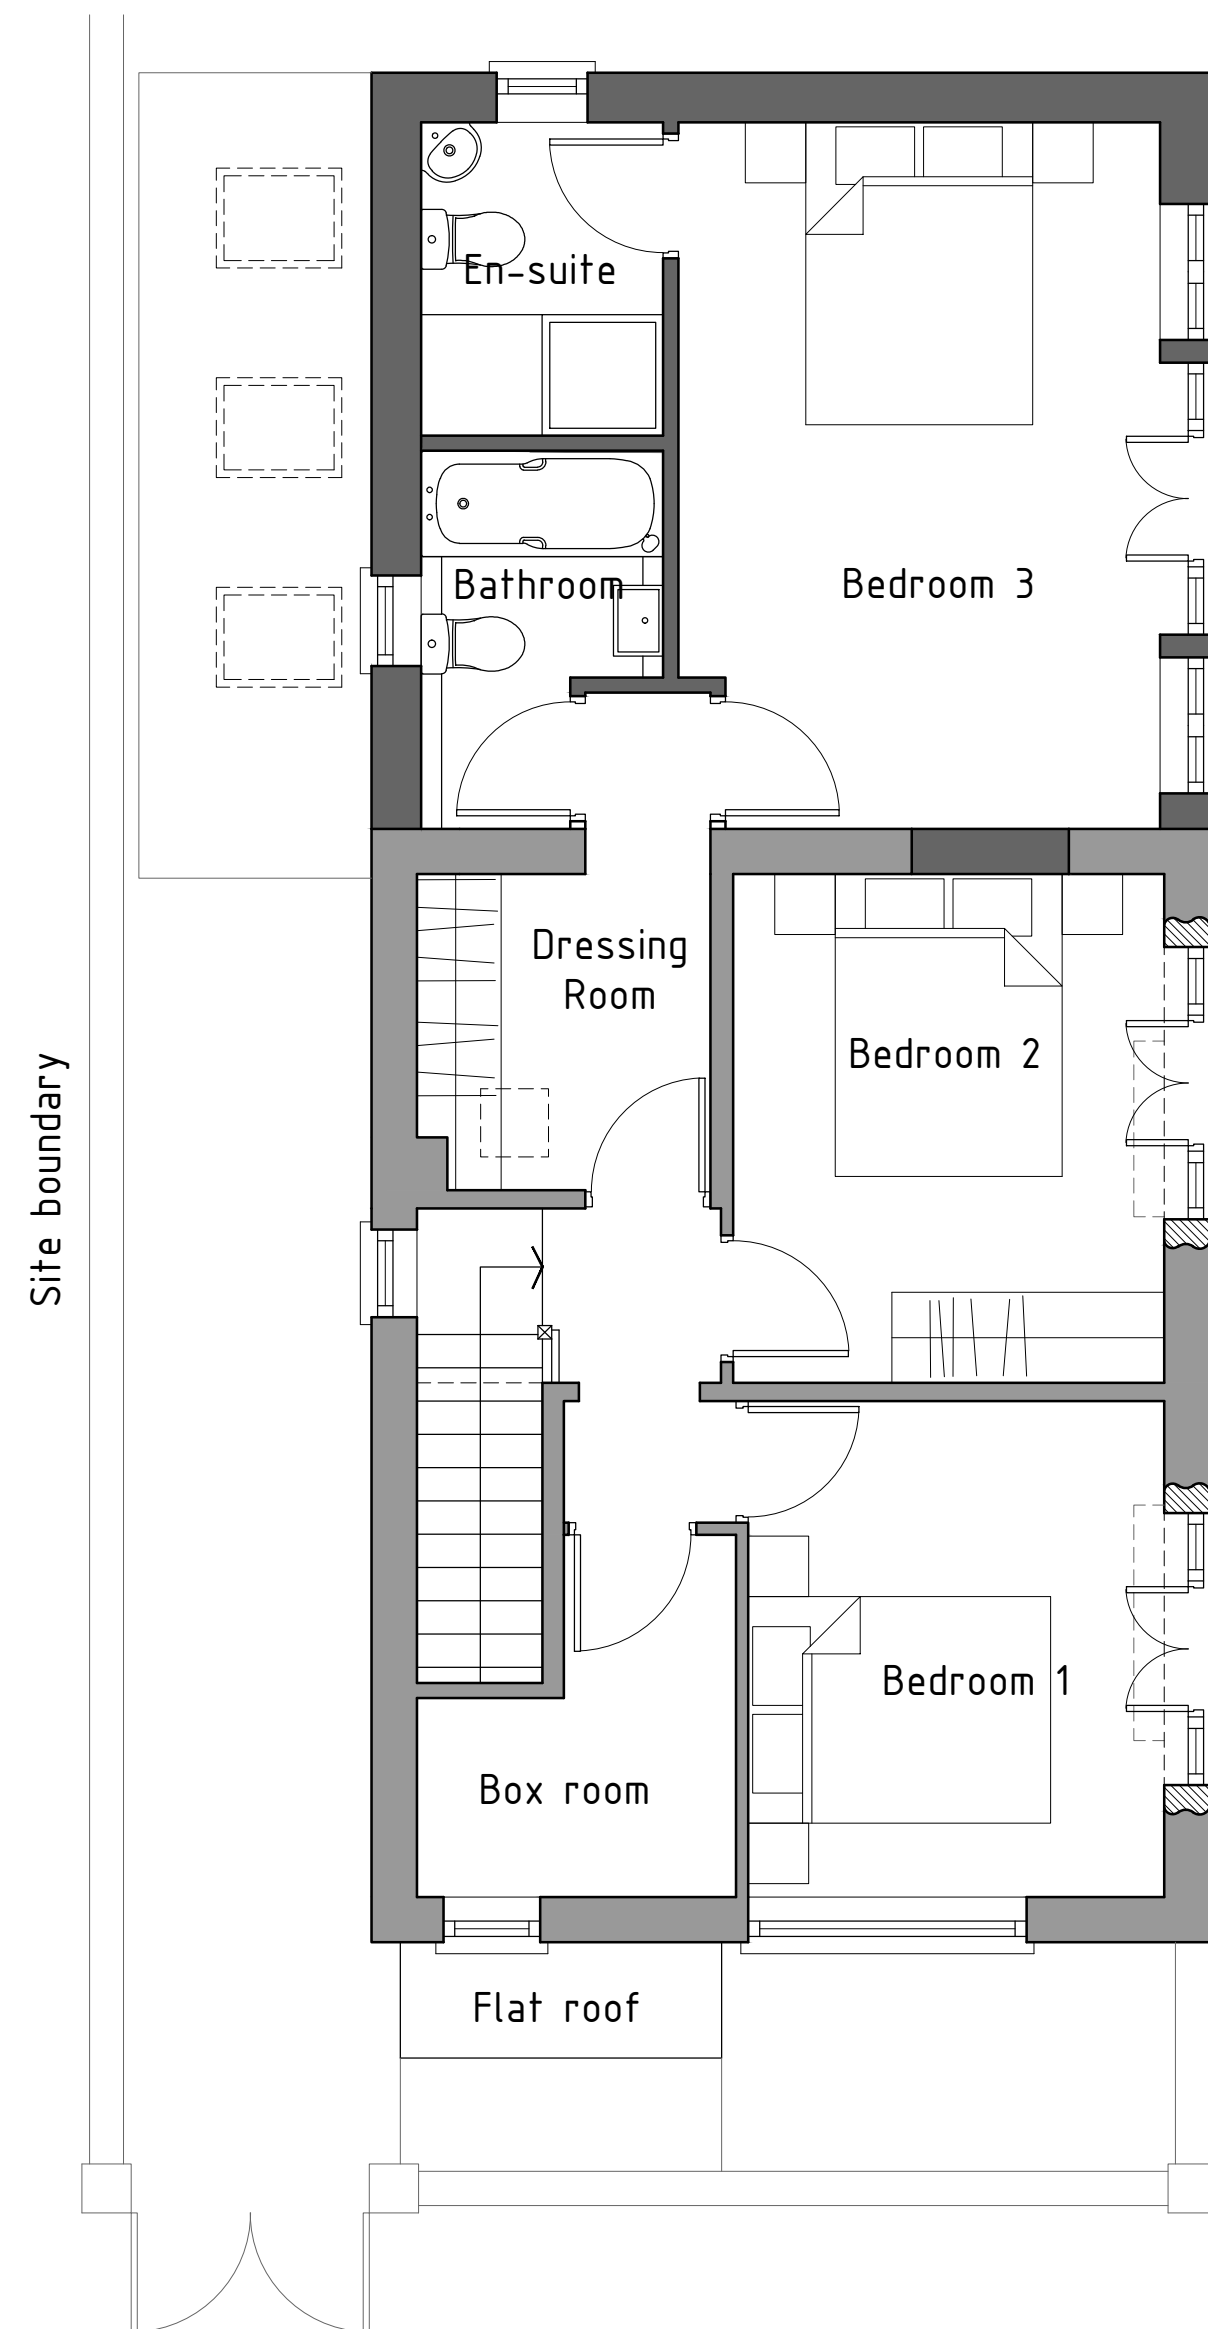

HDS ARCHITECTURAL SERVICES
15 Yorke Street, Wrexham
LL13 9LW
Tel (01978) 345250
www.hdsarchitectural.co.uk

Project; Carnarvon House, Peter Street, Rhos, Wrexham, LL14 1RG	
Title; Proposed Floor Plans	Scale (A2); 1:50
Dwg No; CH/PD/03	Date; January 2020
Revision; Rev-A room layouts amended 16.01.20 Rev-B En-suites amended 23.01.20 Rev-C En-suites amended 24.01.20 Rev-D Amended to clients request 24.01.20 Rev-E Amended to clients request 02.10.20 Rev-F Amended to clients request 27.01.21	