





Front Elevation 1:100

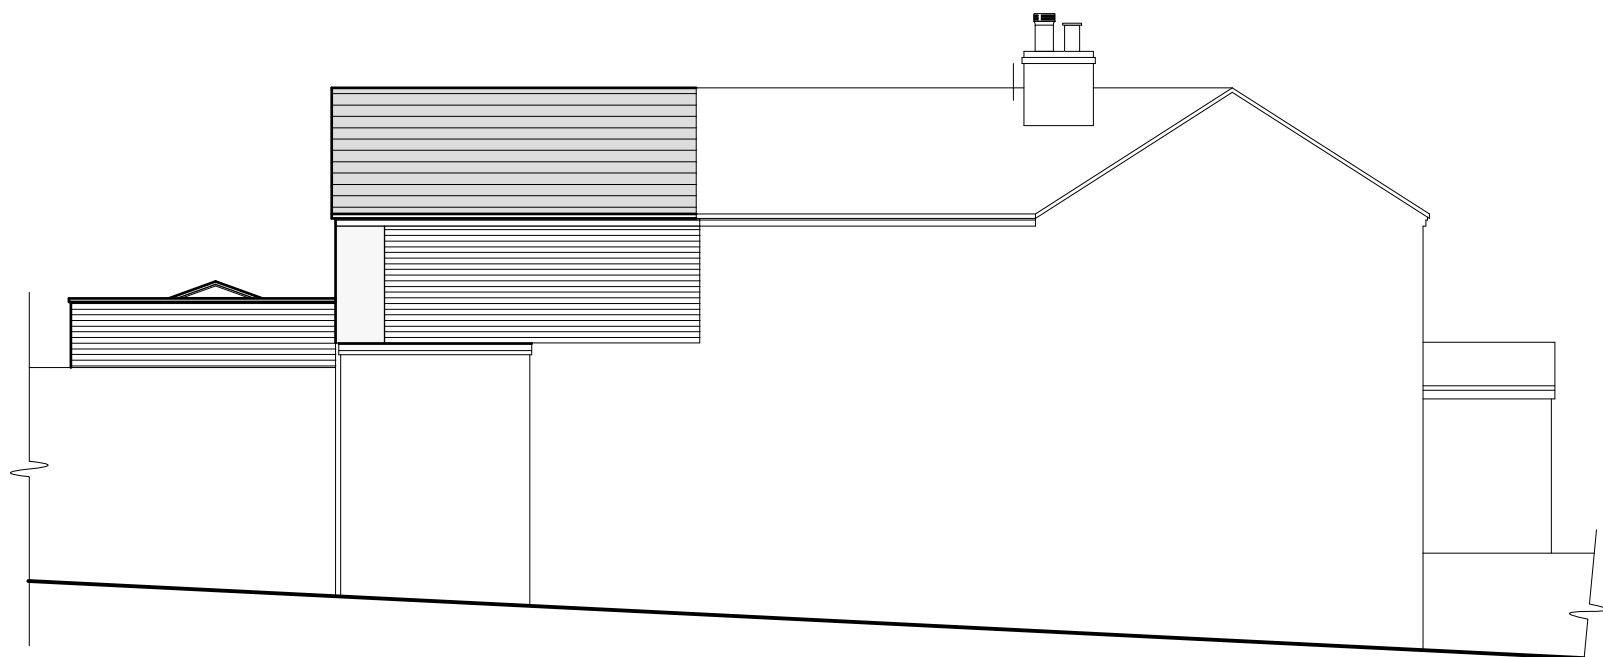


Side Elevation 1:100

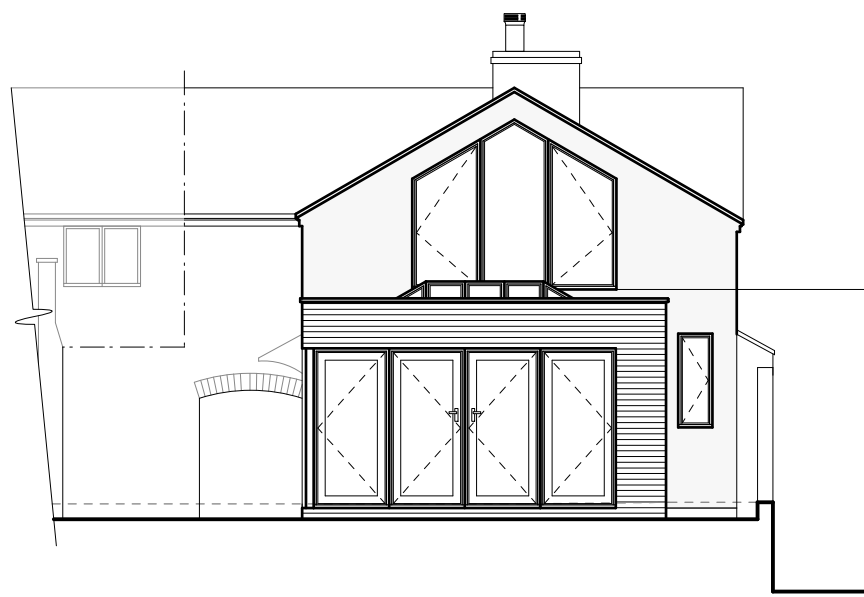


Rear Elevation 1:100



Side Elevation 1:100

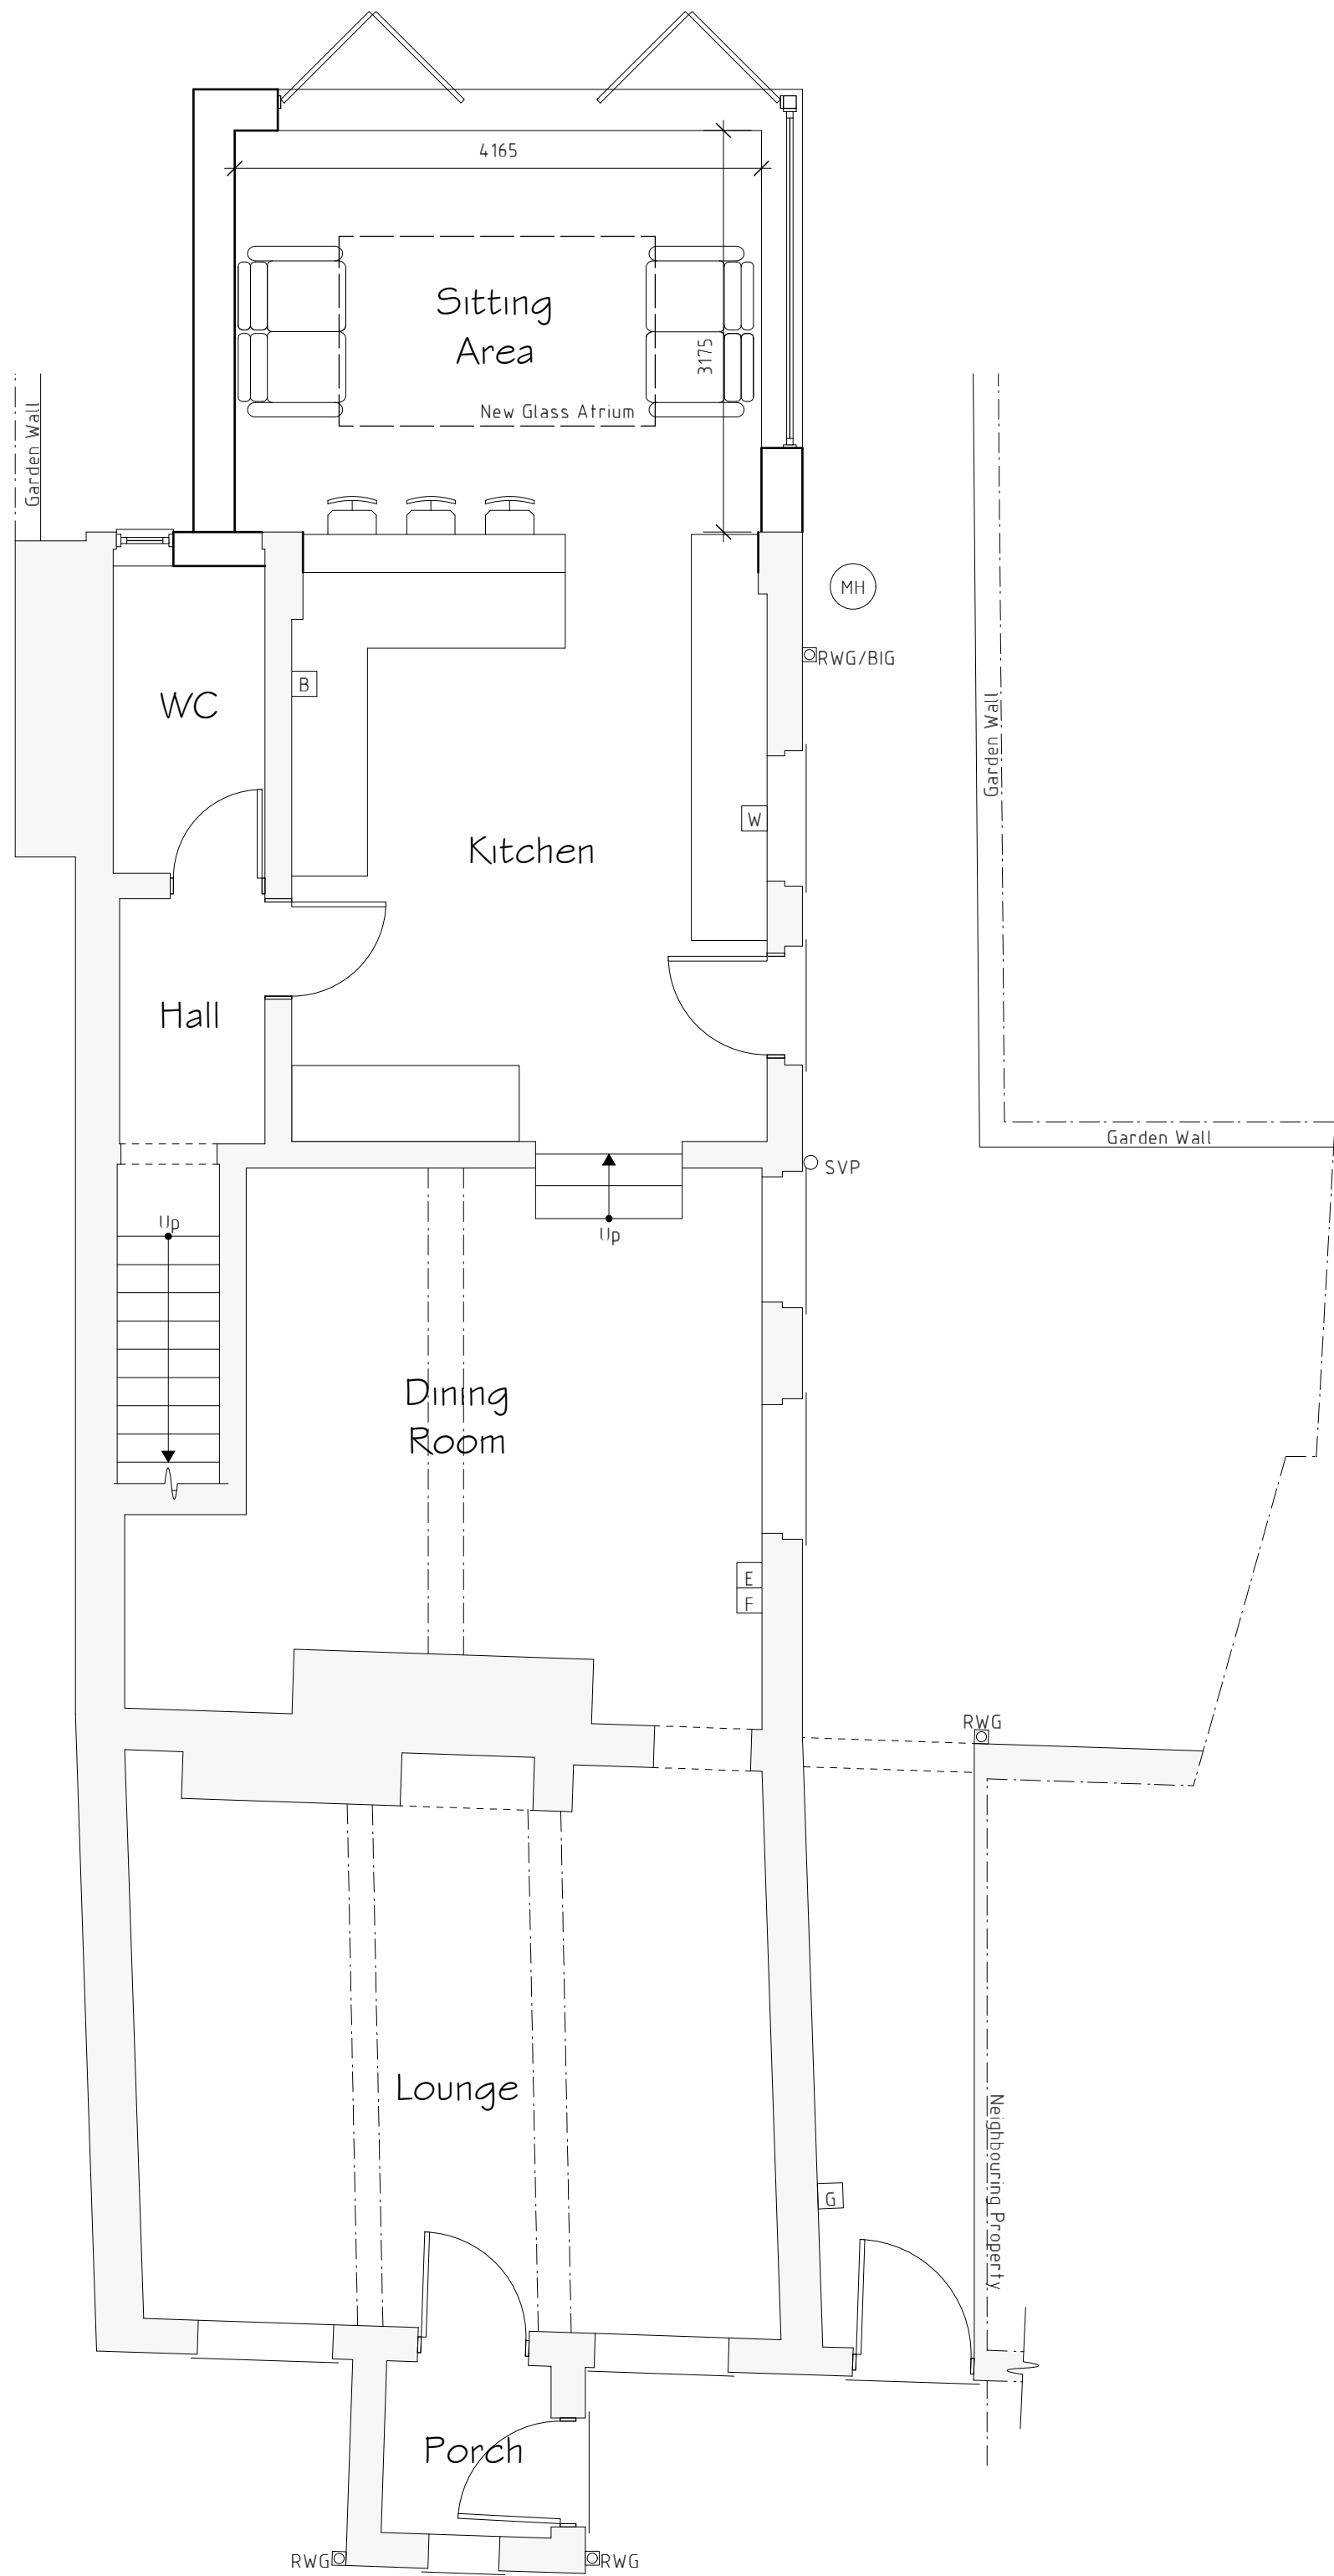

Ground Floor Plan 1:50

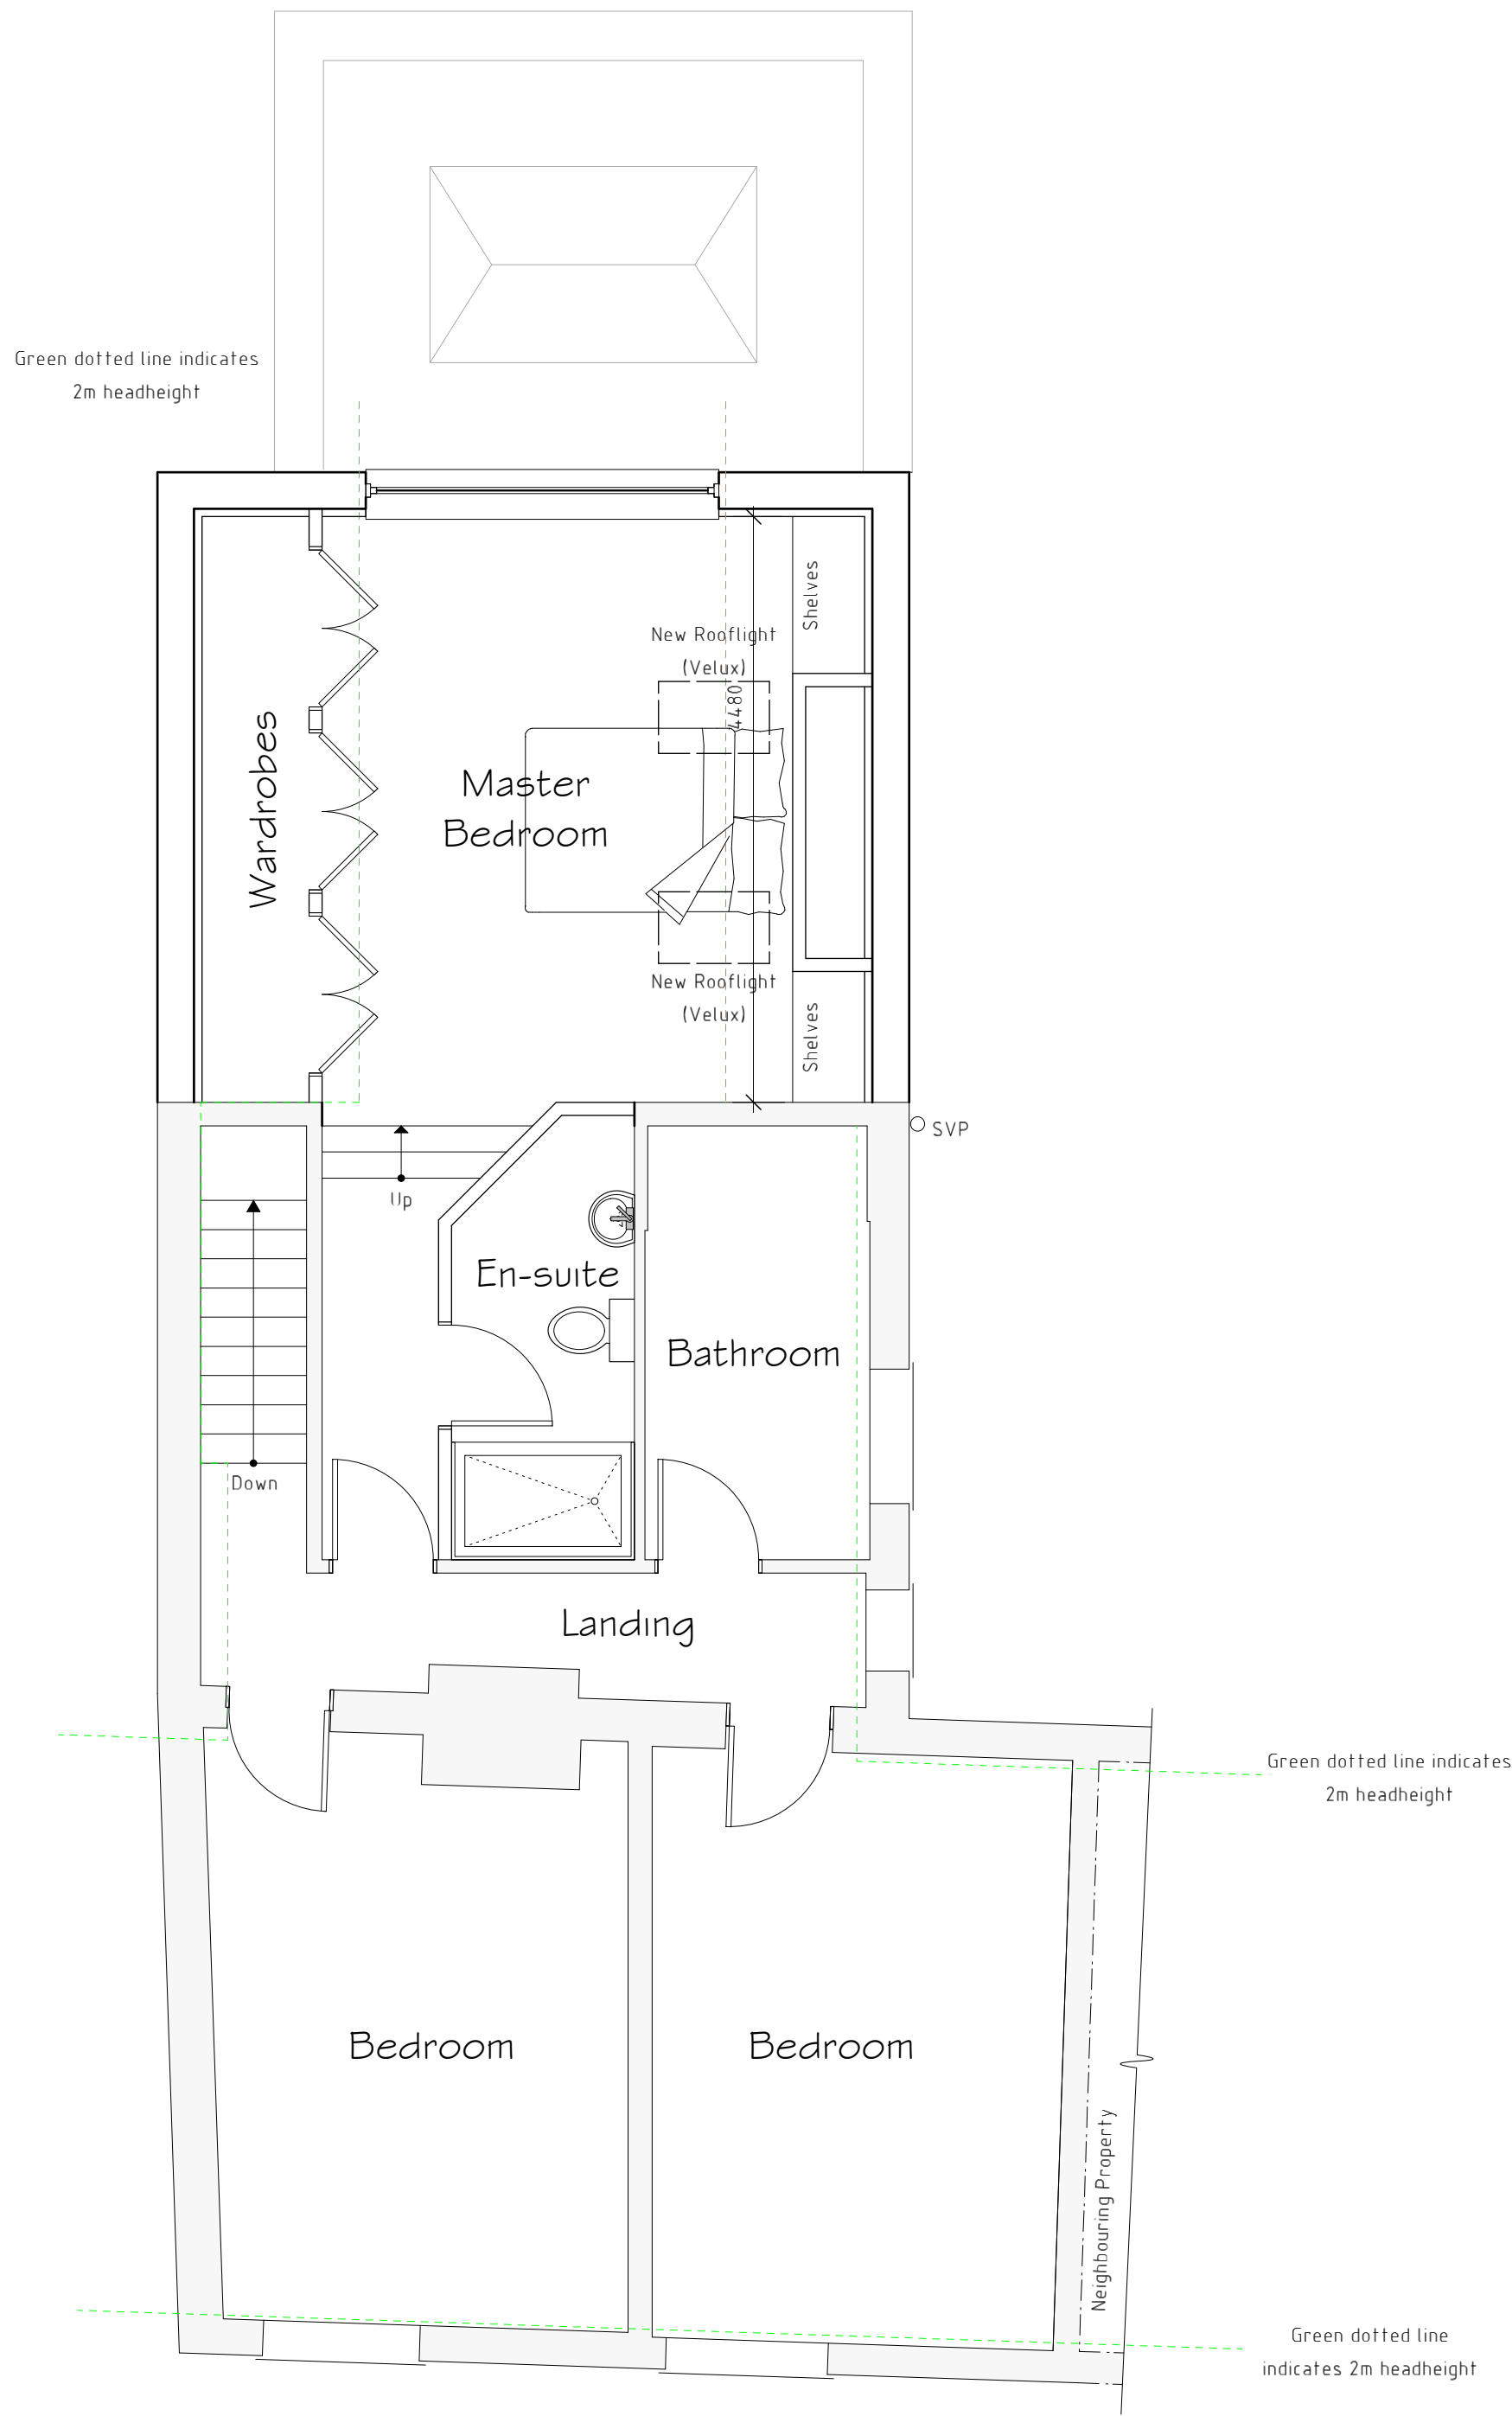

First Floor Plan 1:50

External Facing Materials
External walls are to comprise facing brick or render to Local Authority approval.

Roofing Materials
Roof coverings are to be natural Slates to Local Authority approval.

All windows are to comprise sealed double glazed units set in white uPVC frames.

Rainwater to be collected in half round Cast Iron guttering and downpipes, to discharge to soakaways located in garden.

Rev	Date	Detail	Initial

Project: Proposed Alterations to, Rose Avon, Bridge Street, Holt, LL13 9JG.			
Title: Planning		Scale: (A1) 1:50 & 1:100	
Drawn By: J Felgate		Date: Jan 2021	
Drawing No: SC093/003		Sheet: 1 of 1	

Office 3K4,
Redwither Business Tower,
Wrexham. LL13 9XT
Tel: 01978 356500
www.blueprintarchitectural.com
© copyright all rights reserved