

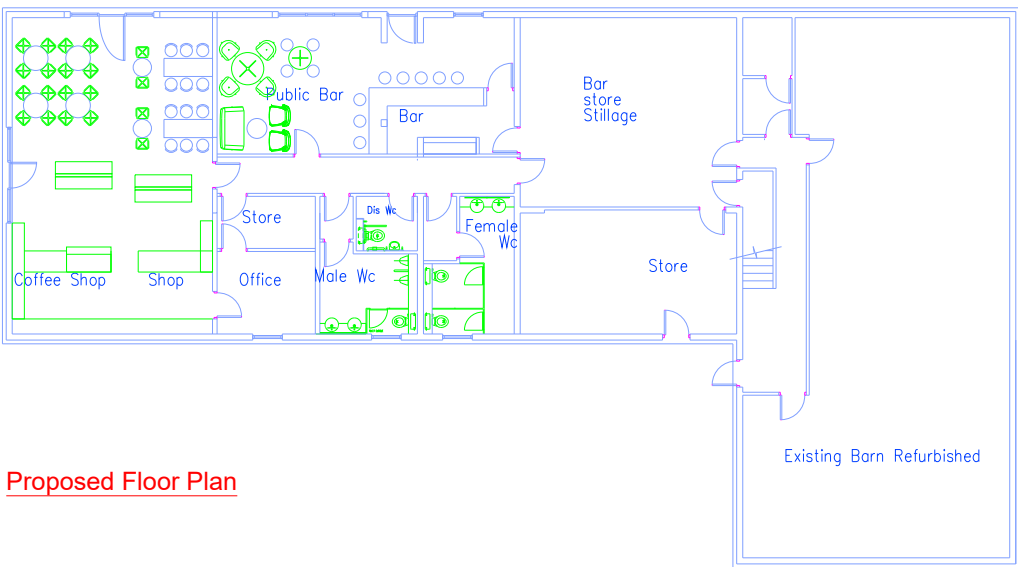


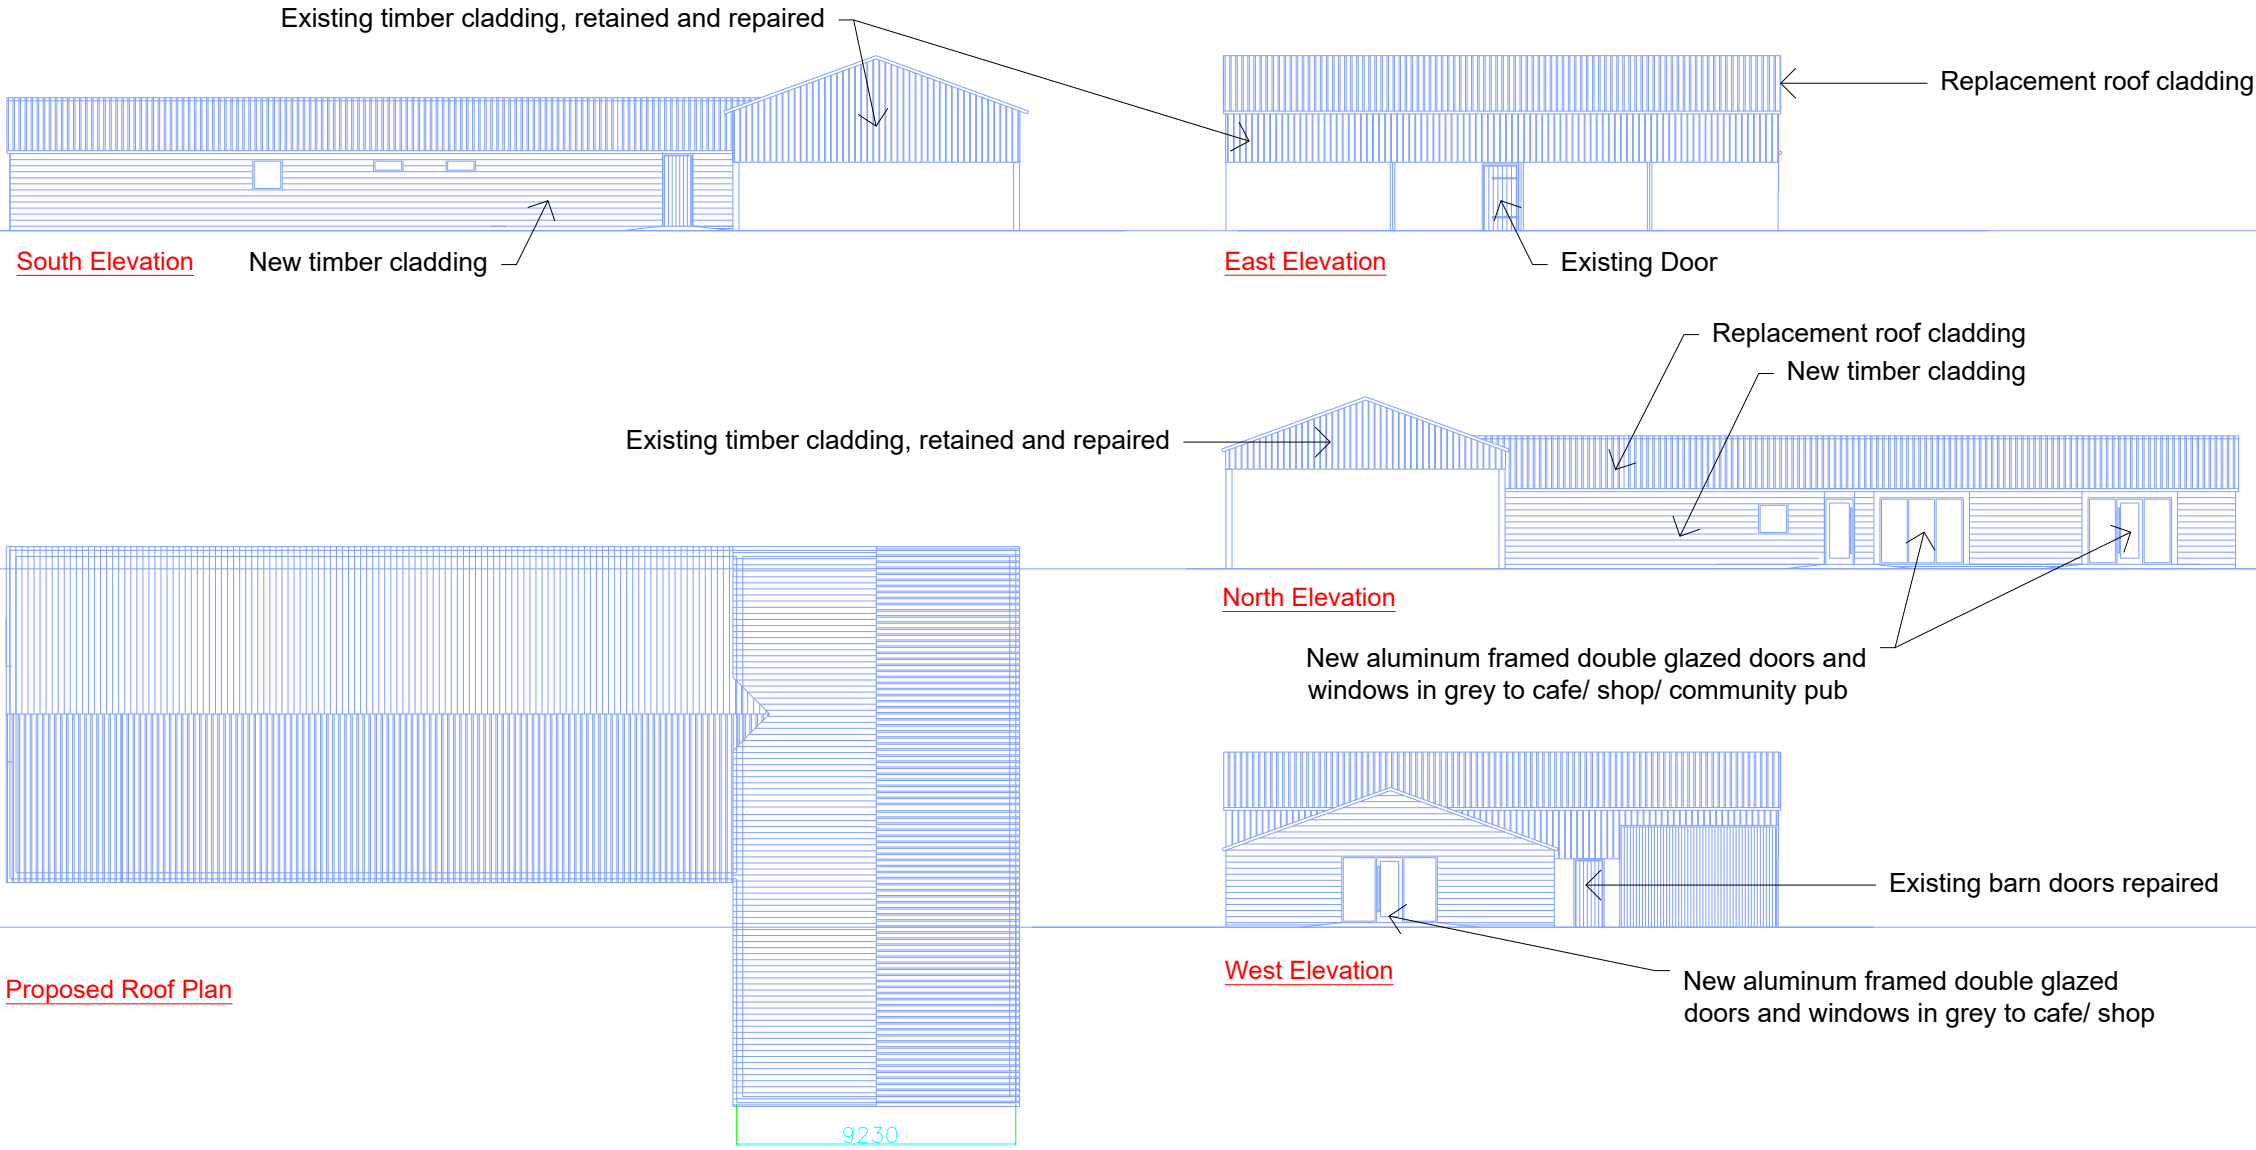

Proposed Floor Plan

1:250

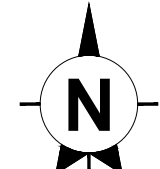

This drawing is the copyright of AXIS P.E.D Limited and may not be loaned, copied or reproduced in any way -or used for any offer, quote, tender or construction purposes without written consent of the company to do so

Follow any figured dimensions - do not scale for construction purposes. IF IN DOUBT ASK.

Revision History		Date

Chester Office: Well House Barns Brutton CH4 5DH		South Manchester Office: Canella House 76 Water Lane Wilmslow SK9 5BB	axis
0844 8700 007 - www.axisped.co.uk			
client: --			
project: BOWLING BANK FARM			
drawing title: PROPOSED PLANS AND ELEVATIONS BARN CONVERSION			
date: January 2019	drawn by: AP	checked: PR	
drawing number: 2316-03-008	status: --	rev: --	
scale(s): 1:250@A3			
planning environment design			