



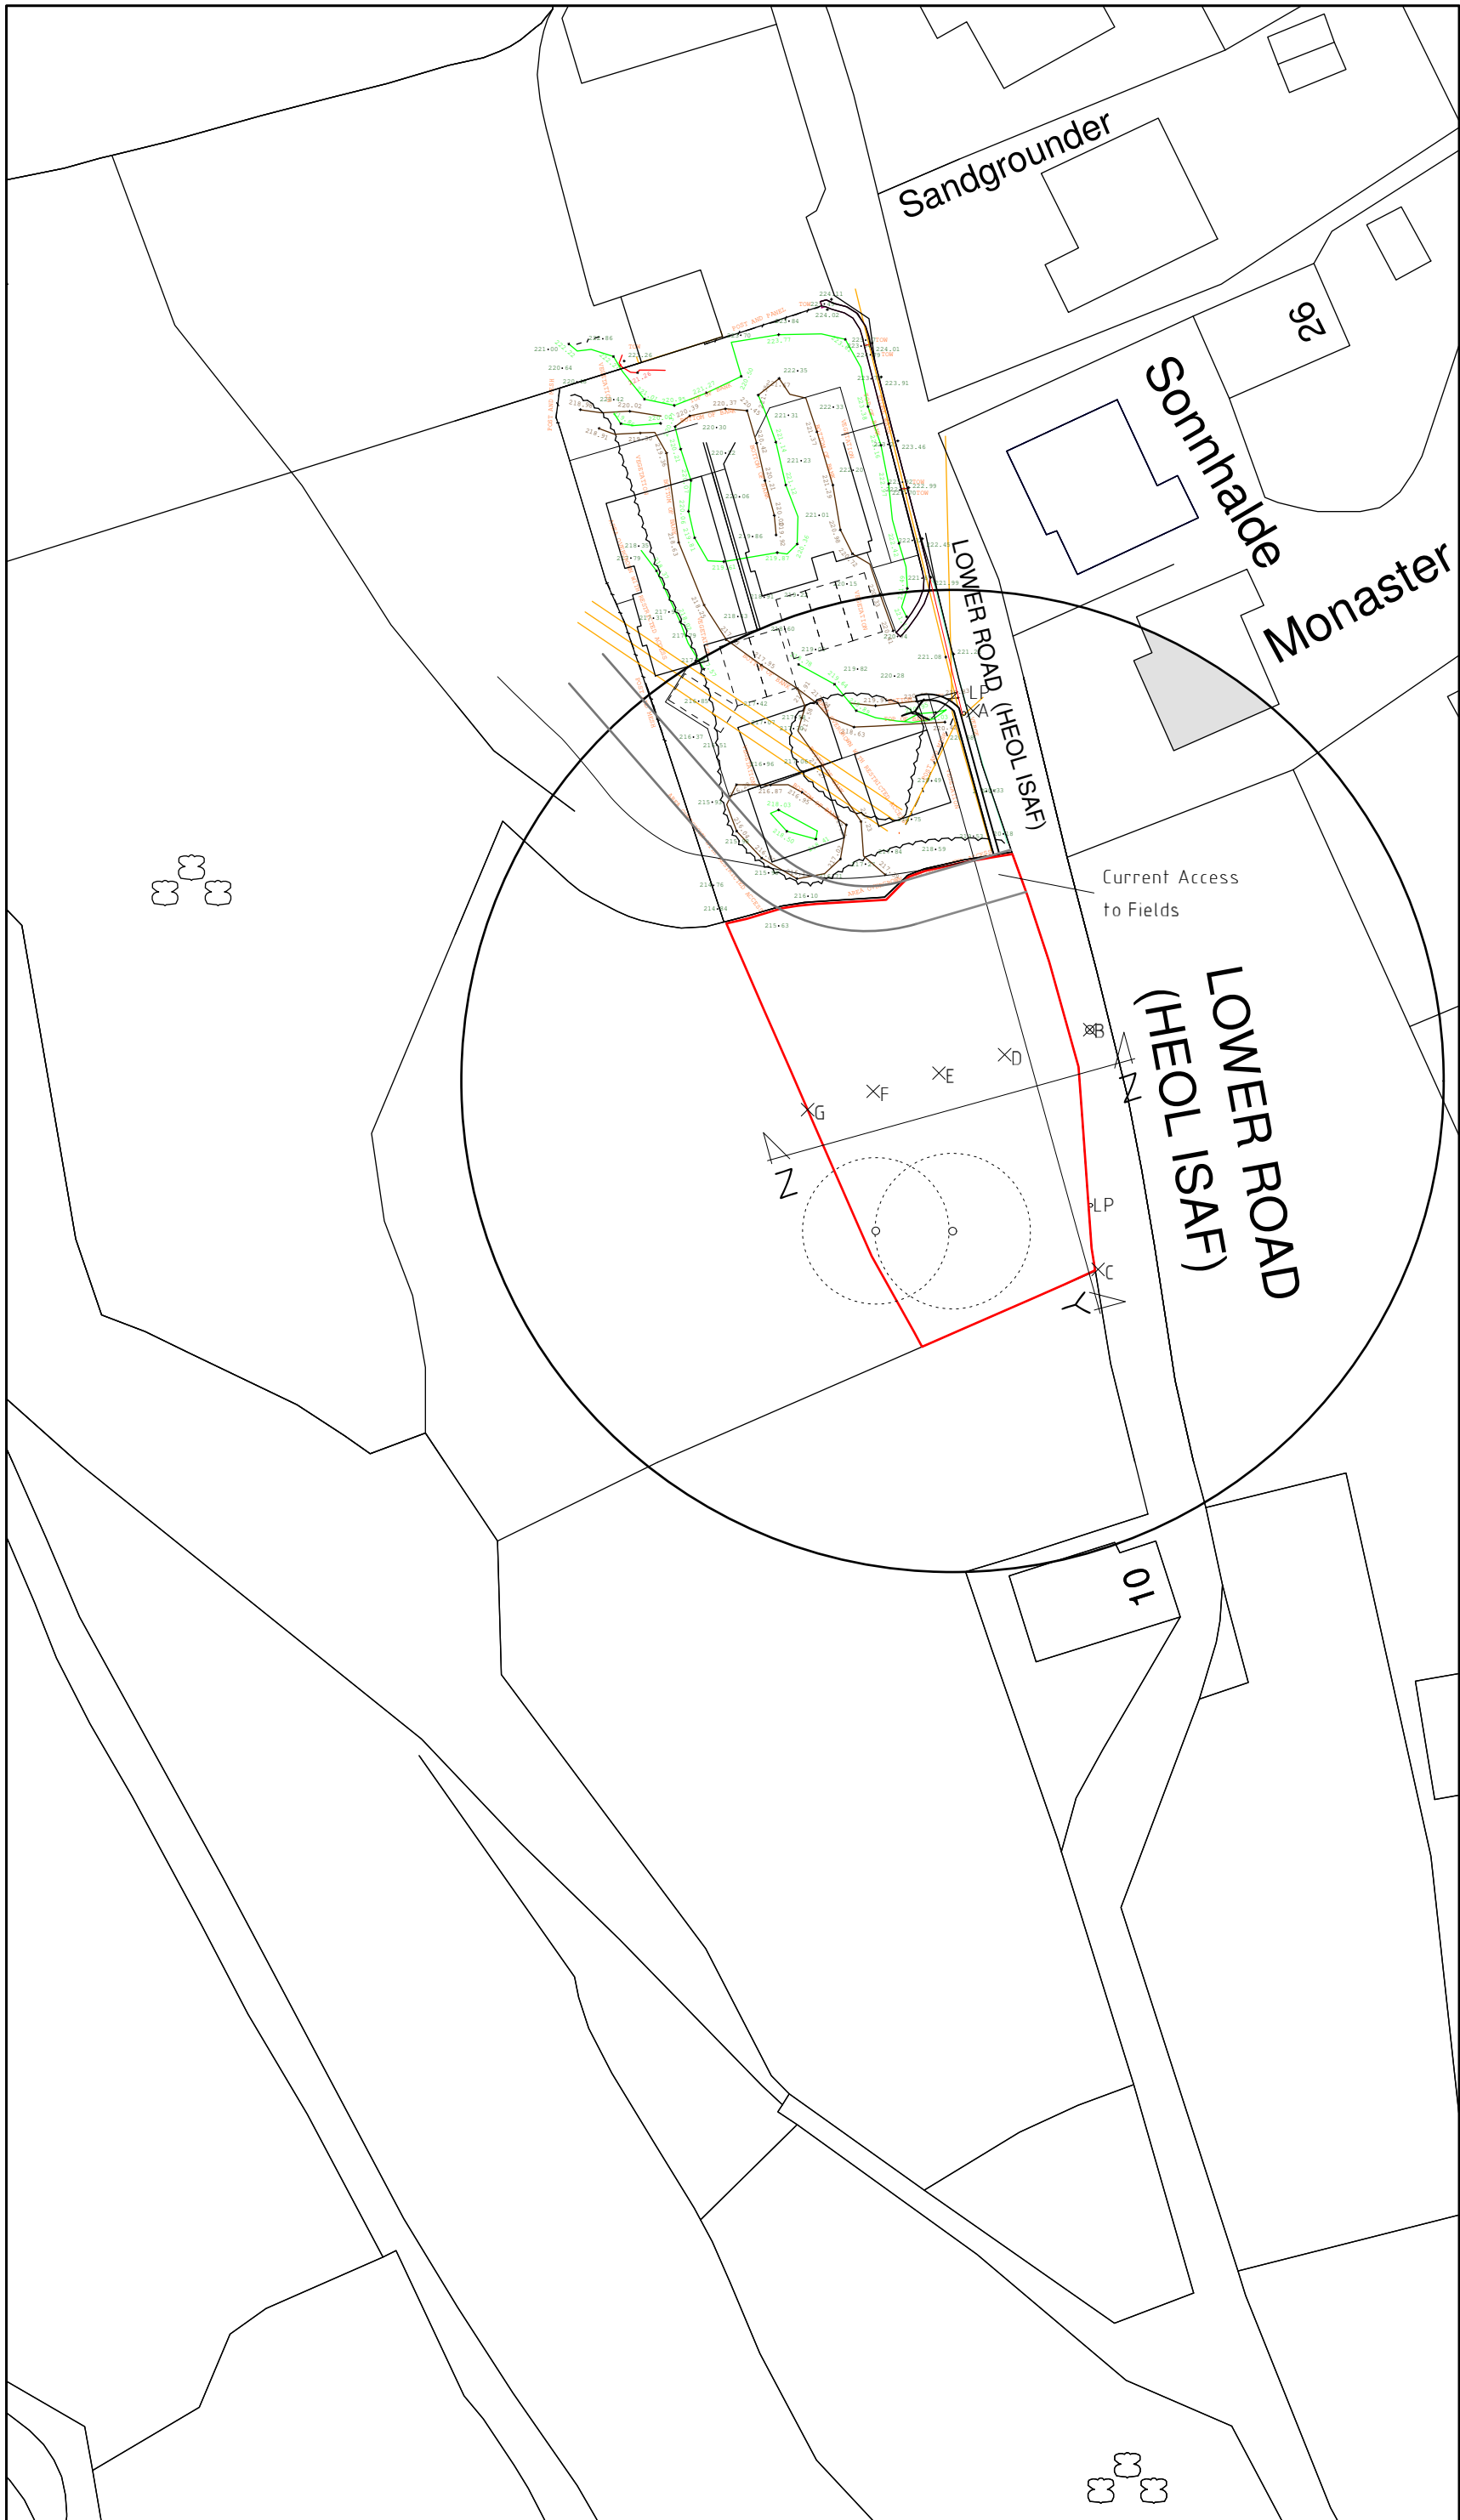


Site Plan 1:500

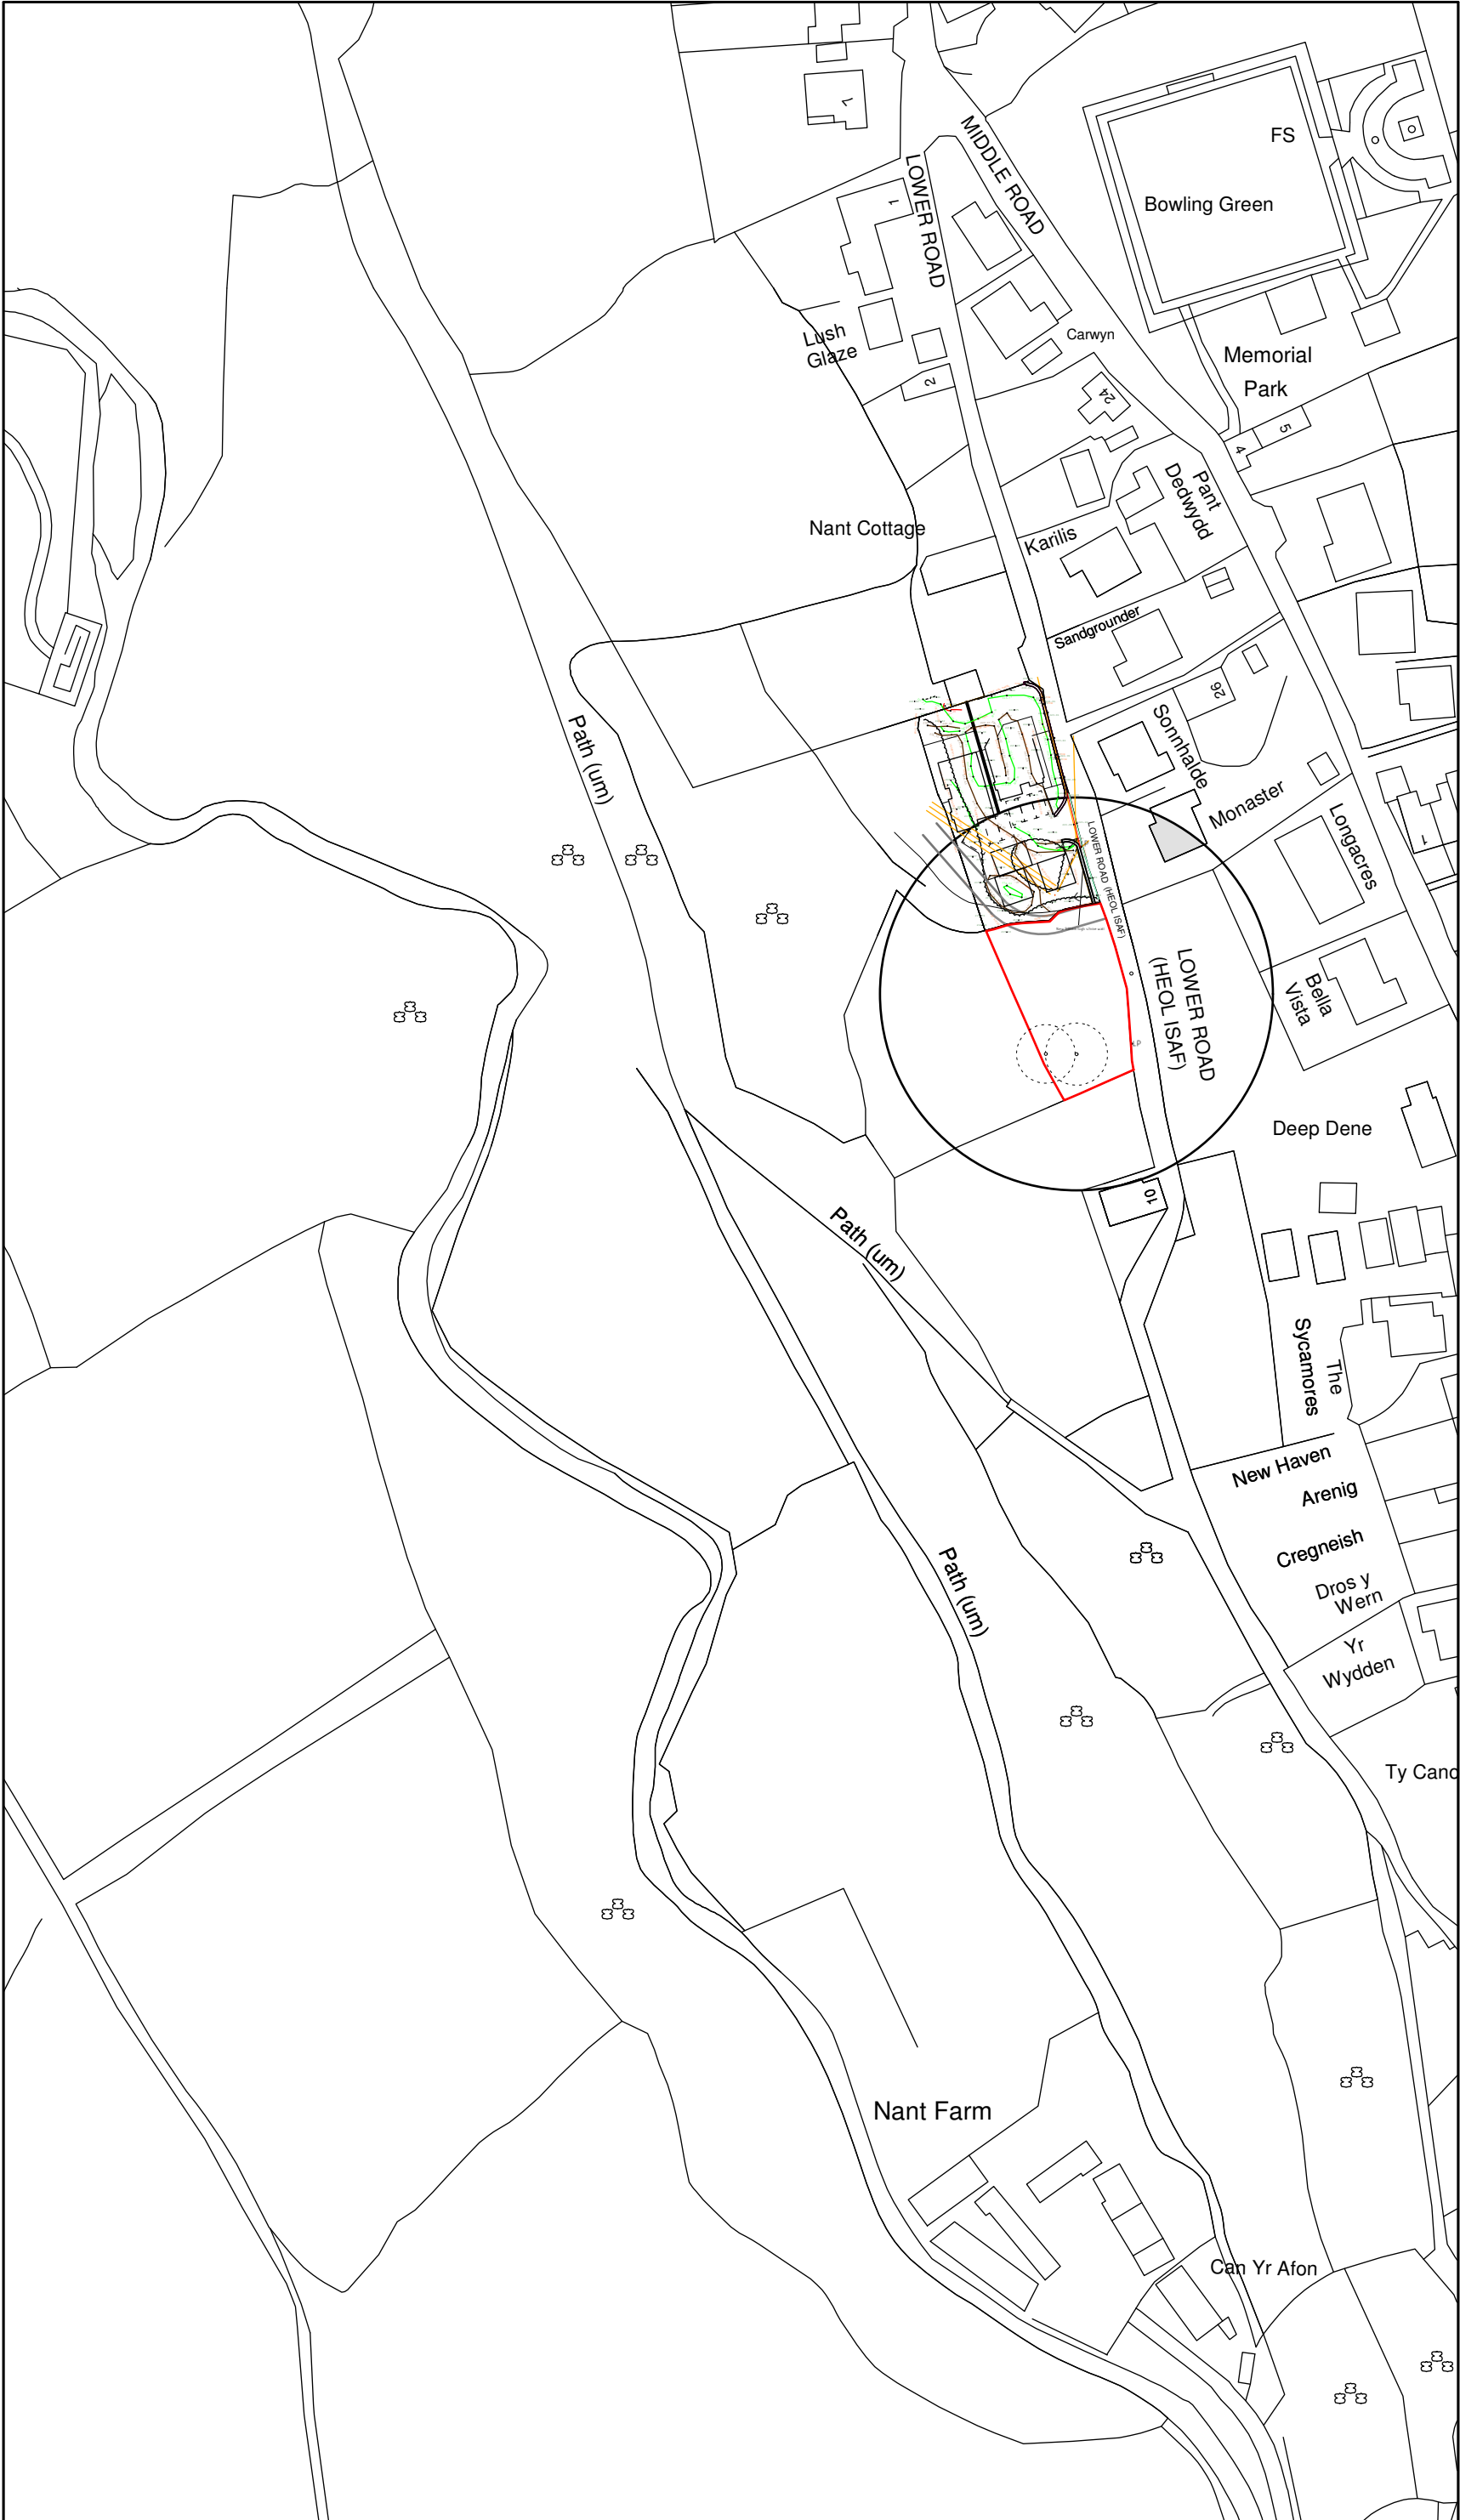

Location Plan 1:1250

Point	Level
A	10.000
B	8.489
C	6.916
D	8.220
E	7.437
F	4.347
G	2.822

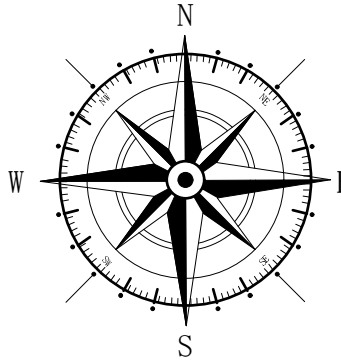

Key

Surrounding Buildings

Application site

A	11/20	Amended Site Plan	D.J.F.
Rev	Date	Detail	Initial

Project:
Proposed new dwelling on,
Land adj to Nant Cottage,
Lower Road,
Coedpoeth, LL11 3TP

Title:	Scale: (A2)
Existing: Site &	1:500
Location Plan	& 1:1250

Drawn By:	Date:
E.M.Jackson	Dec 2019

Drawing No:	Sheet:
D111/001	1 of 2

blueprint
architectural services

LABC partner

Office 3K4,
Redwither Business Tower,
Wrexham. LL13 9XT
Tel: 01978 356500
www.blueprintarchitectural.com
© copyright all rights reserved