


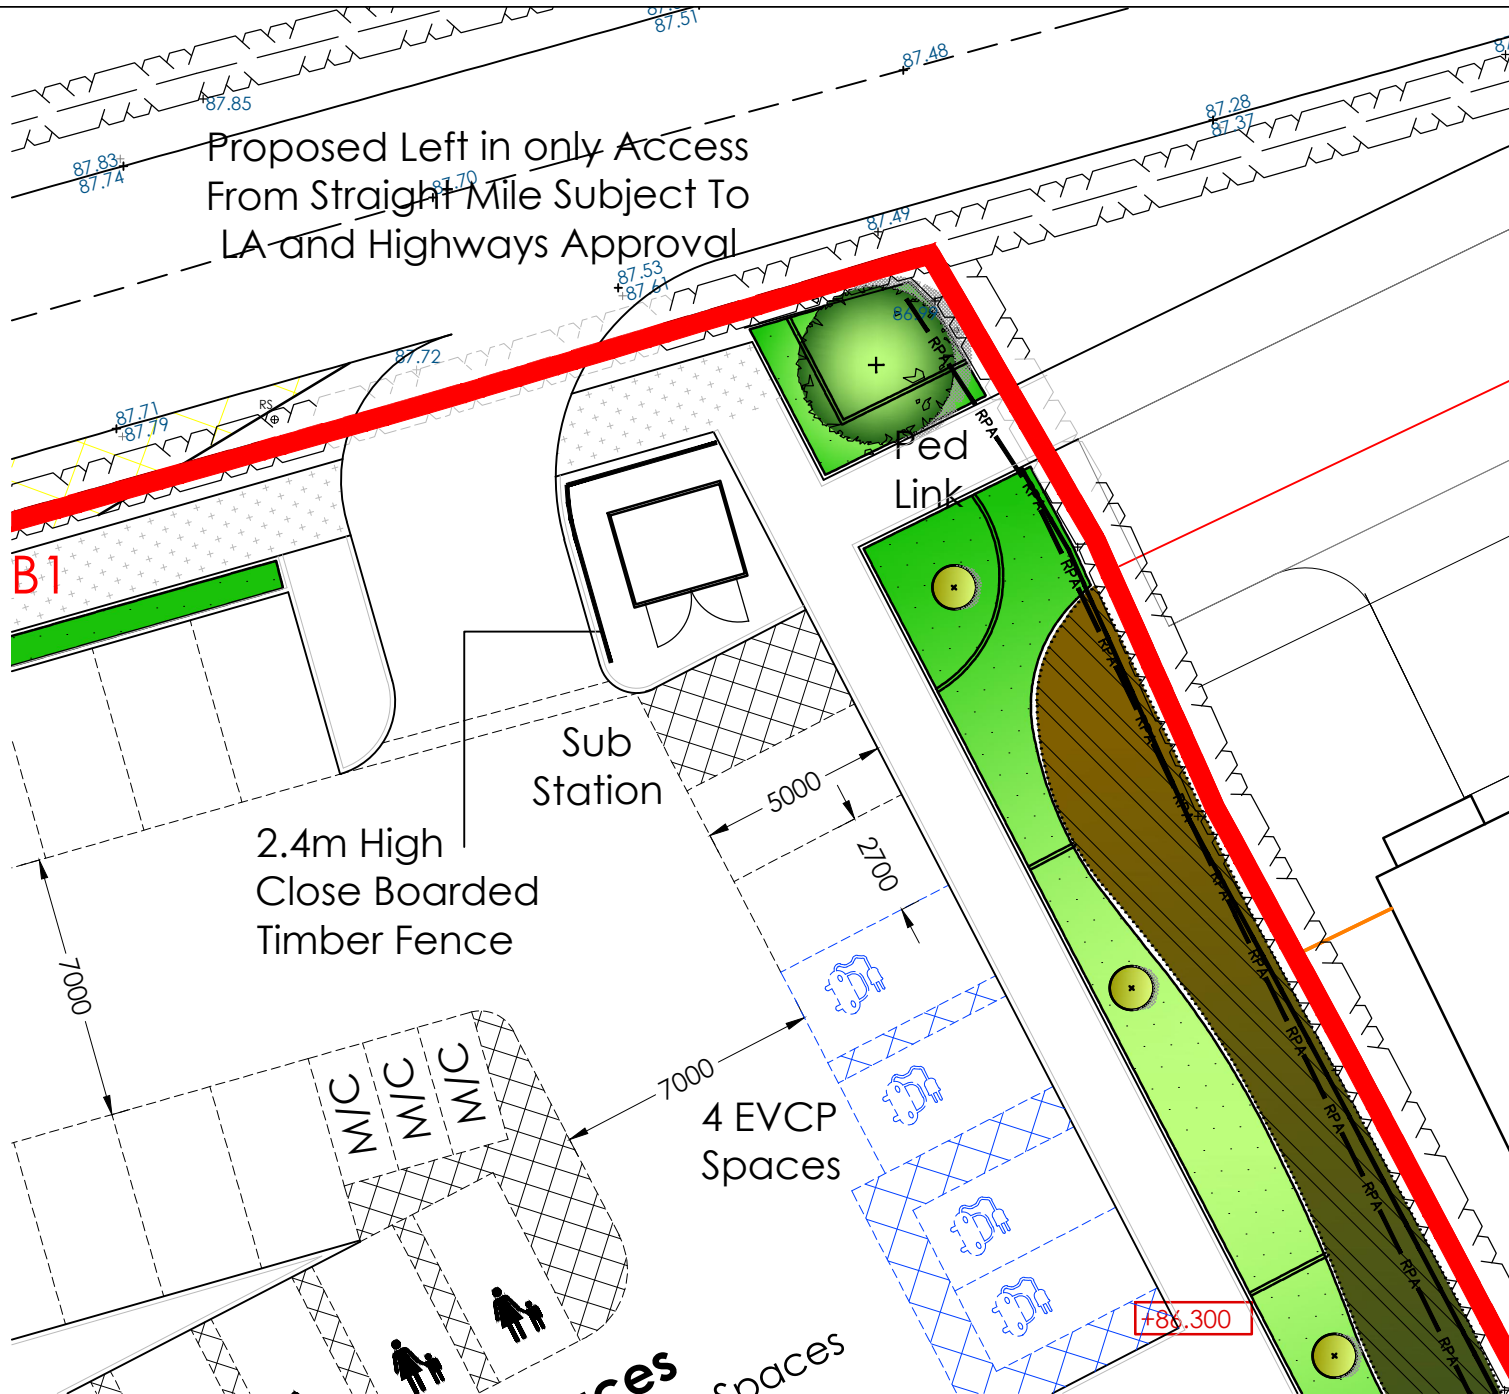


PROPOSED SITE PLAN:
1:200


Proposed Sub Station
Scale 1:100 @ A3

010002000300040005000mm


SCALE 1:100

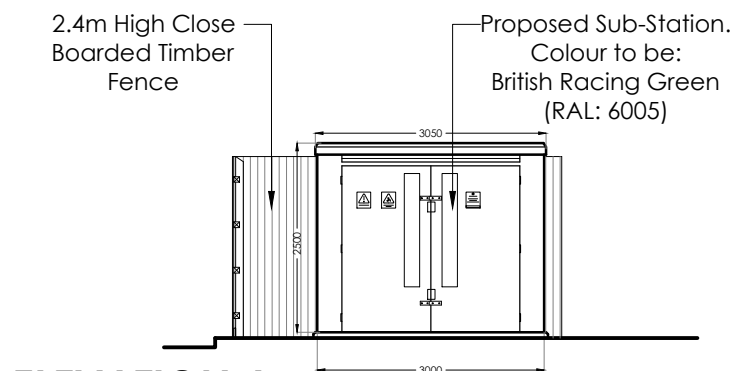


ELEVATION A:
1:100

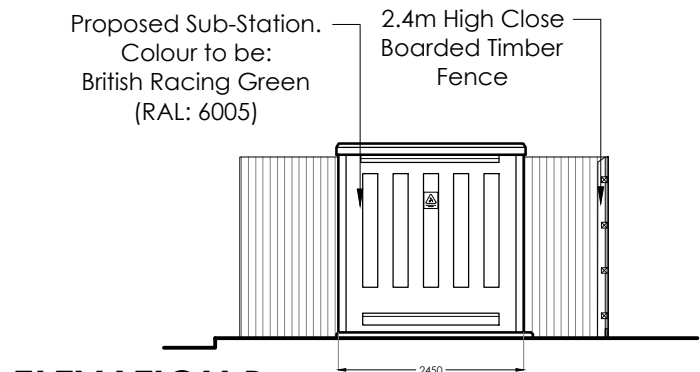


ELEVATION B:
1:100

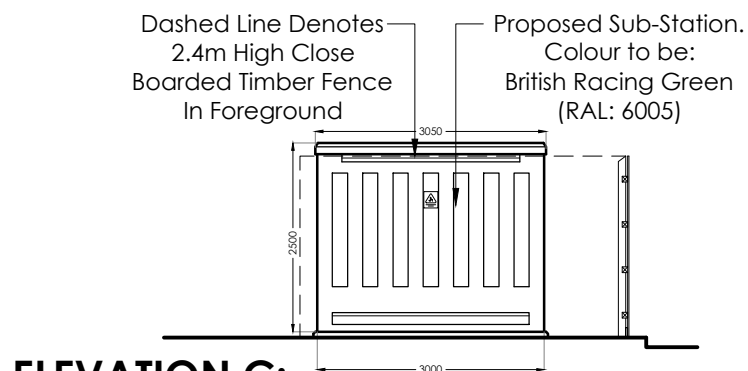

ELEVATION C:
1:100

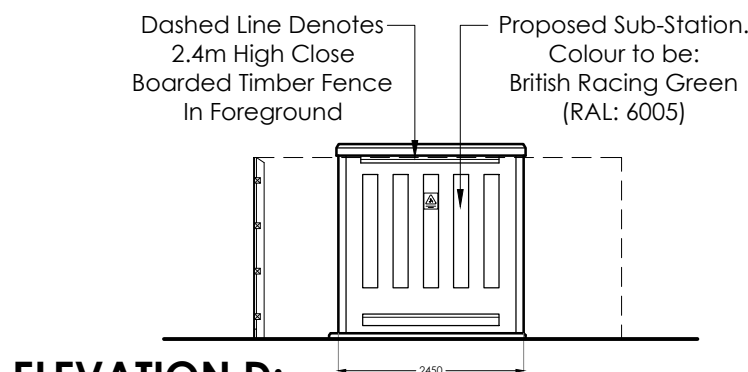

ELEVATION D:
1:100

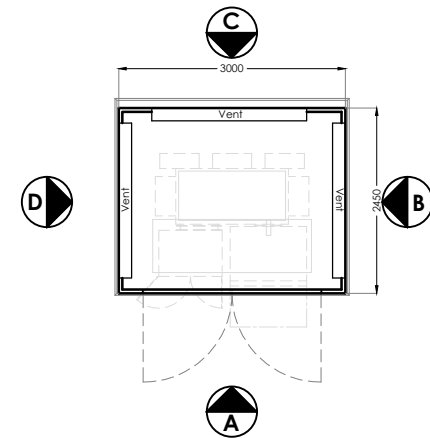

GA PLAN:
1:100

Rev	Date	Description	Rev By	Chk'd By
B	08-07-19	Updated to match site layout.	MS	MS
A	29-05-19	Address updated.	AS	MS

Project Title

GRESFORD ROAD LLYAY

Client

ALDI STORES LTD.

Status

PLANNING

Scale

VARIOUS

Drawing Size

A3

Date

SEPT 2020

Drawn By

MS

Checked

MS

Drawing Title

PROPOSED SUB-STATION

Job-Dwg No

2636NESW-128

Rev

-

☐ 2 St. Johns North, Wakefield, WF1 3QA t. 01924 291800

☒ Carvers Warehouse, 77 Dale Street, Manchester, M1 2HG t. 0161 2388555

☐ The Old Rectory, 79 High Street, Newport Pagnell, MK16 8AB t. 01908 211577

☐ 101 London Road, Reading, RG1 5BY t. 0118 9507700

☐ 10 Gees Court, St Christophers Place, London, W1U 1JJ t. 0207 4091215

ALDI

THE HARRIS PARTNERSHIP ARCHITECTS