



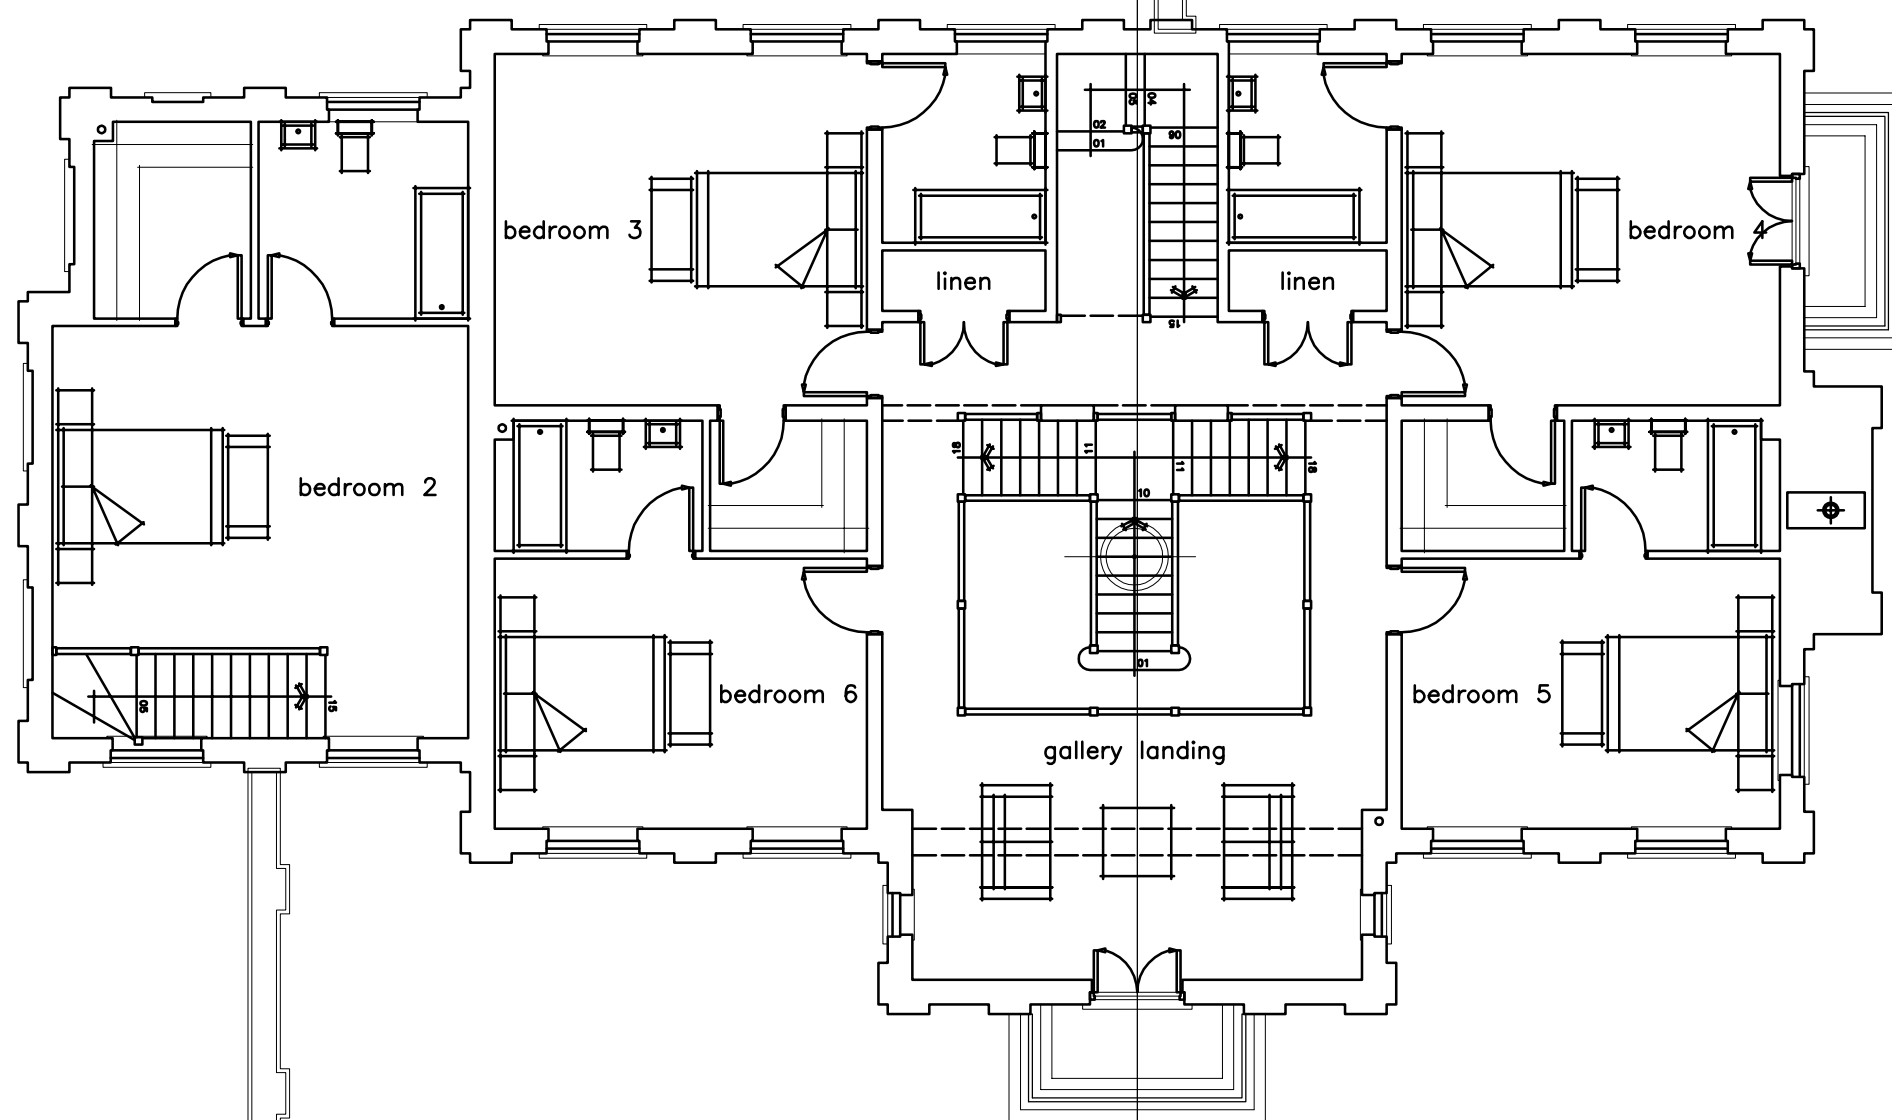

Proposed First Floor Plan

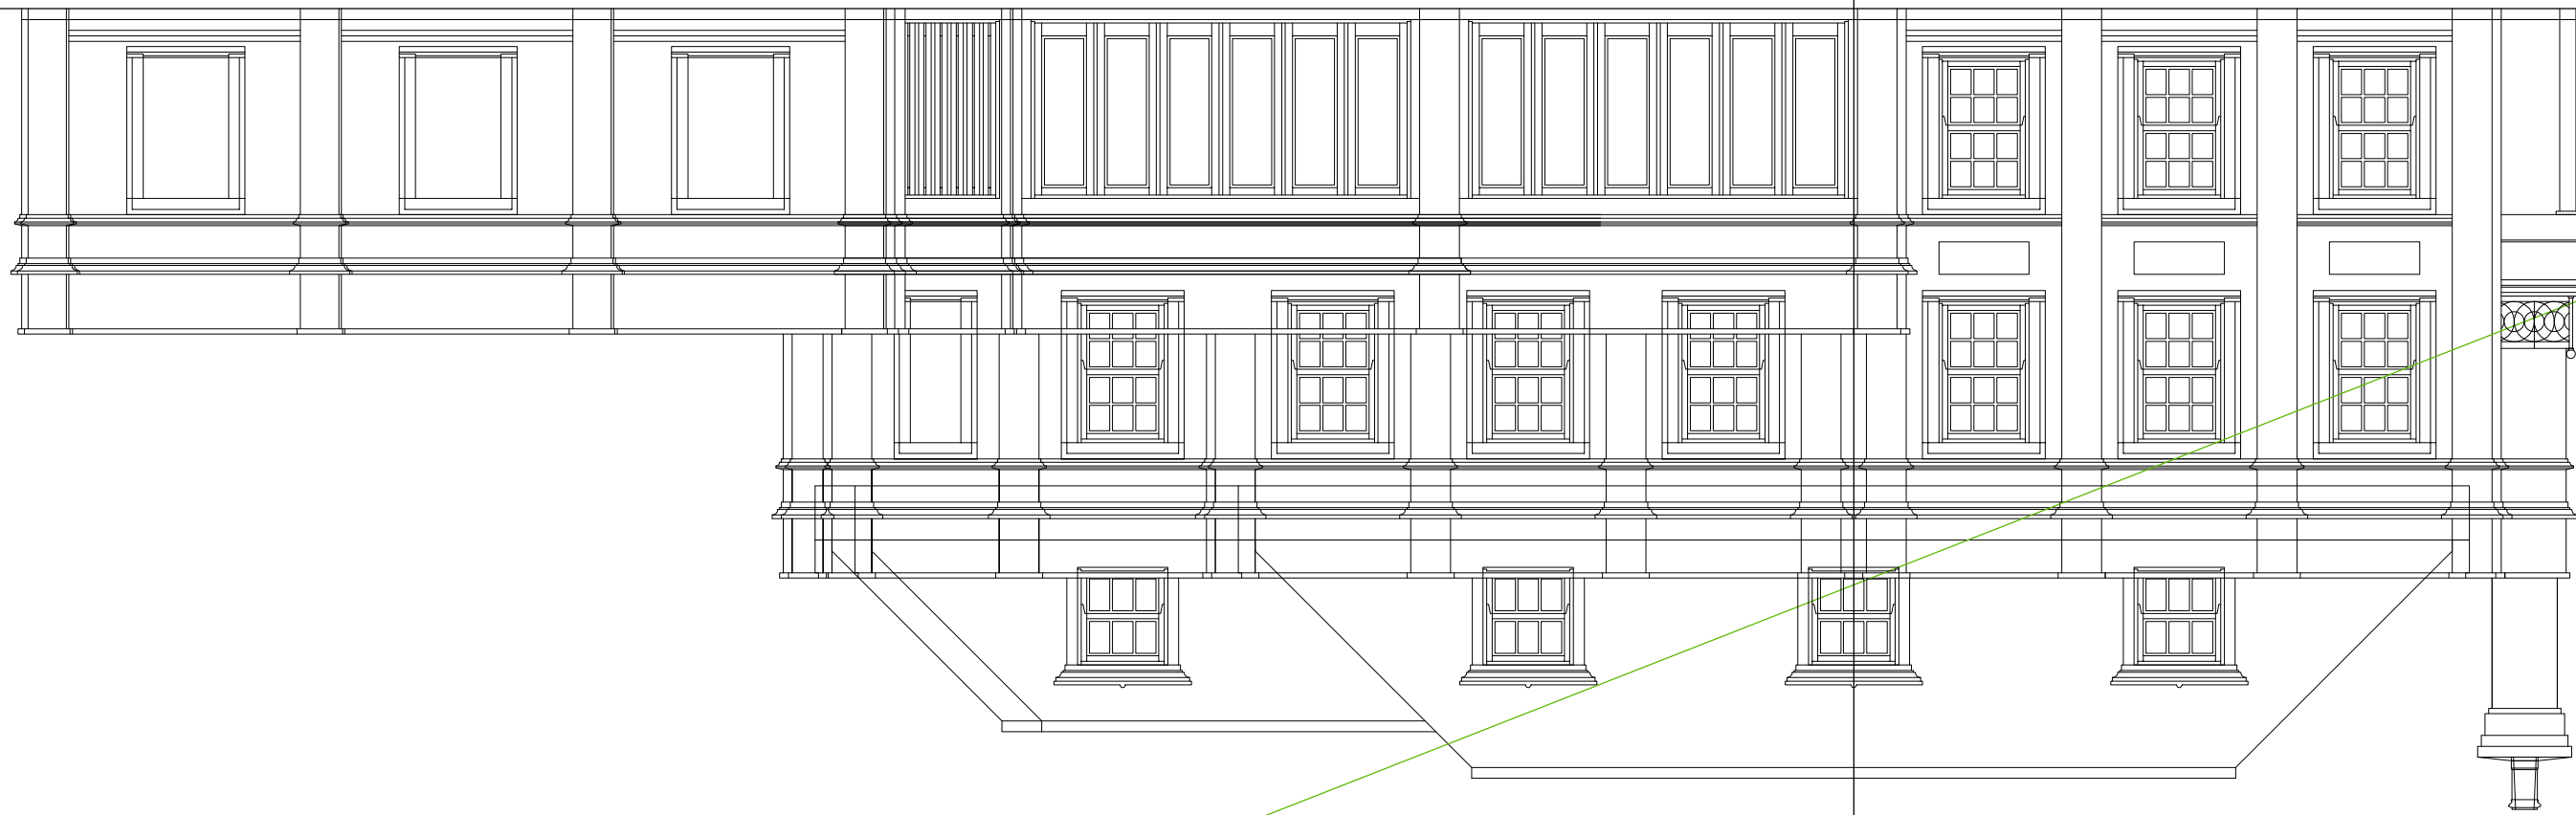

REVISIONS		
1		



S M ARCHITECTURAL LIMITED
T/A: HOMEWOOD DESIGN
THE COACH HOUSE
BURLEIGH LODGE
BURLEIGH DRIVE
OFF SUTTON ROAD
MILE OAK
TAKWORTH
STAFFORDSHIRE
B79 9PE
T : 01827 299898
E : INFO@HOMEWOODDESIGN.CO.UK
W : WWW.HOMEWOODDESIGN.COM

CLIENT:
M J RUSSELL

PROJECT:
**PROPOSED ALTERATIONS
& EXTENSIONS
MIDLAKE HOUSE
OFF HILLOCK LANE
GRESFORD**

DRAWING TITLE:
**PROPOSED FLOOR PLANS
& ELEVATIONS
[SHEET 2 OF 4]**

PLANNING DRAWING

SCALE 1:100@A1	CHECKED SM
DATE NOV.2020	DRAWN BY EC

DWG.NO 1222	04	REV. -
-----------------------	-----------	------------------