


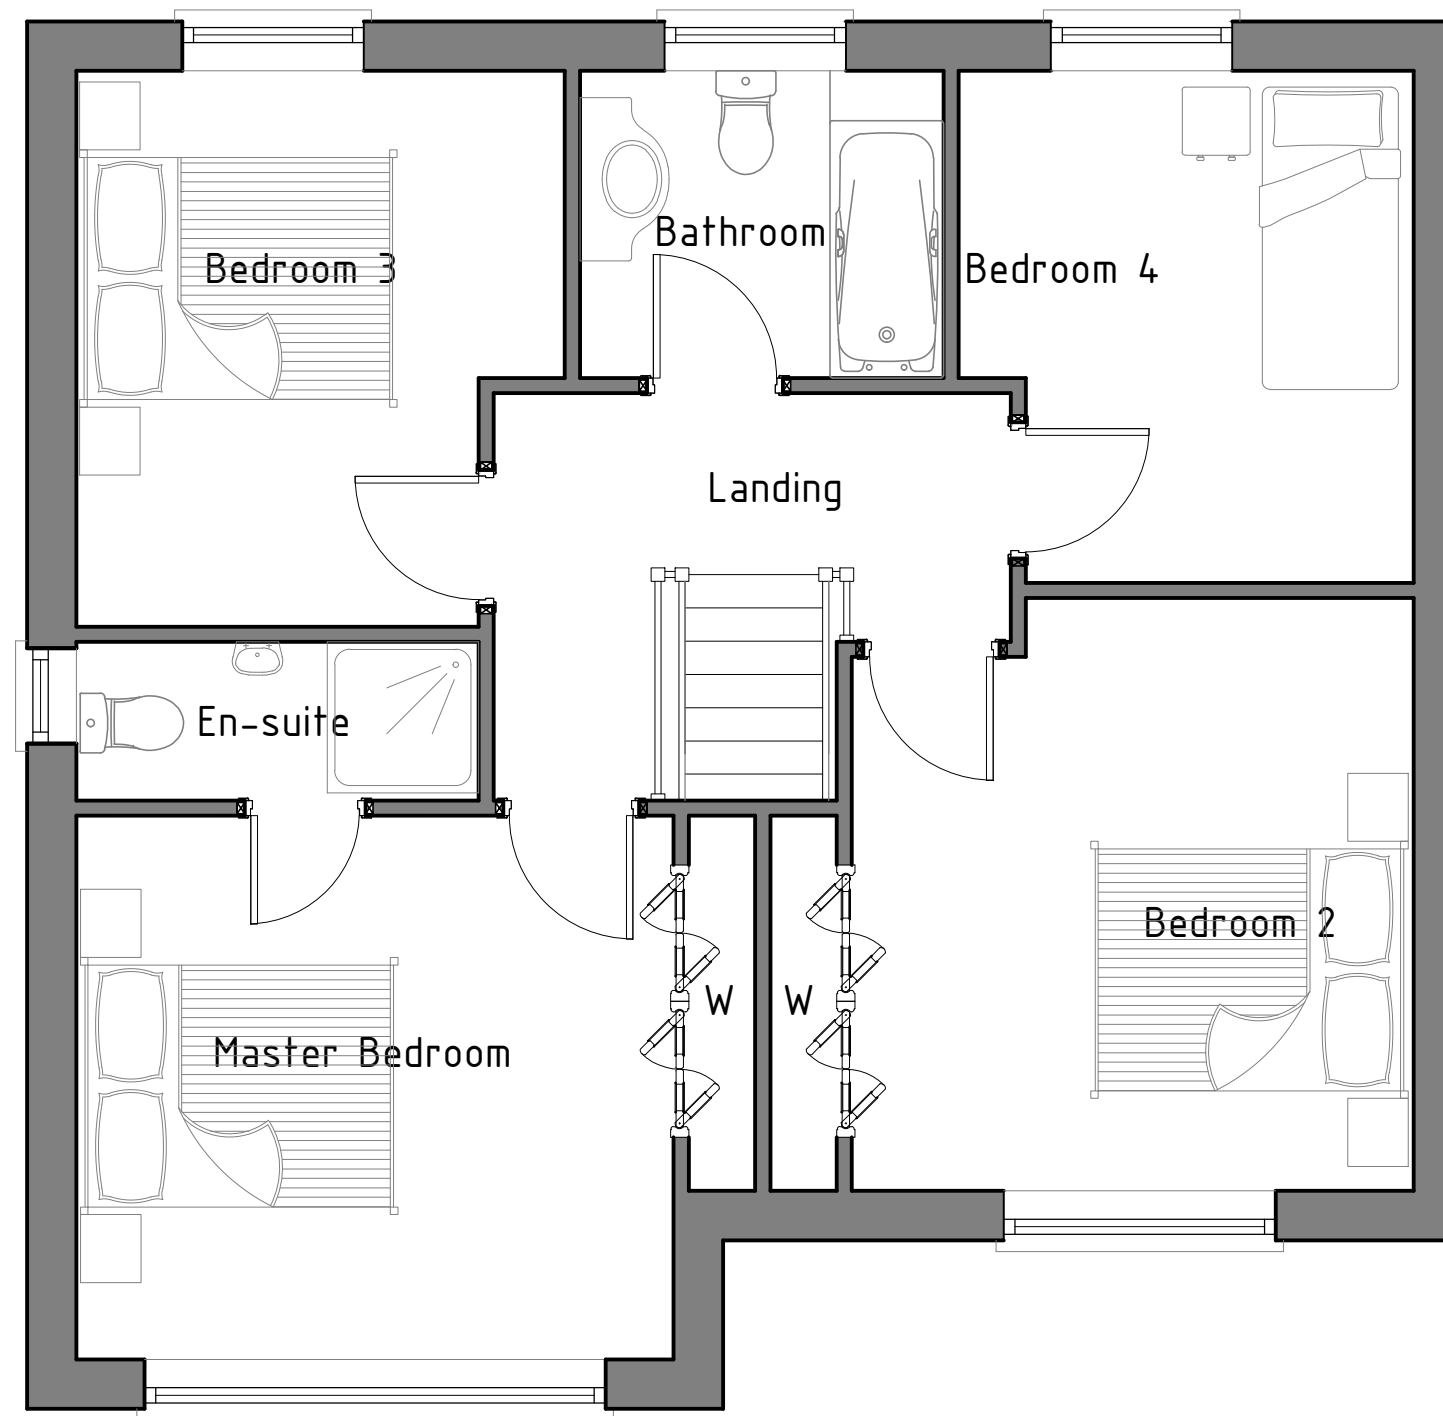

First Floor



HDS Architectural Services, The Foundry,
15 Yorke Street, Wrexham
LL13 8LW
Tel (01978) 345250
www.hdsarchitectural.co.uk

Project; Land Opposite No 3 Cae Glo Lane, Cefn Mawr, Wrexham, LL14 3DP	
Title; First Floor Plan	Scale (A3); 1:50
Dwg No; CG/PD/06	Date; April 2020
Revision;	