


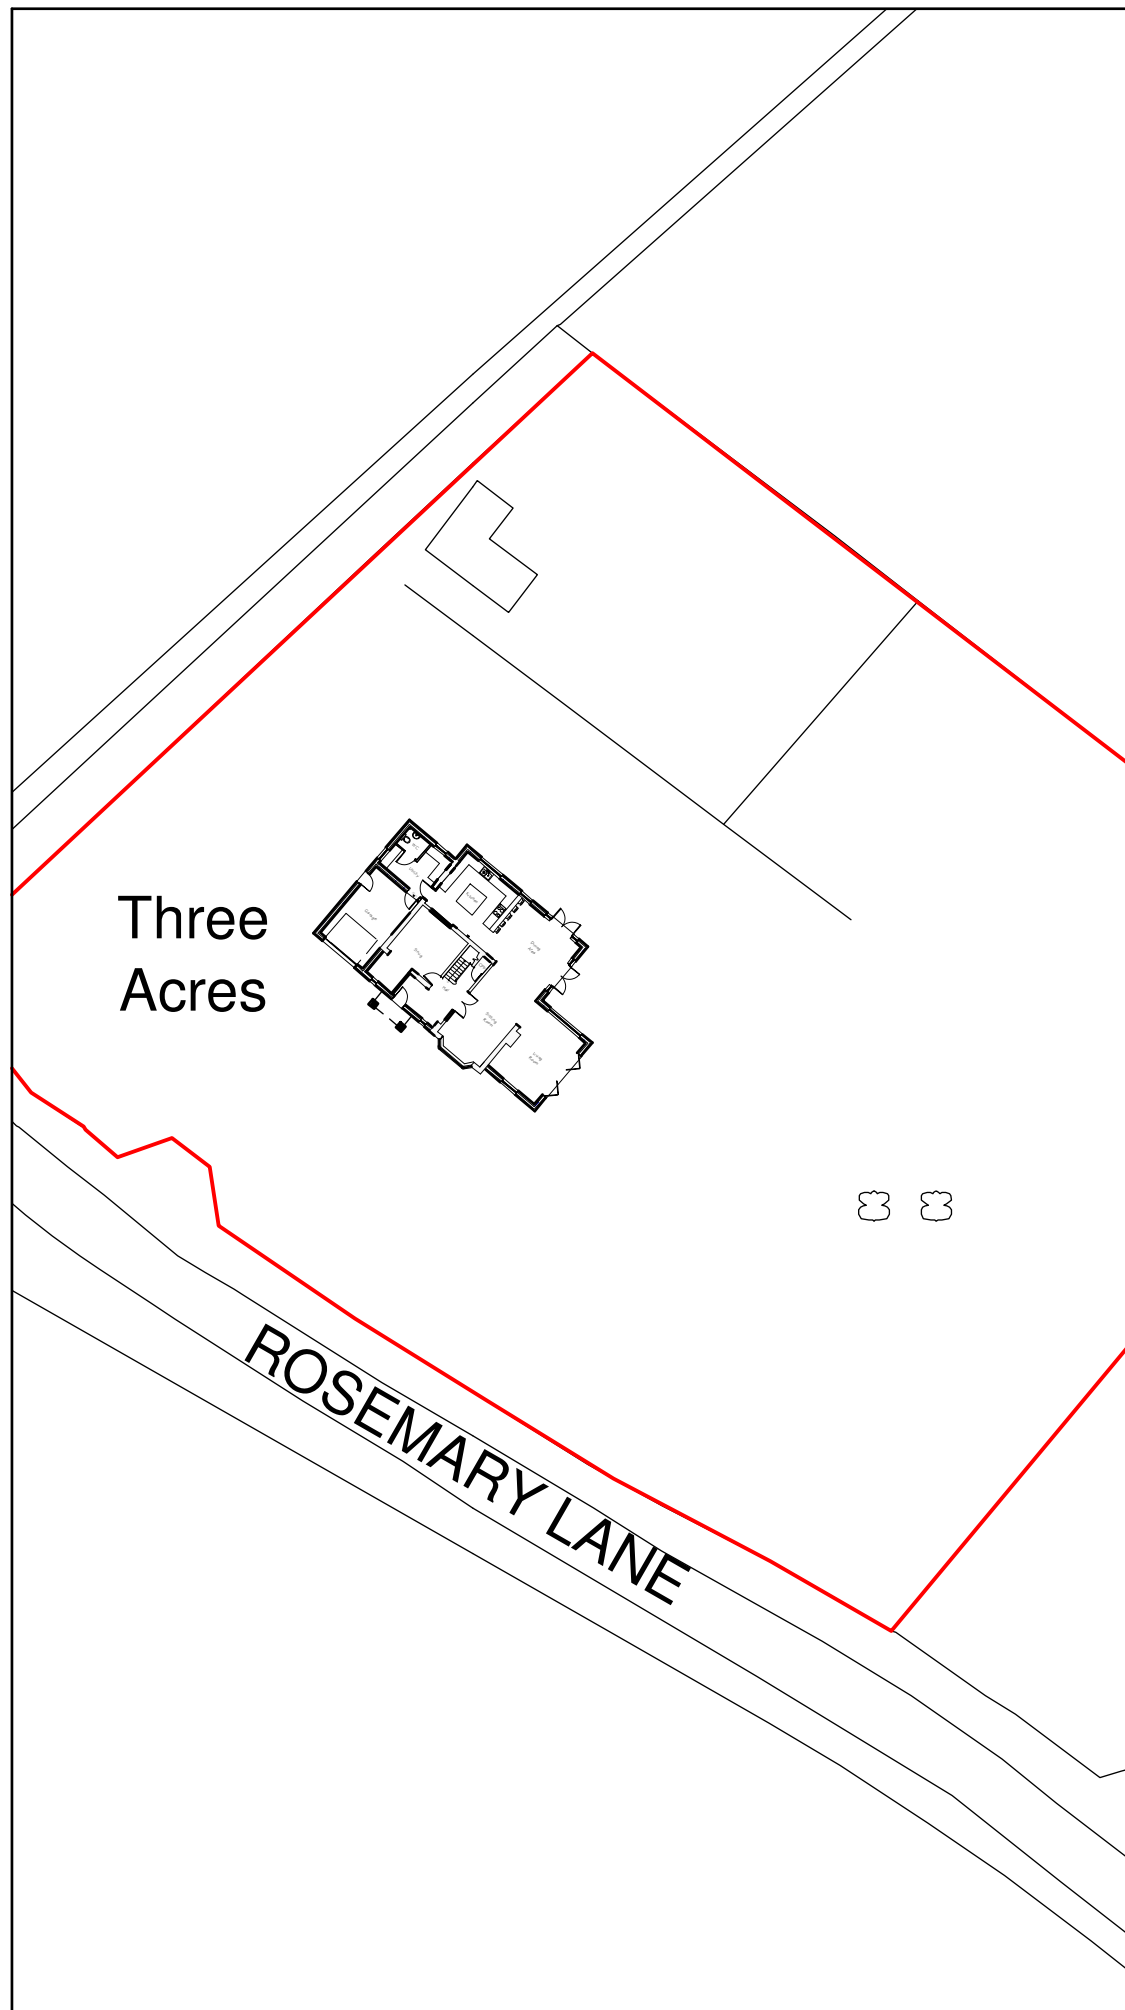


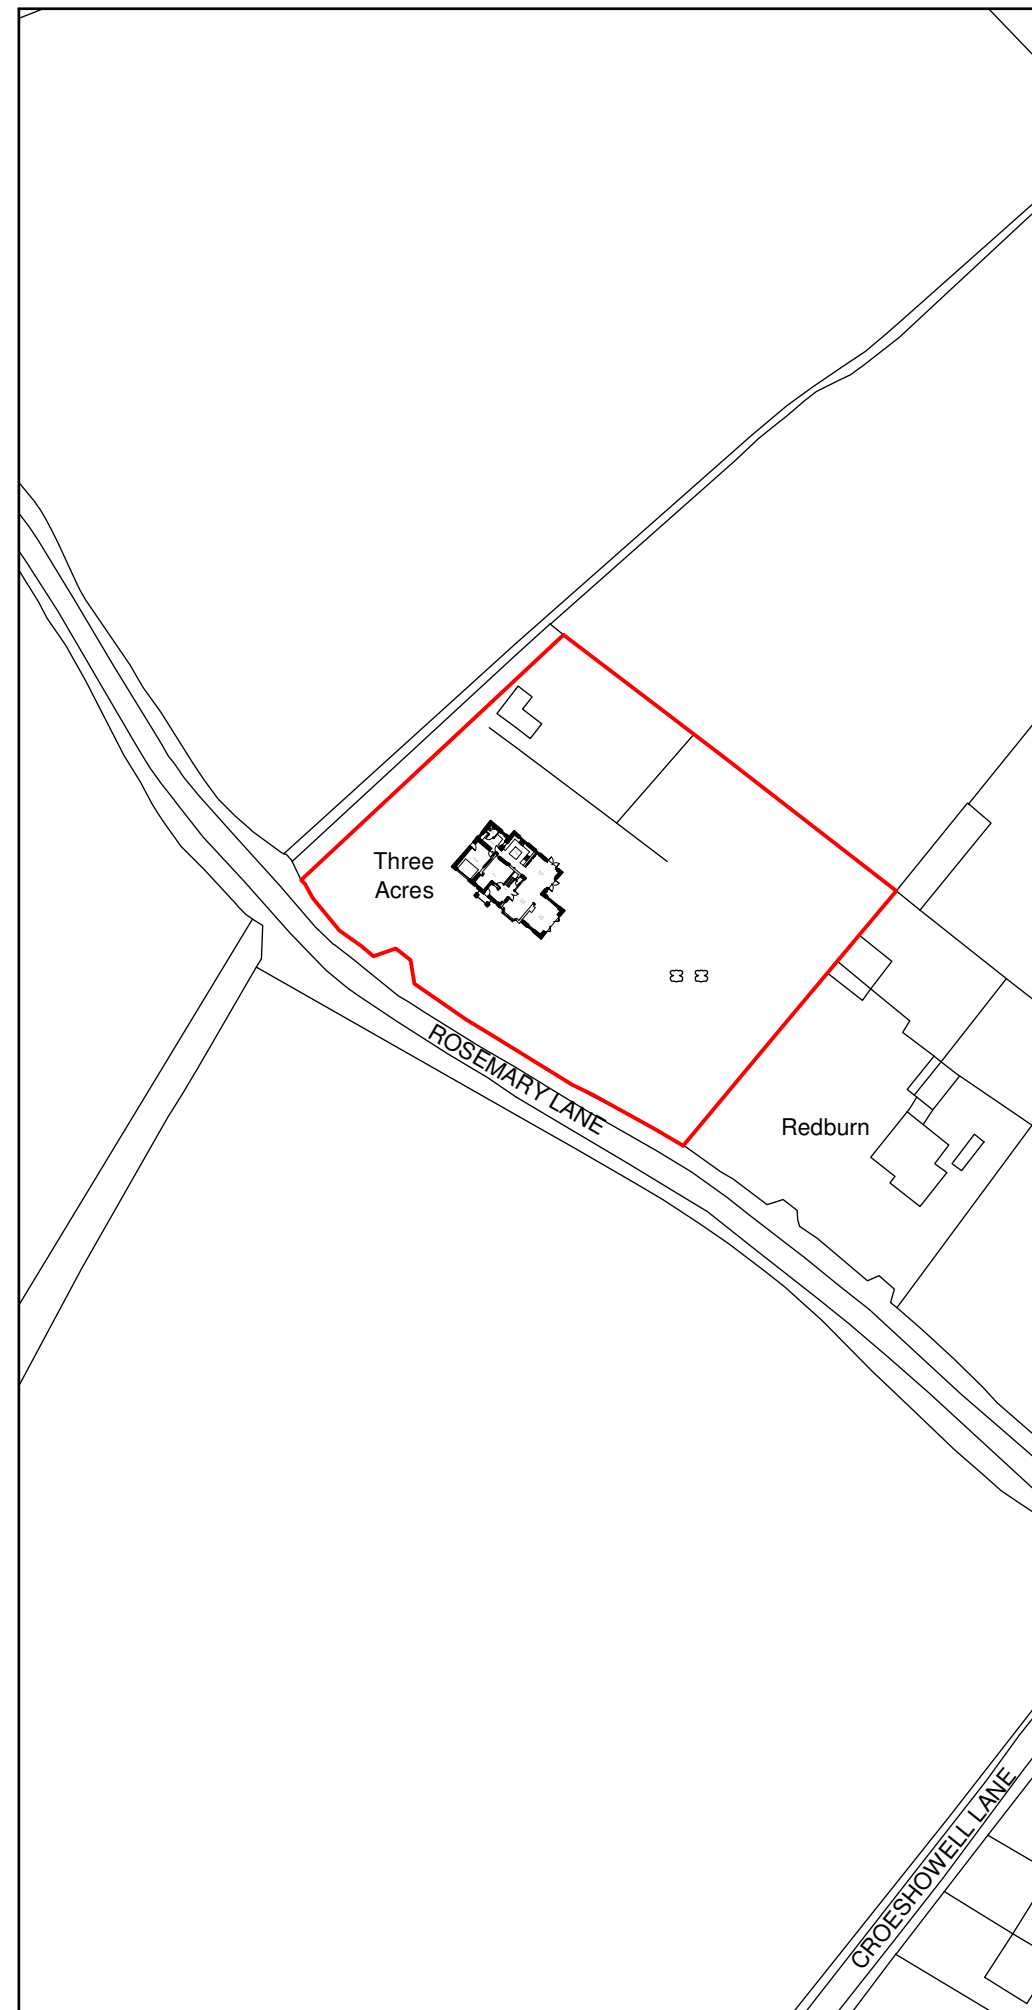

Site Plan 1:500

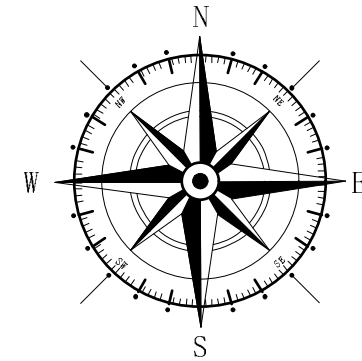

Location Plan 1:1250

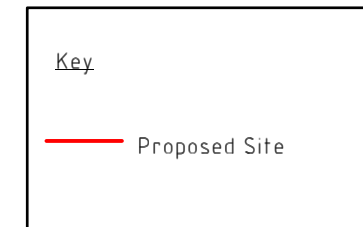

Rev	Date	Detail	Initial

Project:
Proposed alterations at
Three Acres,
Rosemary Lane, Burton,
LL12 0LA.

Title: Planning: Site & Location Plan	Scale: (A3) 1:500 & 1:1250
---	----------------------------------

Drawn By: J Felgate	Date: Feb 2021
------------------------	-------------------

Drawing No: J124/016	Sheet: 1 of 1
-------------------------	------------------

blueprint
architectural services



Office 3K4,
Redwither Business Tower,
Wrexham. LL13 9XT
Tel: 01978 356500
www.blueprintarchitectural.com