





Site Plan 1:500

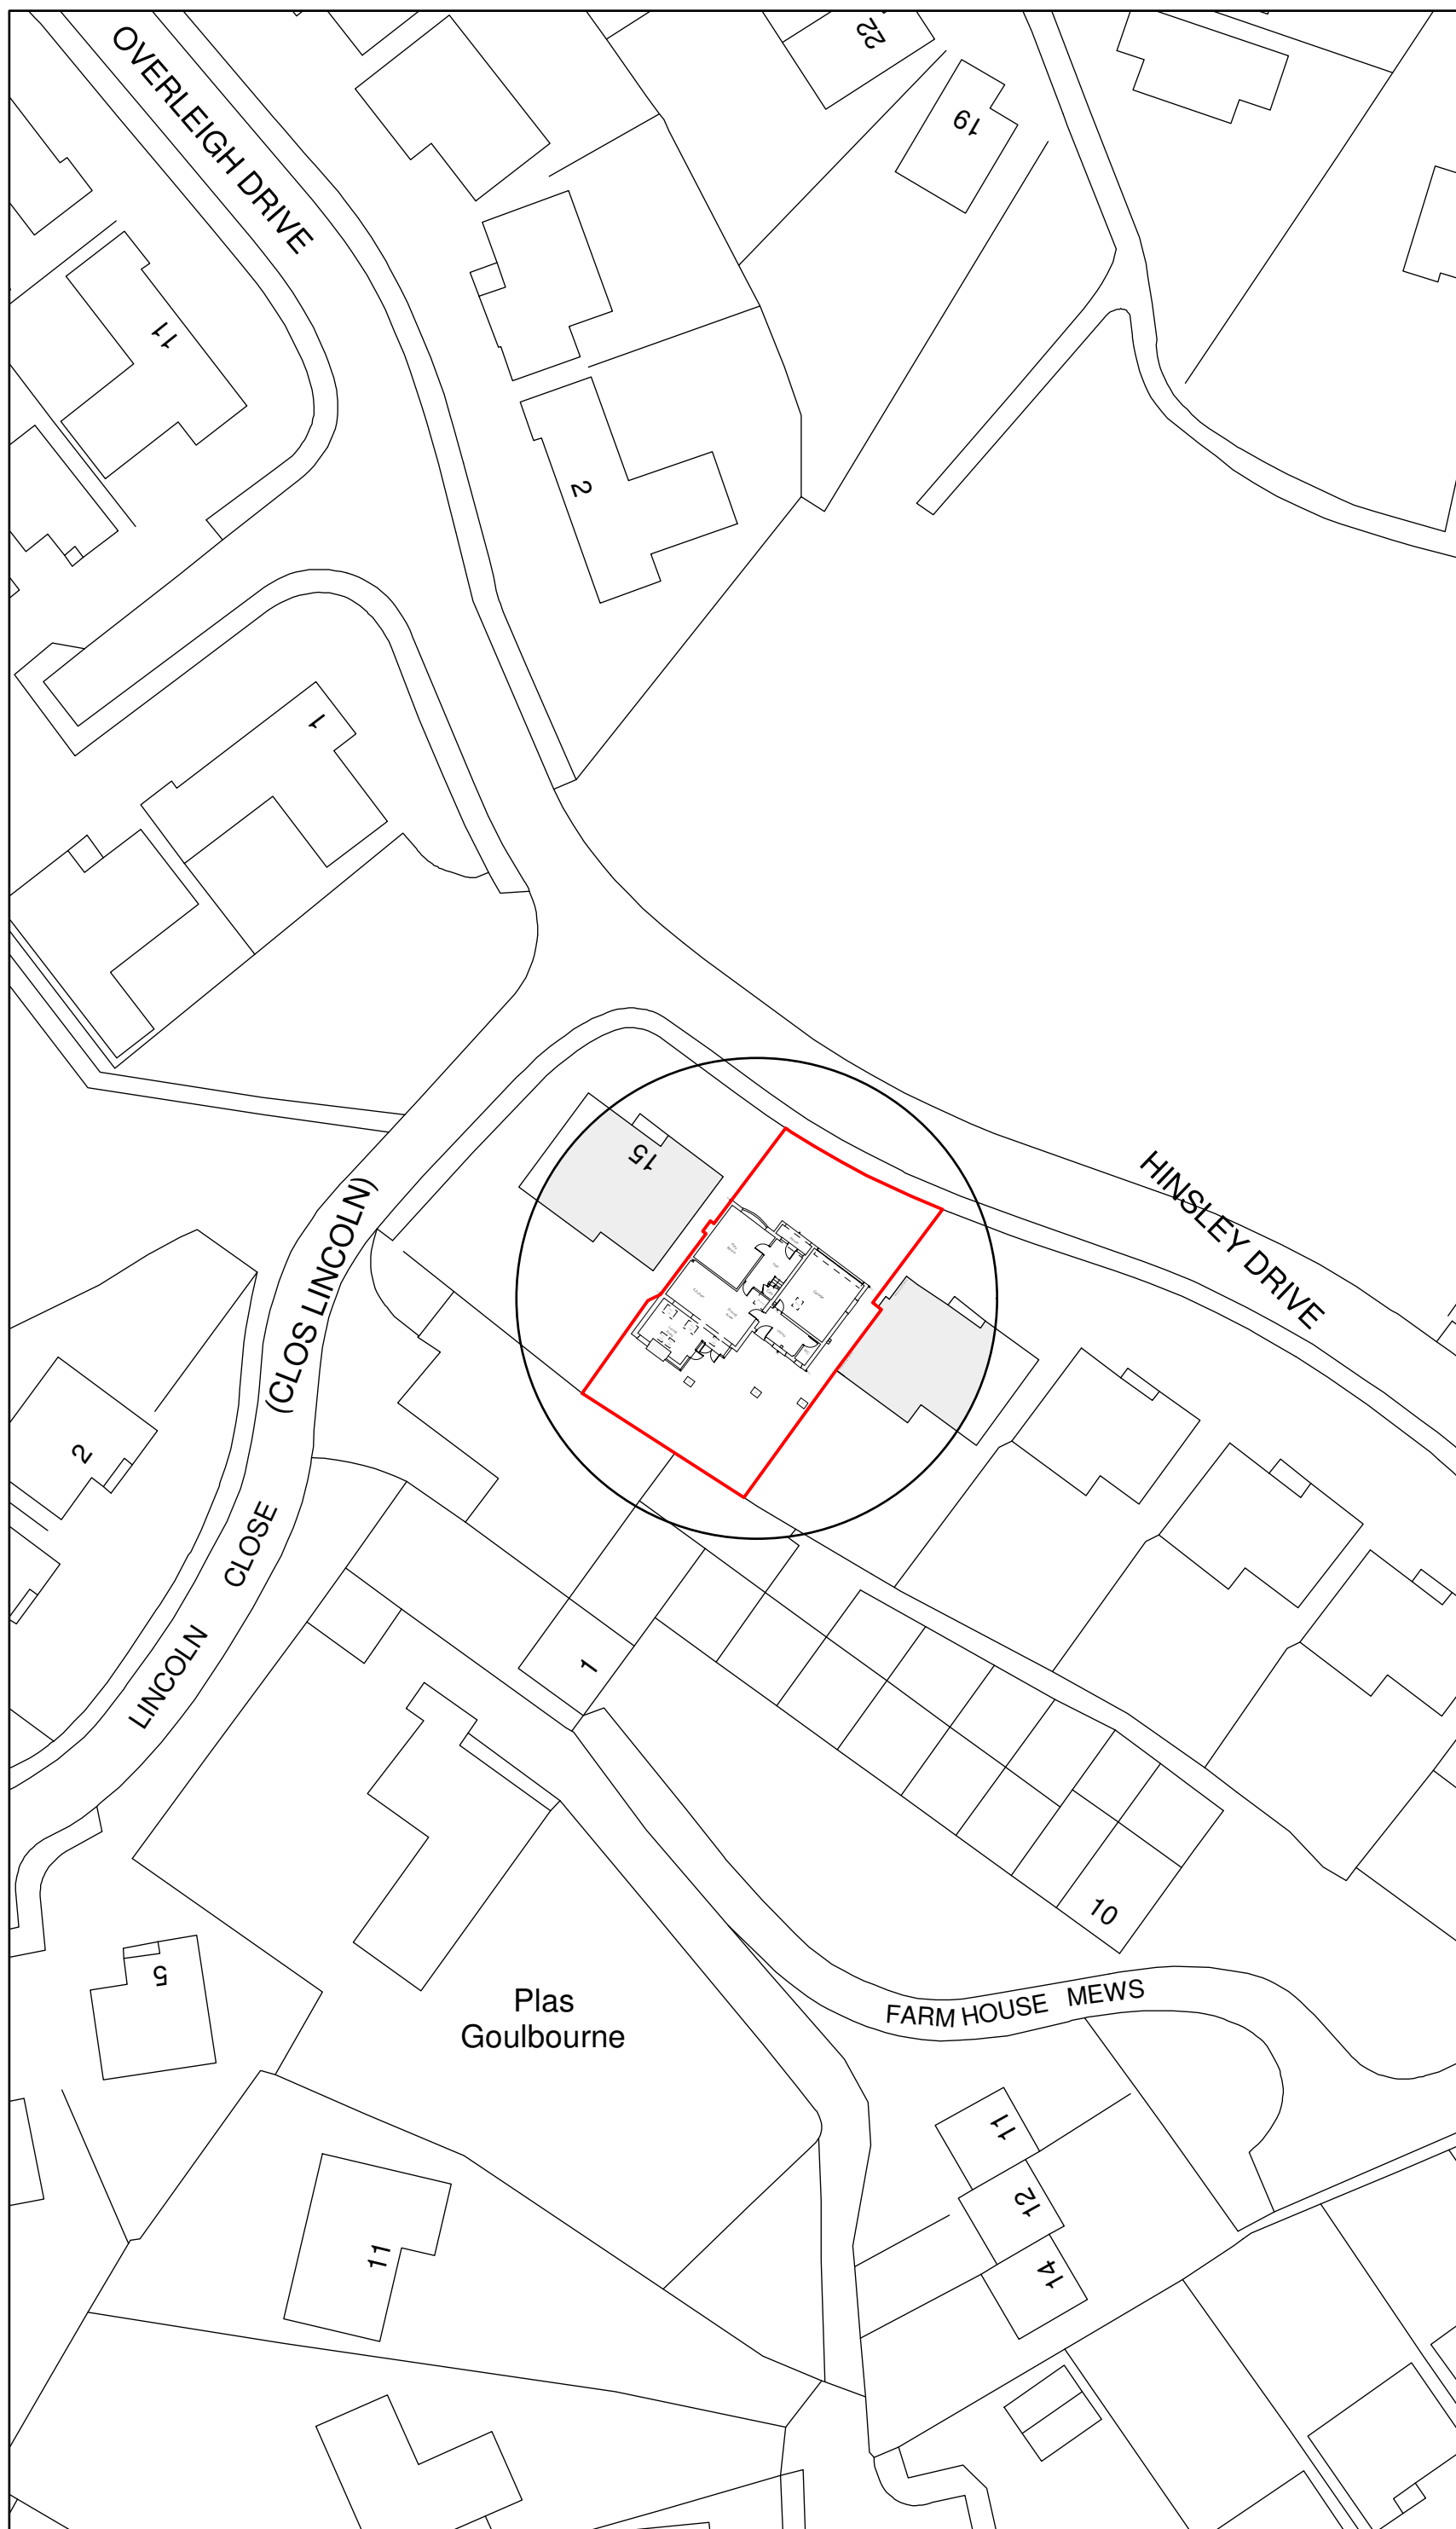

Location Plan 1:1250

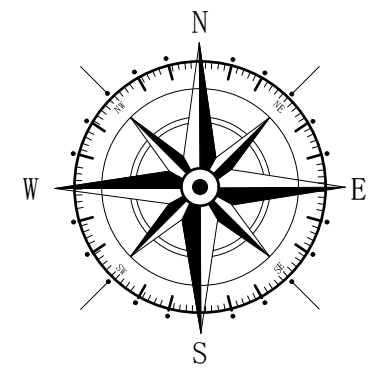

Key

 Surrounding Buildings

 Application Site

Rev	Date	Detail	Initial

Project:

Proposed Alterations to,
11 Hinsley Drive,
Wrexham,
LL13 9QH.

Title:	Scale: (A2)
Planning:Site &	1:50 &
Location Plan	1:100

Drawn By: J Felgate	Date: Nov 2020
------------------------	-------------------

Drawing No: L088/005	Sheet: of
-------------------------	----------------

blueprint
architectural services



Office 3K4,
Redwither Business Tower,
Wrexham. LL13 9XT
Tel: 01978 356500
www.blueprintarchitectural.com

© copyright all rights reserved