




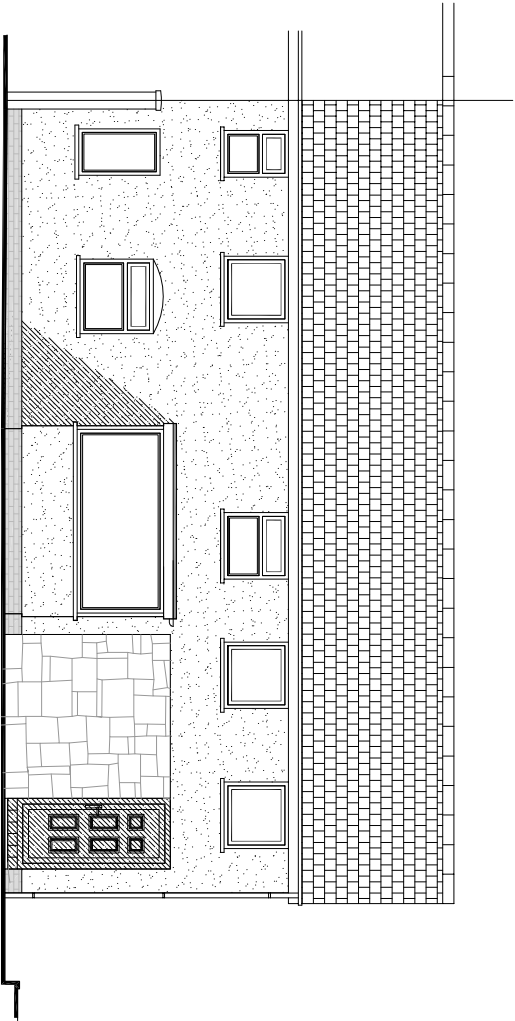


EXISTING FRONT ELEVATION

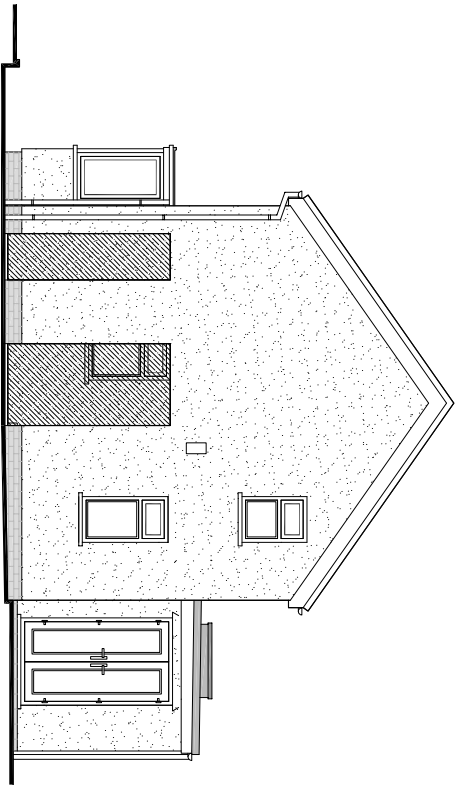


EXISTING SIDE ELEVATION

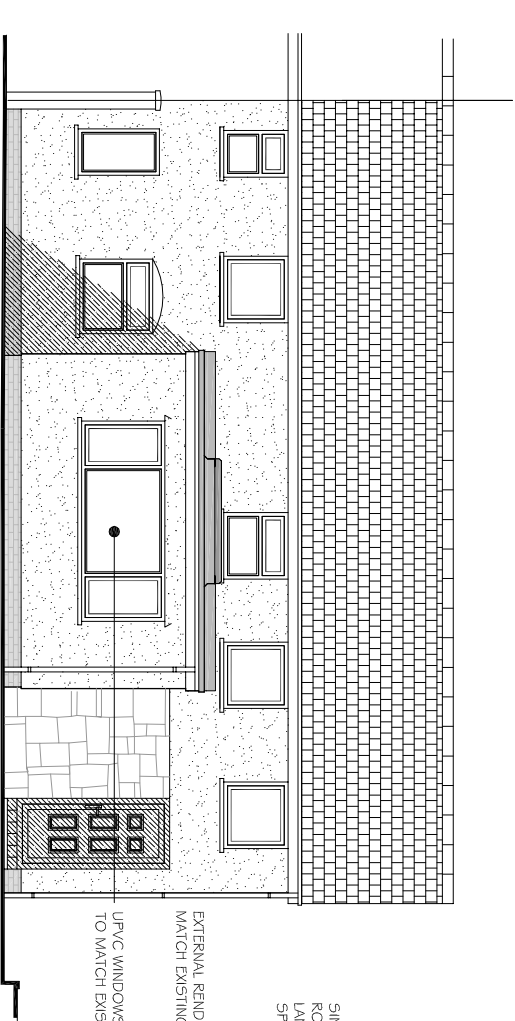


PROPOSED FRONT ELEVATION

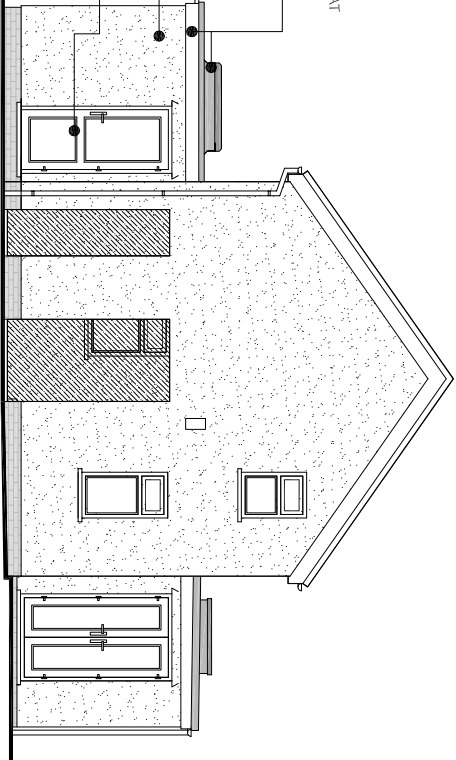


PROPOSED SIDE ELEVATIONS

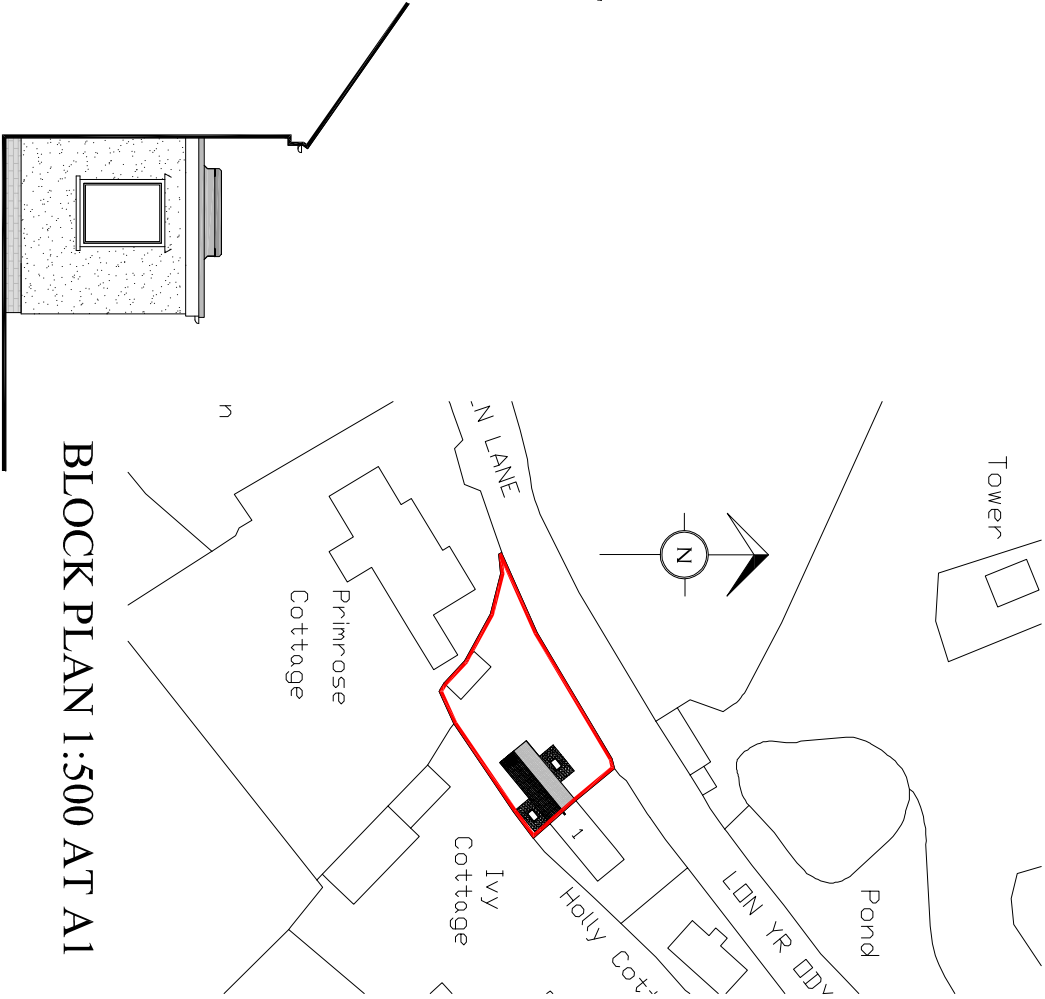

BLOCK PLAN 1:500 AT A1

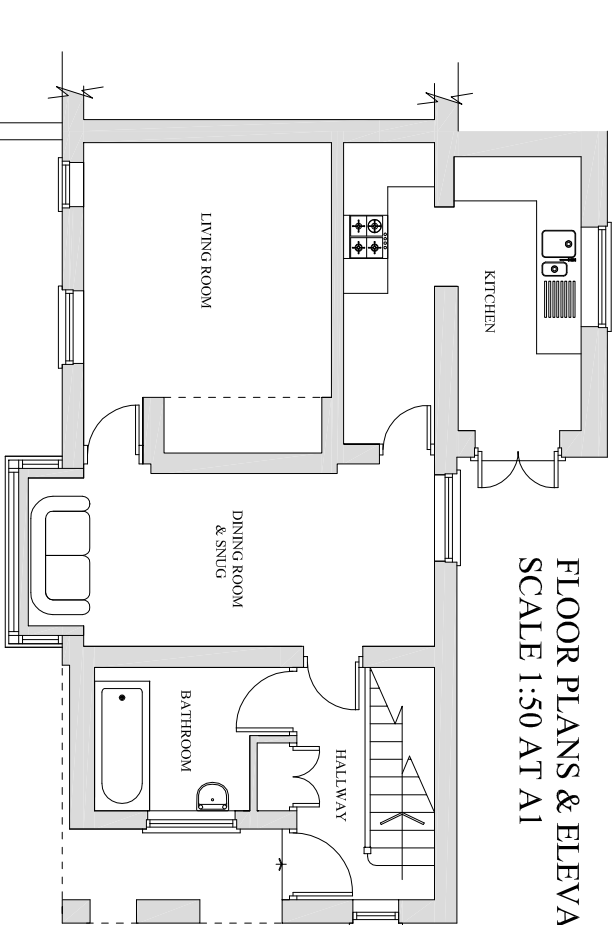

FLOOR PLANS & ELEVATIONS
SCALE 1:50 AT A1

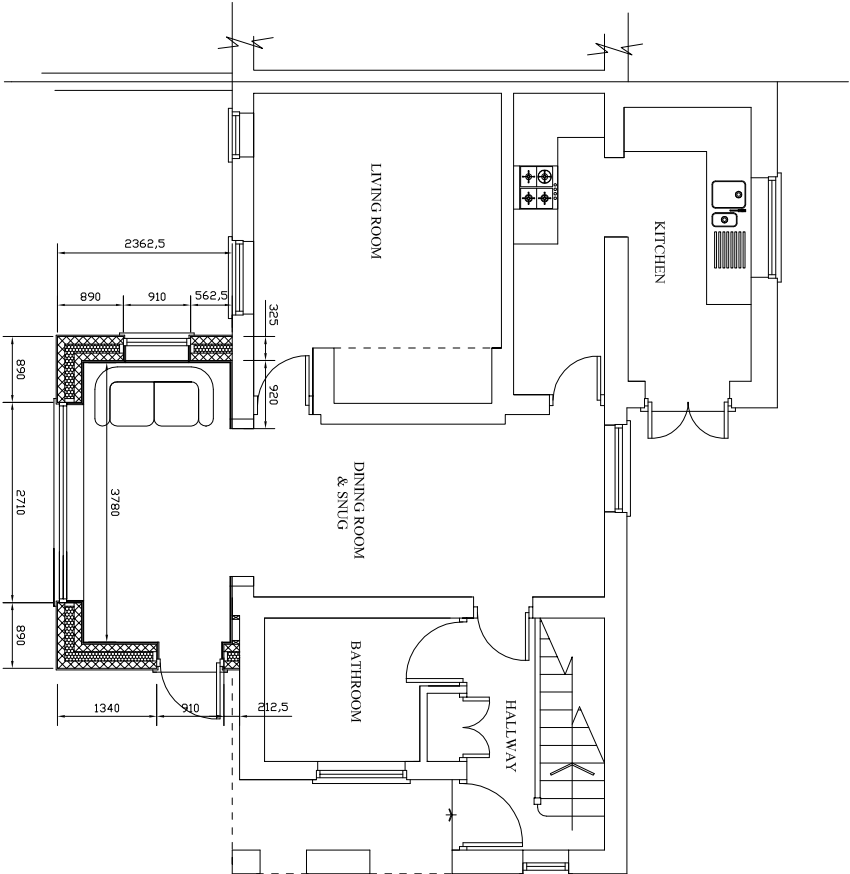

PROPOSED GROUND FLOOR PLAN



LOCATION PLAN 1:2500 AT A1

CLIENT:- MRS. DONNA WILLY AUNT - B1 A1S		REVISIONS:-	
PROPOSED:- PROPOSED EXTENSION, AT NO. 21 IVY COTTAGE, KILN LANE, CROSS LANE, WREXHAM, LL13 9TG		DRAWING DATE:- 2021/03/20	
DRAWING:- EXISTING & PROPOSED PLANS & ELEVATIONS.		SCALE:- 1:50 AT A1	
DRAWN:- 2021/03/20		CHECKED:- 2021/03/20	