



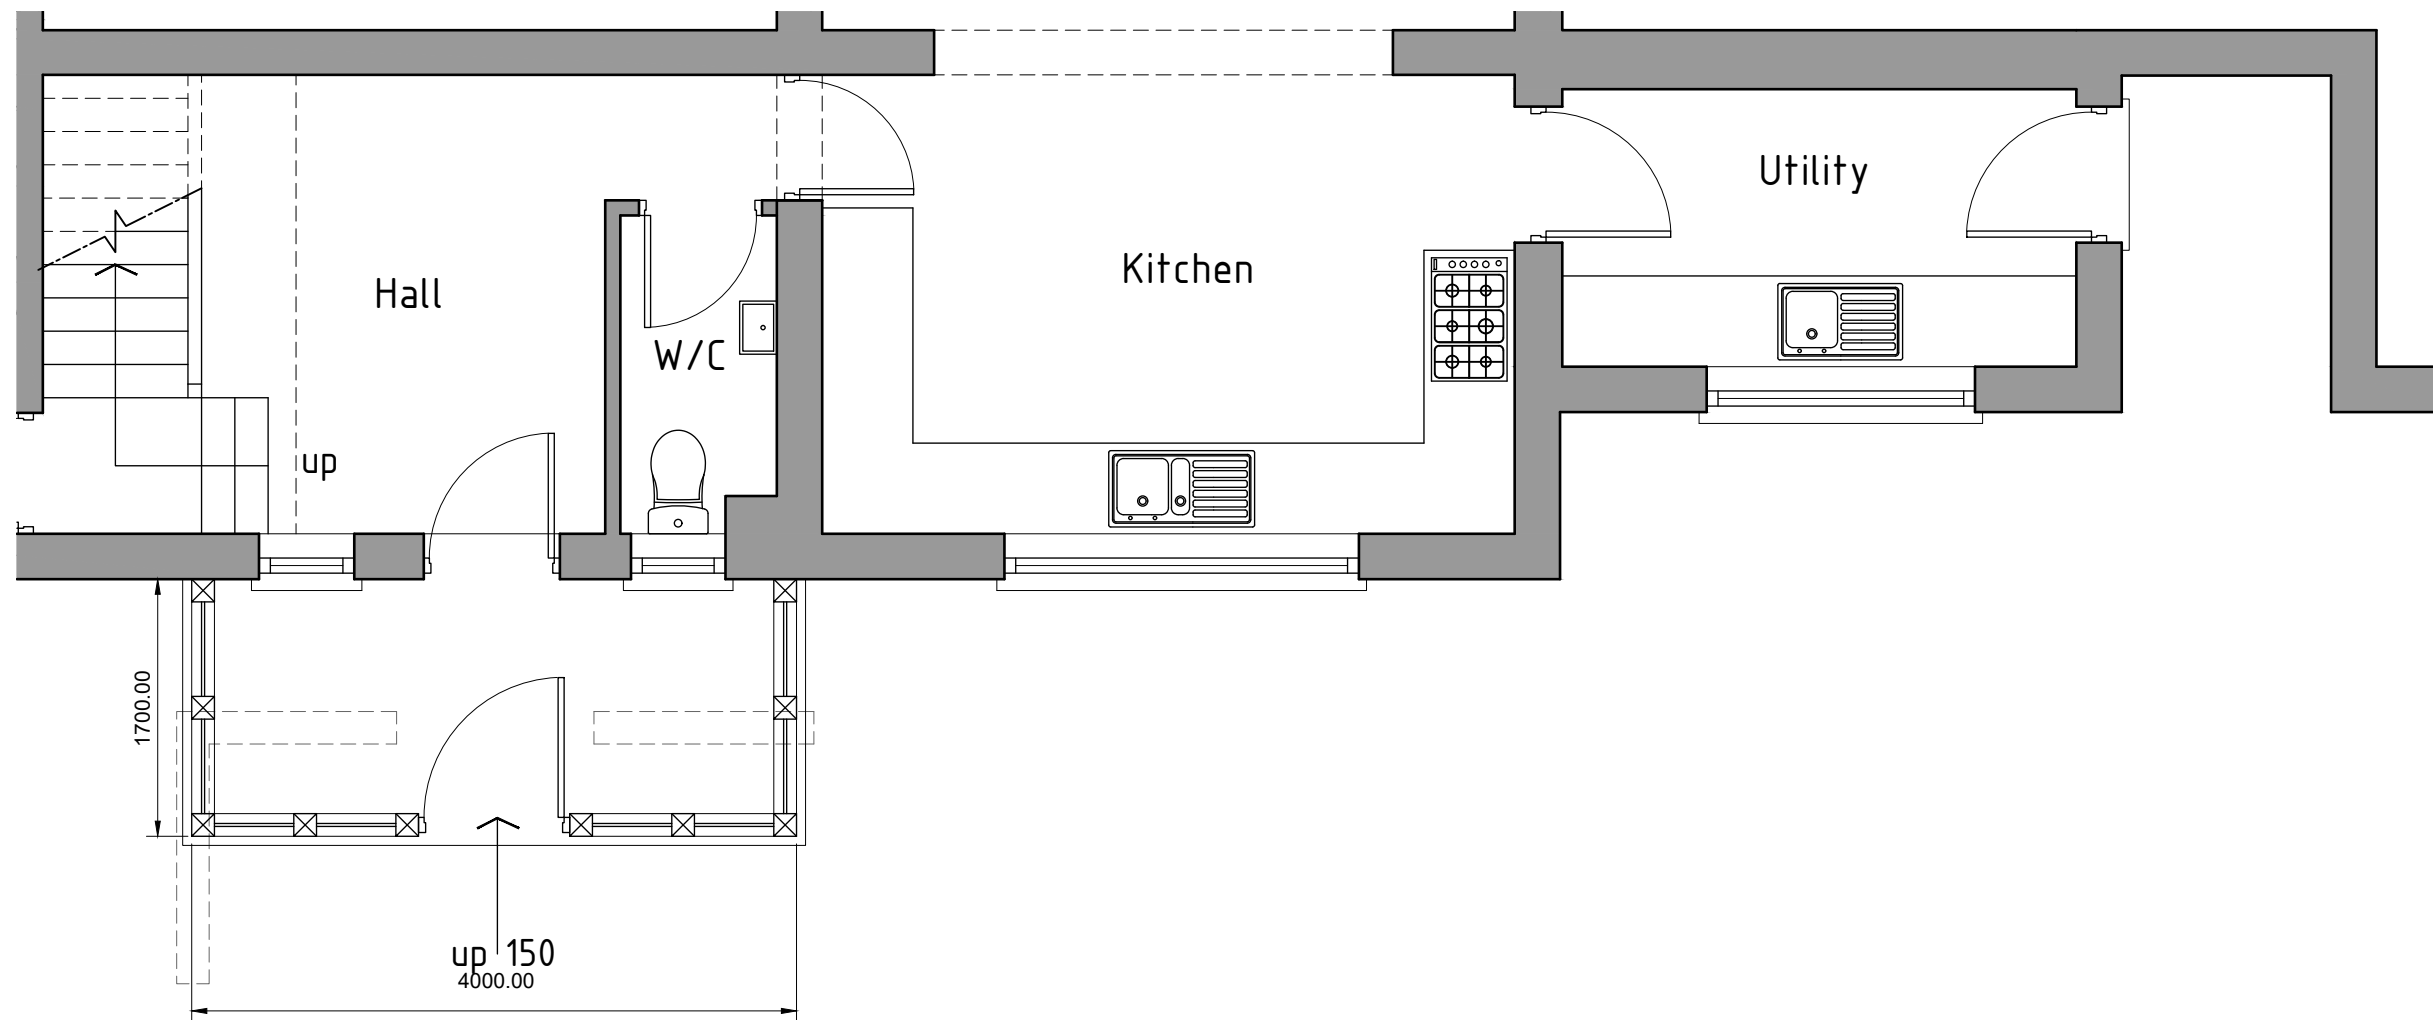

Ground floor plan 1:50

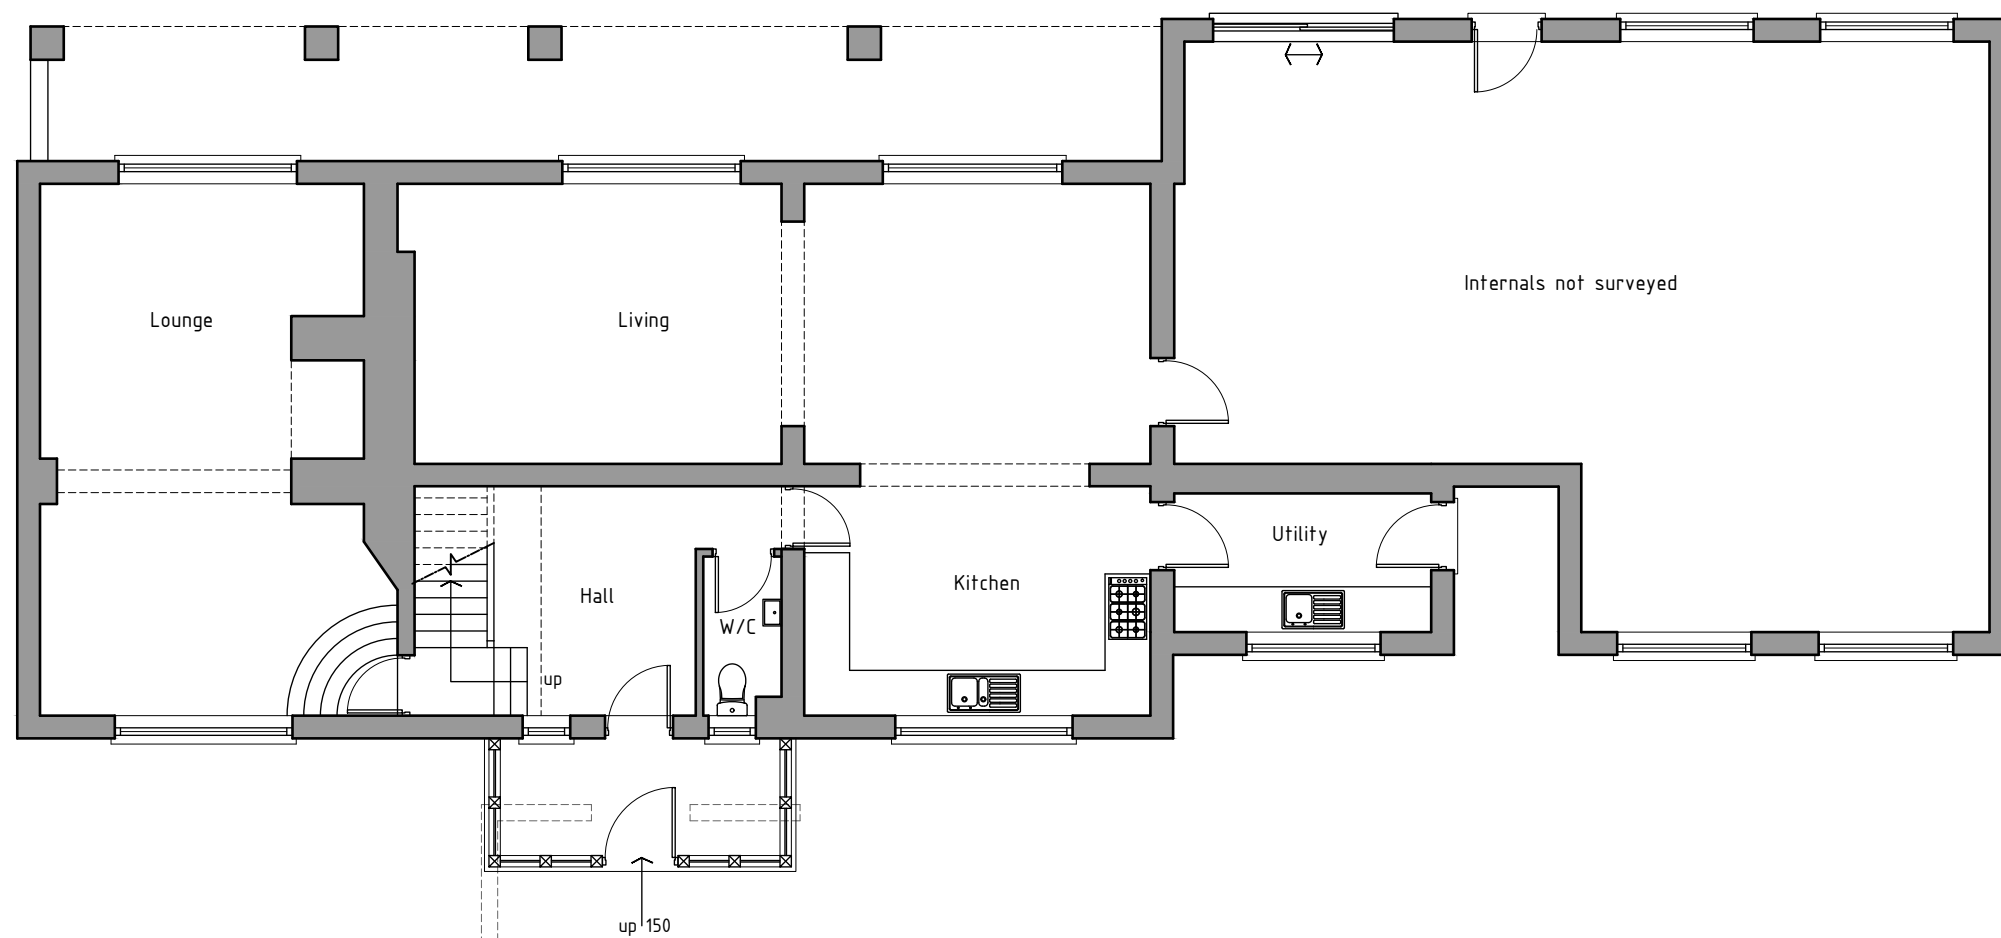

Ground floor plan 1:100

HDS ARCHITECTURAL SERVICES
HDS Architectural Services, The Foundry,
15 Yorke Street, Wrexham
LL13 8LW
Tel (01978) 345250
www.hdsarchitectural.co.uk

Project; Wellfield House, Darland Lane, Rossett, LL12 0BB	
Title; Proposed Floor Plan	Scale (A3); 1:50/100
Dwg No; WH/PD/03	Date; December 2019
Revision; Rev-A porch size reduced, window removed from W/C & Skylight added 13.03.2020 Rev-B Porch design amended, no longer any interior alterations. 23.03.21	