
 


PROPOSED FIRST FLOOR PLAN

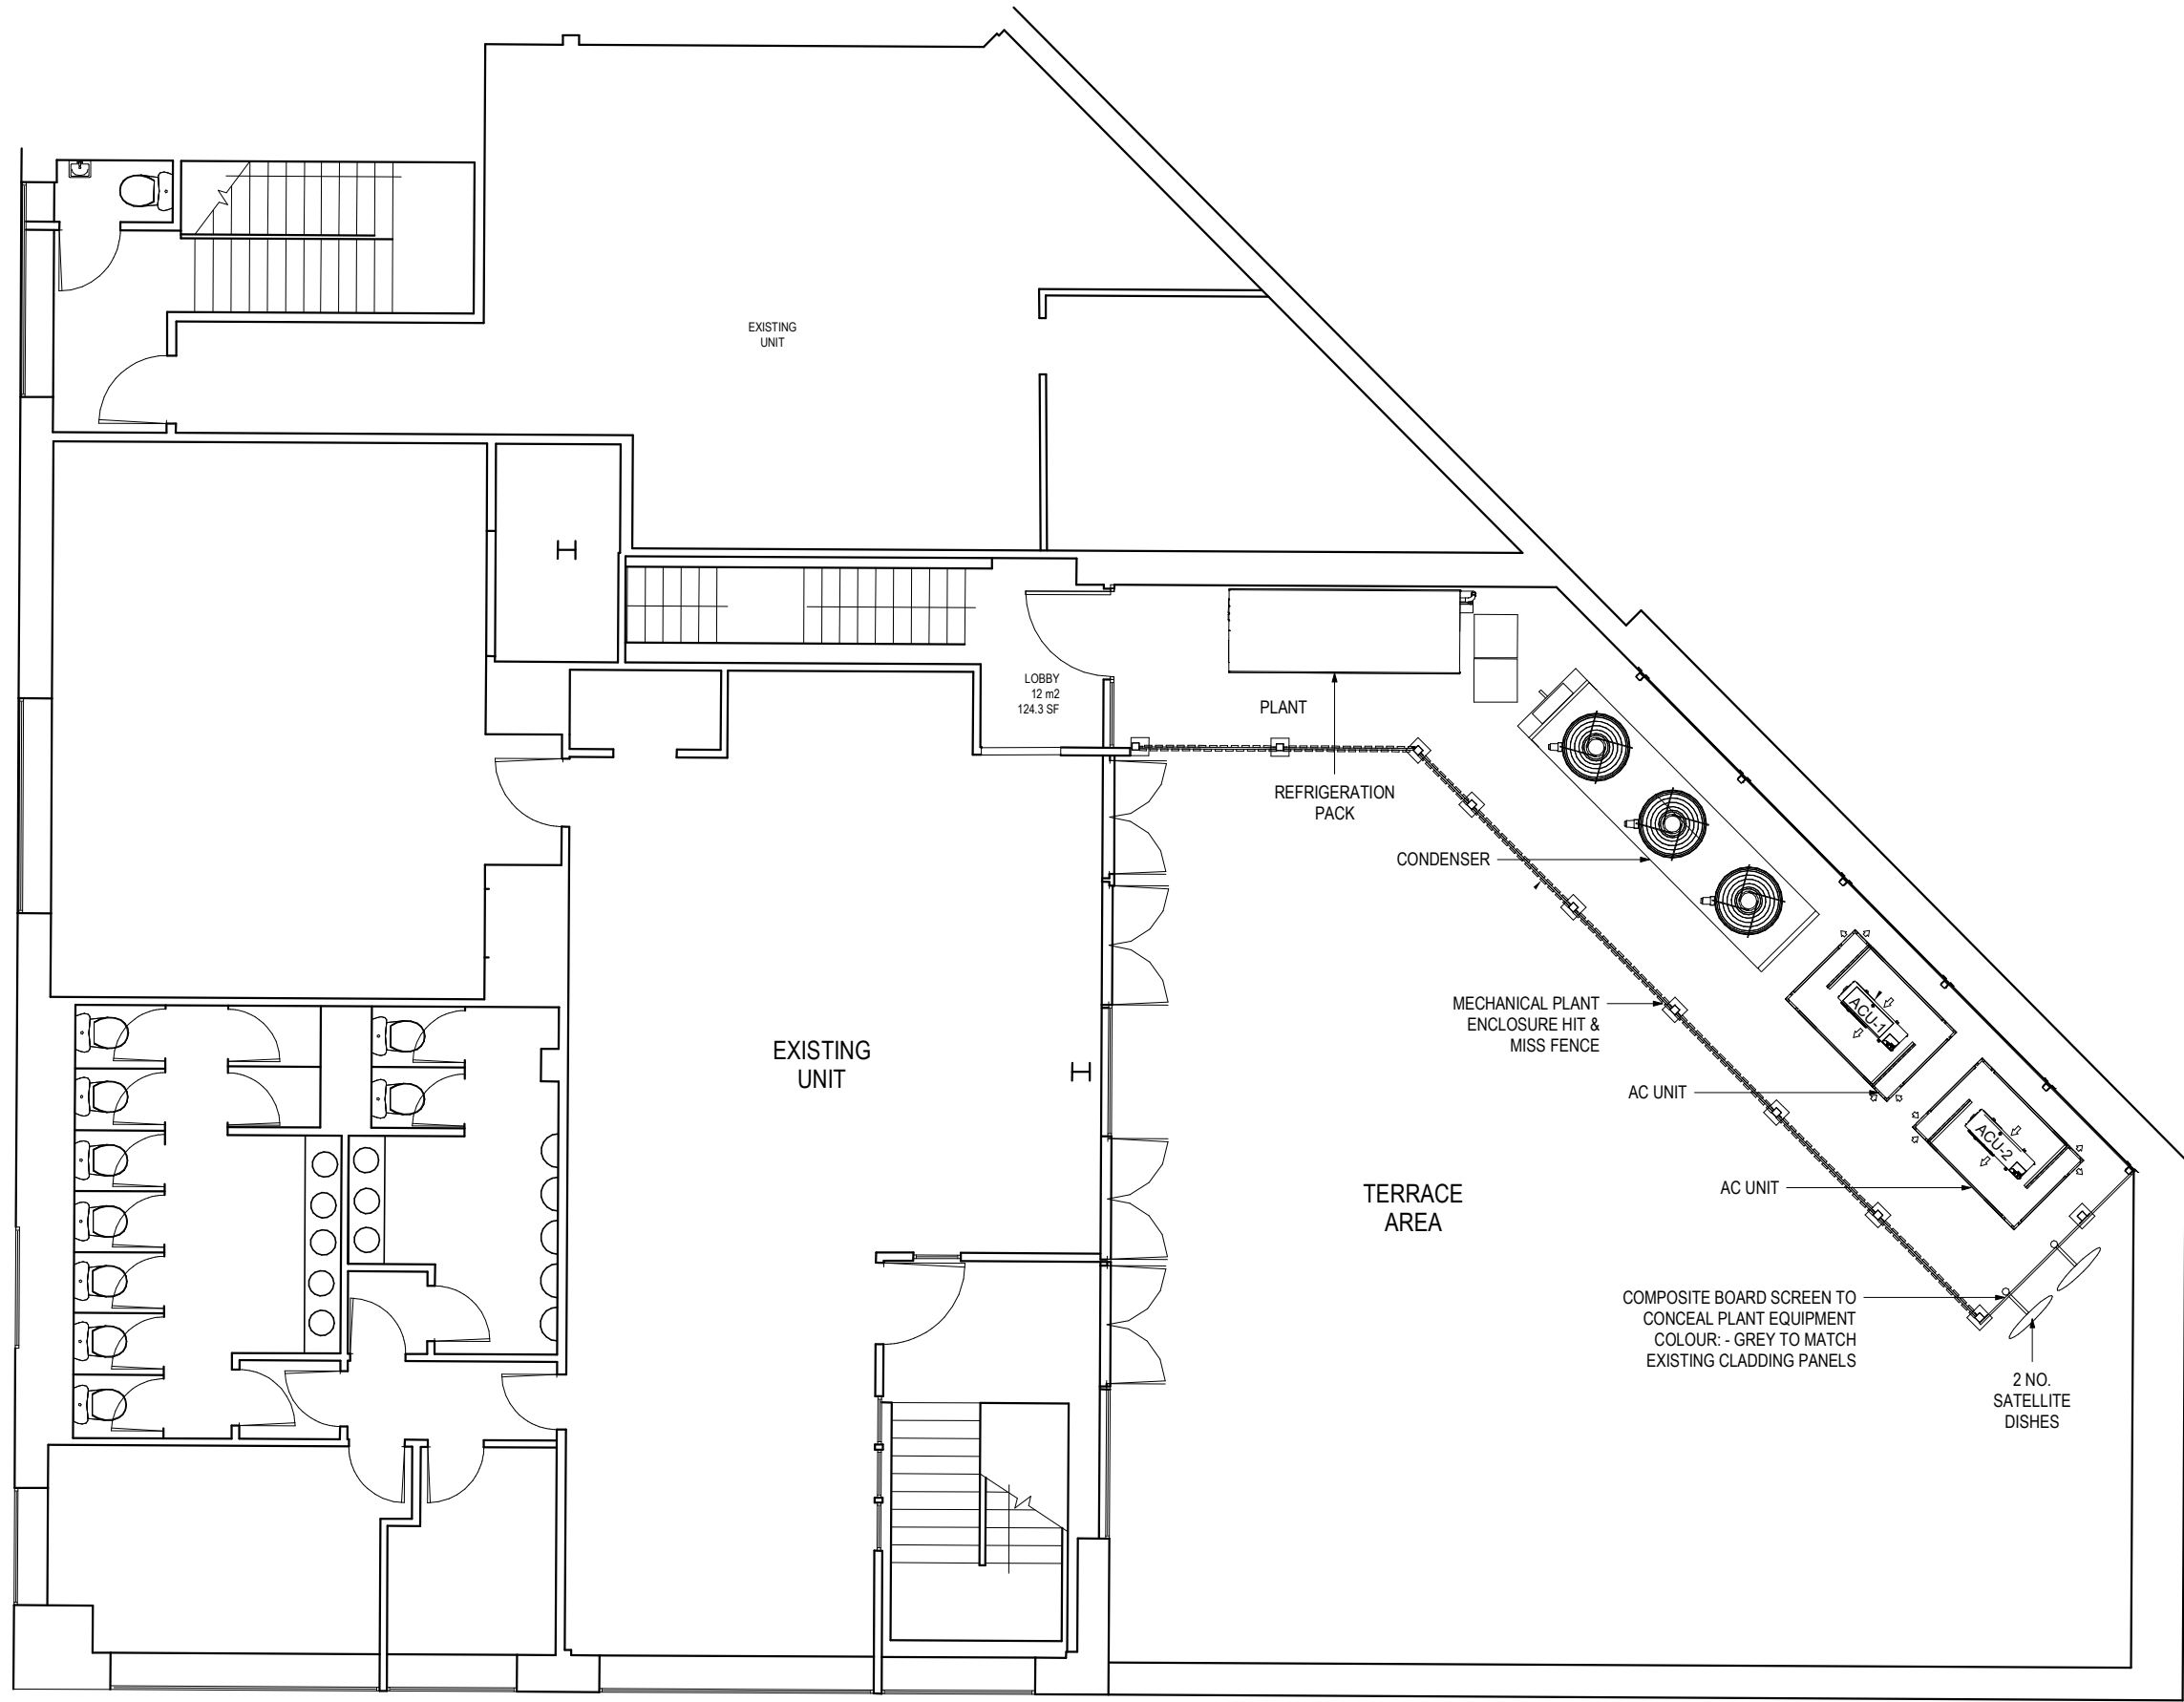

Drawn By: JB
Checked By: AC

REV	NO	DESCRIPTION	DATE	BY	CHKD
001	1	Final Issue	31/07/20	JB	AC

LORD STREET, WREXHAM LL11 1LG
Planning - Proposed First Floor Plan

Project Dwg Title

PC-24152	COOP/RECORD ID	Inspector	Originator	Volume	Level	Type	Rev	Number	Stage	Revision
194270	IDL-01-01	DR	A	P2003	S3	P01				

1 : 50
@ A1
31/07/20
Scale Date