




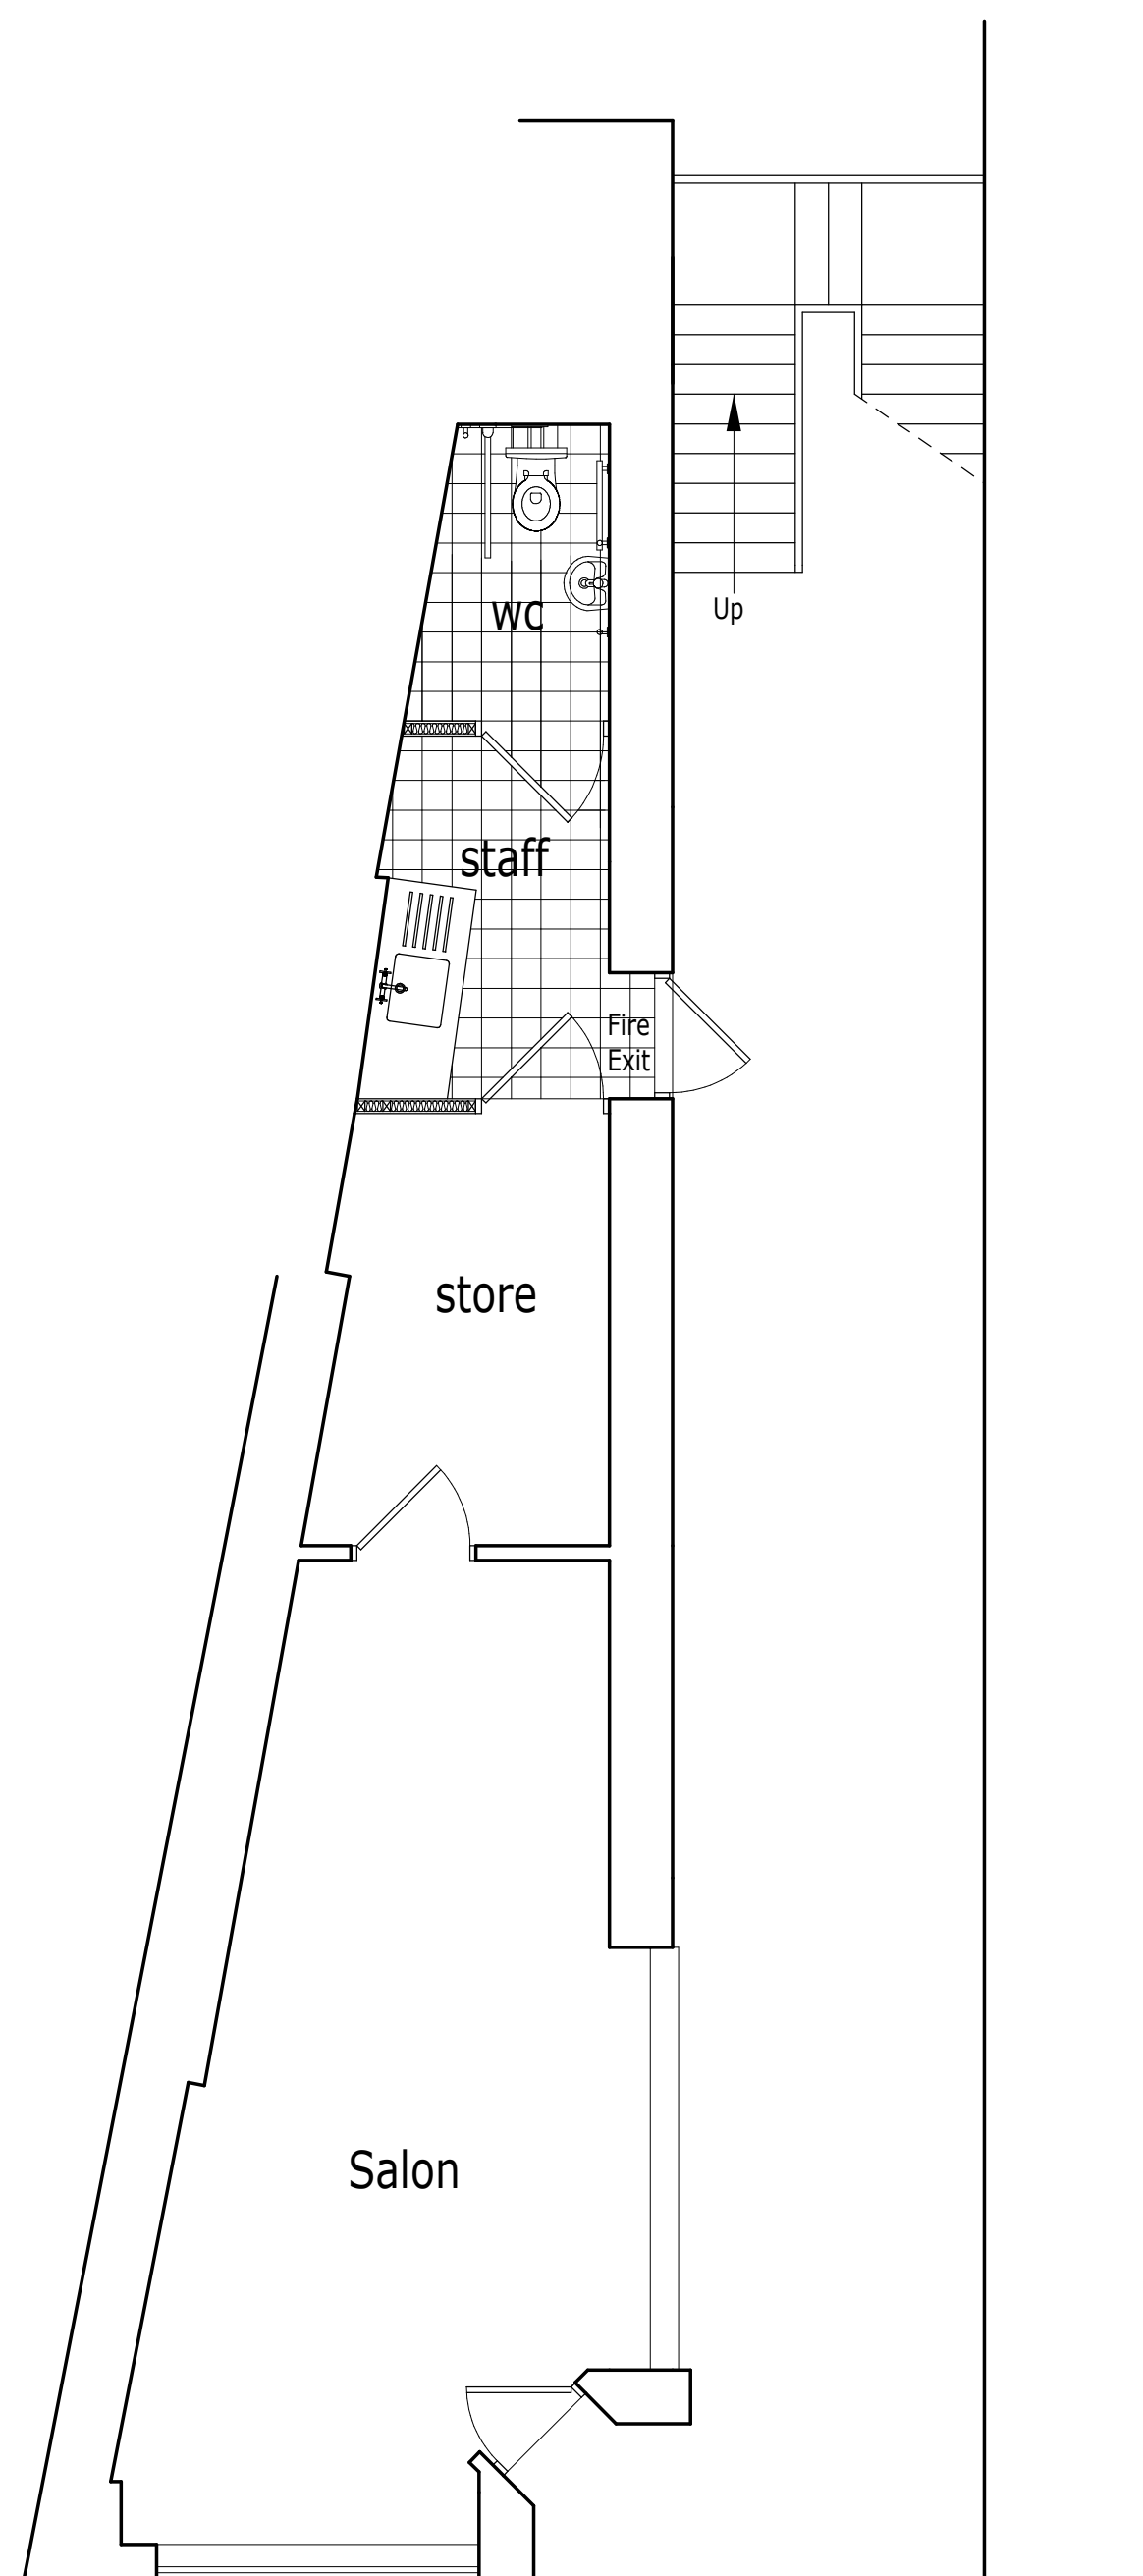


PROPOSED GROUND FLOOR PLAN.

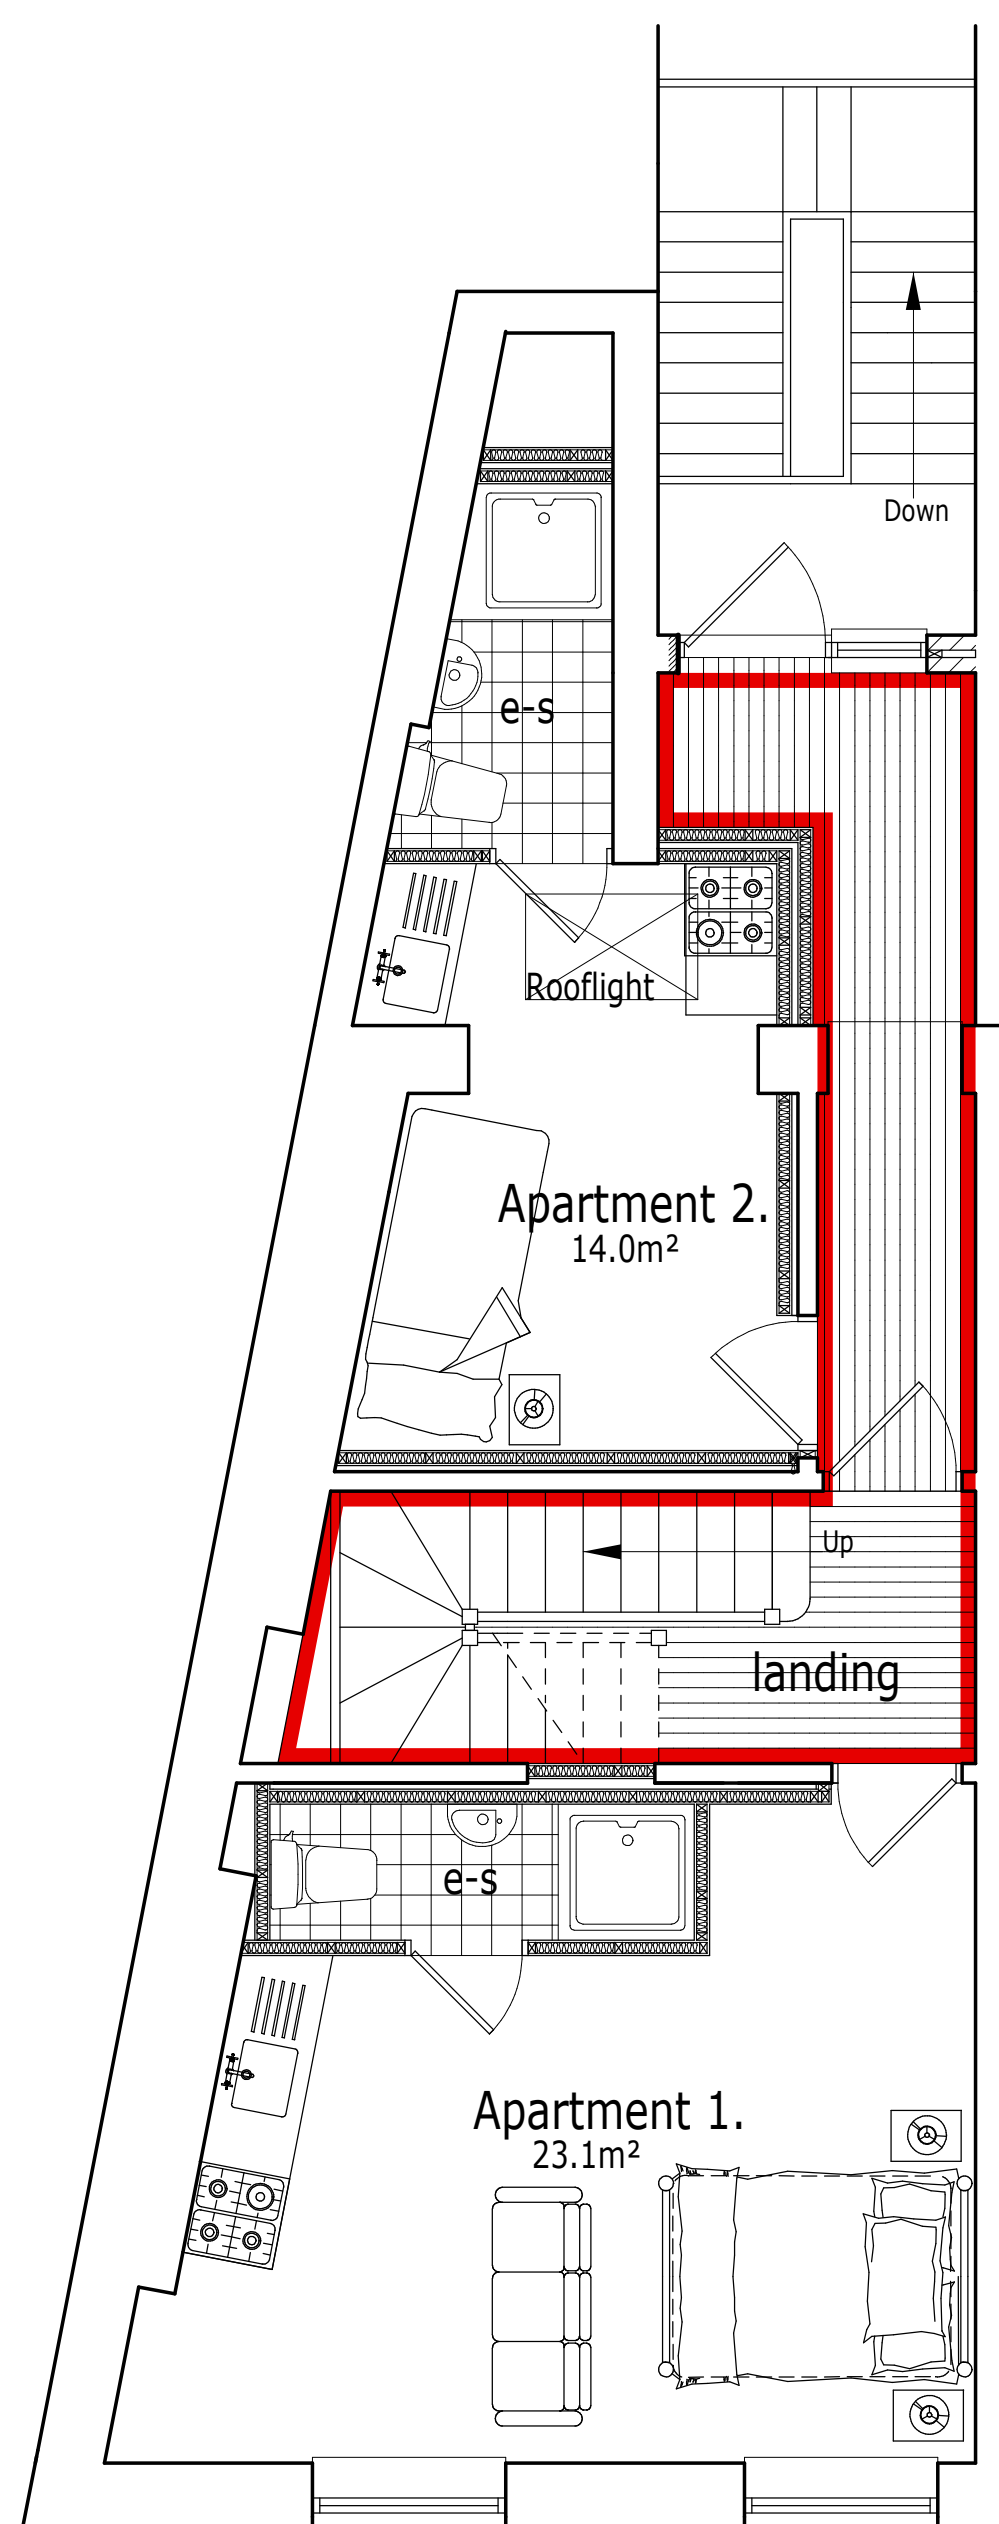


PROPOSED FIRST FLOOR PLAN.

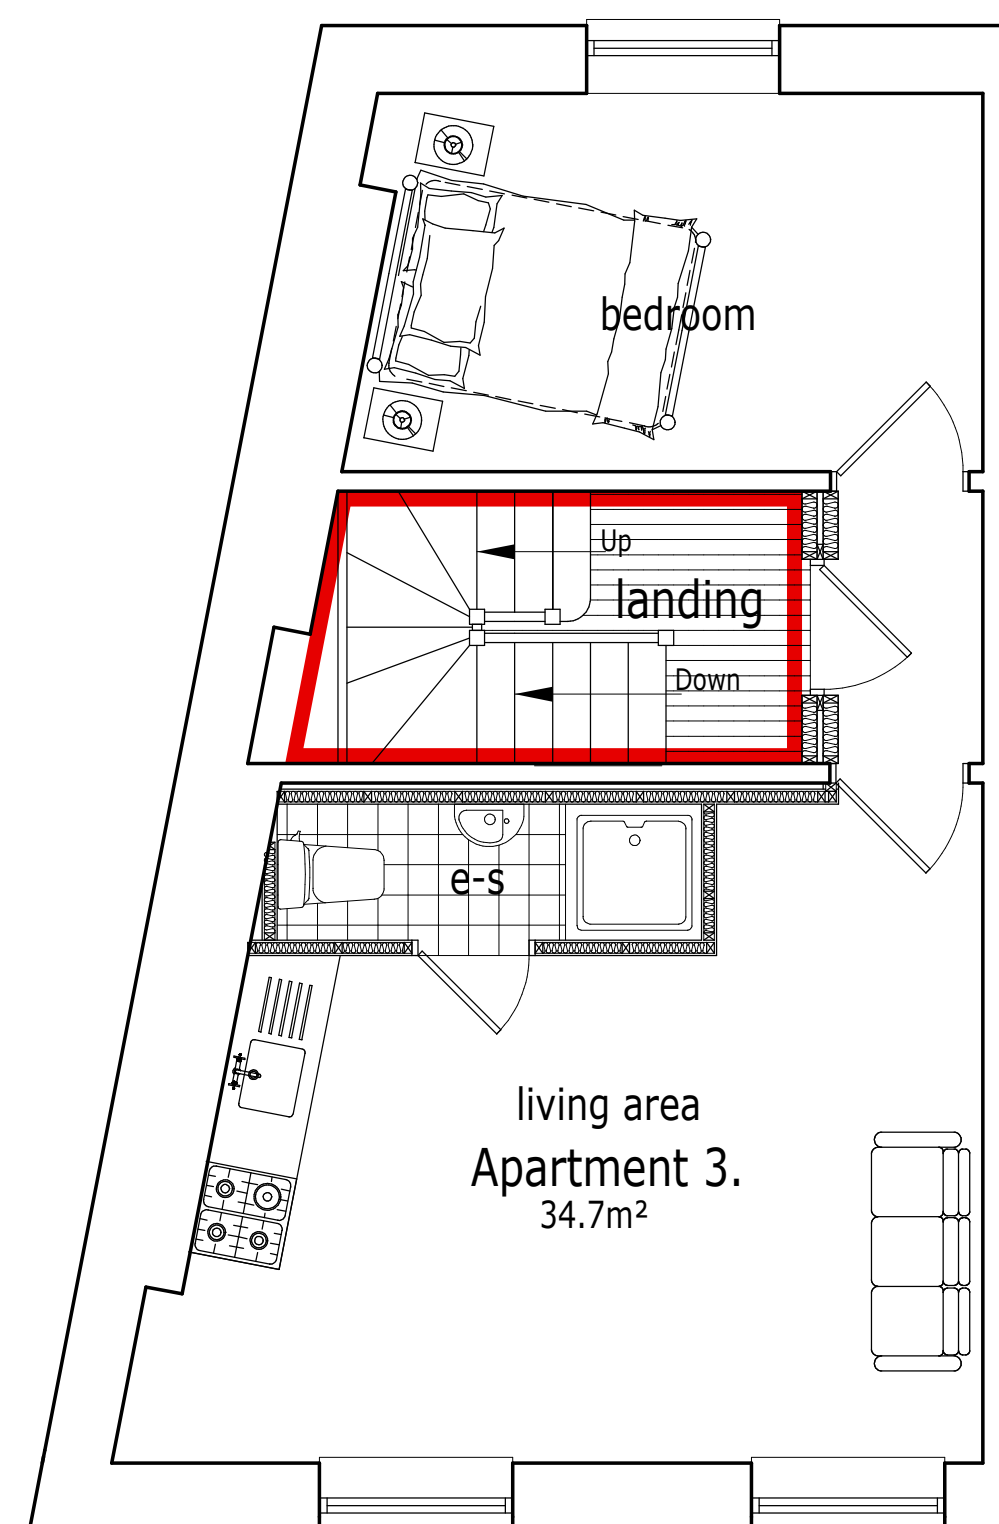

PROPOSED SECOND FLOOR PLAN.

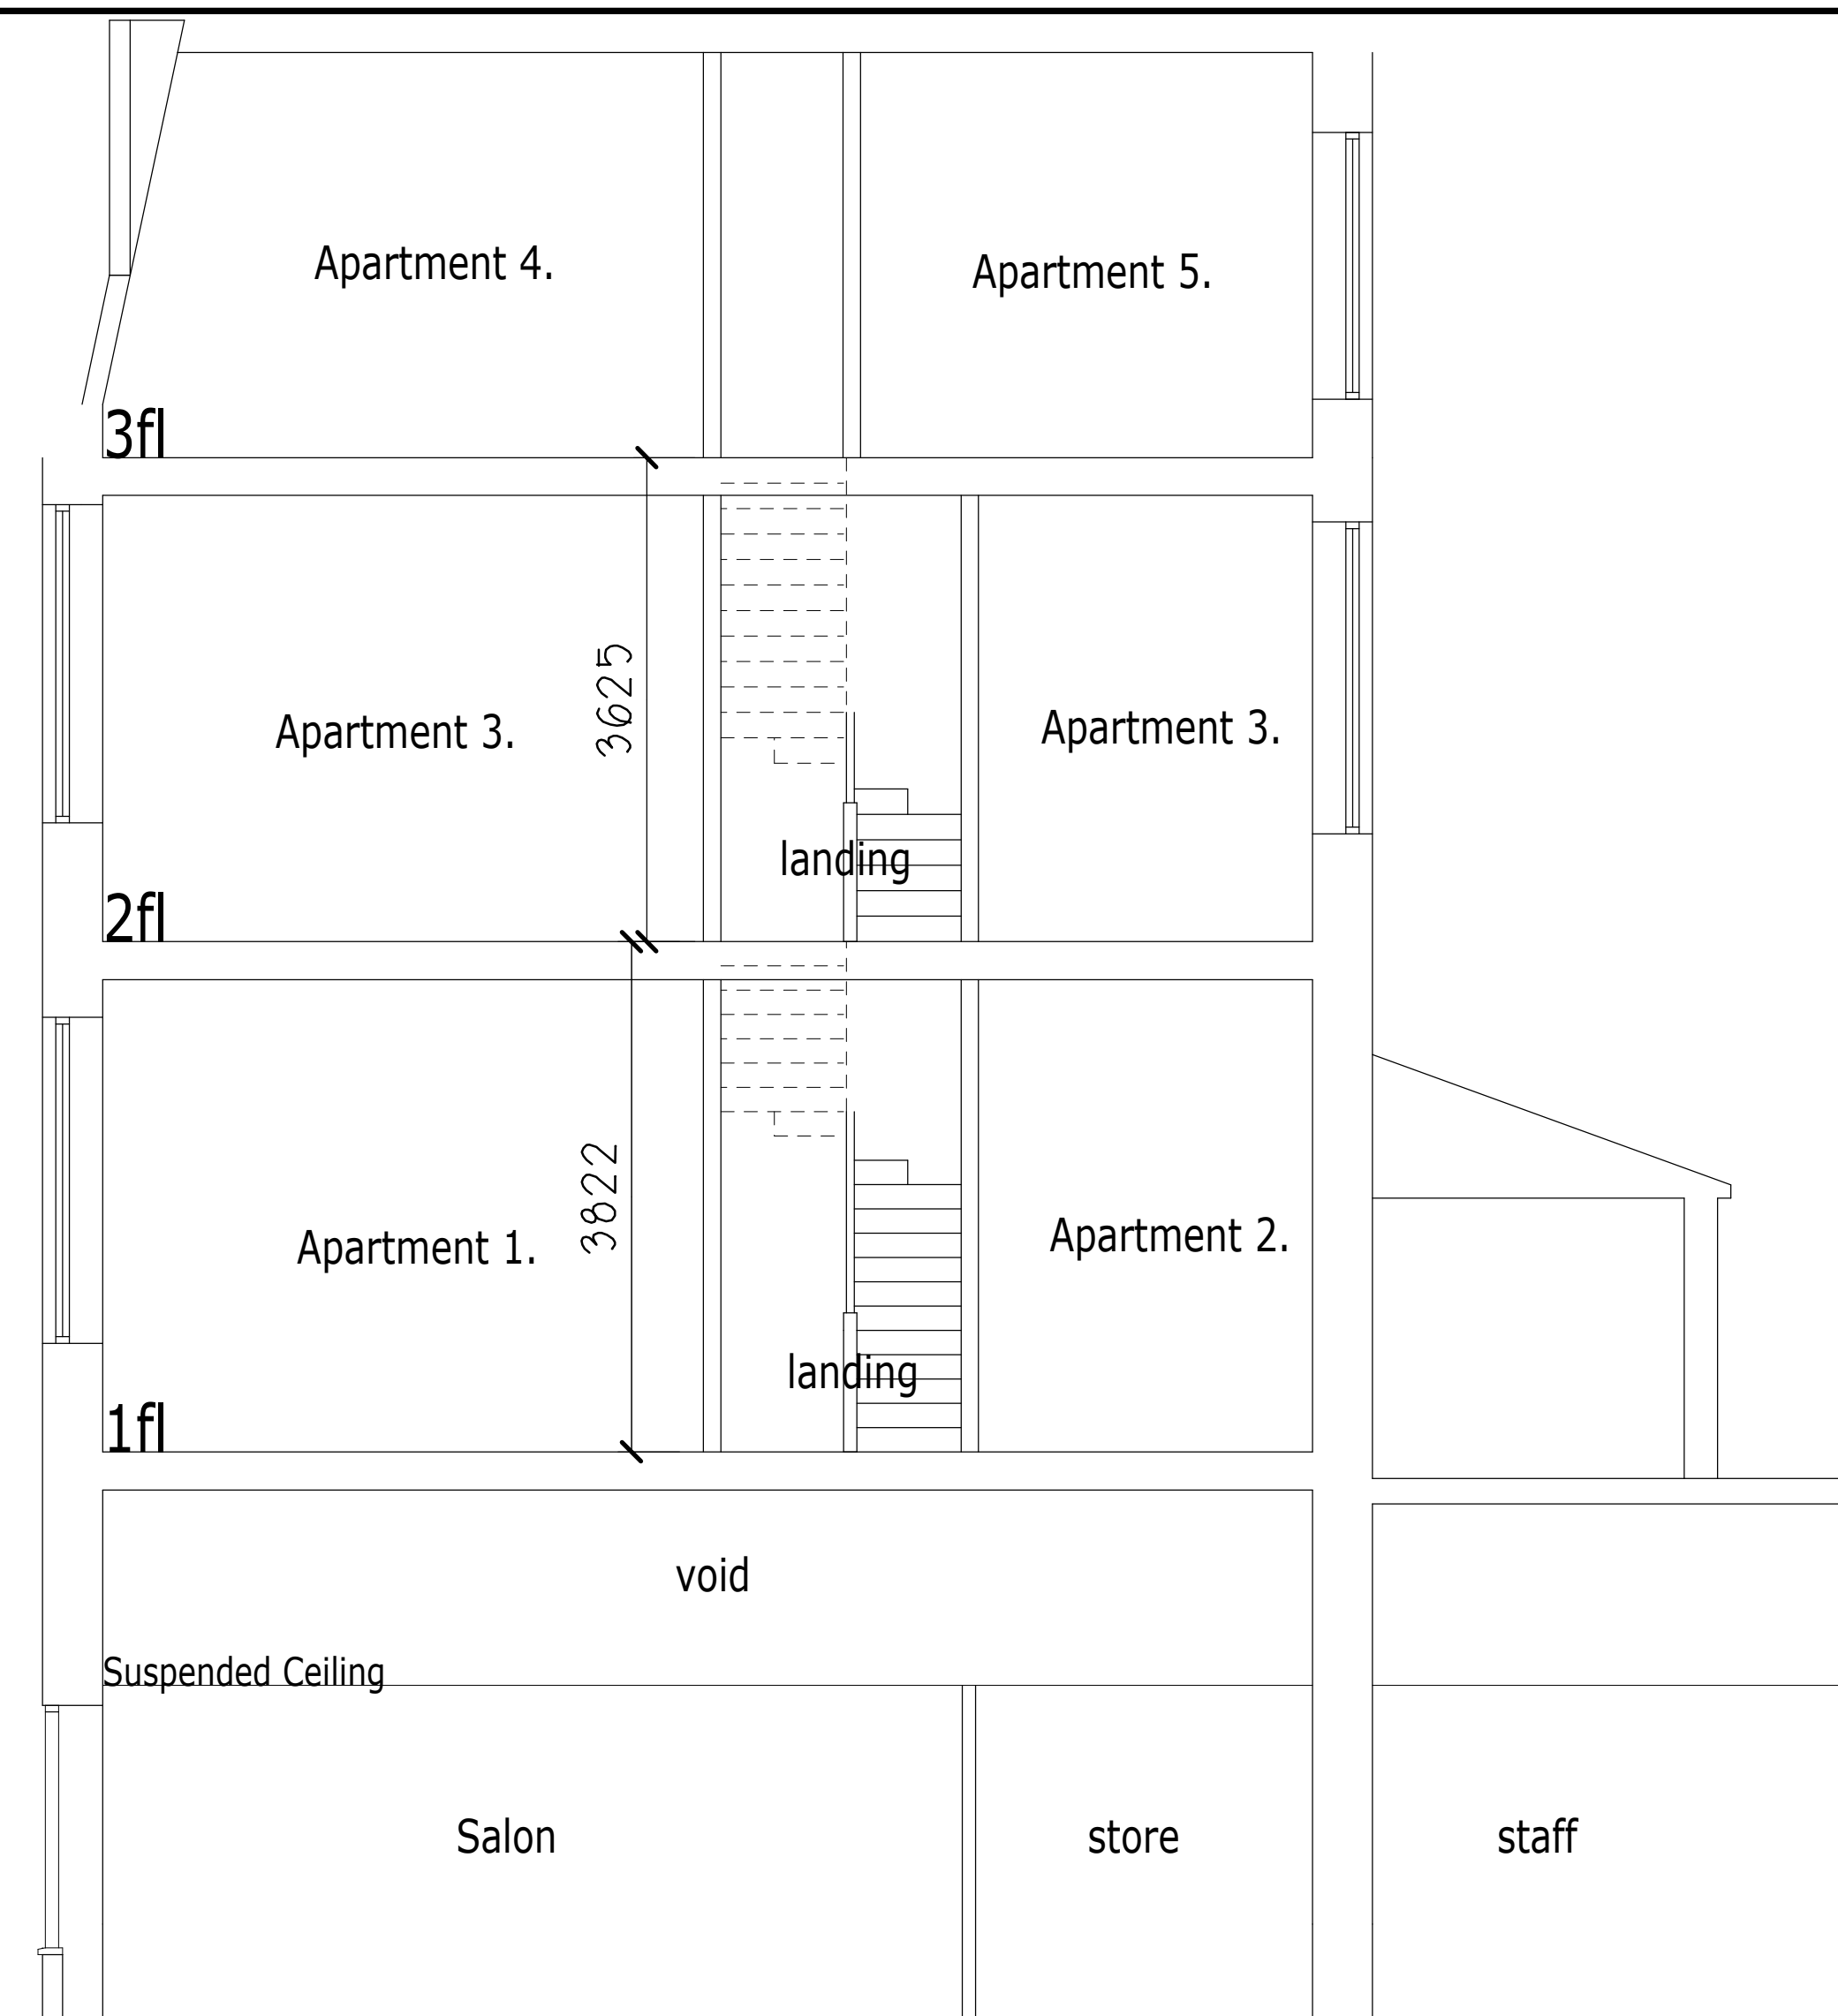

PROPOSED SECTION THRO BUILDING.

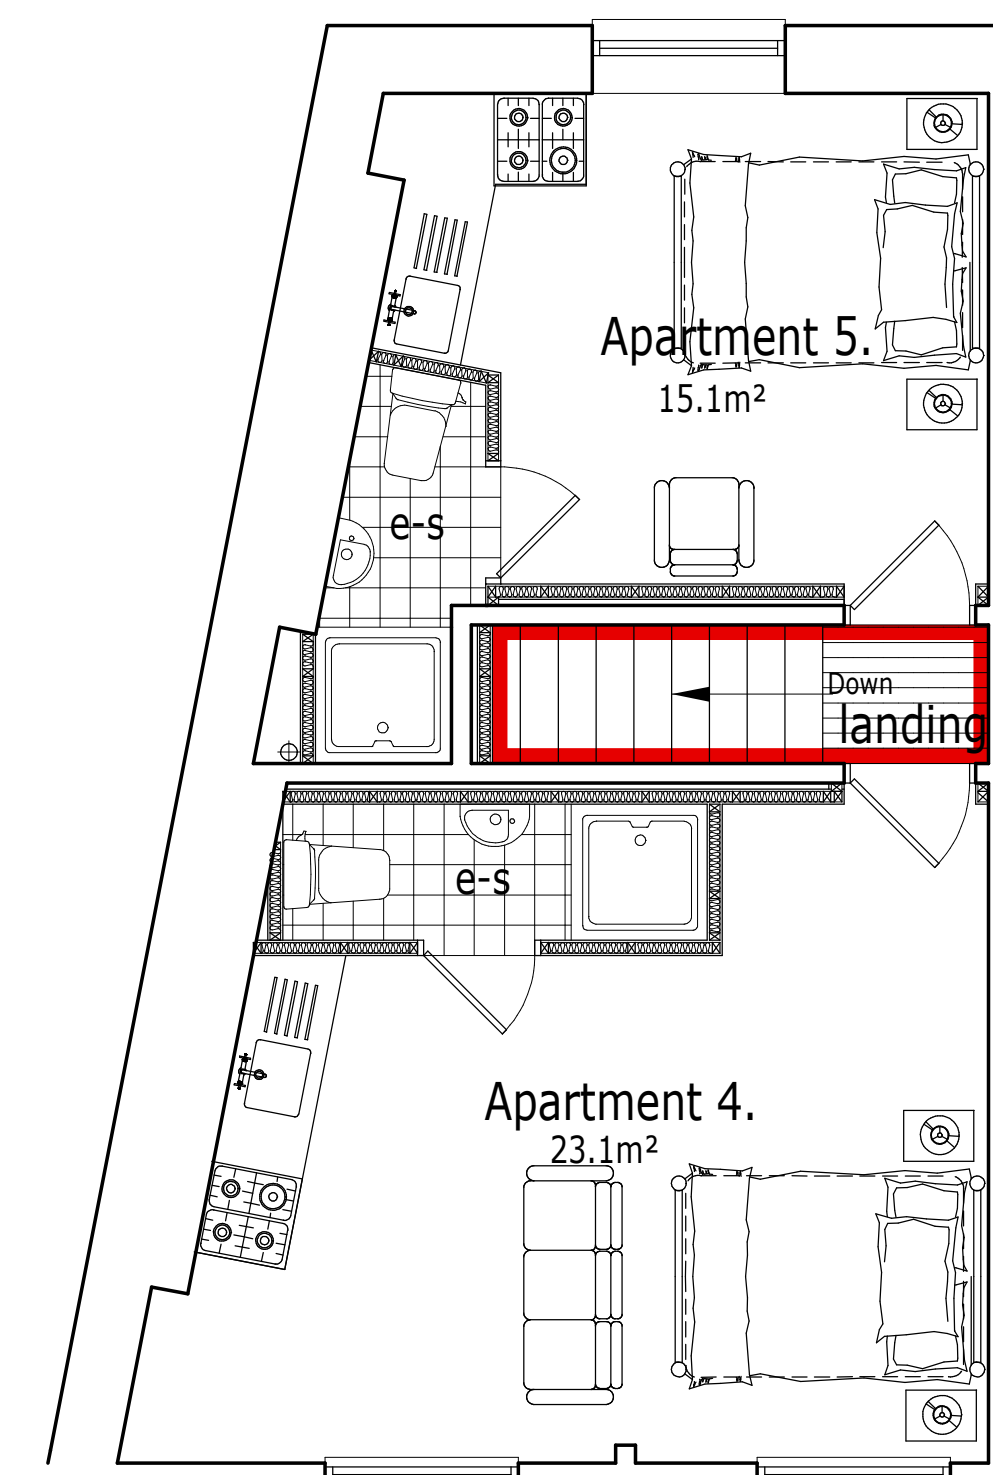

PROPOSED THIRD FLOOR PLAN.

Project. PROPOSED CONVERSION OF UPPER FLOORS TO APARTMENTS at 50, HOPE STREET, WREXHAM, LL11 1BE.	
Client. HARDING COMMERCIAL.	
Title. PROPOSED FLOOR LAYOUT PLANS.	
Drawing No. 10500.05.dsj	
Date. Dec 2020.	Scale. 1:50@A1.
D.S. Jones & Co. Architectural & Planning Consultants. The Studio, 26, Prospect Drive, Coedpoeth, Wrexham, LL11 3PE. Tel : 01978 750195 / 07880 874522. E : dsjonesandco@live.co.uk	