
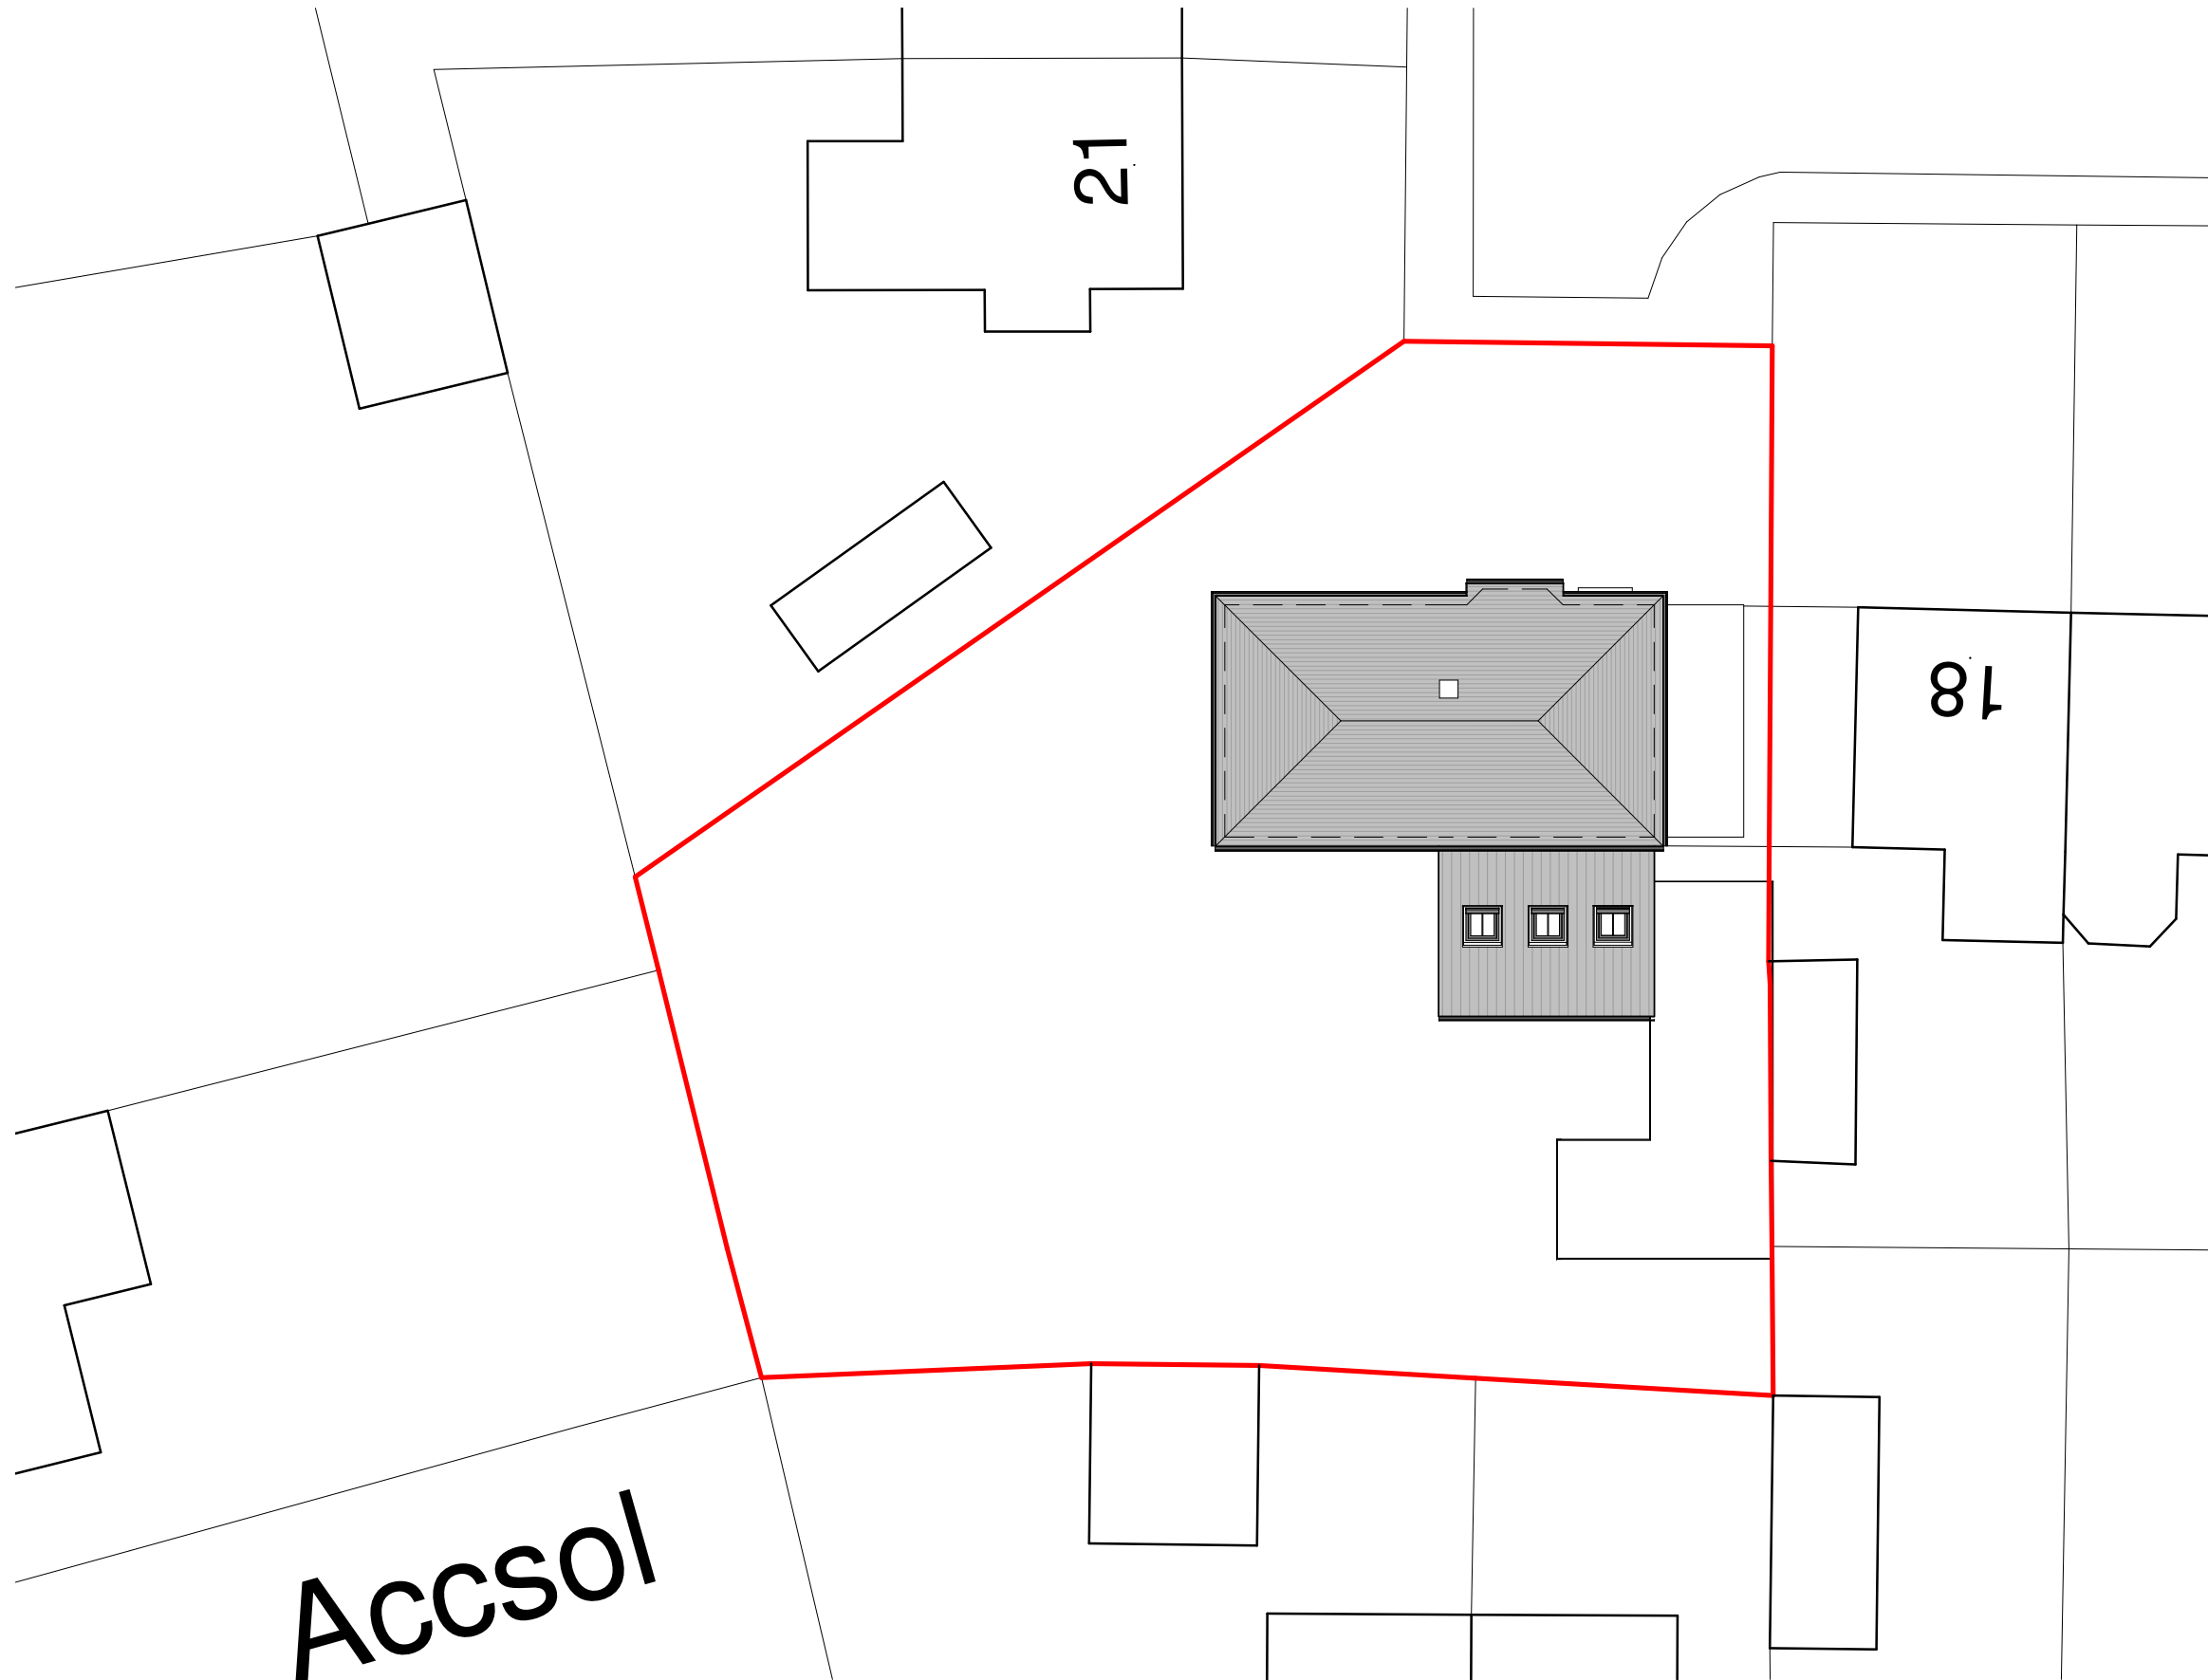


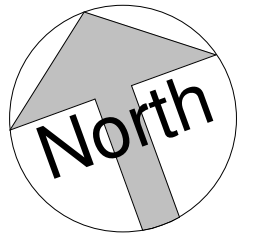

36 Plas Tirion, Johnstown,
Wrexham LL14 1UR
07543968690
geraint@weareframe.co.uk
www.weareframe.co.uk
facebook.com/frame.architect
instagram.com/we_are_frame

Project: Tan Y Clawdd, Nant Parc, Johnstown		
Title: Proposed Site Plan		
Scale @ A3: 1 : 200	Author: GE	Date: 12.02.21
Project Ref: 19-17	Drawing No: A101	Rev. -

Proposed Site Plan
1 : 200

CROWN COPYRIGHT AND DATABASE RIGHTS 2020 OS LICENSE 100019980

