



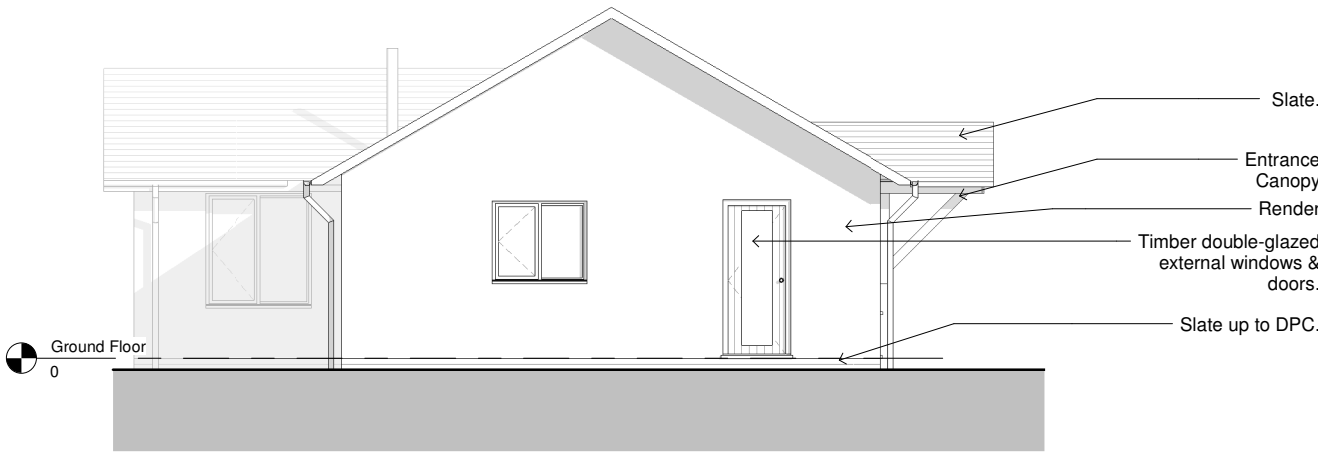


Proposed East Elevation
1 : 50 @A1 (1:100 @A3)

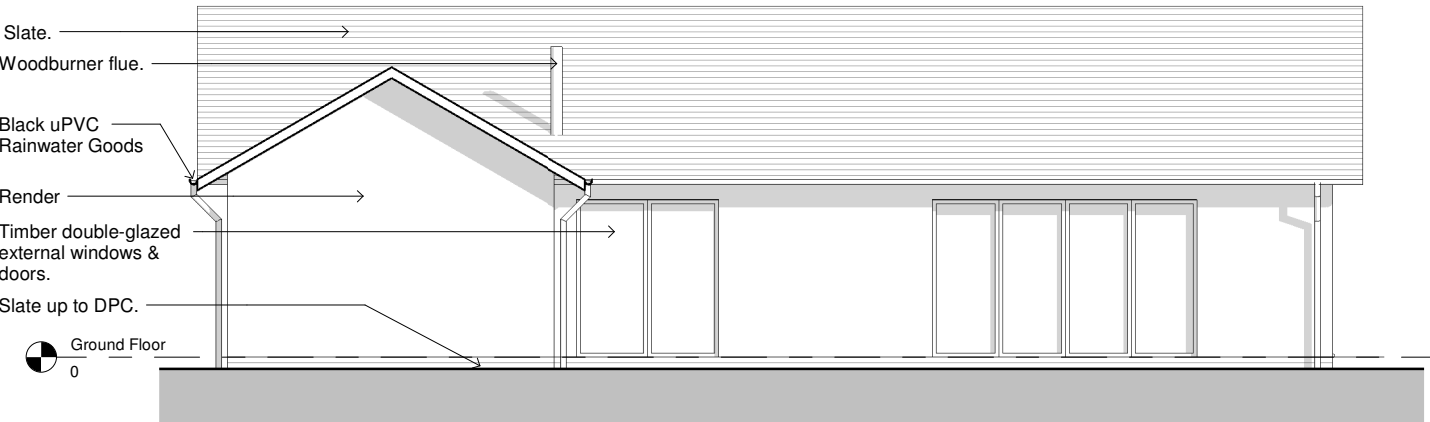


Proposed North Elevation
1 : 50 @A1 (1:100 @A3)




Proposed West Elevation
1 : 50 @A1 (1:100 @A3)

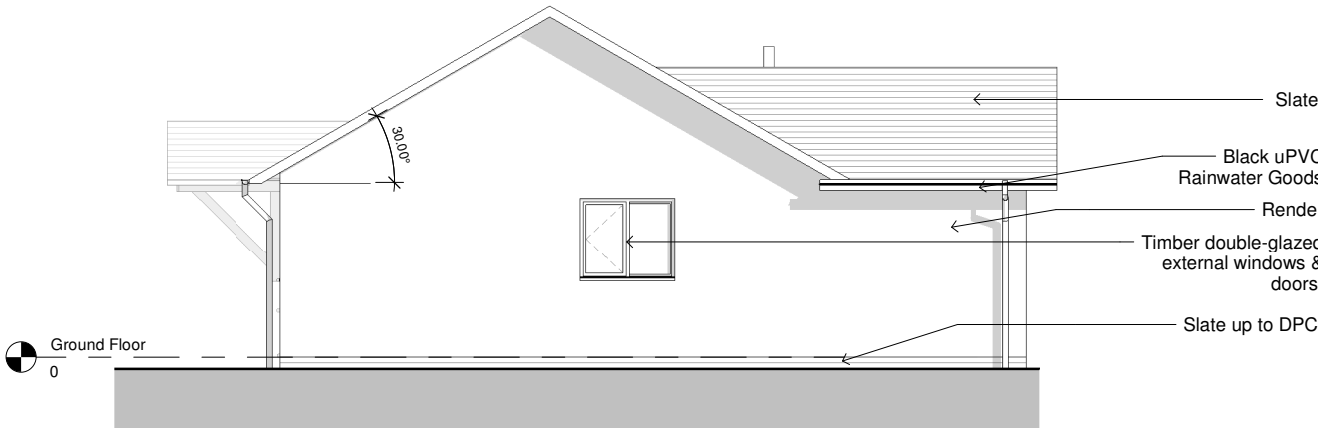


Proposed South Elevation
1 : 50 @A1 (1:100 @A3)

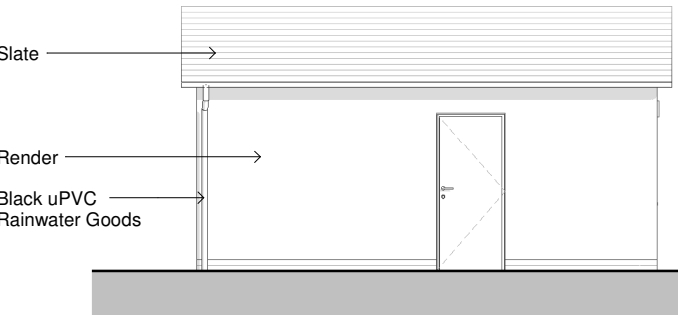


Garage North East Elevation
1 : 50 @A1 (1:100 @A3)

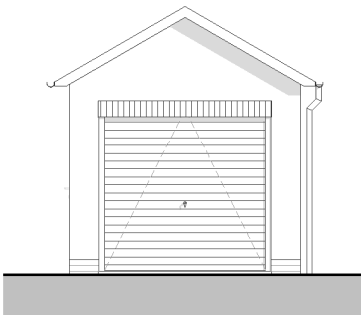

Garage North West Elevation
1 : 50 @A1 (1:100 @A3)

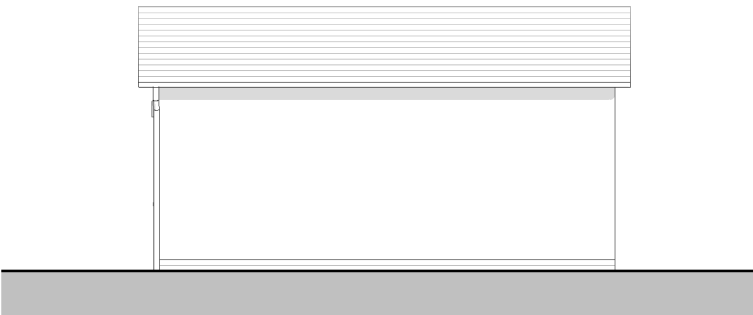

Garage South West Elevation
1 : 50 @A1 (1:100 @A3)

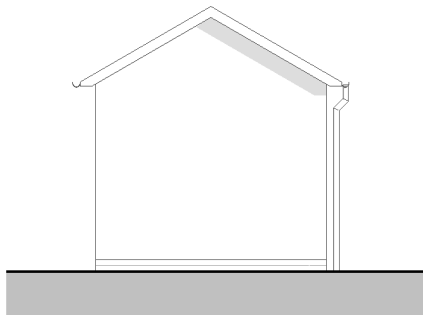

Garage South East Elevation
1 : 50 @A1 (1:100 @A3)



A		Garage updated and minor amendments to clients comments	WH	KS	11/12/2020
Rev	Revision Description		Drawn	Check	Date
Southern Office			Greenspace Architects Ltd		
St Mary's Court			The Old Town Hall		
The Broadway, Amersham			The Square, Ellesmere		
Buckinghamshire HP7 0UT			Shropshire SY12 0EP		
Tel 44(0)7717 704088			Tel 44(0)1681 623888		
			e-mail		
			greenspace@greenspacearchitects.co.uk		
			web: www.greenspacearchitects.co.uk		

Project
Bungalow at Lane End, Penley

Title
Proposed Elevations

Scale @ A1	Scale @ A3	Drawn By	Checked By	Date
1 : 50	1:100	WH	KS	01/12/2020
Job No.		Sheet No.		Rev.
20-31		A300		A