
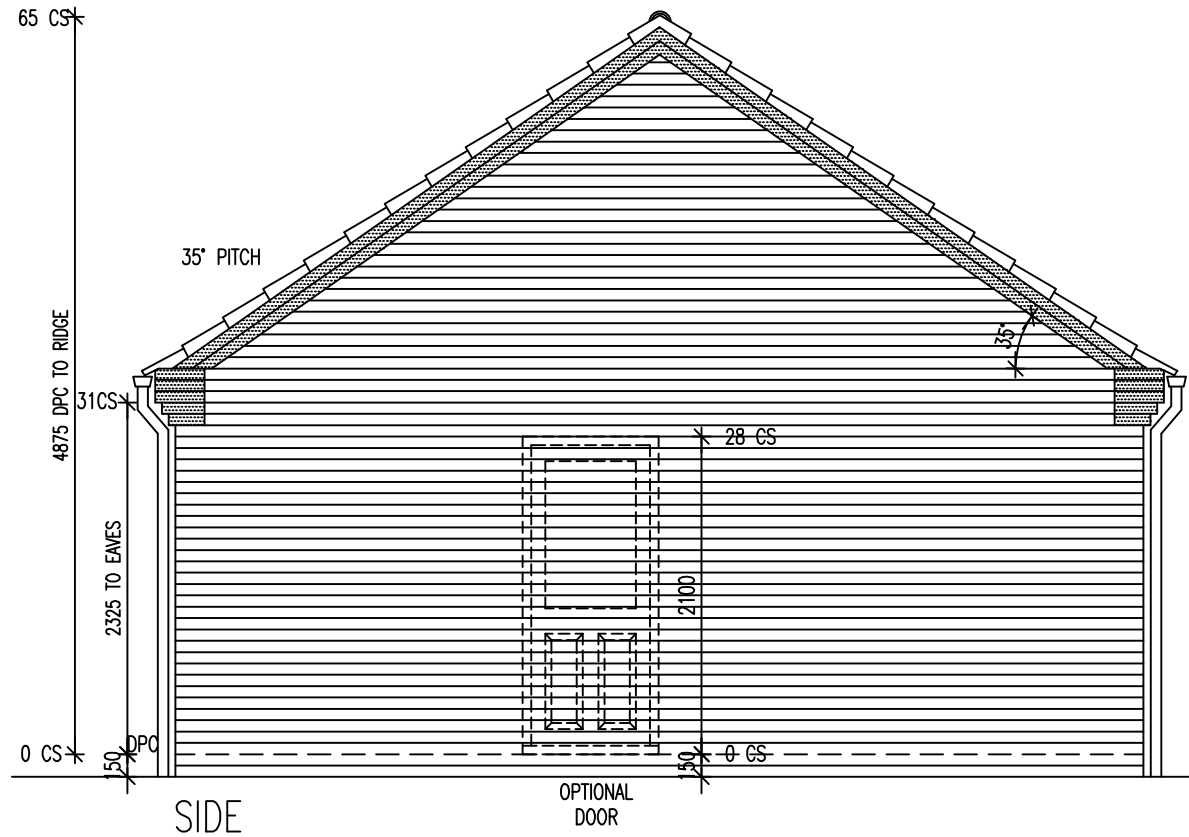
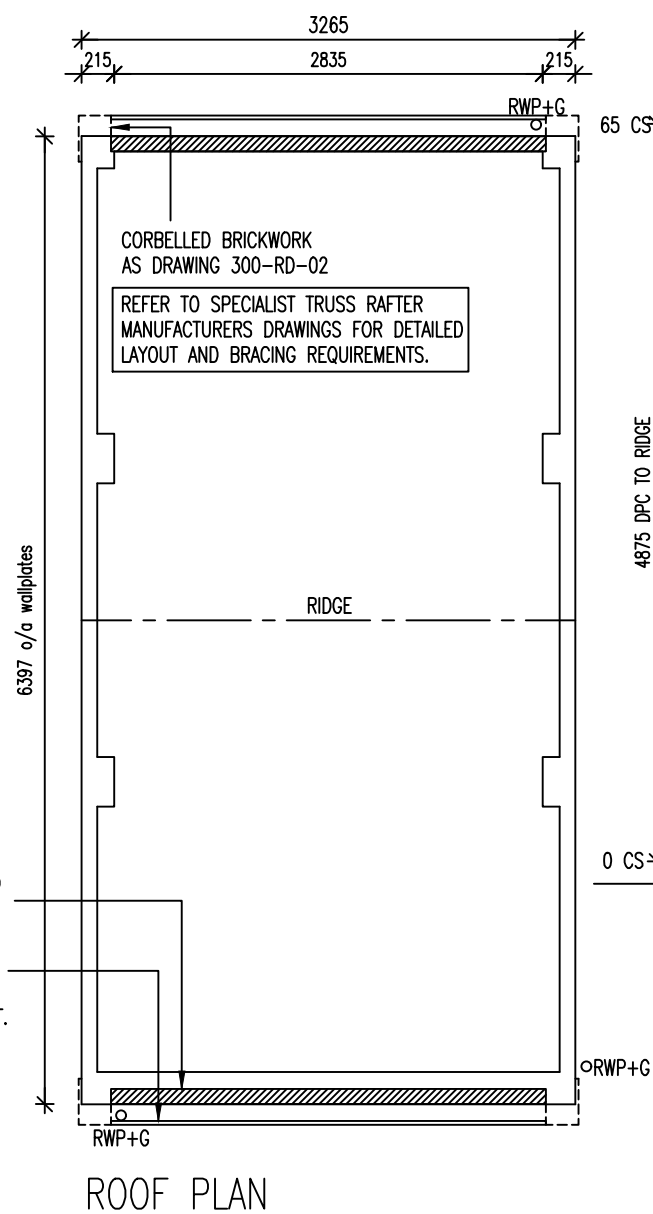
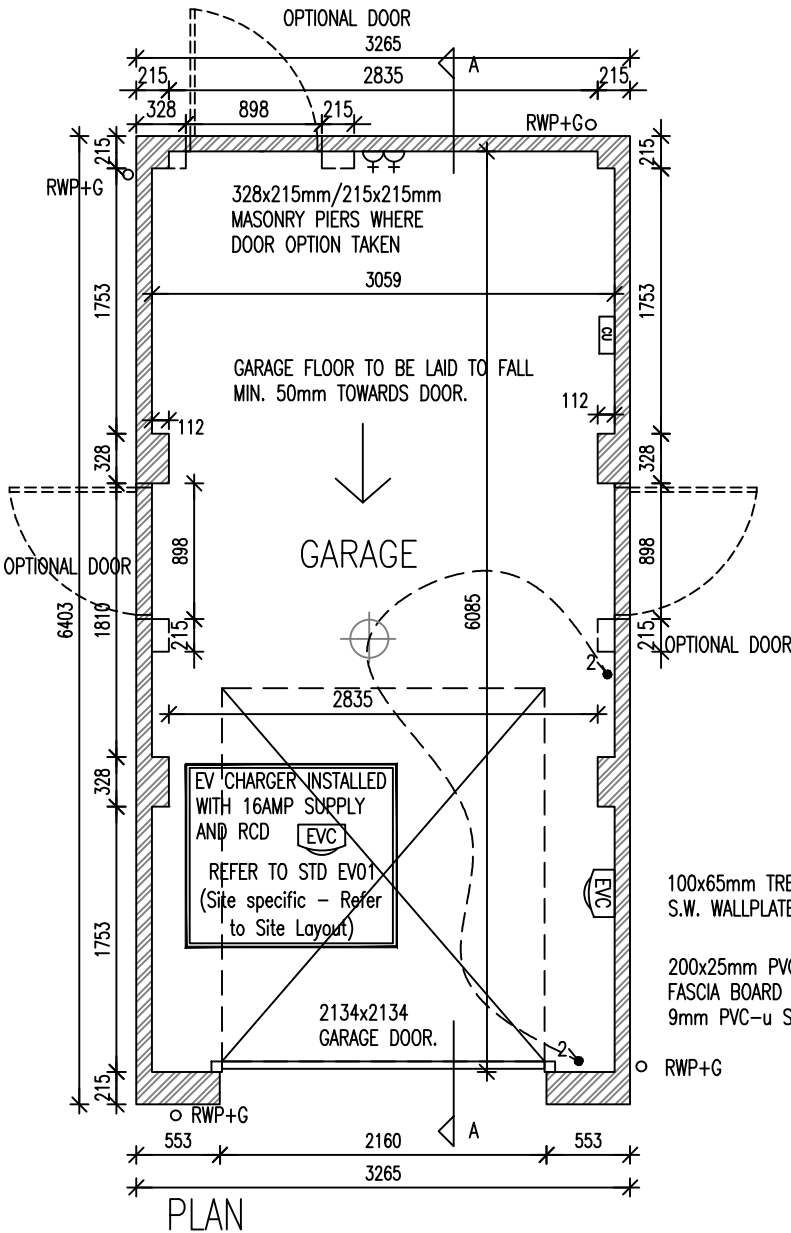


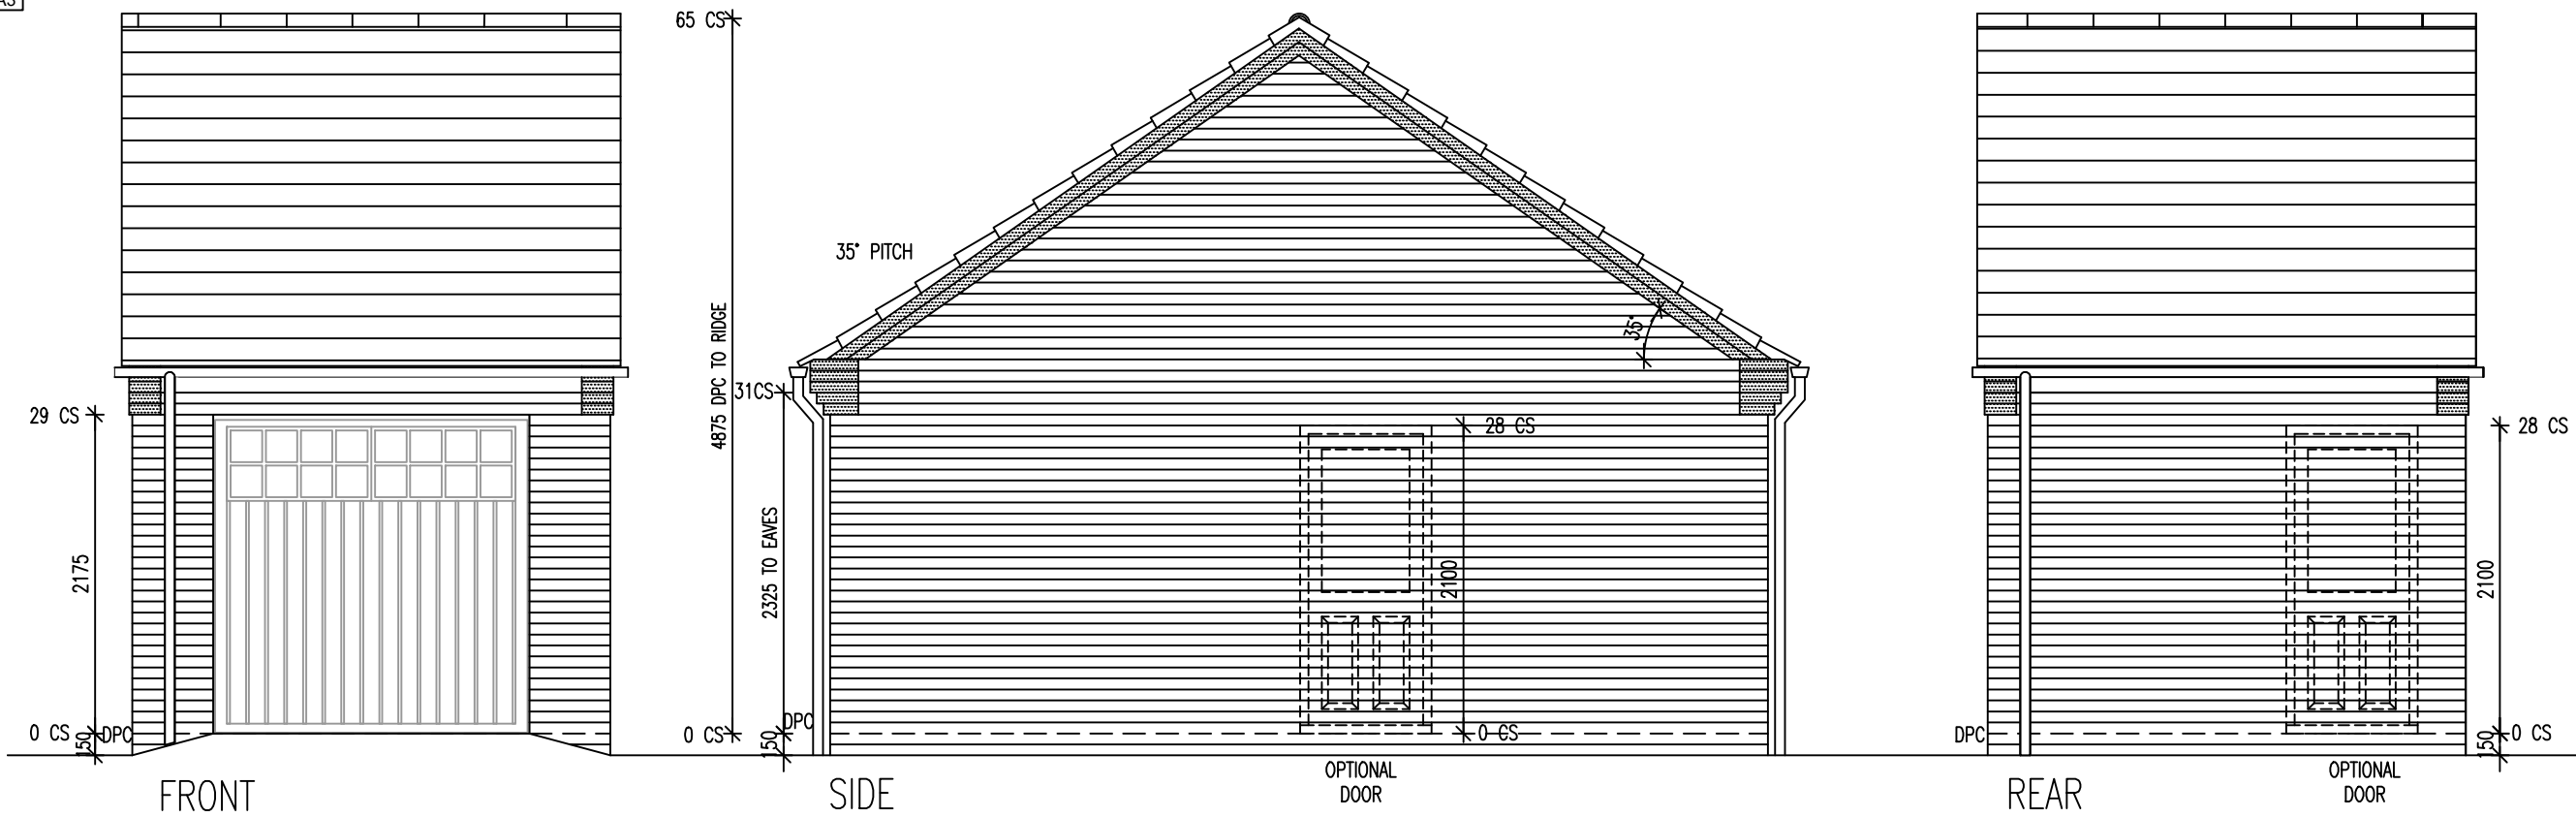

SYMBOL	DESCRIPTION
	13 AMP. TWIN SWITCHED SOCKET OUTLET
	TWO WAY SWITCH
	CONSUMER SERVICE UNIT, SEMI RECESSED WHERE REQUIRED
	CEILING LIGHTING POINT - PENDANT TYPE WITH ENERGY EFFICIENT LAMPS

Rev	Description	Date	Initial
E	Twin socket added on plan	17.08.16	YC
D	Outline of blockwork added to optional door on left handside of plan; Additional dims added on plan; Wallplate dim revised to be in line with section.	27.07.16	YC
C	RWP revised on front elevation to be in line with plan; Additional optional doors added on plan & elevations; Dims of front elevation corrected to show 2175mm; Roof Plan & Side elevation added; Note on EV charger amended; Electrical symbols on plan amended; key added; Brick courses indicated on elevations; Section B-B removed off plan.	26.07.18	YC
B	Electric vehicle charging point added.	11.07.16	NAP
A	Floor slab revised to level at dpc; Brick courses added.	12.01.16	NAP

Taylor Wimpey

Taylor Wimpey North West
Washington House, Birchwood Park,
Warrington, Cheshire WA3 6GR
Tel 01925 849 500 Fax 01925 849 501
www.taylorwimpey.com

Regional Standard Detail

Single Garage 35°

6x3m Gable End

Sheet 1 of 2

STANDARD GARAGE DESIGN

DRAWING STATUS: 1:50 @ A3 DATE: 29/10/14 DRAWN: NAP

DRAWING NUMBER			
SITE CODE	DRAWING CODE	DRAWING NO	REVISION
-	GAR	13-01	E