




Proposed Front Elevation View A - 1:100




Proposed Side Elevation View B - 1:100




Proposed Rear Elevation View C - 1:100

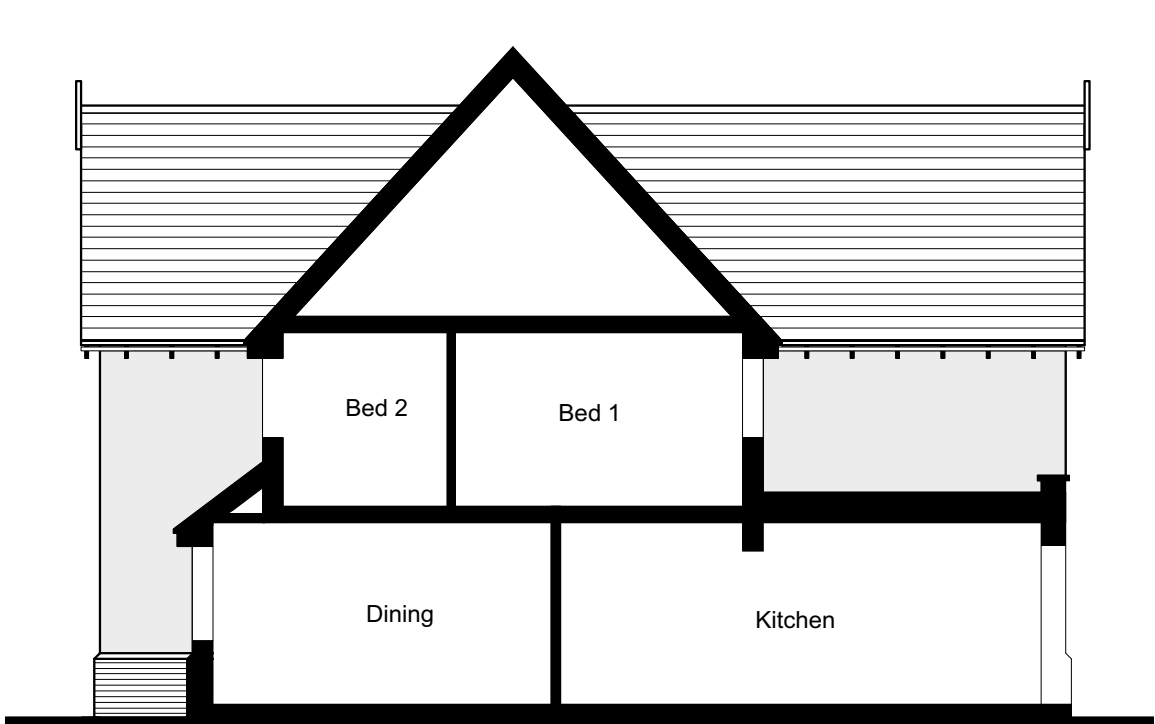


Proposed Side Elevation View D - 1:100

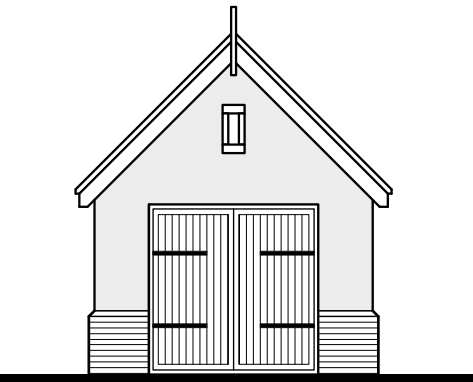


Proposed Front Elevation View E - 1:100

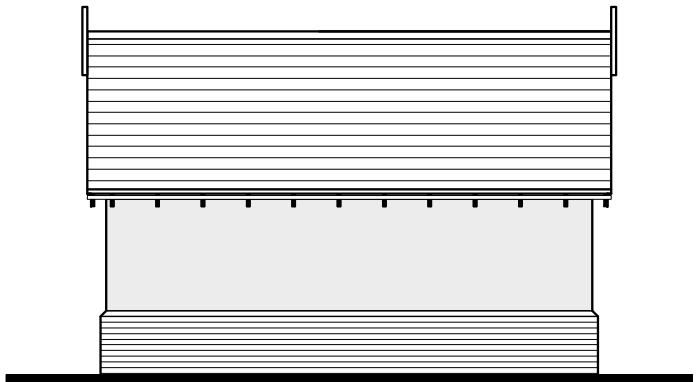


Proposed Side Elevation View F - 1:100

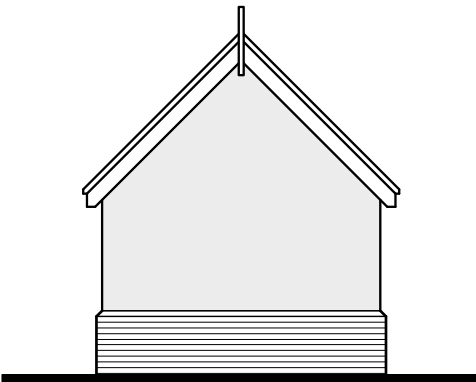


Proposed Rear Elevation View G - 1:100

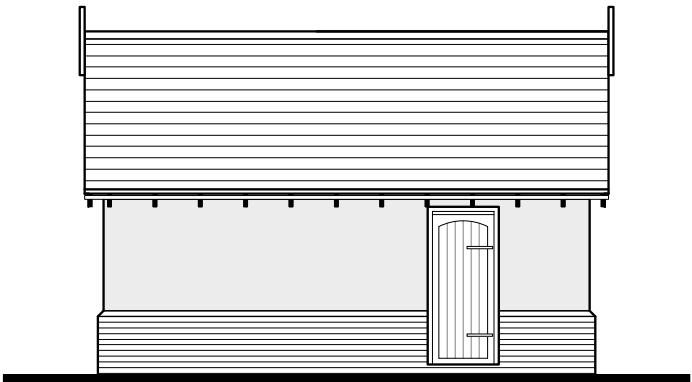

Proposed Side Elevation View H - 1:100

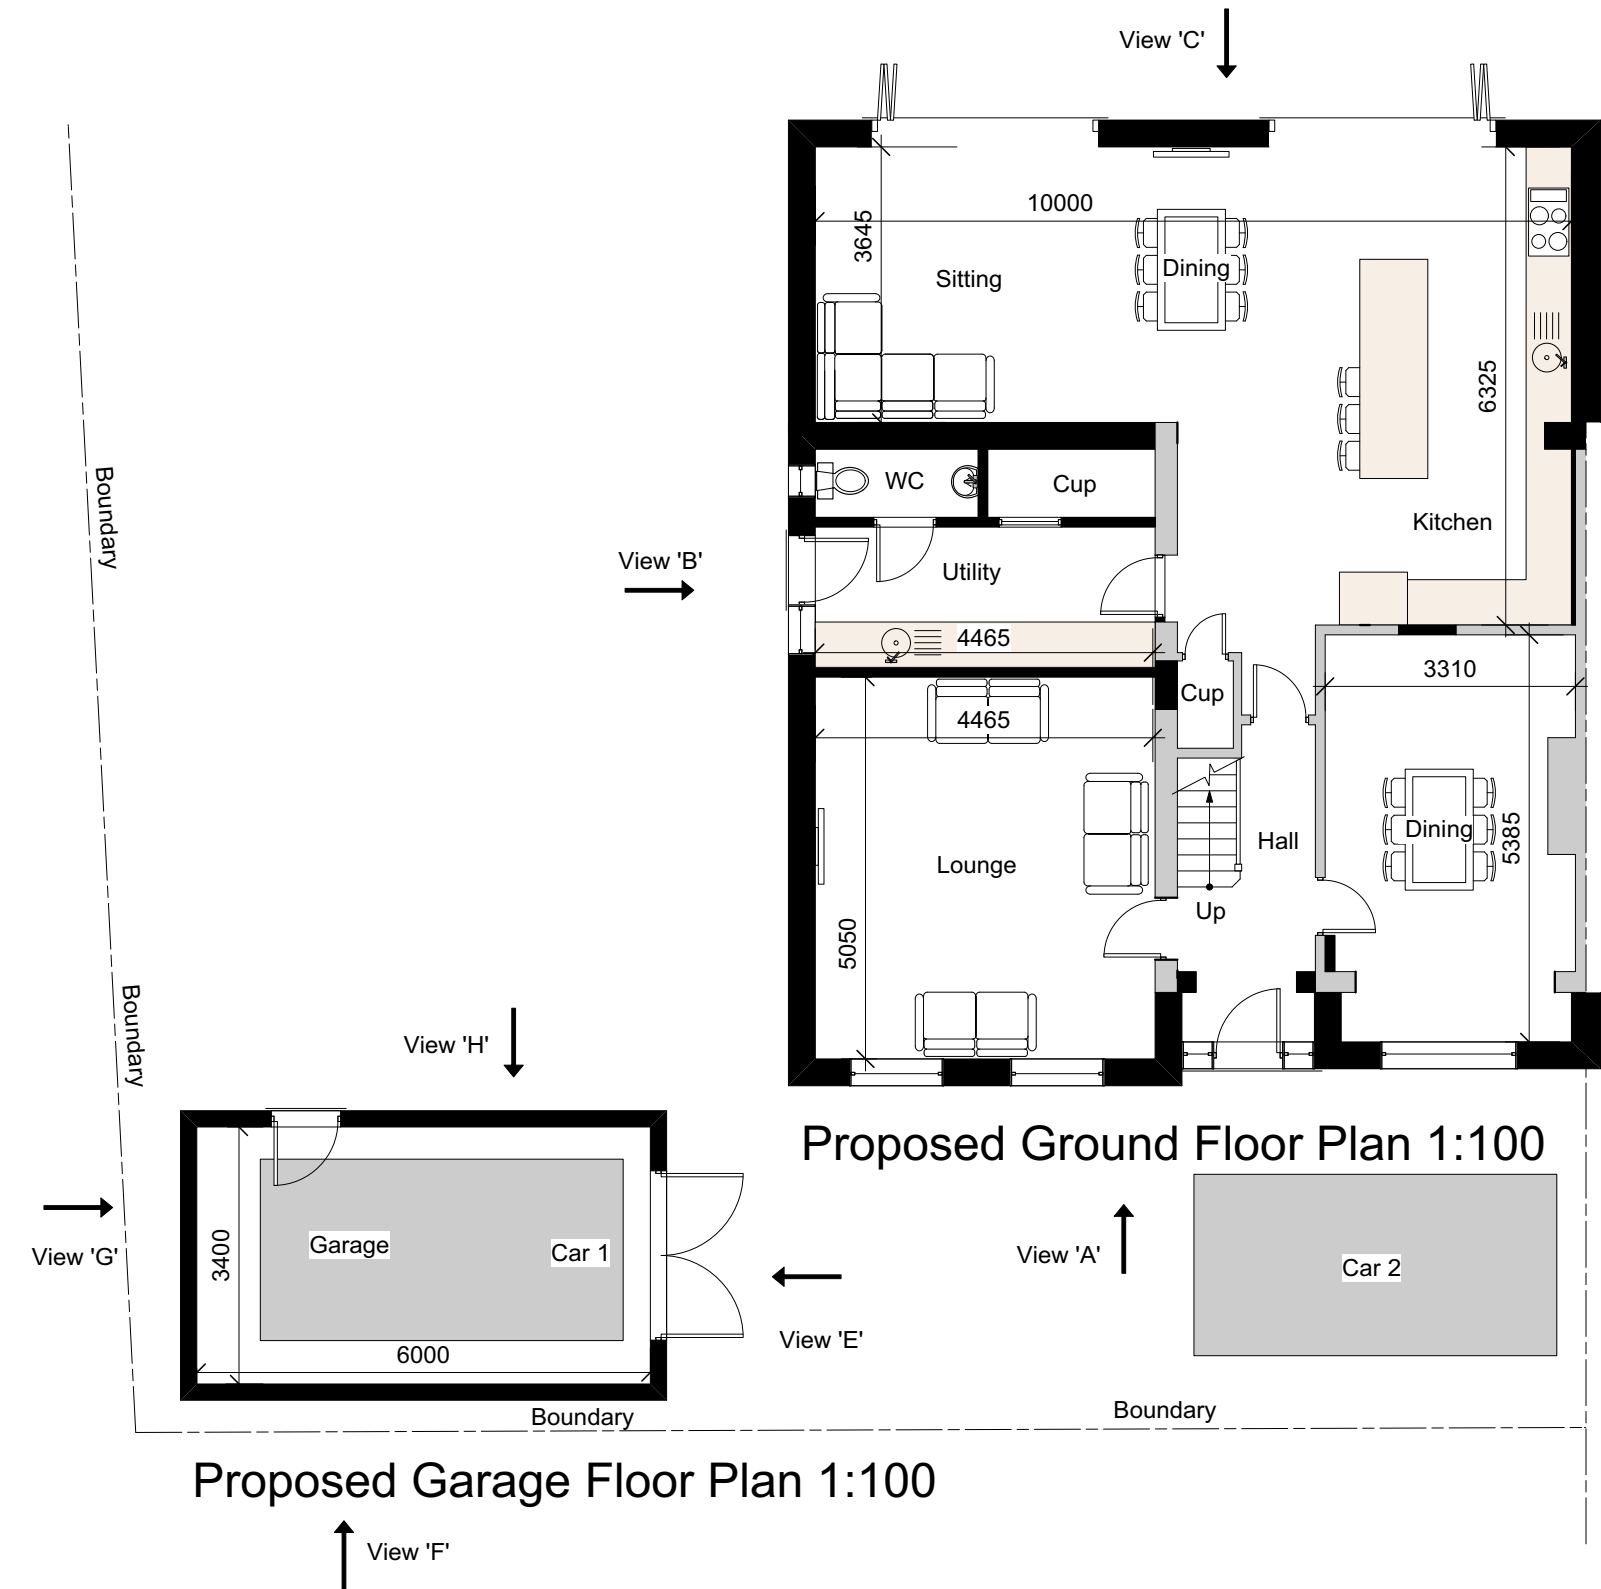

Proposed Ground Floor Plan 1:100

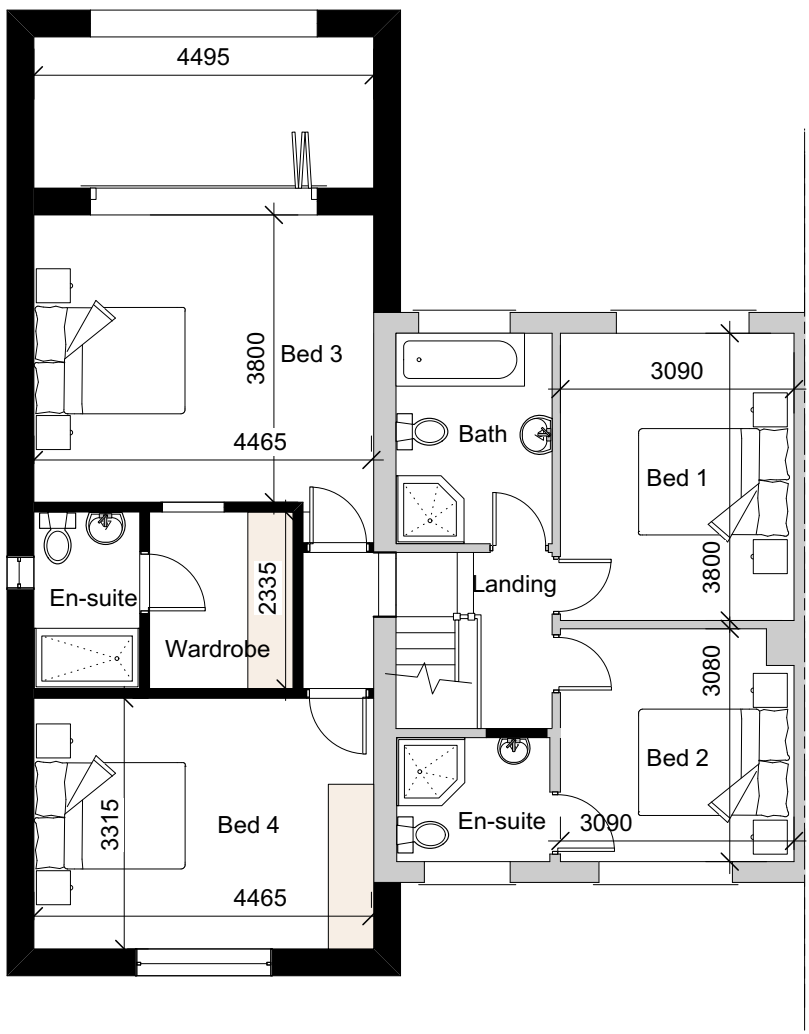

Proposed First Floor Plan 1:100



AGD Architectural Ltd
Calbourne, Church Lane
Gulden Sutton
Chester, CH3 7EW

e-mail: info@agdarchitectural.co.uk
Tel: 01244 301 723

Client	
Newlyn, Chester Road Lavister	
Project	
Extensions and Internal Alterations	
Drawing Title	
Combined Planning	
Scale (A2)	Date
1:100	November 2020
Drawing No.	Sheet
C043/02	01/01

This drawing is copyright and is issued under the condition that it is not to be copied wholly or in part without the consent in writing of AGD Architectural, contractors to check all dimensions on site, do not scale from the drawing.