



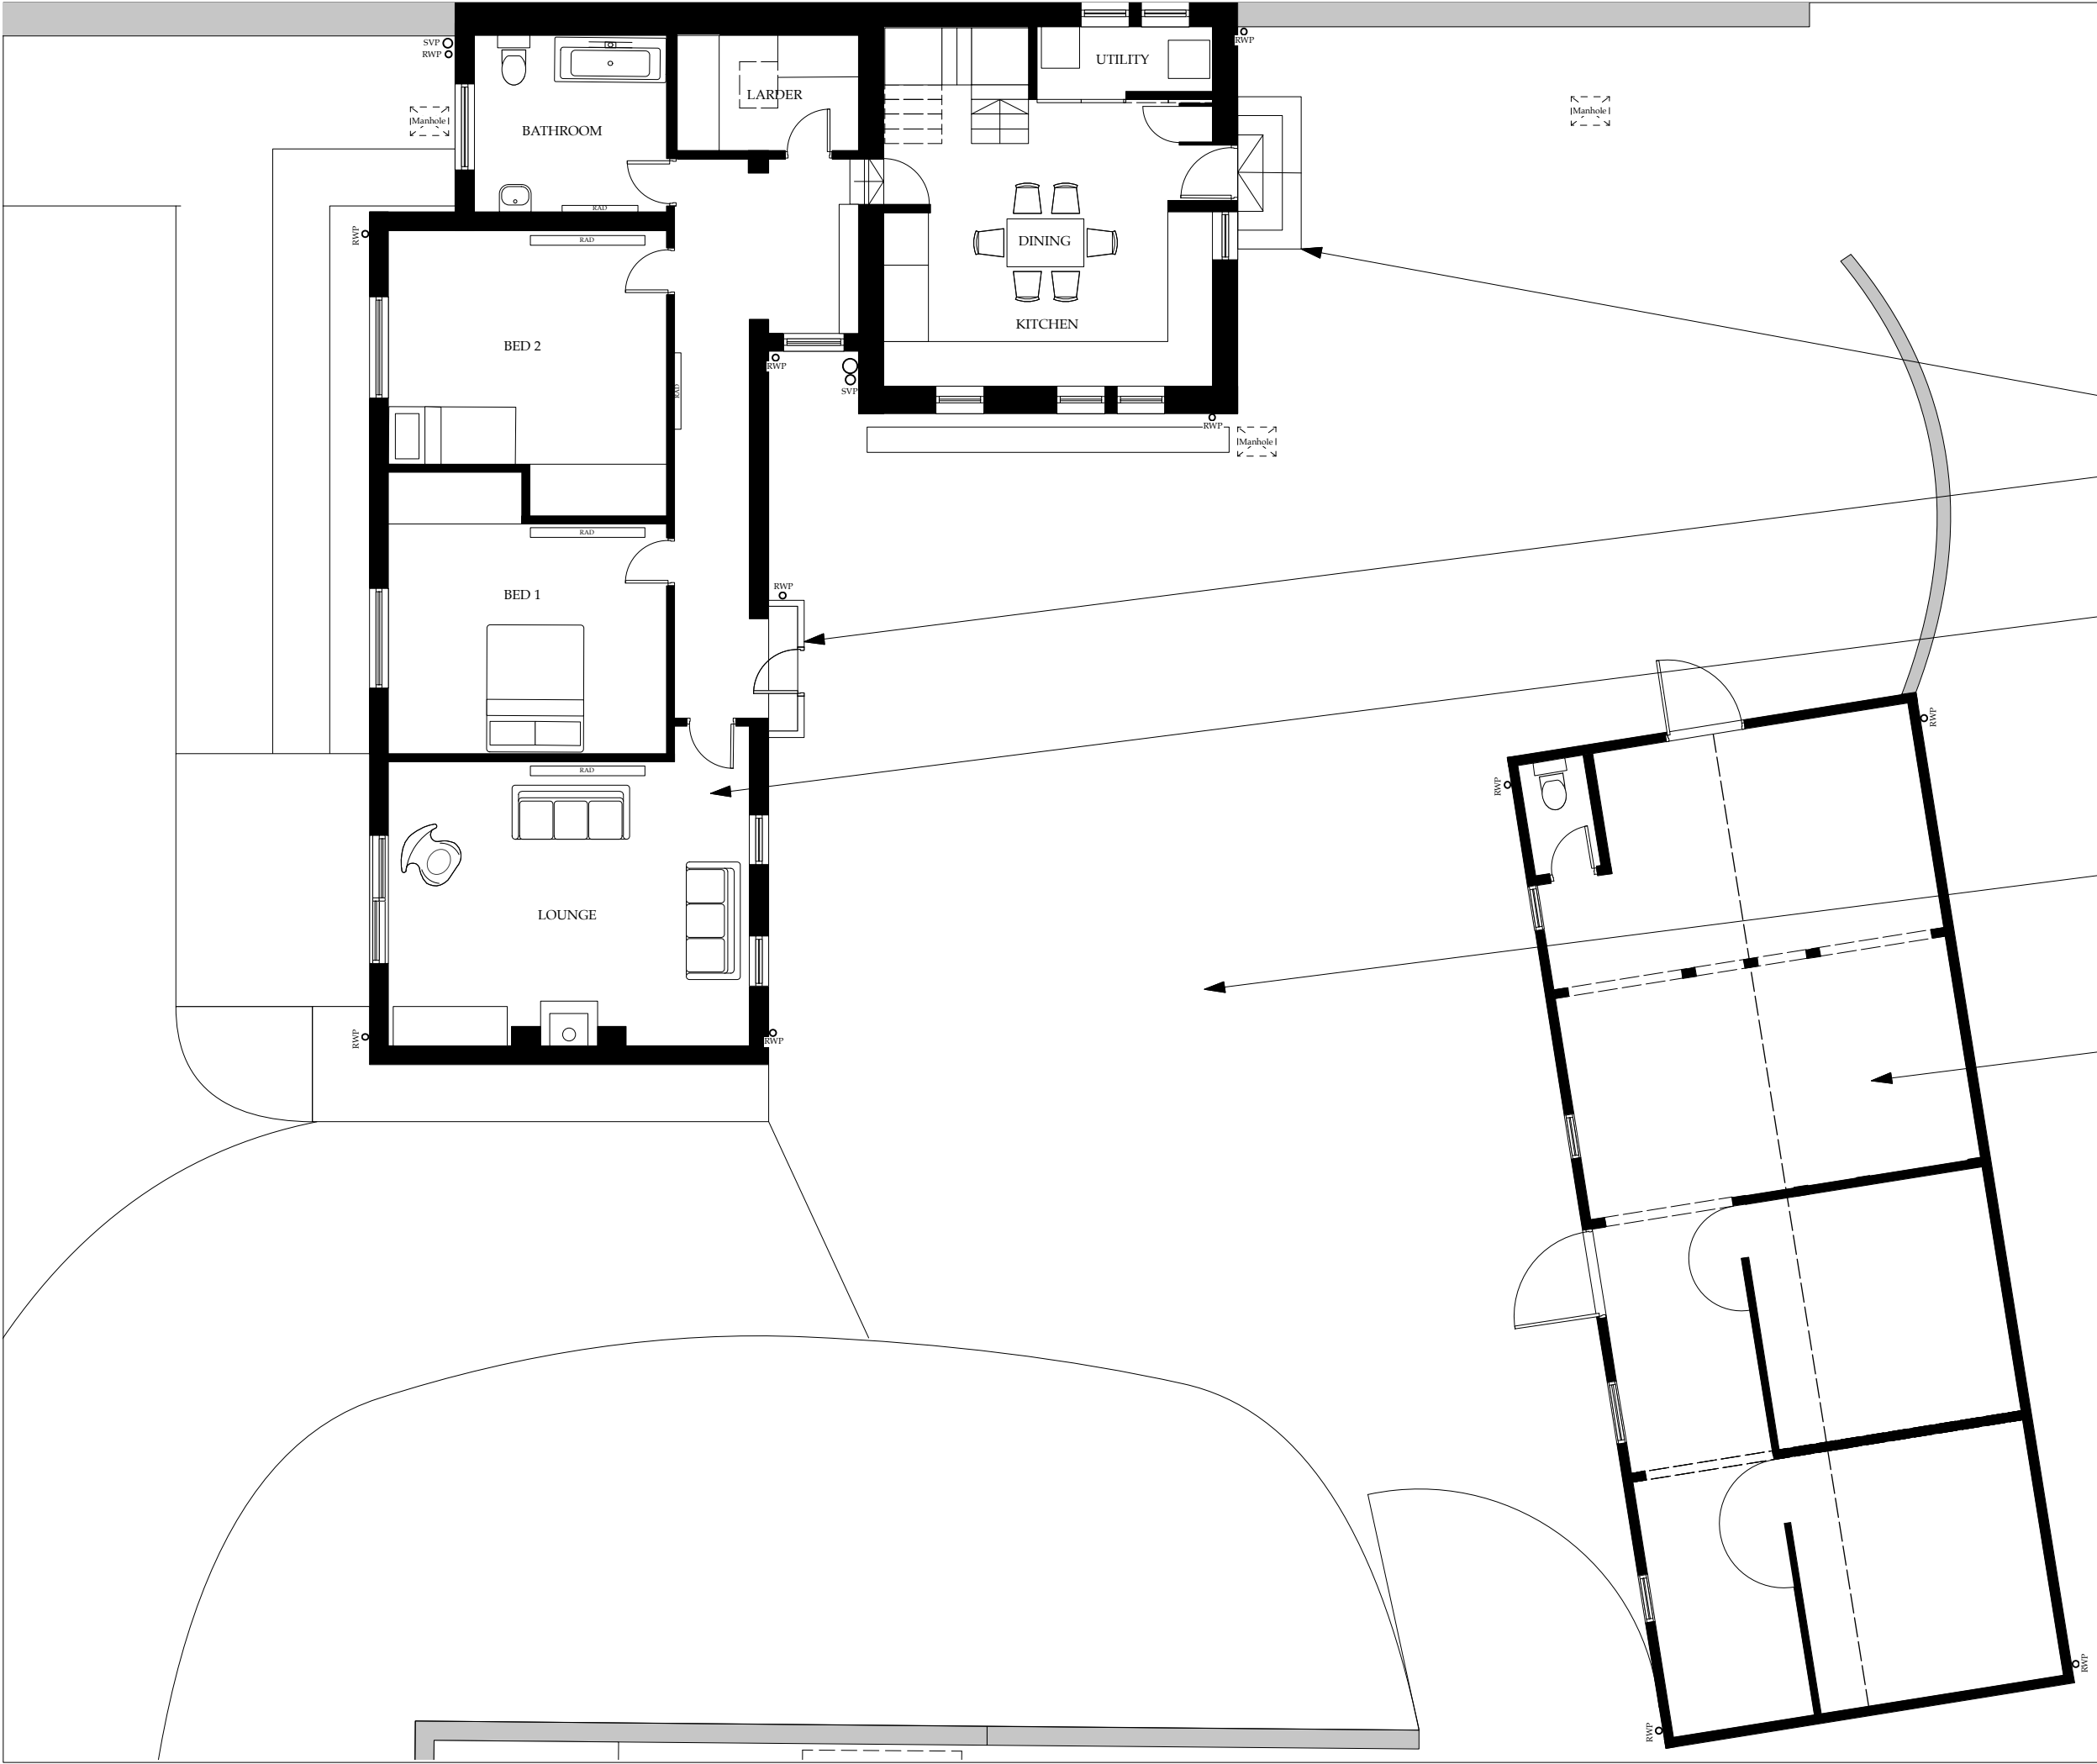

TREVALYN WOOD, ROSSETT - 373

ARCHITECTURAL EMPORIUM Ltd
EMAIL: mail@architectural-emporium.co.uk
WEB: www.architectural-emporium.co.uk
ADDRESS: 13 Hope St, Liverpool, L1 9BQ
PHONE: +44 (0)151 363 0000

 

- North Point

Existing main entrance into family home.

Existing secondary porch entrance. Refer to drawing 3.202 for further details.

Existing three bedroom home

Brick paved courtyard

Existing stables used for storage

Rev A: 14.05.20
Revised planning submission

FOR: PLANNING

CHECKED BY: TW | DRAWN BY: MS

SCALE: 1:100

PAPER SIZE: A3

JOB: TREVALYN WOOD, ROSSETT NO. 373

0.101_Rev_A

FIRST ISSUE: 26.09.19

EXISTING GROUND FLOOR PLAN