




PL - Existing North West Elevation

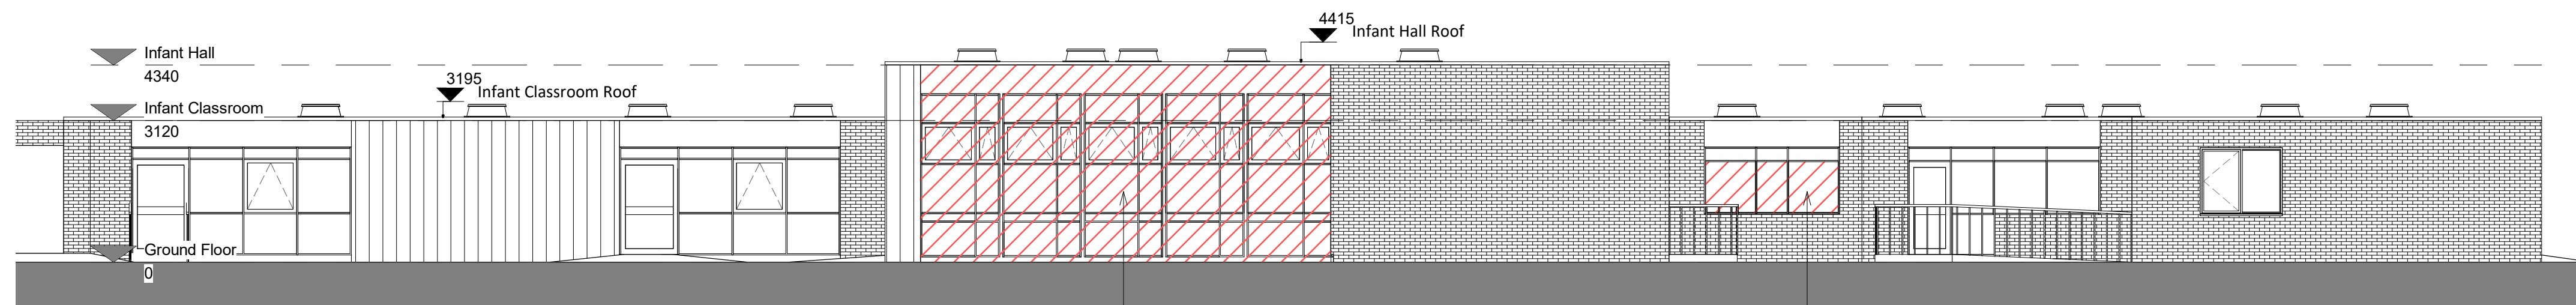

PL - Existing South East Elevation


All items hatched in red to be removed and replaced with new wall construction which incorporates horizontal cementitious cladding, colour of cladding to be confirmed. New wall construction to line through with existing walls. Any existing built items affected by these works to be made good as required.

New 3No. blanking panels to be installed and opaque film applied to inside face of 3no. panes above.

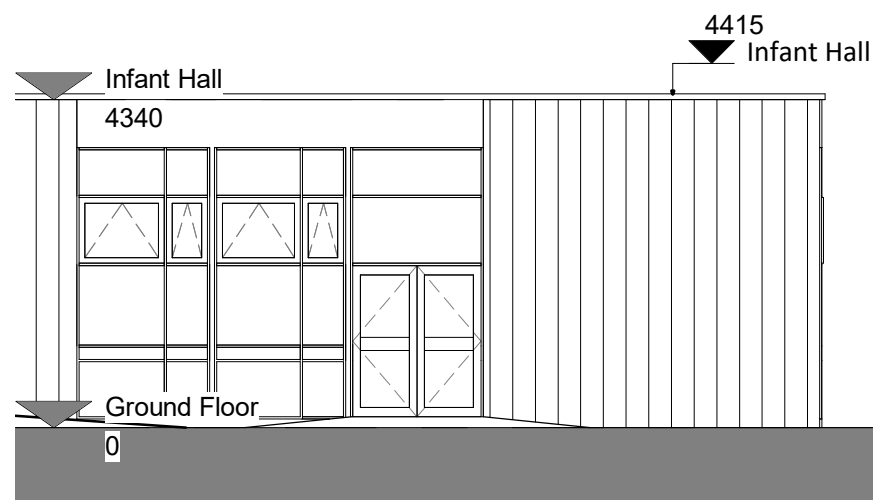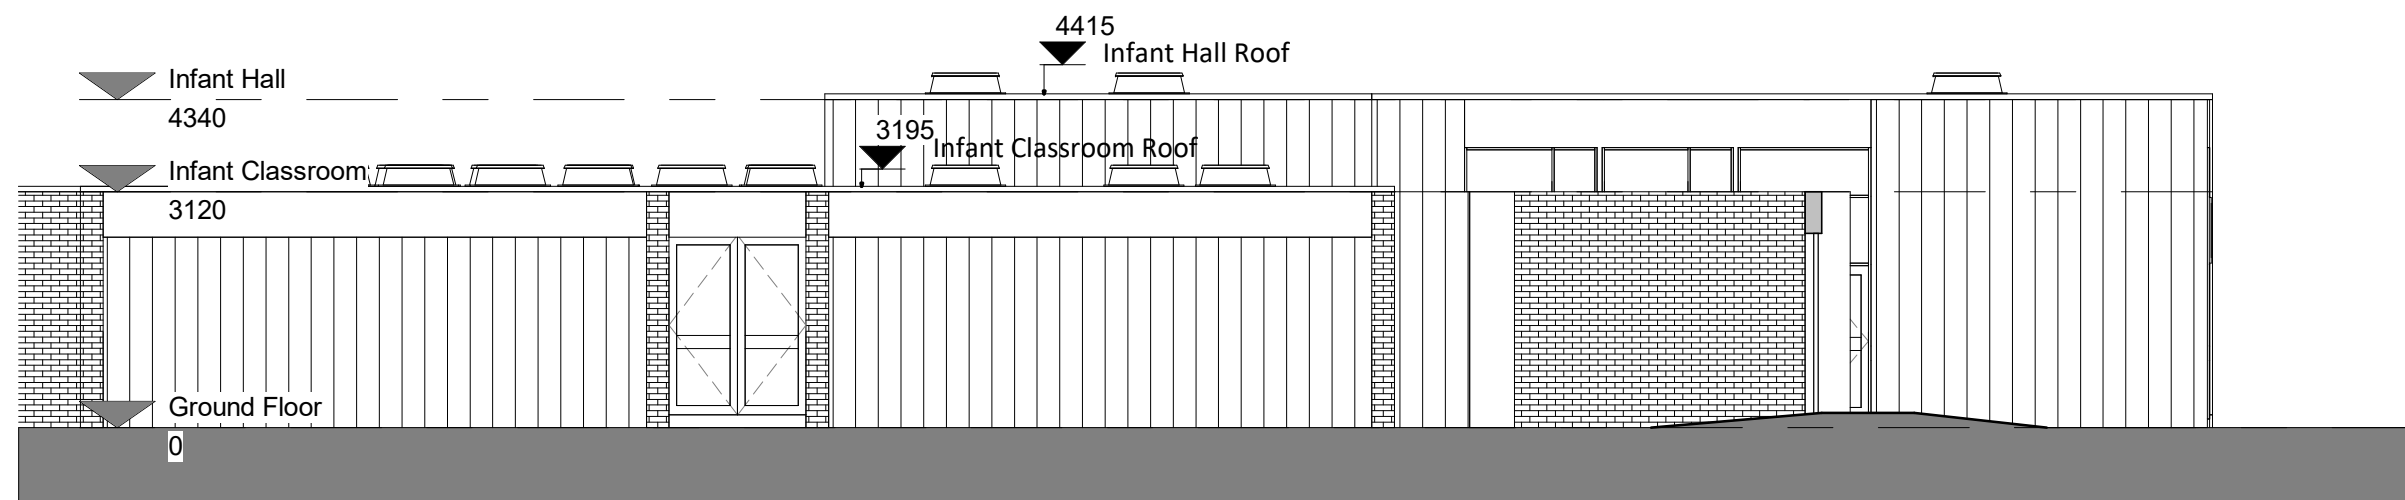


PL - Existing South West Elevation


PL - Existing South West Elevation - Hall
1 : 100

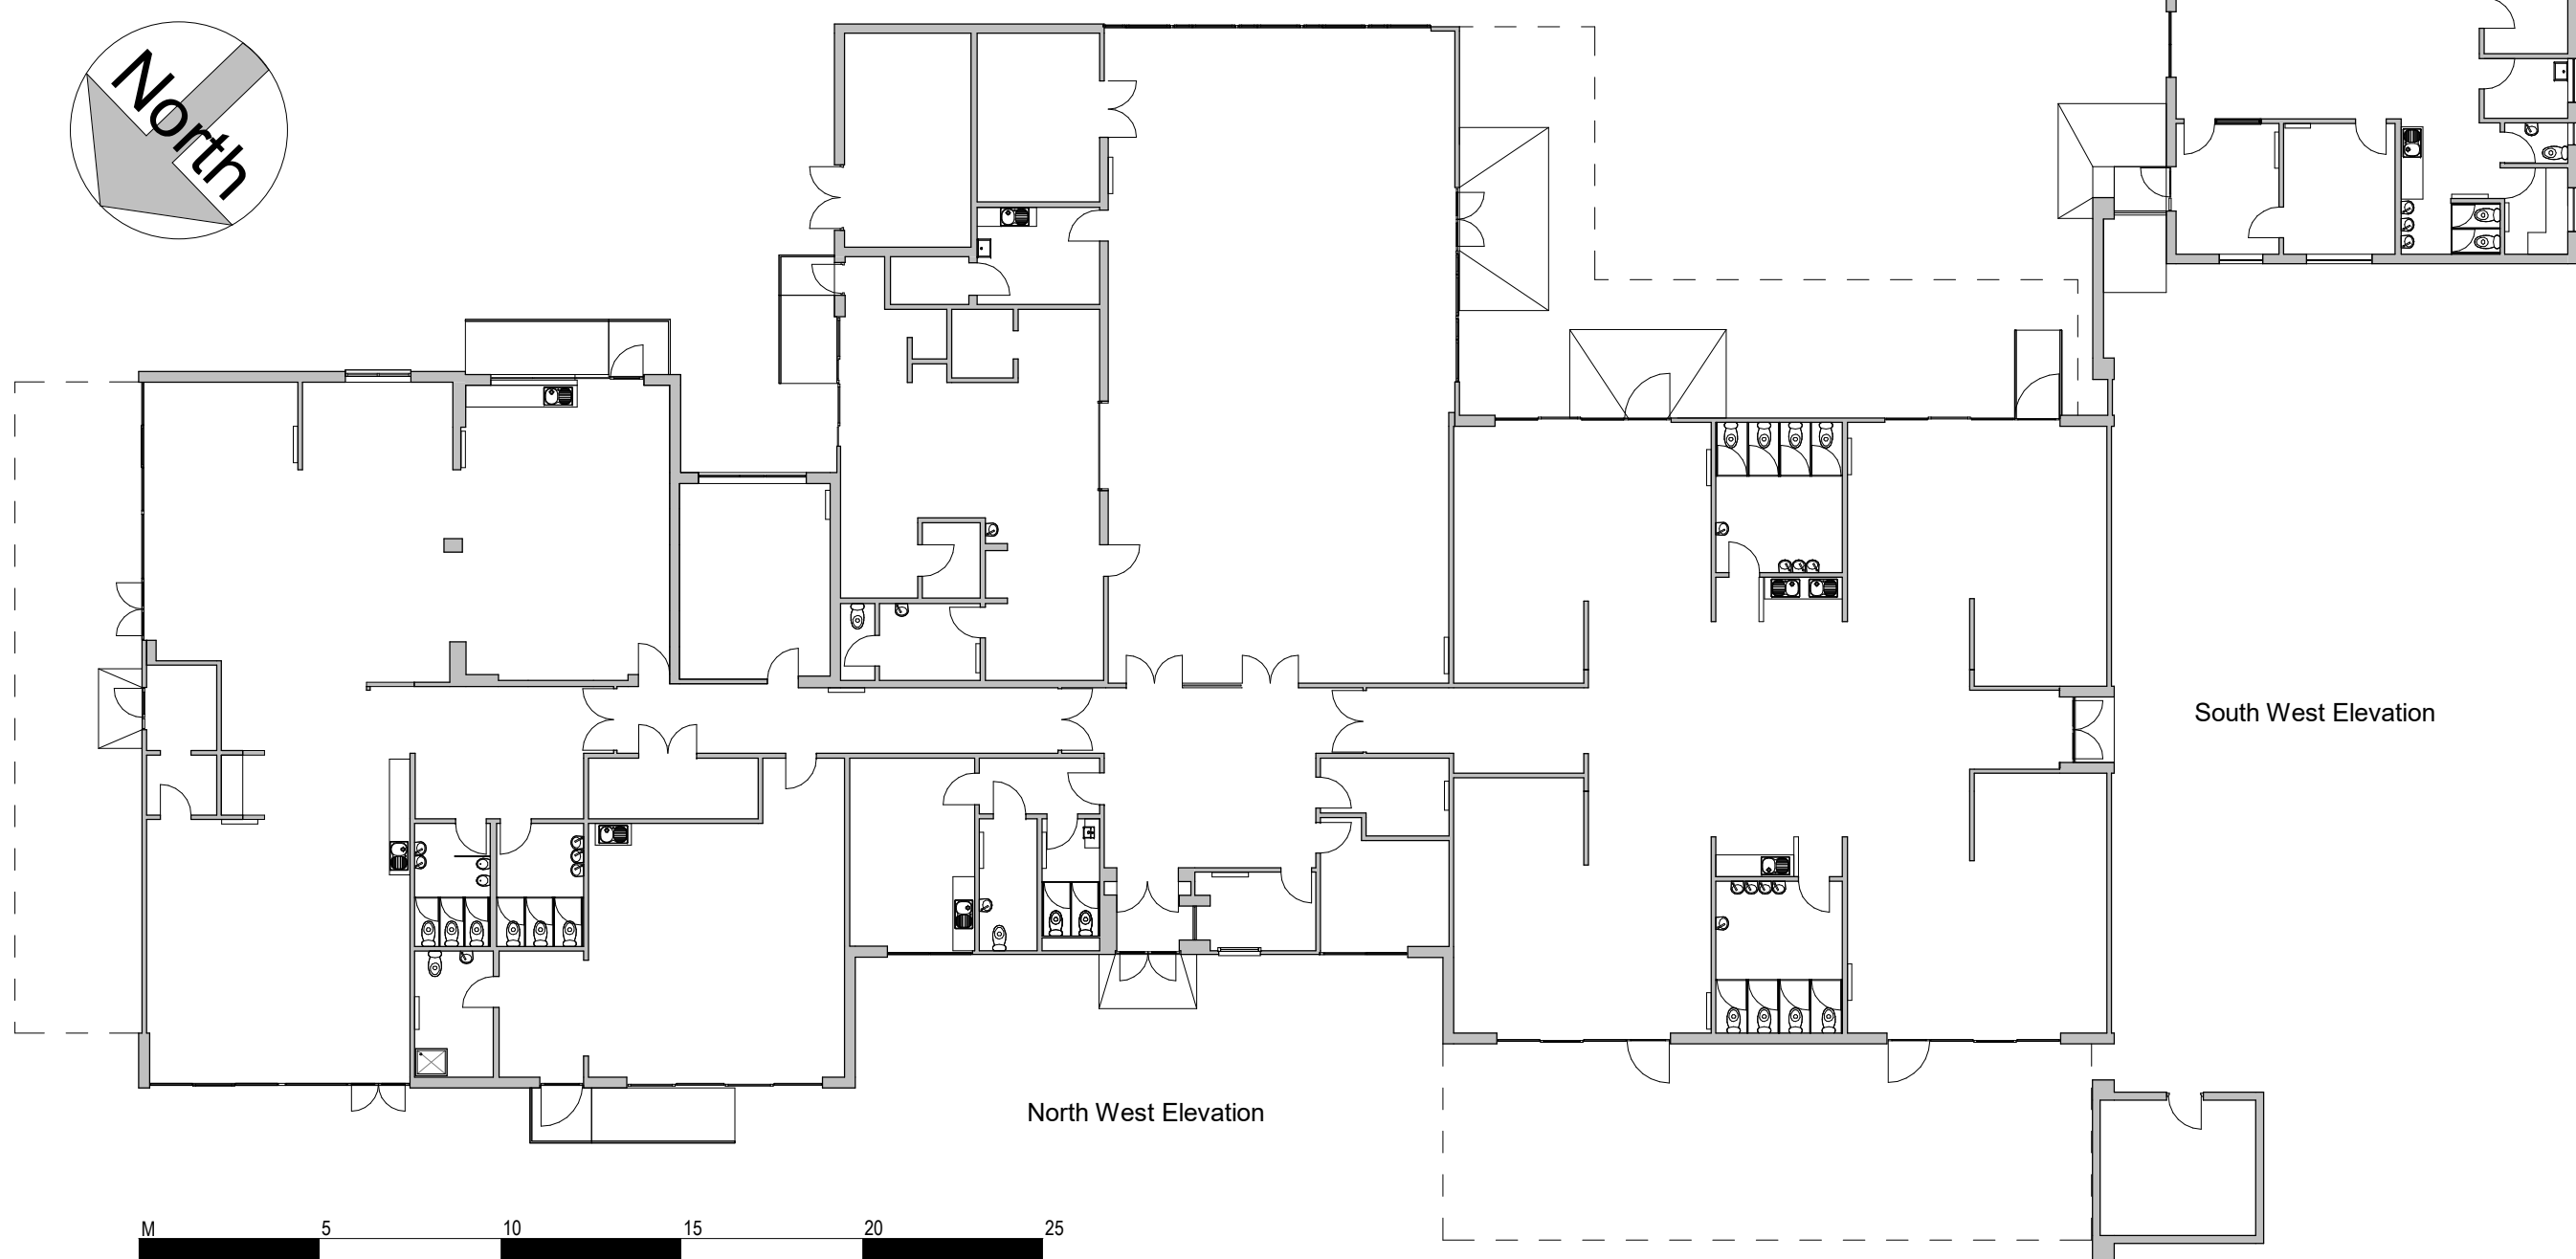

PL - Existing North East Elevation

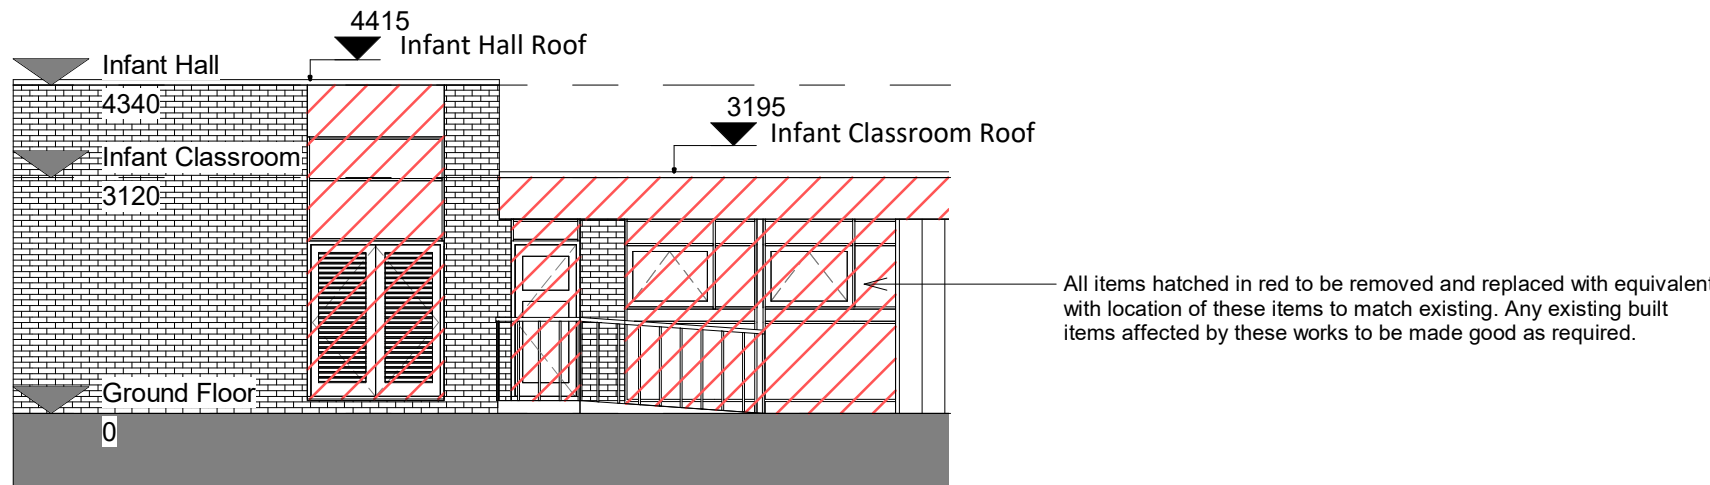

PL- Existing North East - Kitchen Elevation

 

PL 00 - Existing Elevations - Ground Floor Plan
1 : 200

General Notes

1. Contractor to verify all dimensions and check level datums on site
2. All of the designs are the sole property of TACP Architects Ltd and may not be used without their written agreement
3. All prints, specifications and their copyright are the property of TACP Architects Ltd
4. Do not scale off drawings
5. All dimensions shall be checked on site before commencement of shop drawings, manufacture and all discrepancies must be reported to TACP Architects Ltd

[illegible]

Client
Read Construction

Project Title
Welsh Medium & Borras CP School

Drawing Title

WM - Elevations as Existing

Purpose of Issue	Status
Planning Application	

Scale	Date	Drawn By	Checked
As indicated@A1	06/10/20	LT	MG

Job Number	Project•Originator•Zone•Level•Type•Role•Number	Revision
19076	BOR-TACP- A2-ZZ- DR- A-0008	P2

TACP Architects Ltd
Pembroke House
Ellice Way, Wrexham Technology Park,
Wrexham, LL13 7YT
01978 291161



admin@tacparchitects.co.uk
www.tacparchitects.co.uk

TACP
Architects Ltd

Architecture • Interior Design • Healthcare Planning • Conservation • Masterplanning • Sustainable Design