



10 GREDDINGTON PARK, WREXHAM.



Existing Front Elevation
1:50

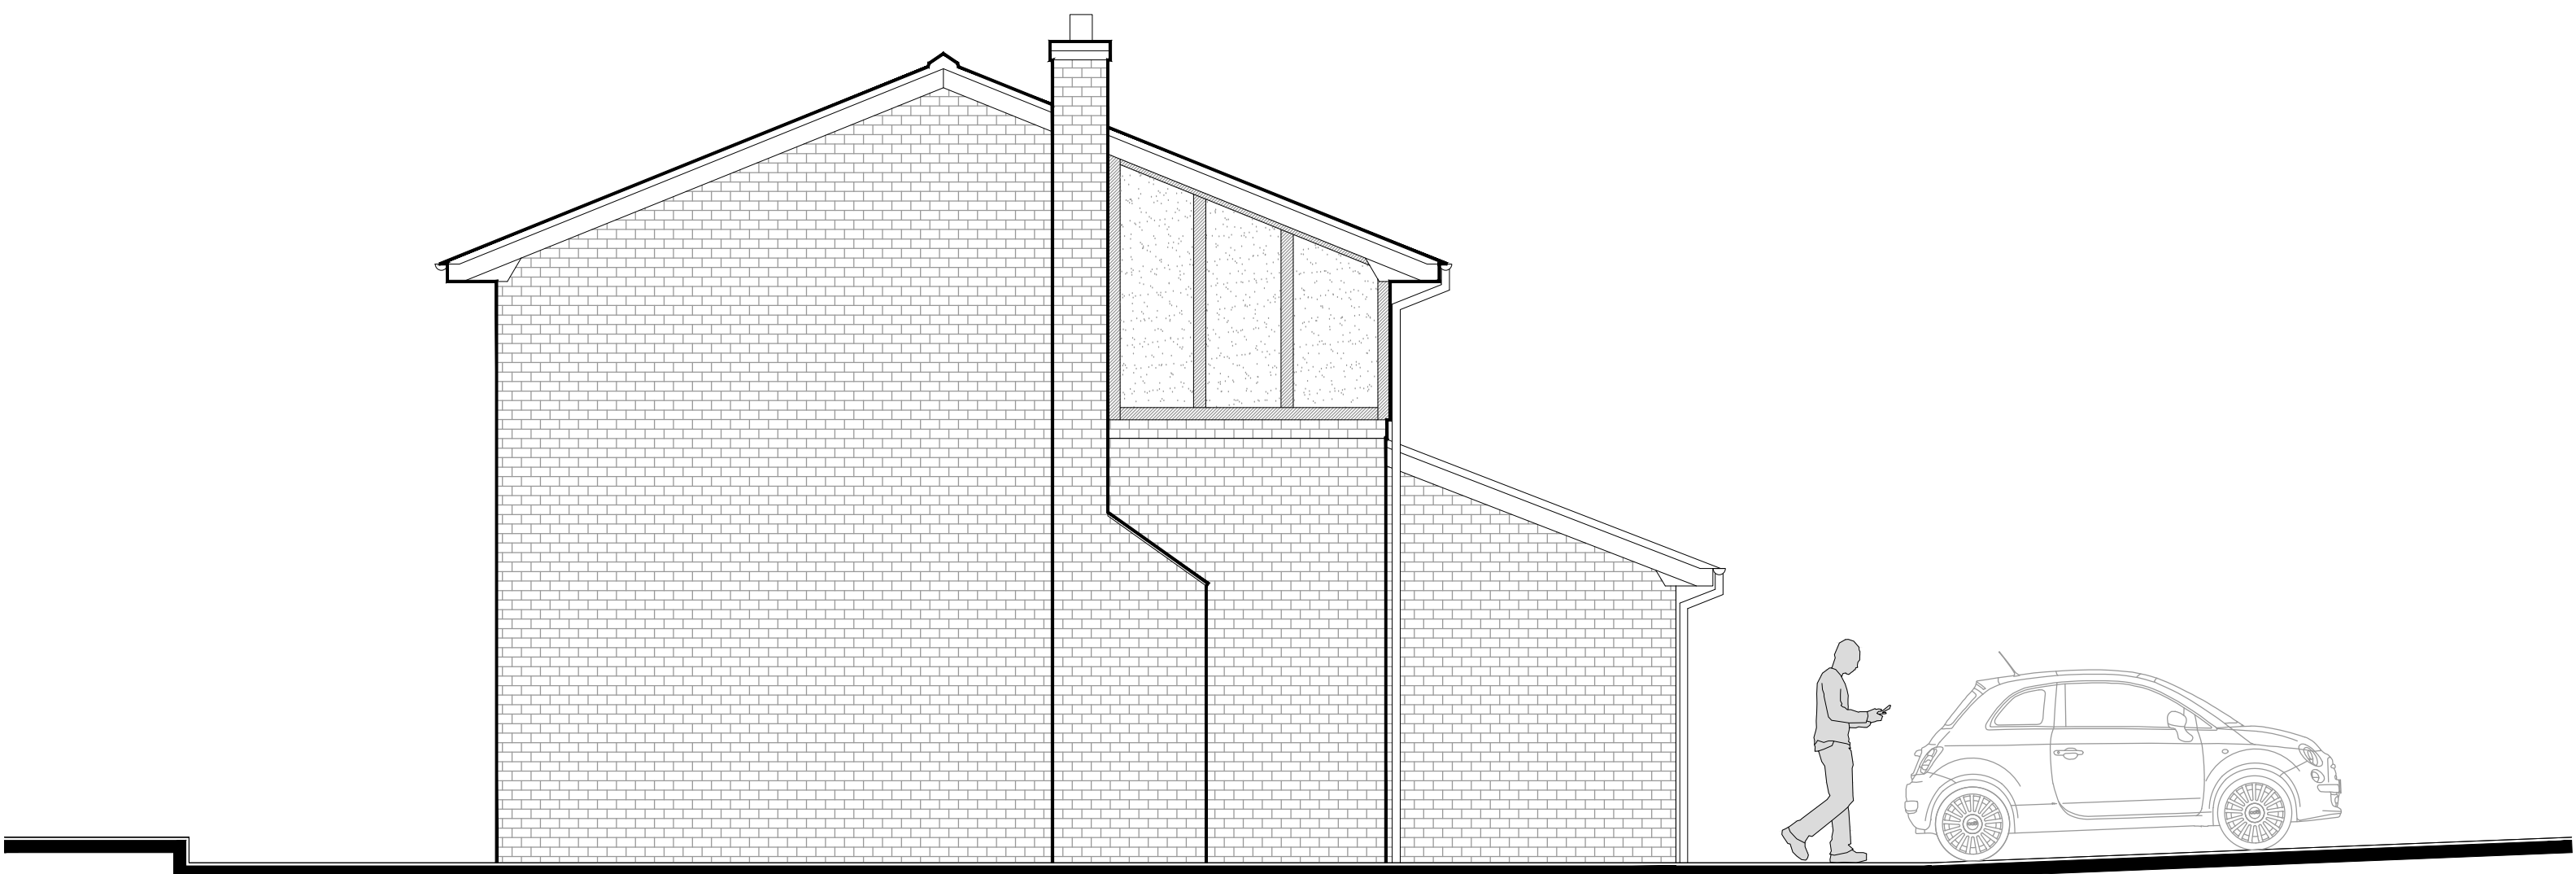

Existing Side Elevation
1:50

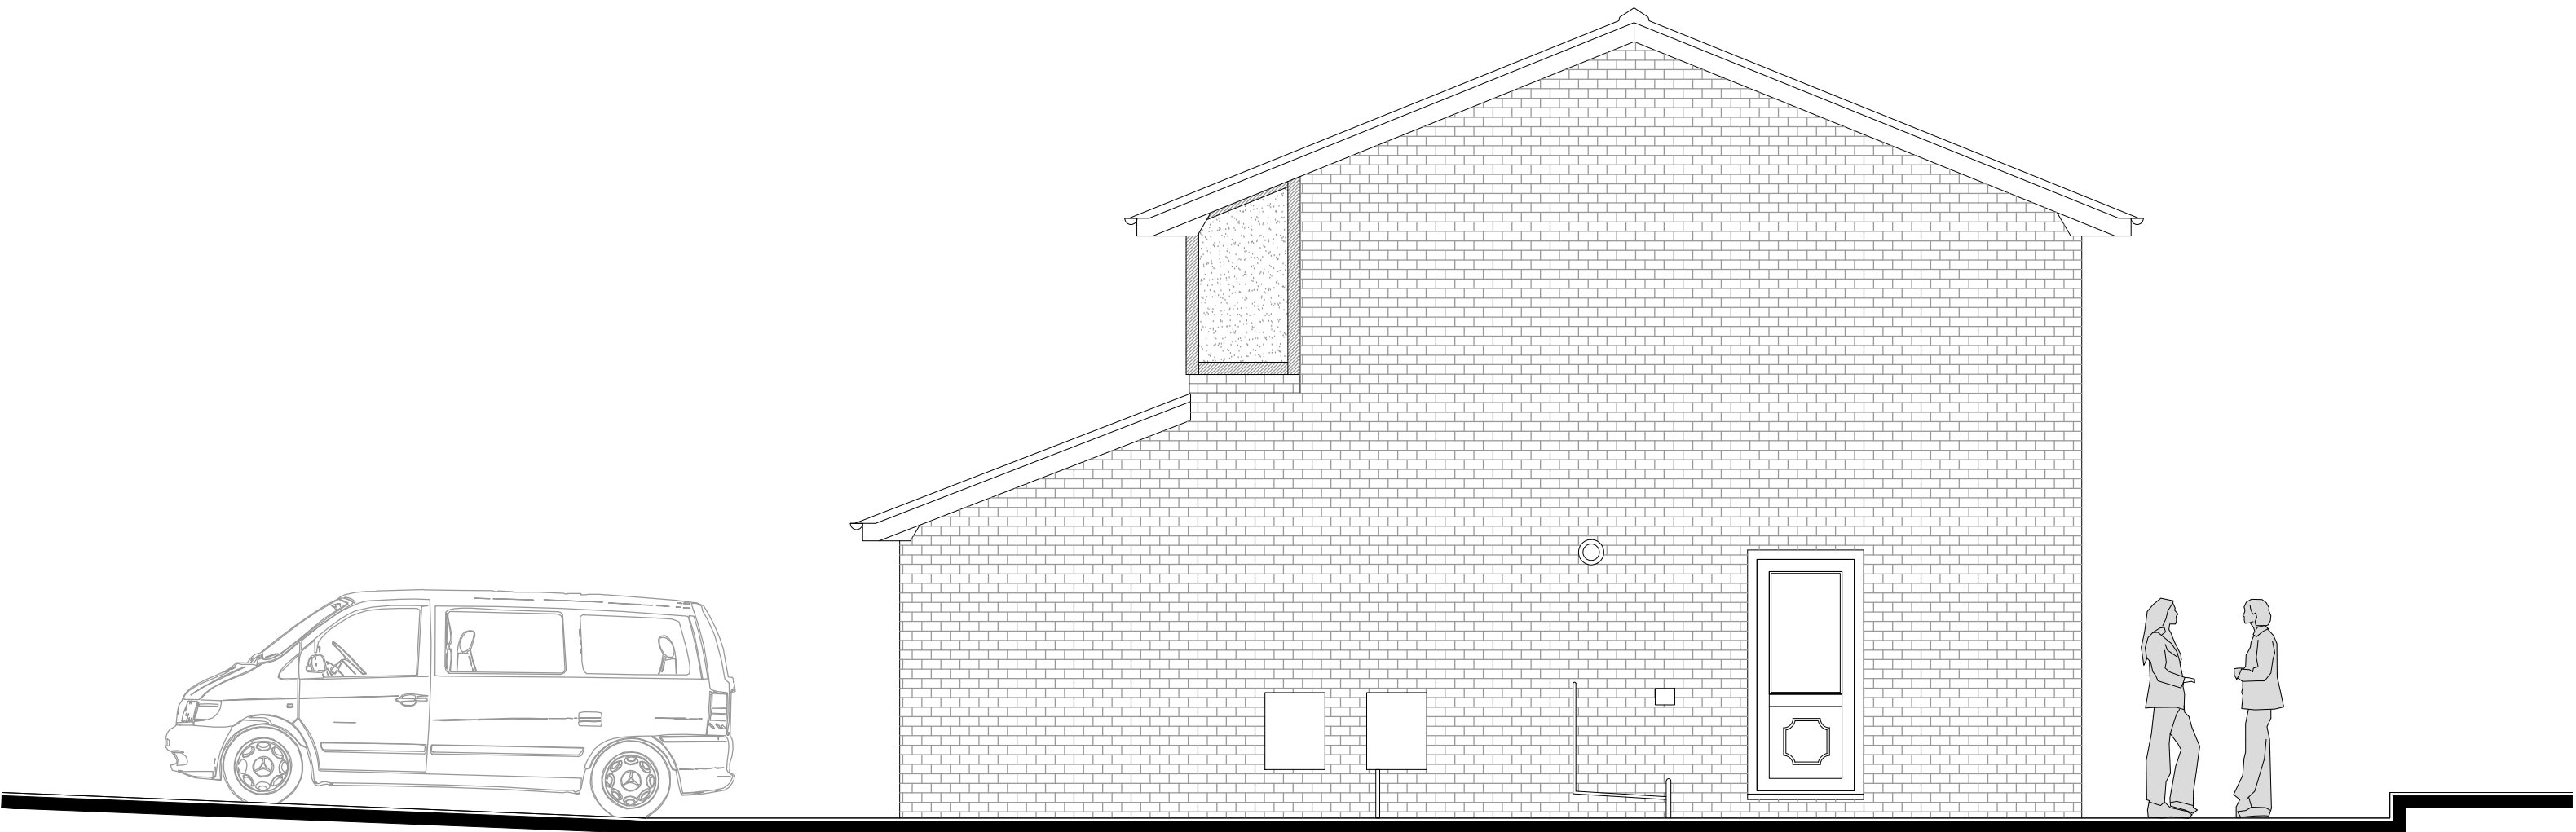

Existing Side Elevation
1:50



CULLIS-ARCHITECTURAL-DESIGN

25 Sunningdale Close
Wrexham
North Wales
LL13 9QU

T 01978 264376
M 07791 480768
E ajones540@btinternet.com



LABC

Client

Mr. & Mrs. James.

Drawing Title

Existing Elevations.

Job Title

Proposed Alterations to 10 Greddington Park, Wxm.

Date

Sept 2020

Scale

1:50 at A1

Rev

Draw No.

02