




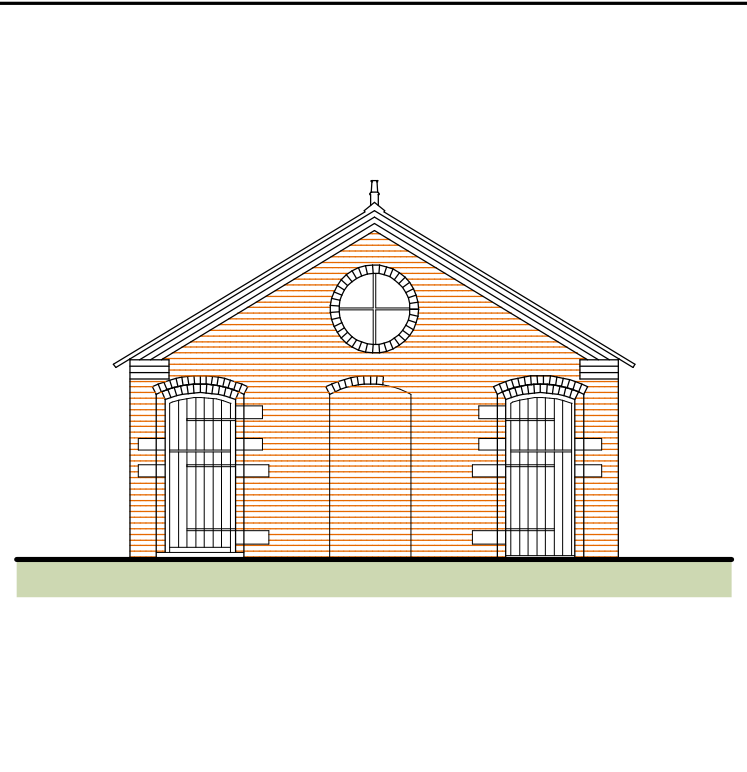


2 EXISTING WEST ELEVATION 1:100

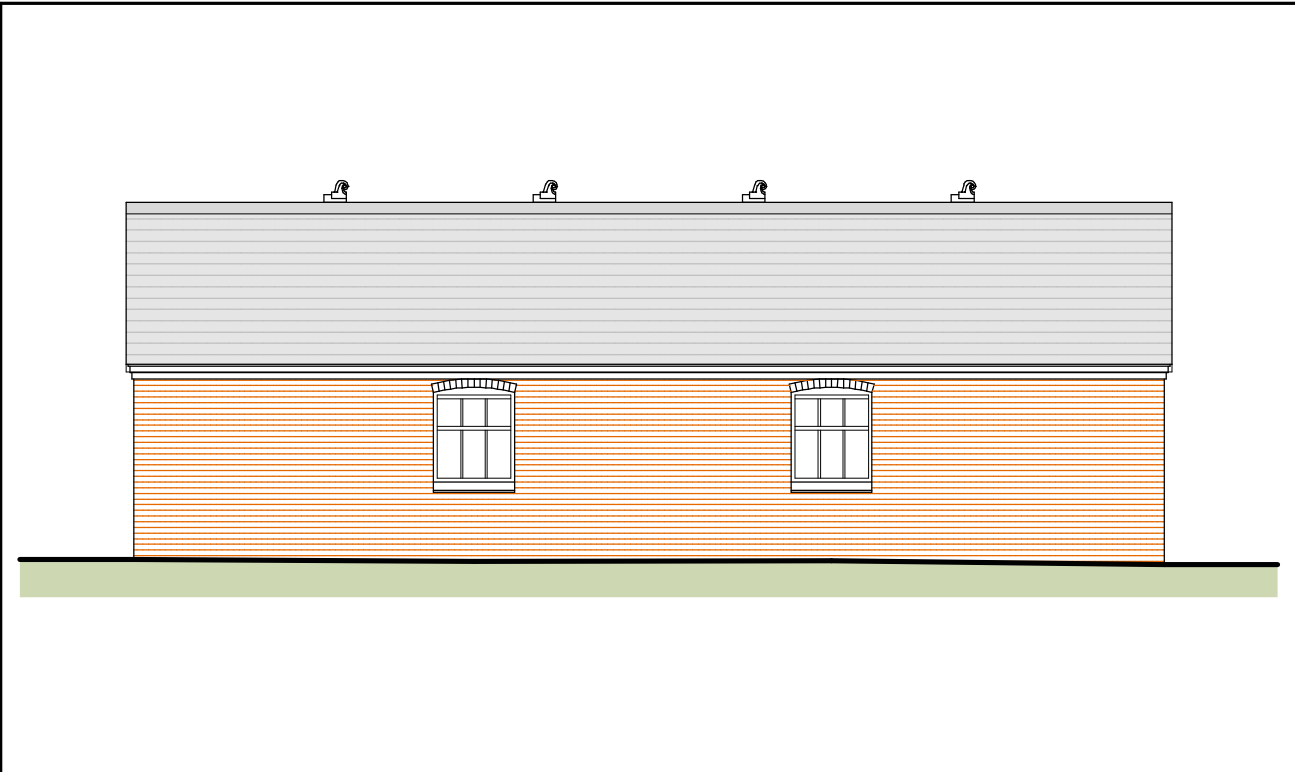


3 EXISTING SOUTH ELEVATION 1:100

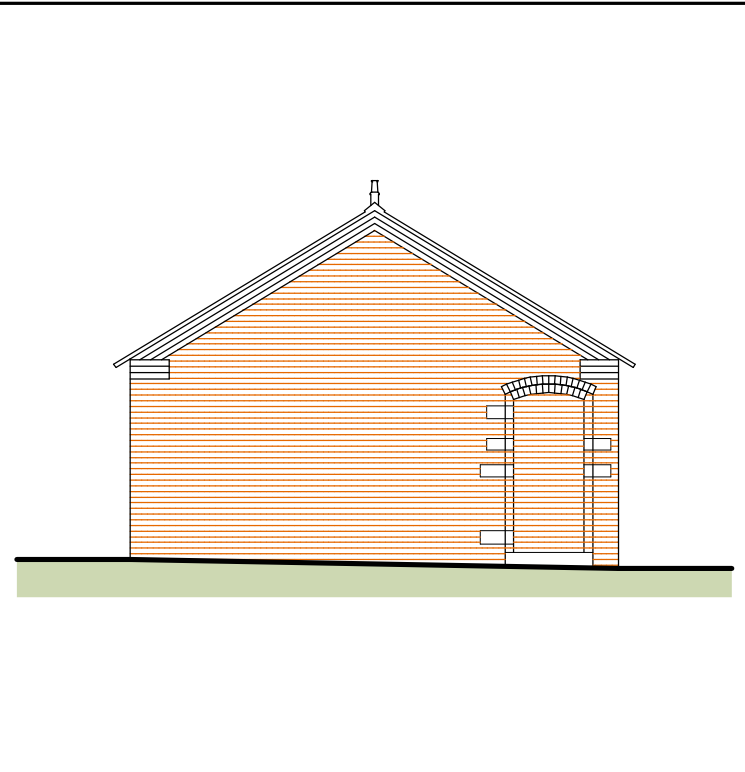

4 EXISTING EAST ELEVATION 1:100

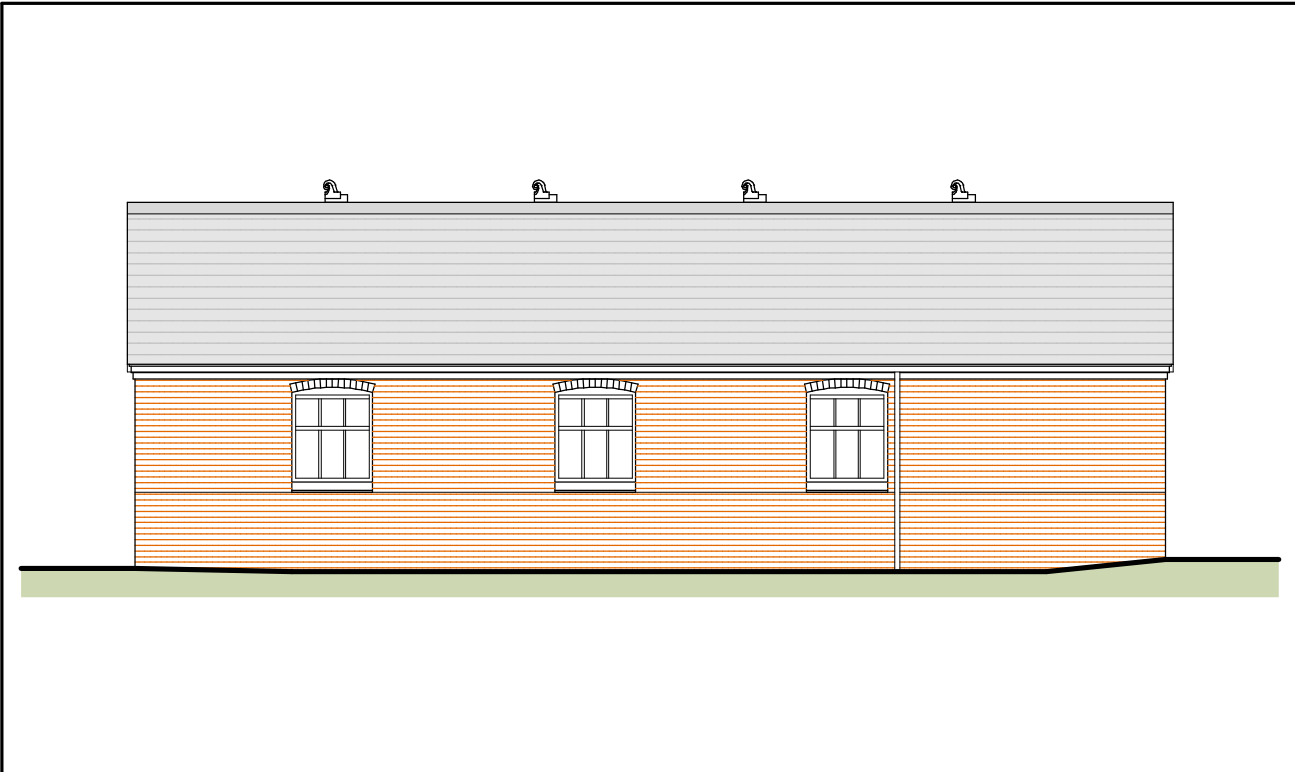

5 EXISTING NORTH ELEVATION 1:100

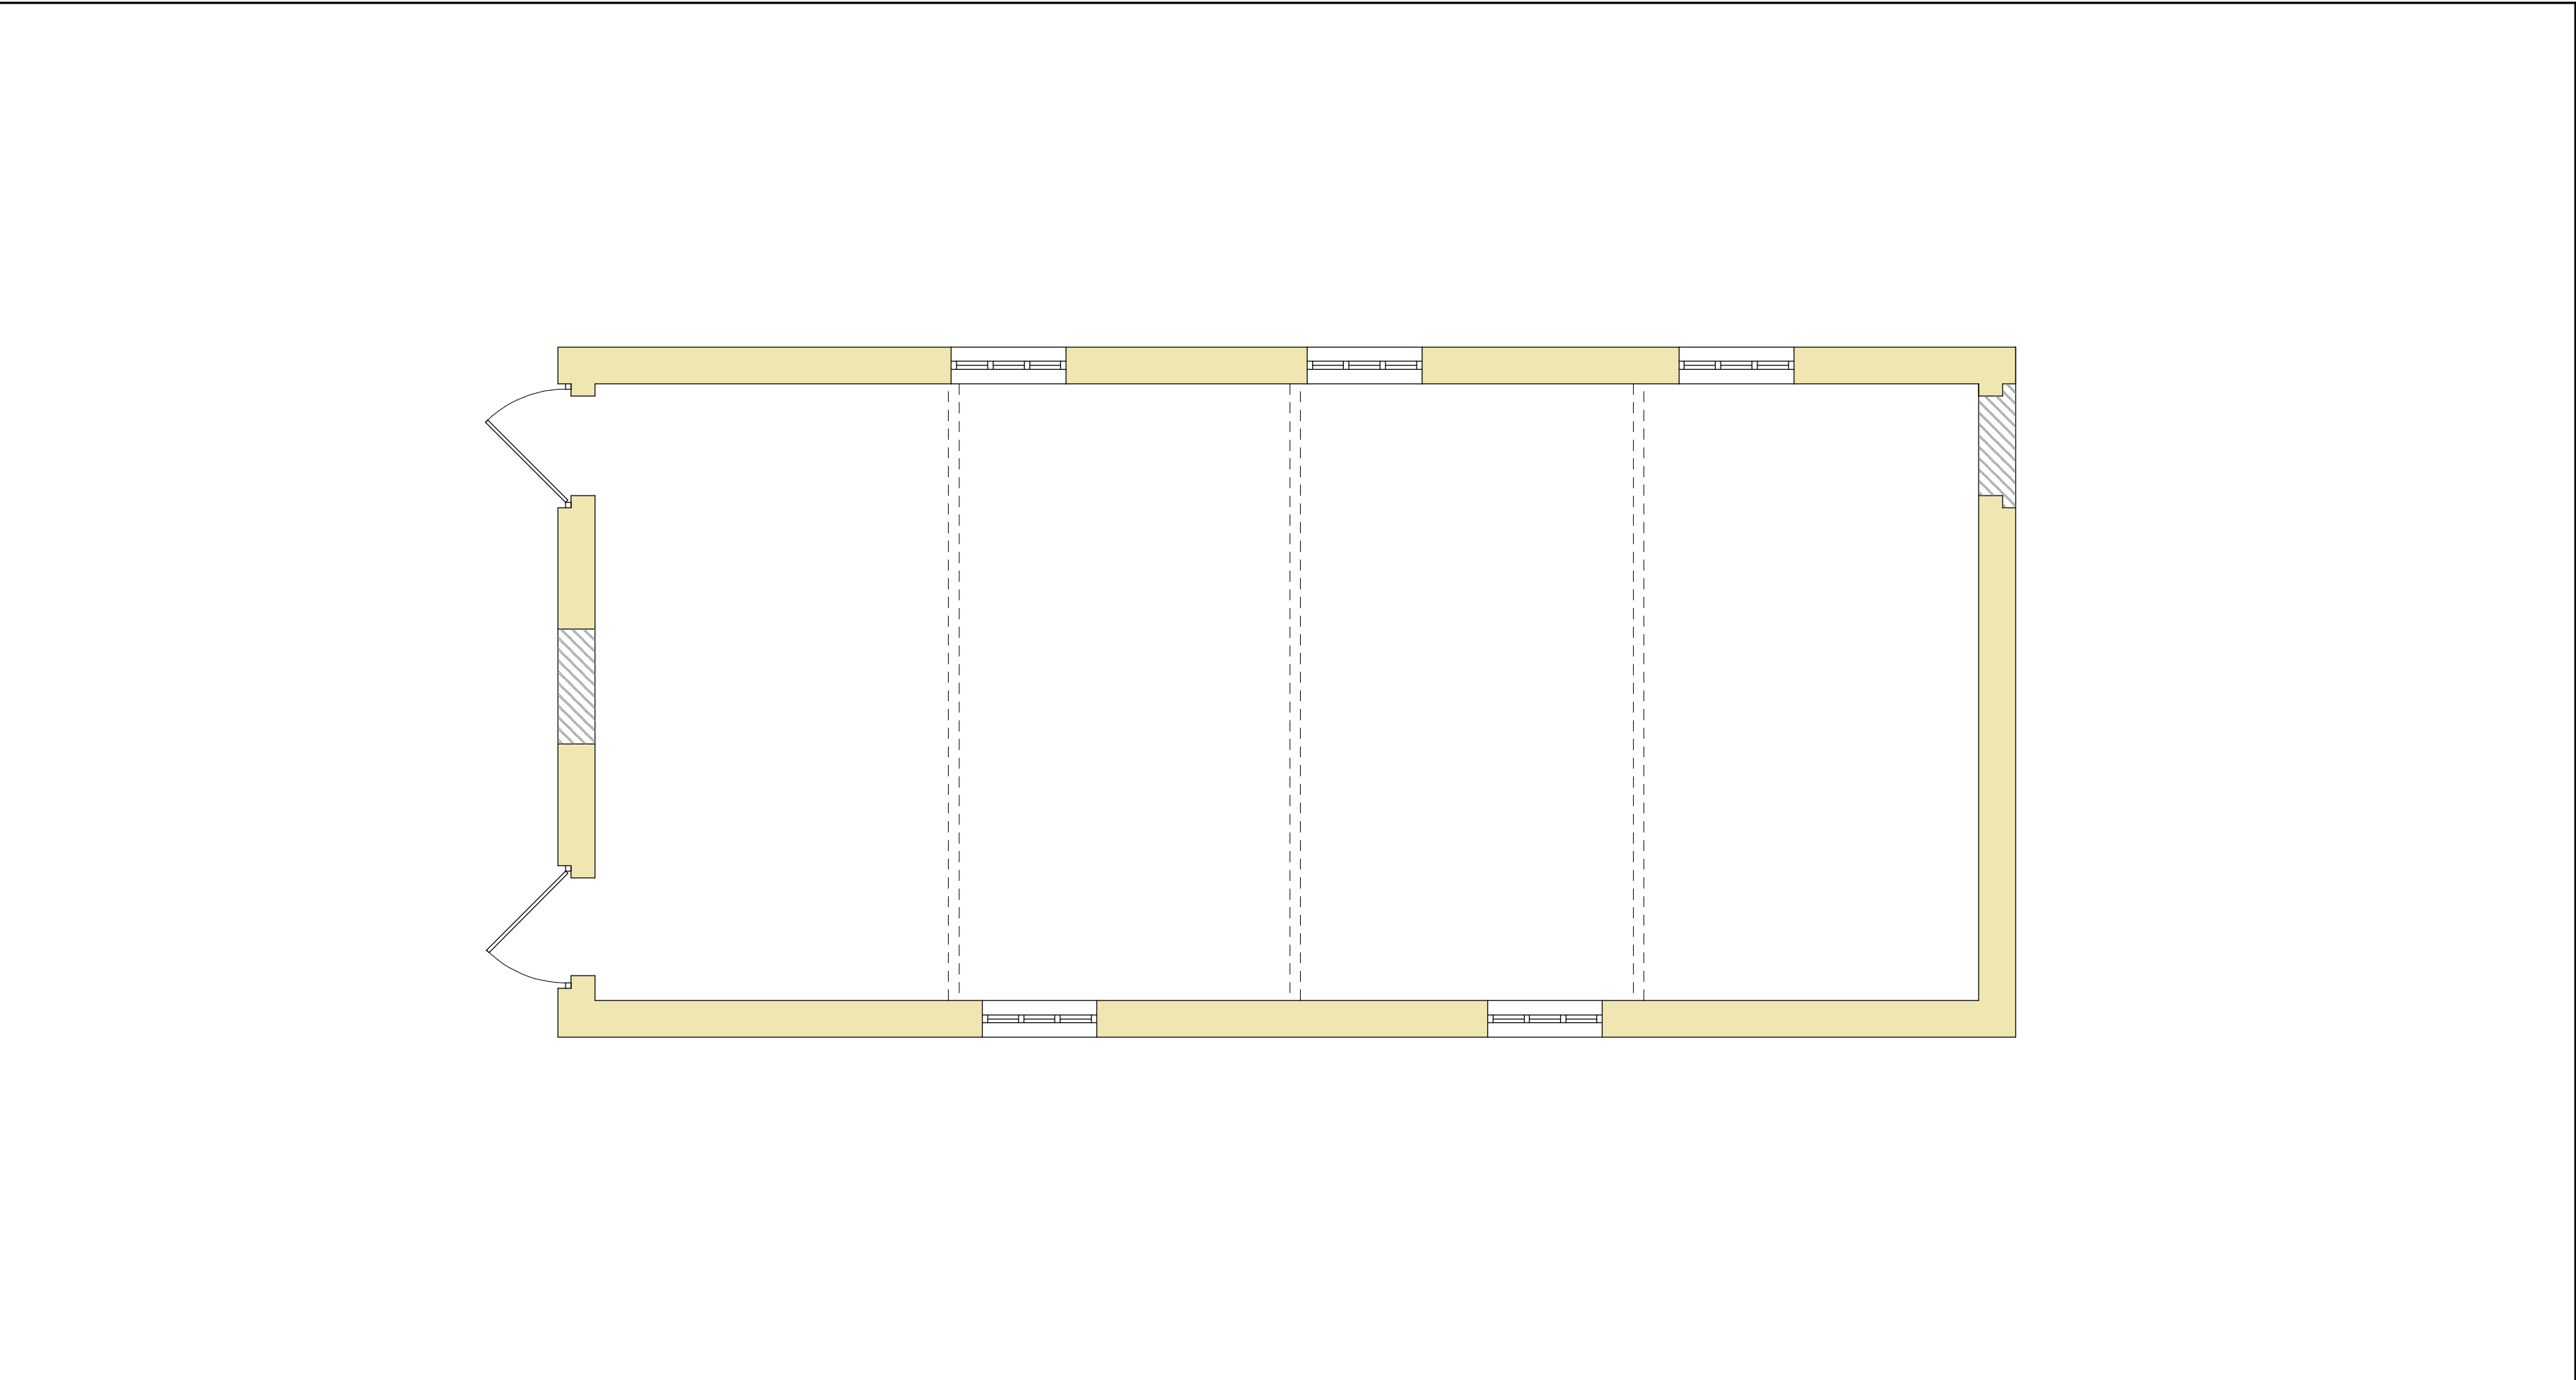

1 EXISTING GROUND FLOOR PLAN 1 : 50

NOTES:
All dimensions must be checked on site and not scaled from the drawings. All discrepancies must be notified to the Agent immediately.

KEY :		
-		
Rev	Date	Revisions
Drawn by : A.R. HEWITT		Date : JANUARY 2020

ARH Architectural Design
206 Liverpool Road,
Whitchurch,
Shropshire,
SY13 1UT

Tel: 07891 147512
e-mail
arharchitecturaldesign@gmail.com
ARH Architectural Design is the trading name of Saray Hewitt & Associates Ltd.
Company Registered in England and Wales No: 12336458
© copyright This drawing must not be reproduced without first obtaining written permission

Client :
Mr & Mrs B Probin

Job Title :
PROPOSED CONVERSION OF OUTBUILDINGS AT
THE DRURY
DRURY LANE
TYBROUGHTON
WHITCHURCH
SY13 3BD

Drawing Title :
BUILDING ONE
EXISTING FLOOR PLAN AND ELEVATIONS

Dwg No :	Scale :	Rev :
HS140/02	1 : 50/100 @ A2 1 : 100/200 @ A4	-