



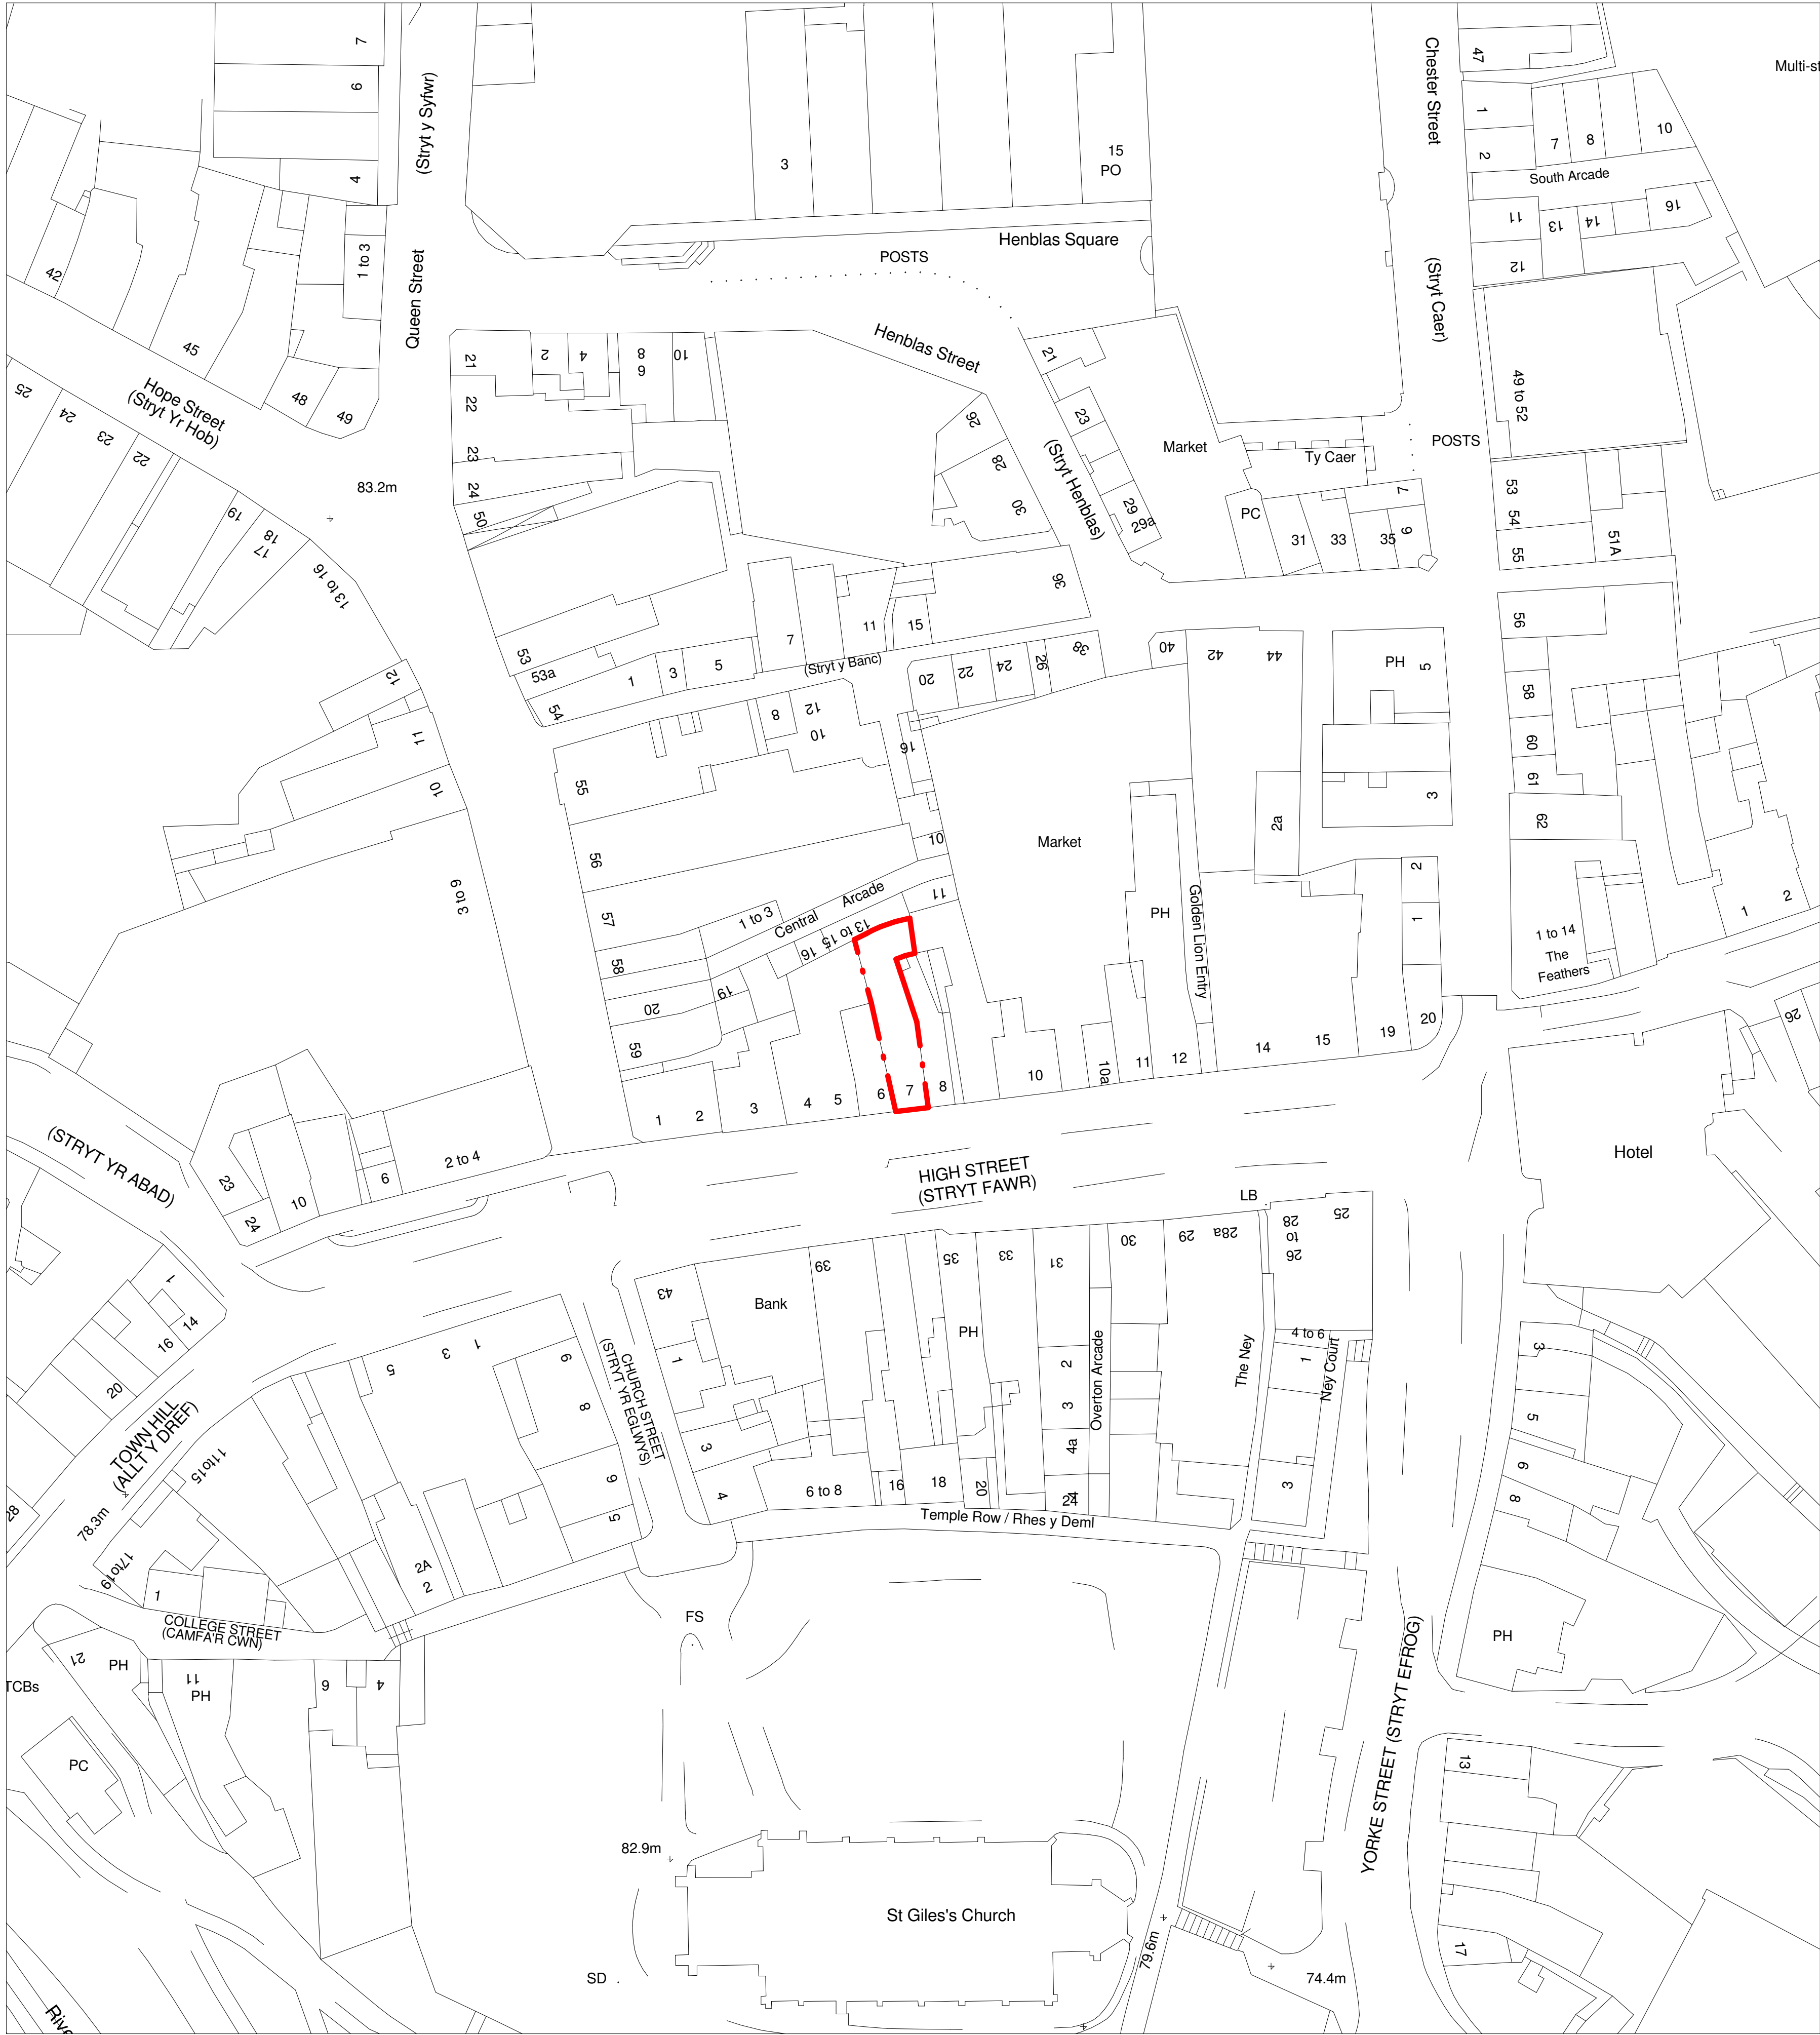

EXISTING BLOCK PLAN 1:500

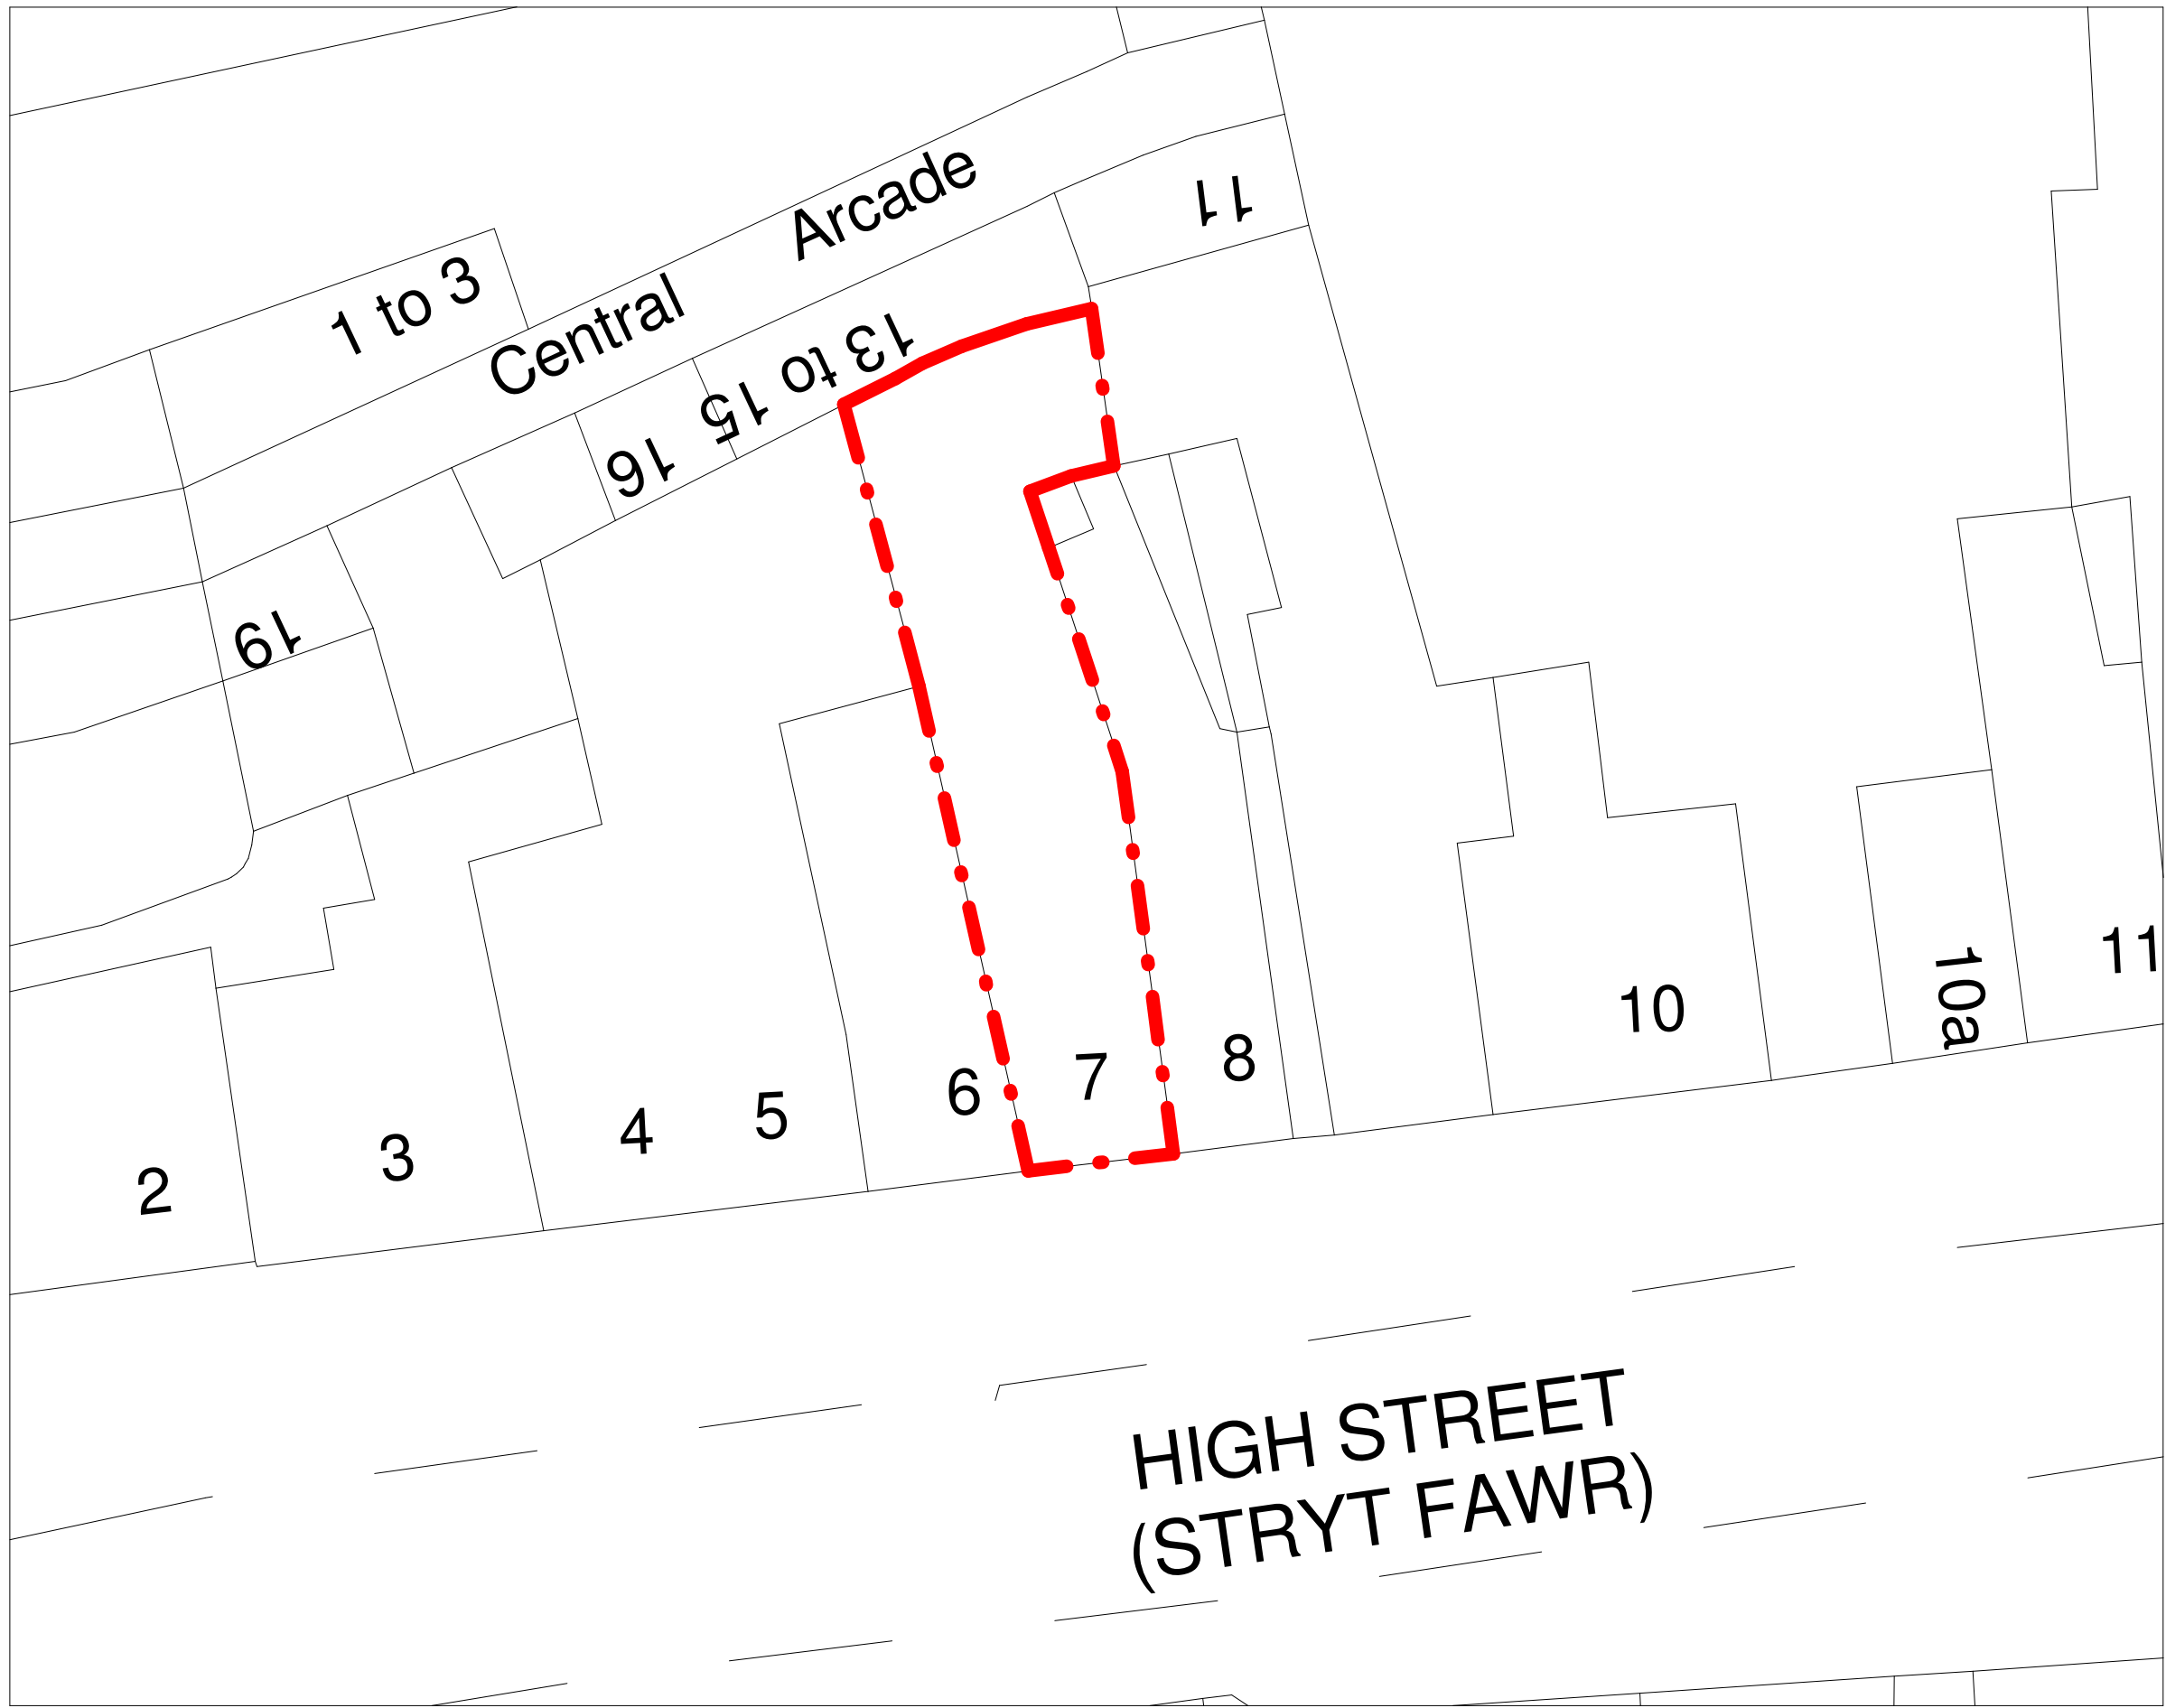

EXISTING SITE PLAN 1:200



P01 Initial Issue (AJ KOPH)	27/11/2020
REV. DESCRIPTION (DRAWN BY) CHECKED BY APPROVED BY	DATE
RIBA PLAN OF WORK 2013 WORKSTAGE	LEVEL OF MODEL DEFINITION (LoD)
Stage 3 - Developed Design	LoD 3 - Approximate Model
PURPOSE OF ISSUE - SUITABLE FOR ...	BS1192 STATUS
Planning Submission	Status A - Approved



CARDIFF 029 2052 8140
LONDON 0207 138 3560
WREXHAM 01978 357 887
www.lawray.co.uk
CLIENT
MORROCTAILS

PROJECT TITLE
7 HIGH STREET WREXHAM

DRAWING TITLE
EXISTING BLOCK & SITE PLAN

PROJECT No 0001 SCALE @ A1 As indicated

DRAWING No	PROJECT	ORIGINATOR	VOLUME	LEVEL	TYPE	ROLE	NUMBER	REVISION
BS1192:2007 +A2:2016/8 BS EN 120563	WHS-LAW-X-G00-DR-	A-039001	P01					

DO NOT SCALE Any discrepancy or query concerning this drawing should be referred to the Architect
Copyright © LAWRAY LIMITED
Registered Office: Greenmeadow Springs, 1 Cae Gwydd, Trefnydd, Wrexham, CARDIFF CF15 7AB
Reg. Co. No. 2724178, VAT Reg. No. 134 2148 06