
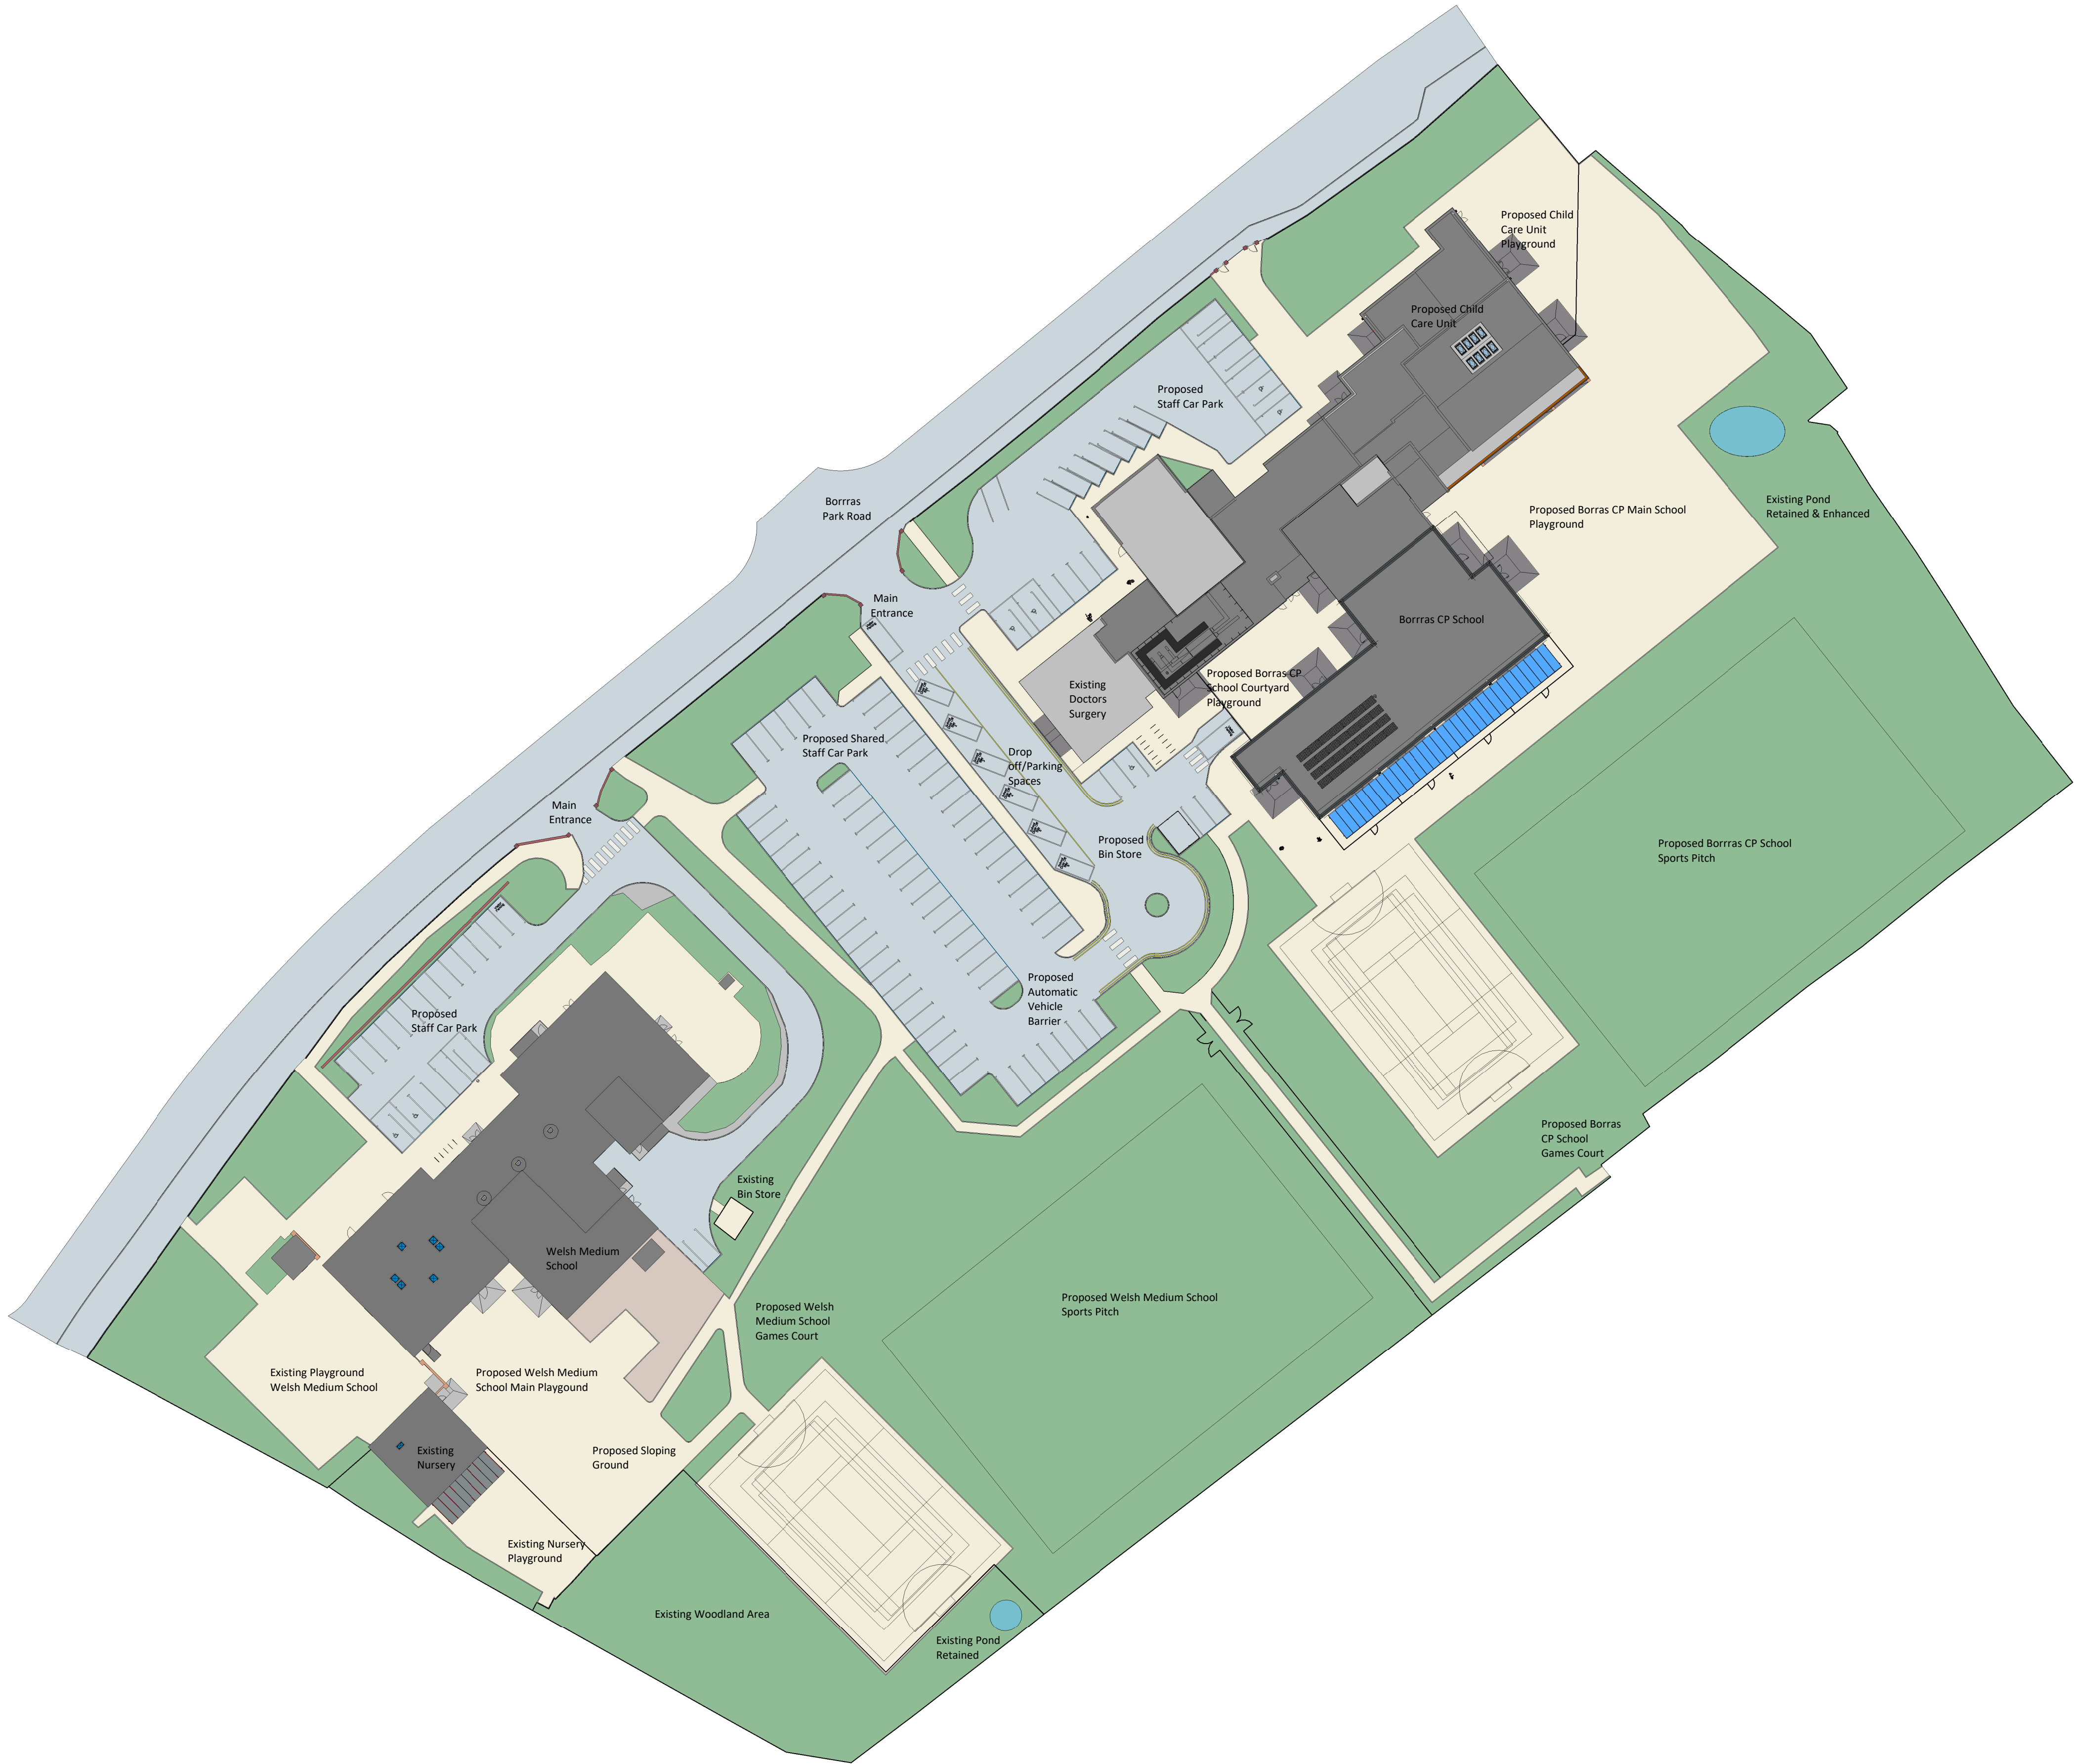


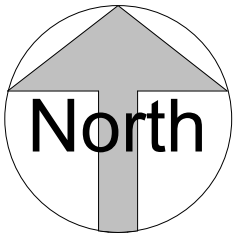

General Notes

1. Contractor to verify all dimensions and check level datums on site
2. All of the designs are the sole property of TACP Architects Ltd and may not be used without their written agreement
3. All prints, specifications and their copyright are the property of TACP Architects Ltd
4. Do not scale off drawings
5. All dimensions shall be checked on site before commencement of shop drawings, manufacture and all discrepancies must be reported to TACP Architects Ltd

Revisions

Rev	Date	Description	By	Check
P1	06-08-20	Planning Application	CM	MG
P2	05-10-20	Drawing altered to reflect revised JP Structural Design proposed levels drawing. This includes relocation of proposed Welsh medium school games court and modification of proposed sloping ground adjacent. The revision of layout for the proposed staff car park to the Welsh medium school and changes to the proposed pathways on the site. As well the alteration of the layout for the pedestrian entrance to the proposed Borras CP school and note for this area added to drawing.	LT	MG



Client

Read Construction

Project Title

Welsh Medium & Borras CP School

Drawing Title

Proposed Site Plan

Purpose of Issue

Planning Application

Scale

1 : 500@A1

Date

08/06/20

Drawn By

CM

Checked By

MG

Job Number

19076

Project*Originator*Zone*Level*Type*Role*Number

BOR-TACP-A0-XX-DR-A-0706

Revision

P2

TACP Architects Ltd
Pembroke House
Ellice Way, Wrexham Technology Park,
Wrexham, LL13 7YT
01978 291161

admin@tacparchitects.co.uk
www.tacparchitects.co.uk



Architecture • Interior Design • Healthcare Planning • Conservation • Masterplanning • Sustainable Design