




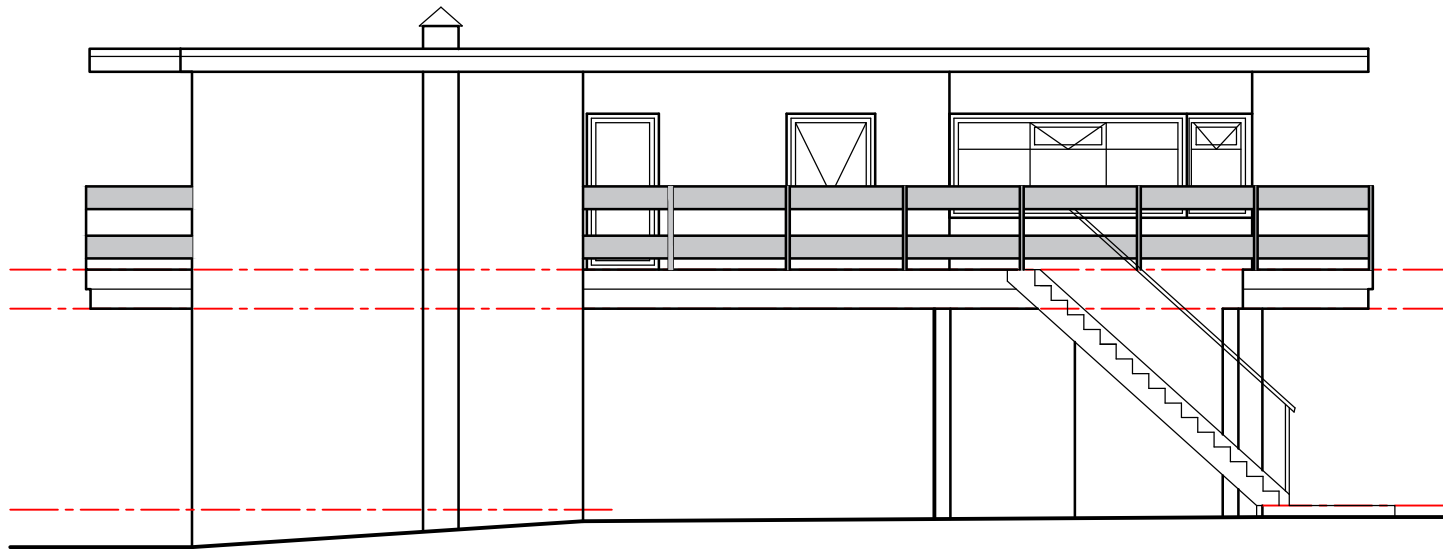


Side Elevation - 01

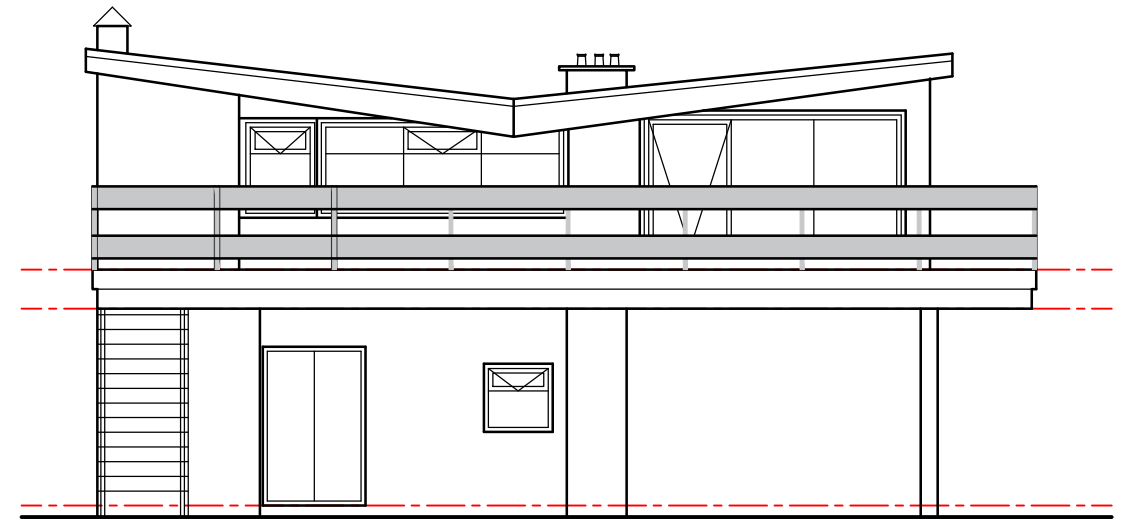

Front Elevation

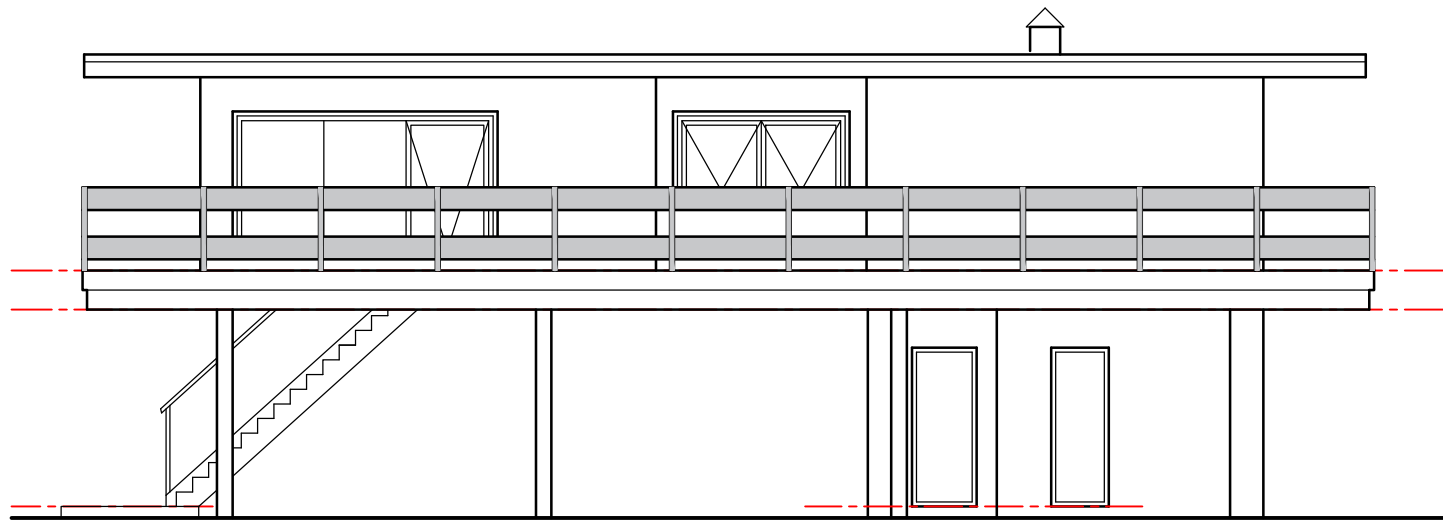

Side Elevation - 02

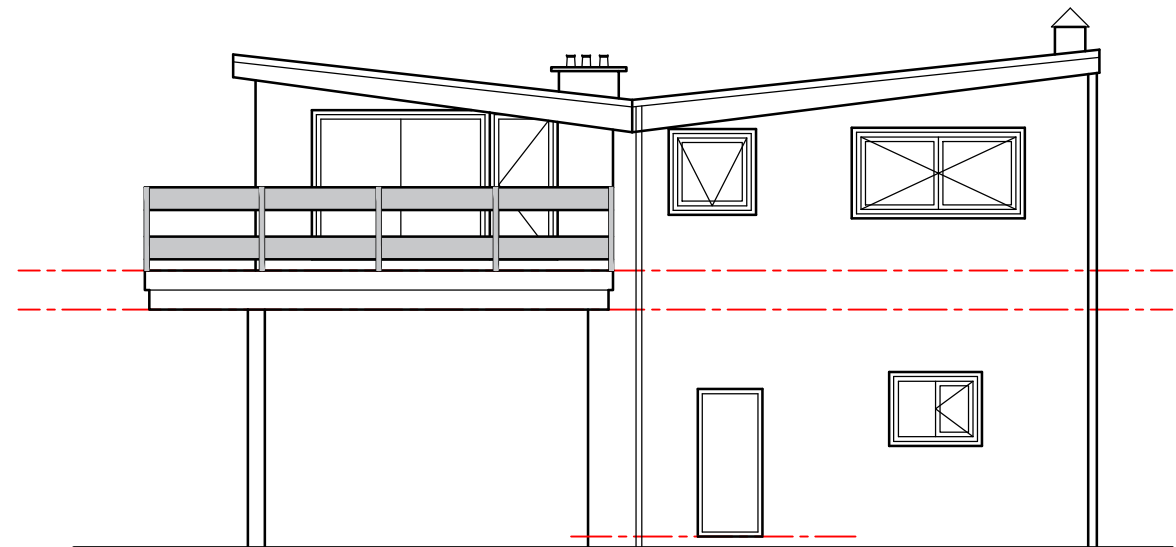

Rear Elevation

HDS ARCHITECTURAL SERVICES
 HDS Architectural Services, The Foundry,
 15 Yorke Street, Wrexham
 LL13 8LW
 Tel (01978) 345250
 www.hdsarchitectural.co.uk

Project; Cilgoed, Wrexham Road, Pentre Bychan, Wrexham, LL14 4DS	
Title; Existing Elevations	Scale (A3); 1:100
Dwg No; CI/PD/02	Date; January 2021
Revision;	