




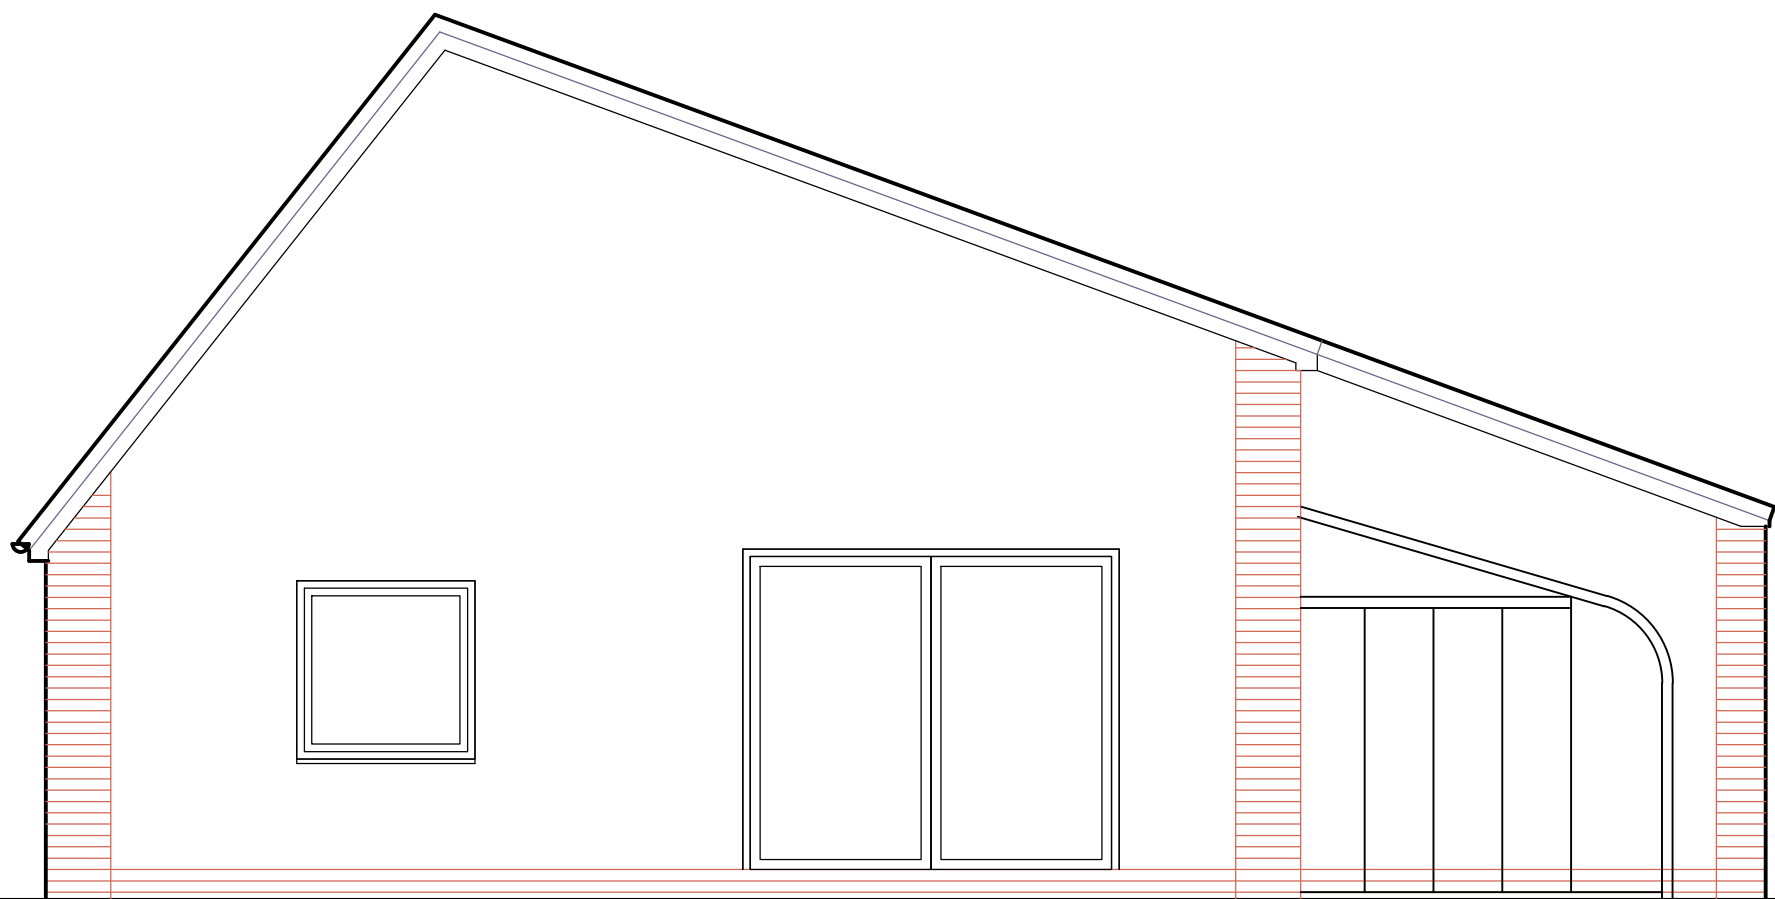

REAR ELEVATION

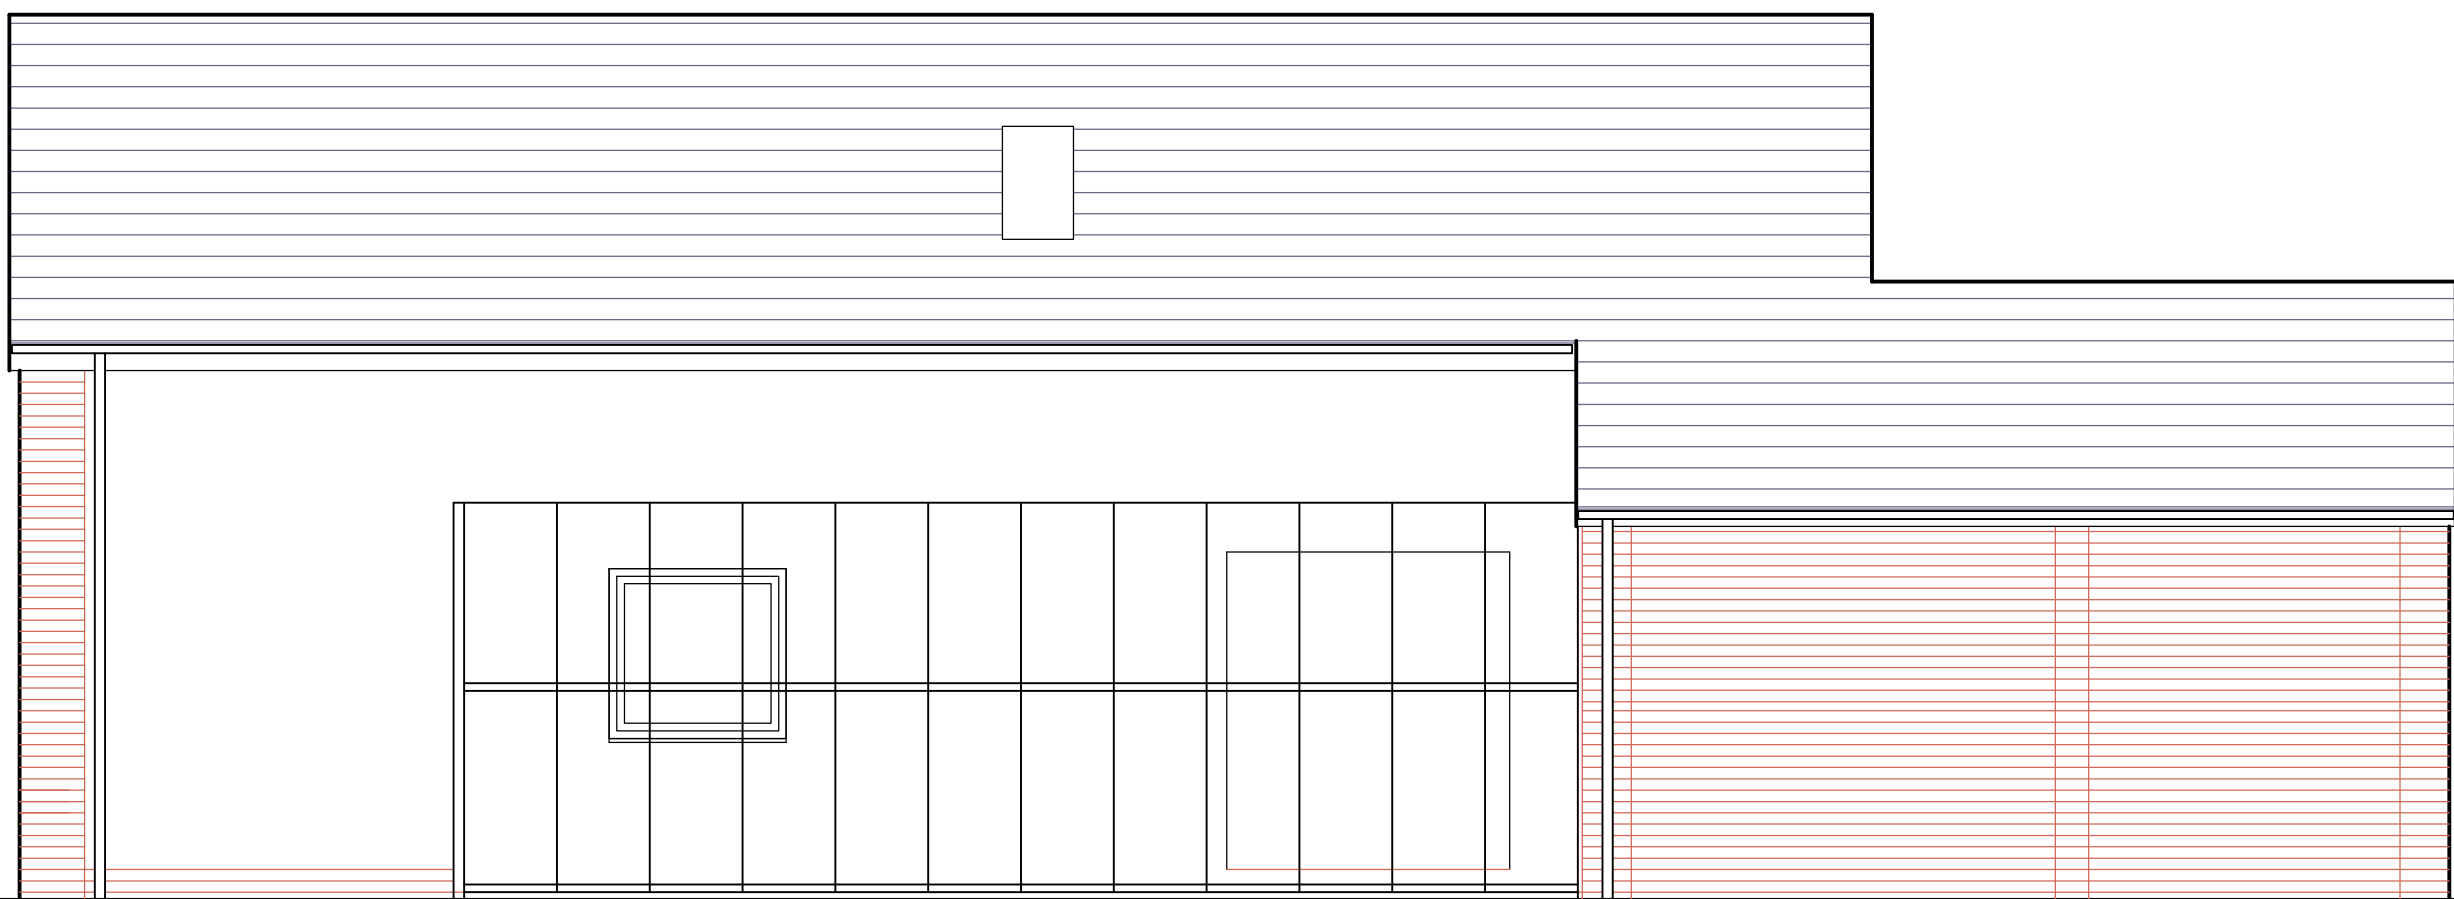


SIDE ELEVATION

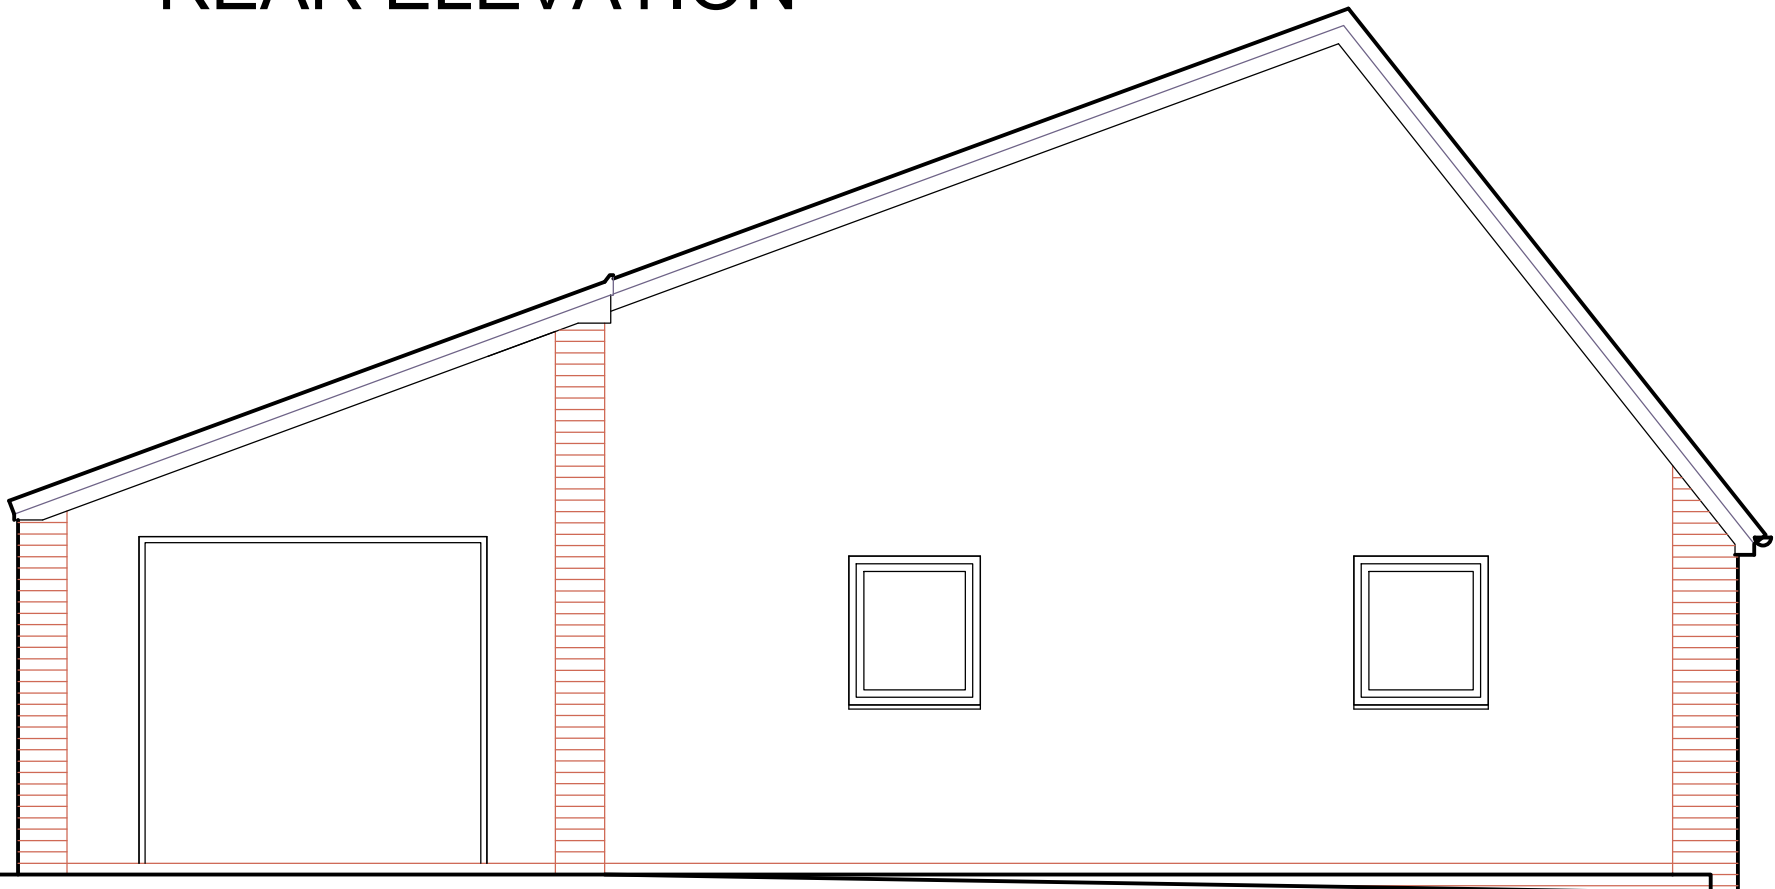


FRONT ELEVATION



SIDE ELEVATION

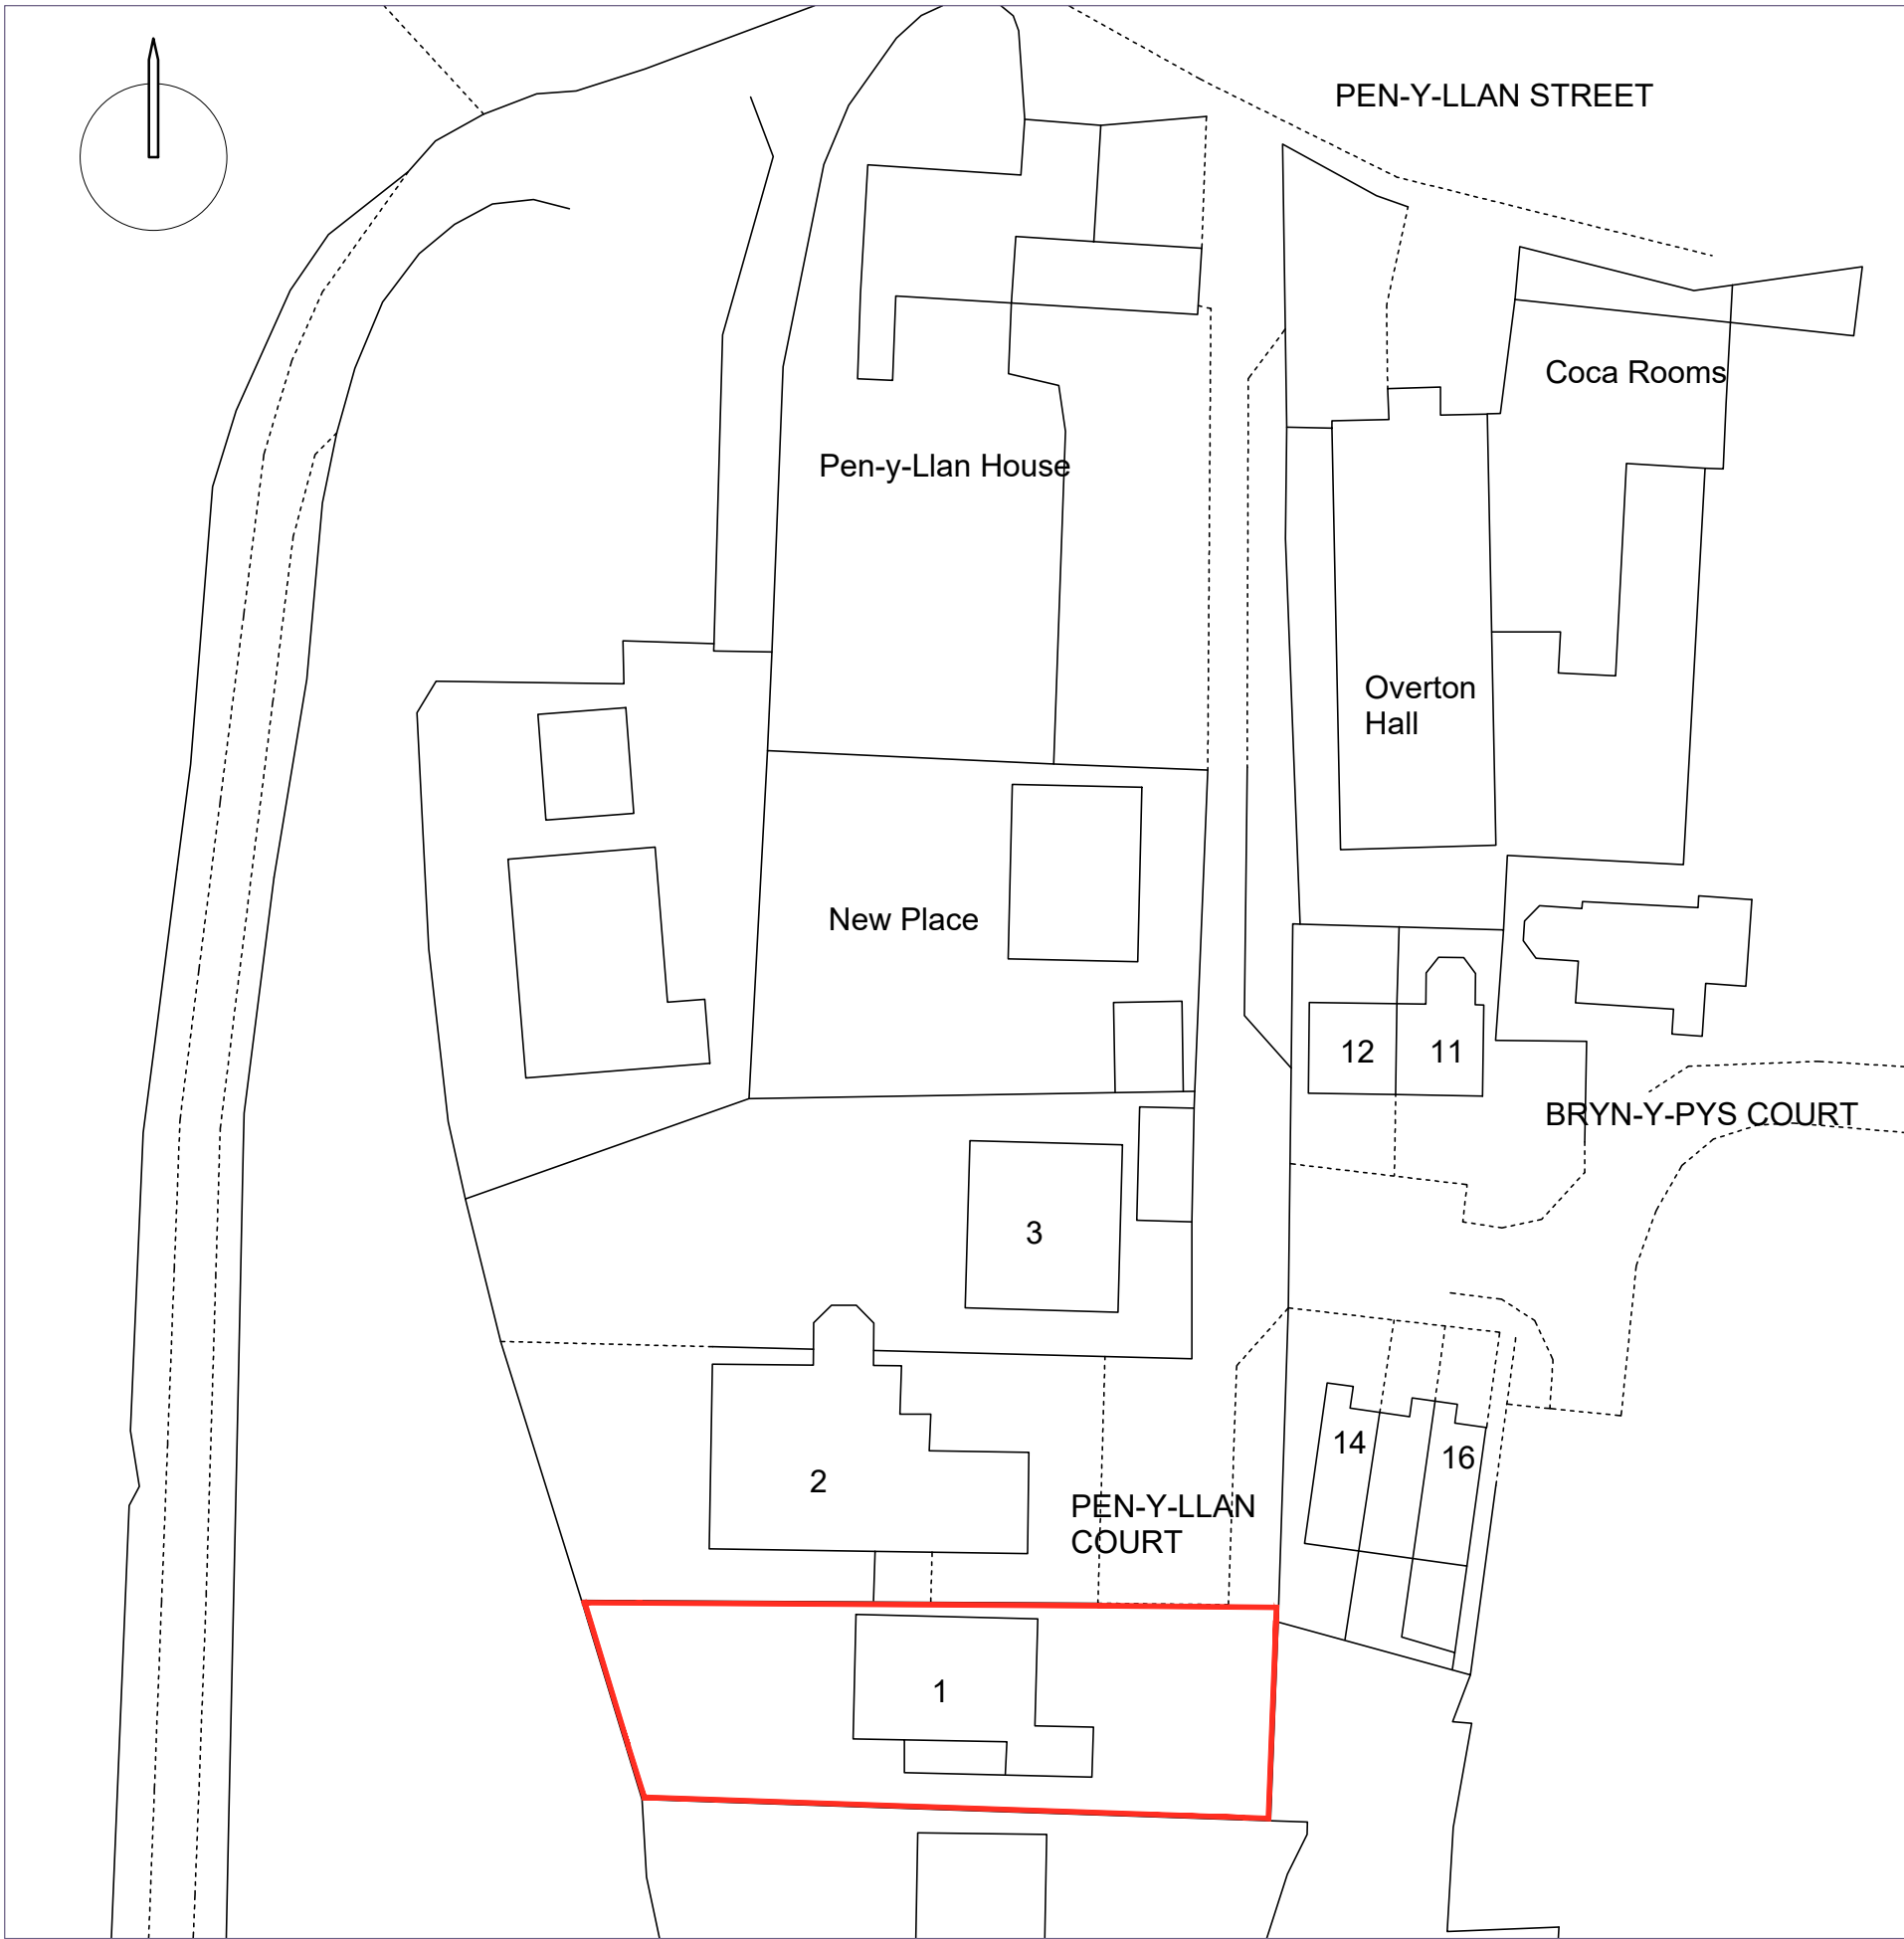

SITE PLAN Scale: 1:500

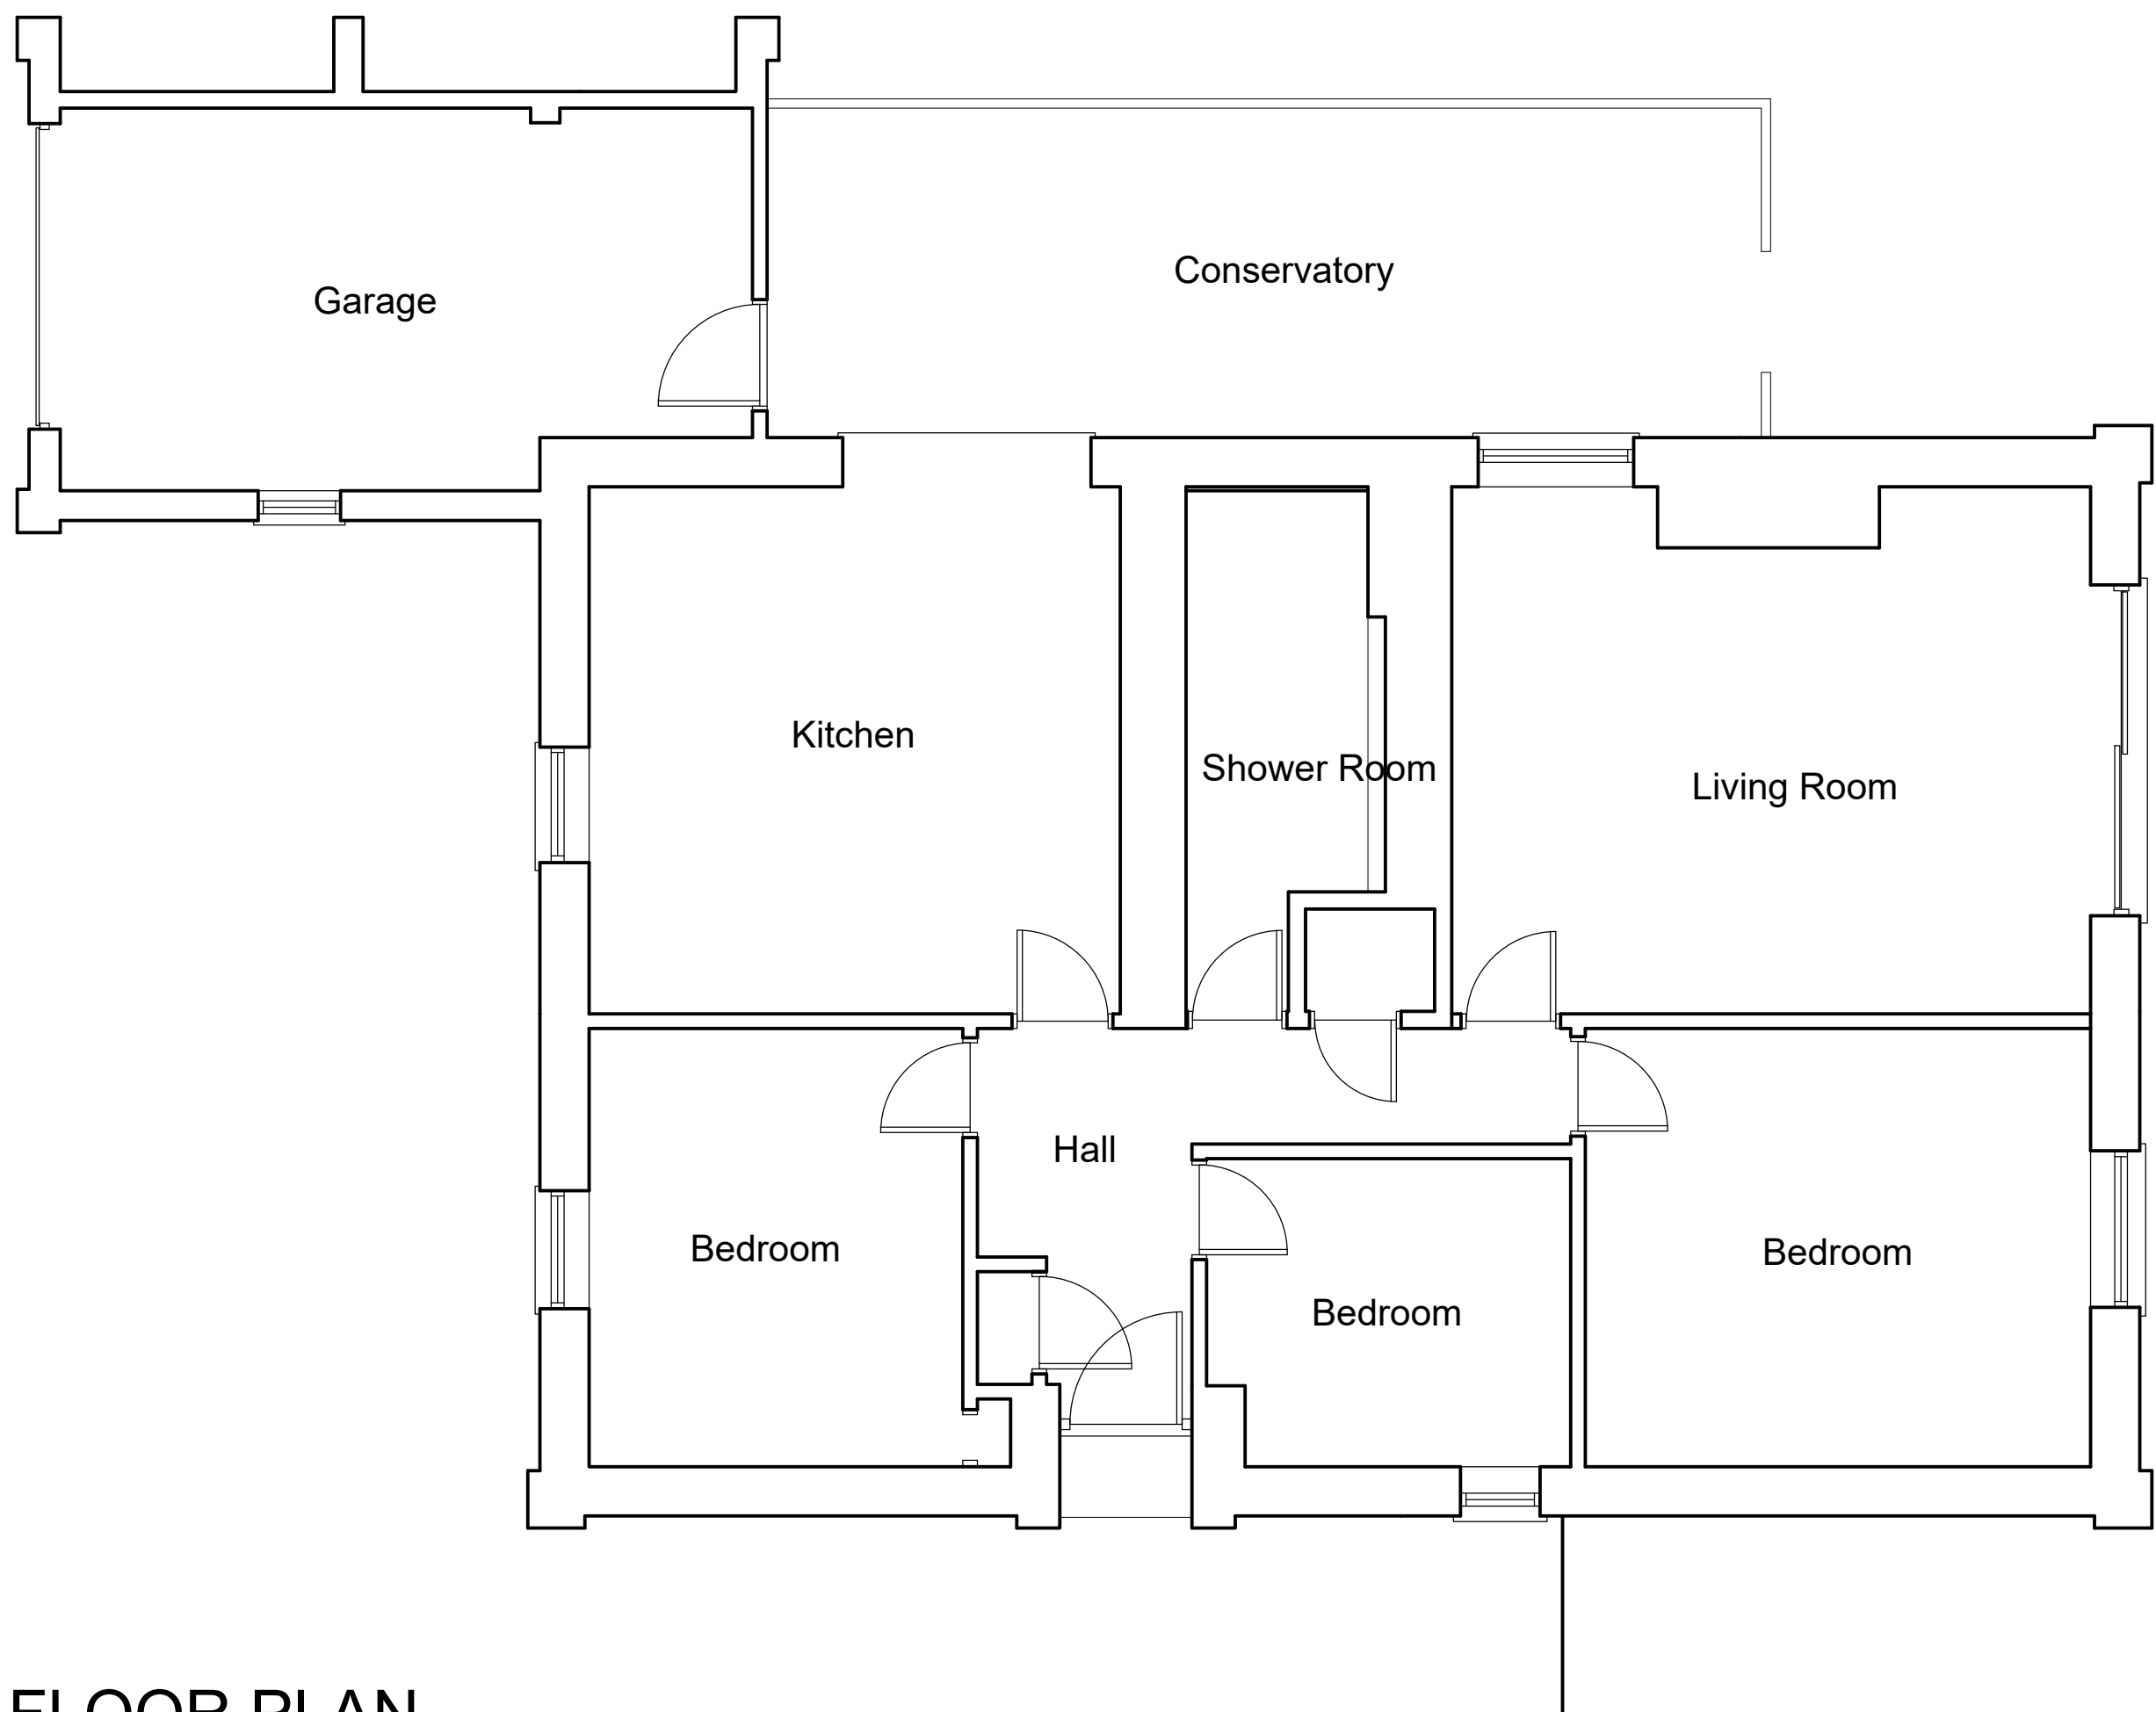

FLOOR PLAN

EXTERNAL MATERIALS:

WALLS:
Cement rendered blockwork painted White.
Garage and pillars - Facing brick.

ROOF:
Plain concrete interlocking tile
with matching ridge.
Colour: Blue/Grey.

WINDOWS:
uPVC.
Colour: White.

DOORS:
uPVC.

REVISIONS:



Client:
Mrs N Woodward

Job Description:
Plan of Existing Dwelling

Location:
1 Penyllan Court
Overton On Dee
Wrexham
LL13 0EE

Scale:
1:50

Date:
12 Nov. 2020

Drawing Number:
W.1482 / 1