


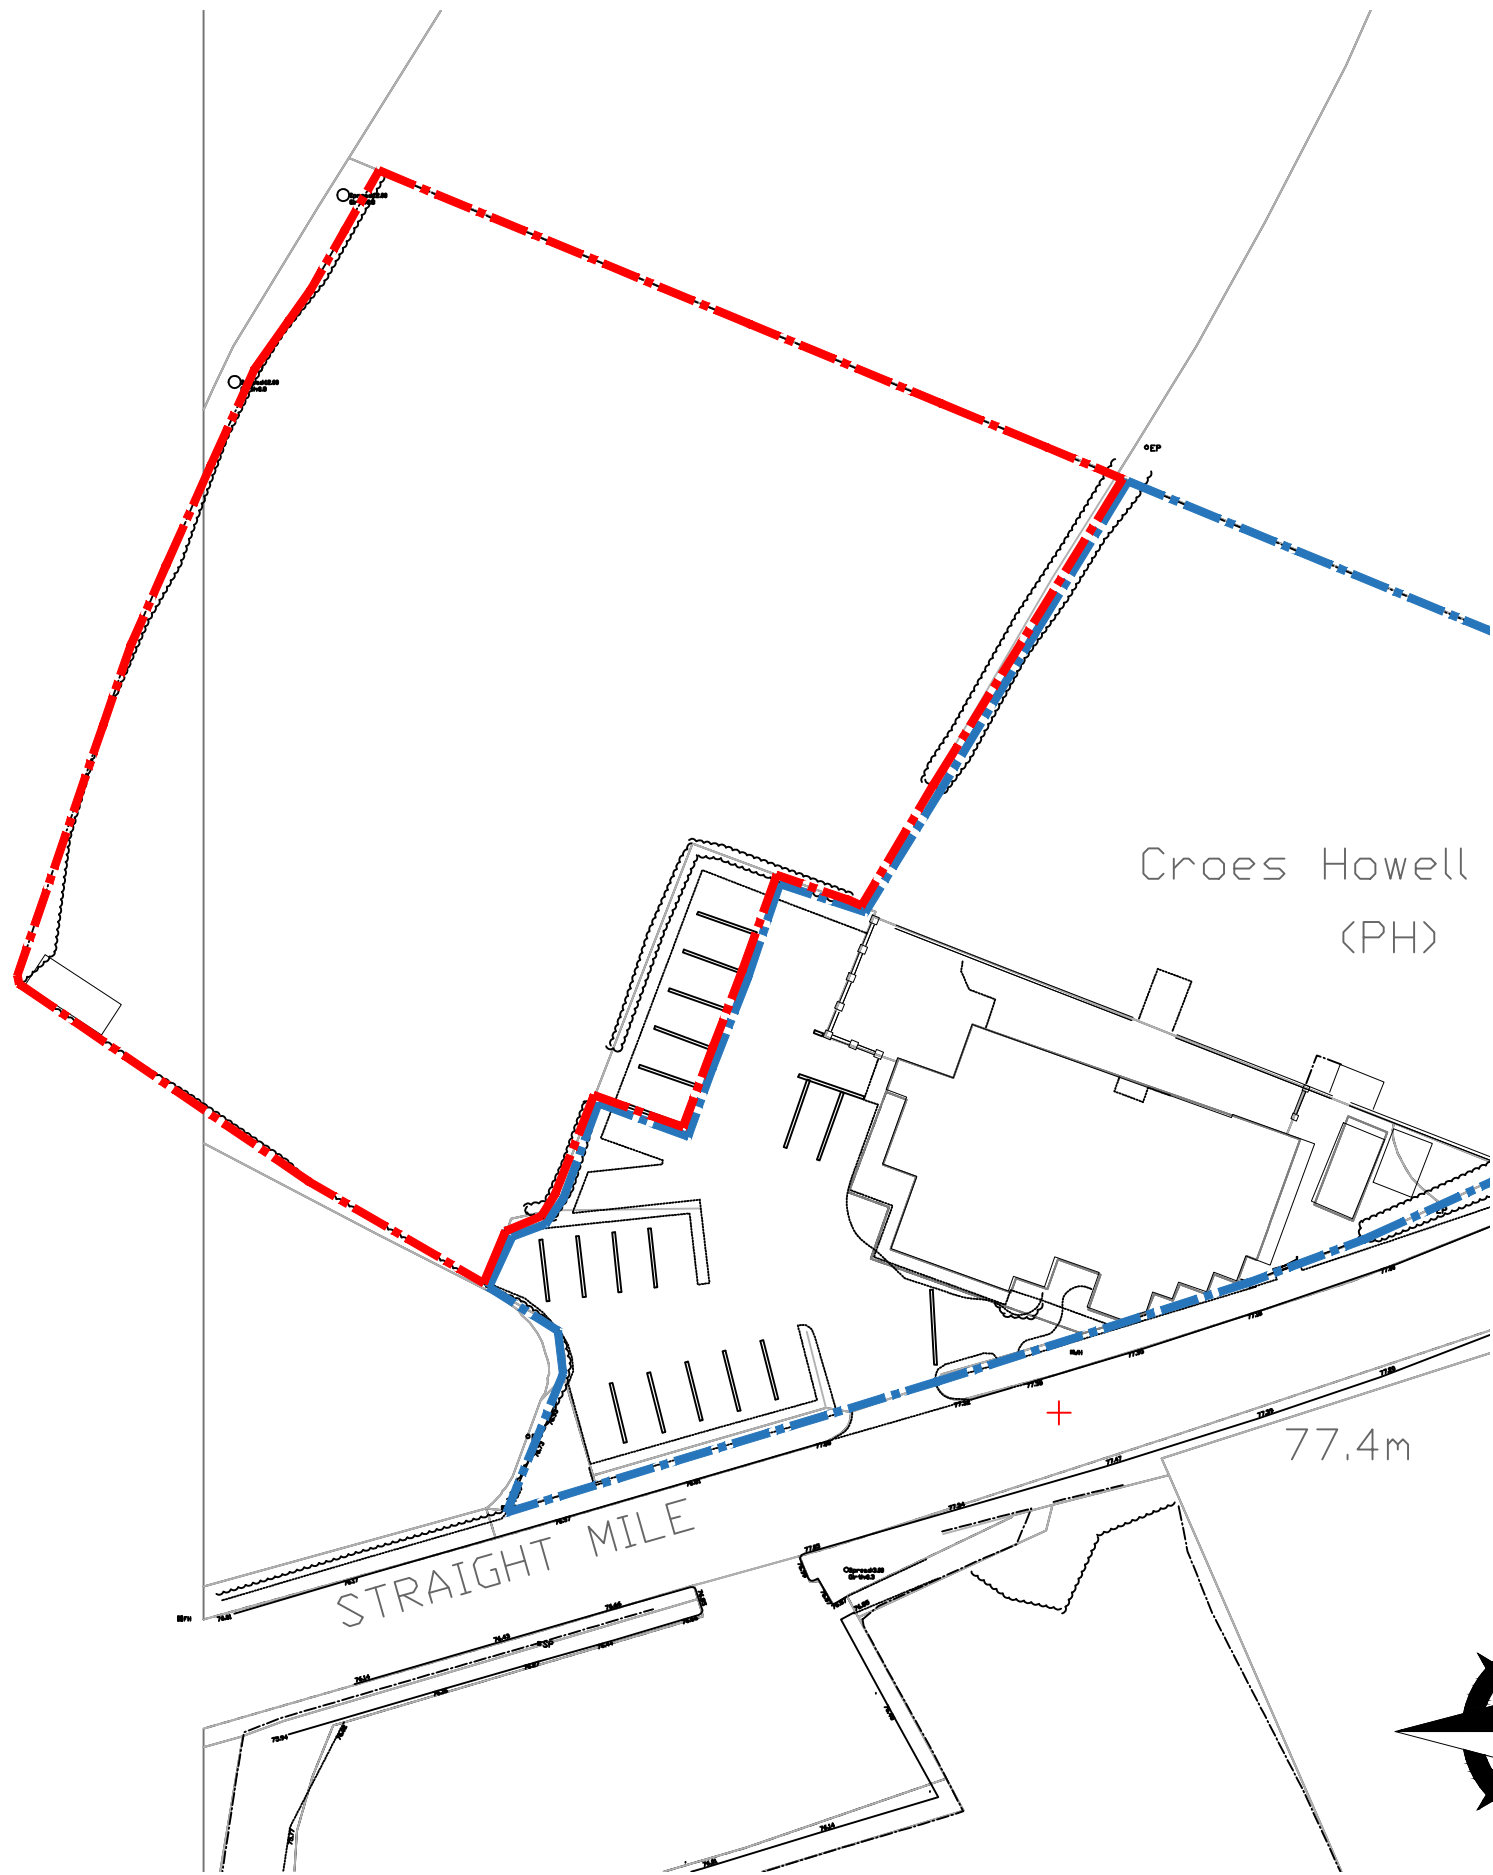


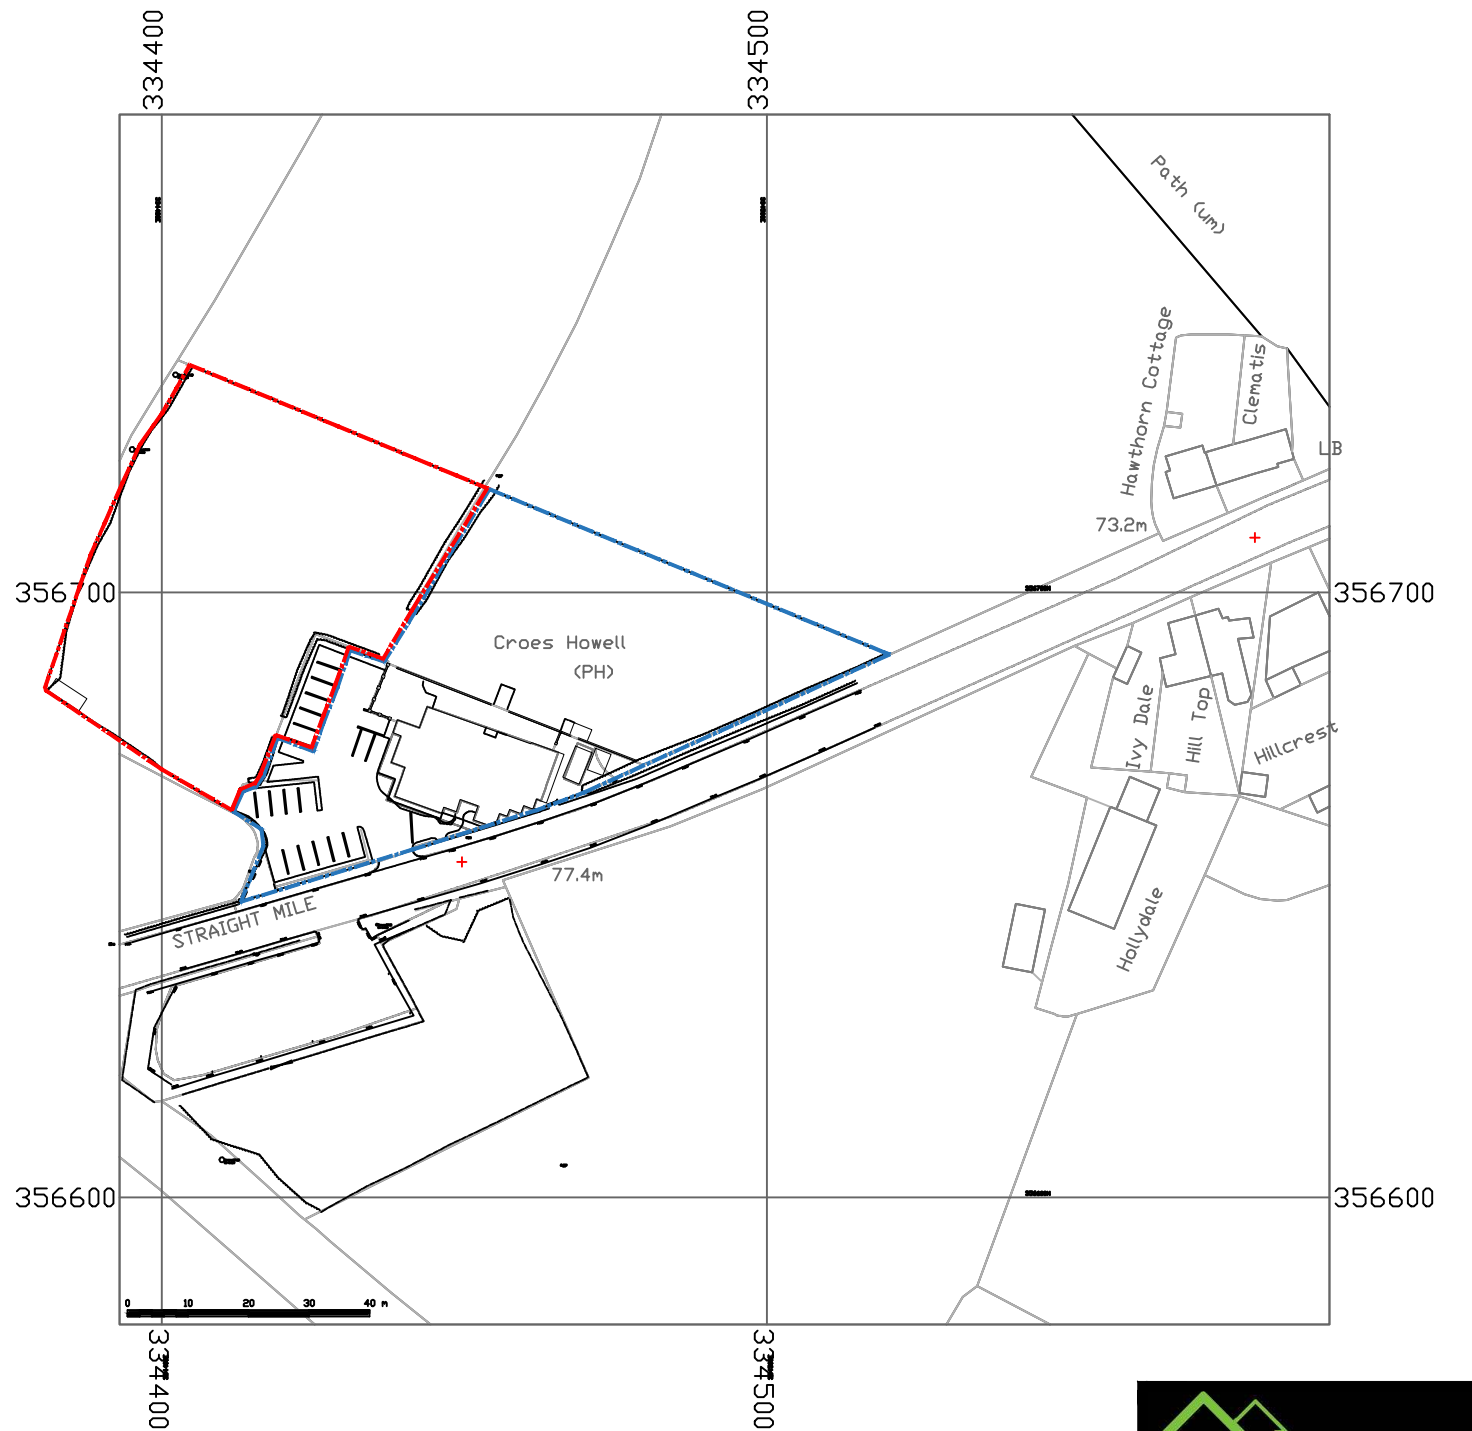


As Existing Site plan 1:500

 

Site location plan 1:1250

 

©Crown Copyright and database rights
2019 OS 100047474

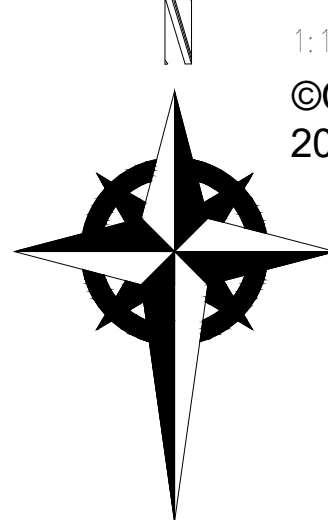

HDS ARCHITECTURAL SERVICES
HDS Architectural Services, The Foundry,
15 Yorke Street, Wrexham
LL13 8LW
Tel (01978) 345250
www.hdsarchitectural.co.uk

Project; Croes Howell Restaurant and Bar, Straight Mile, Rossett, Wrexham, LL12 0NY	
Title; Site Location - Existing Site Plan	Scale (A3); 1:200 & 1:1250
Dwg No; CH/PD/08	Date; February 2021
Revision;	