






Existing Front Elevation
1:50

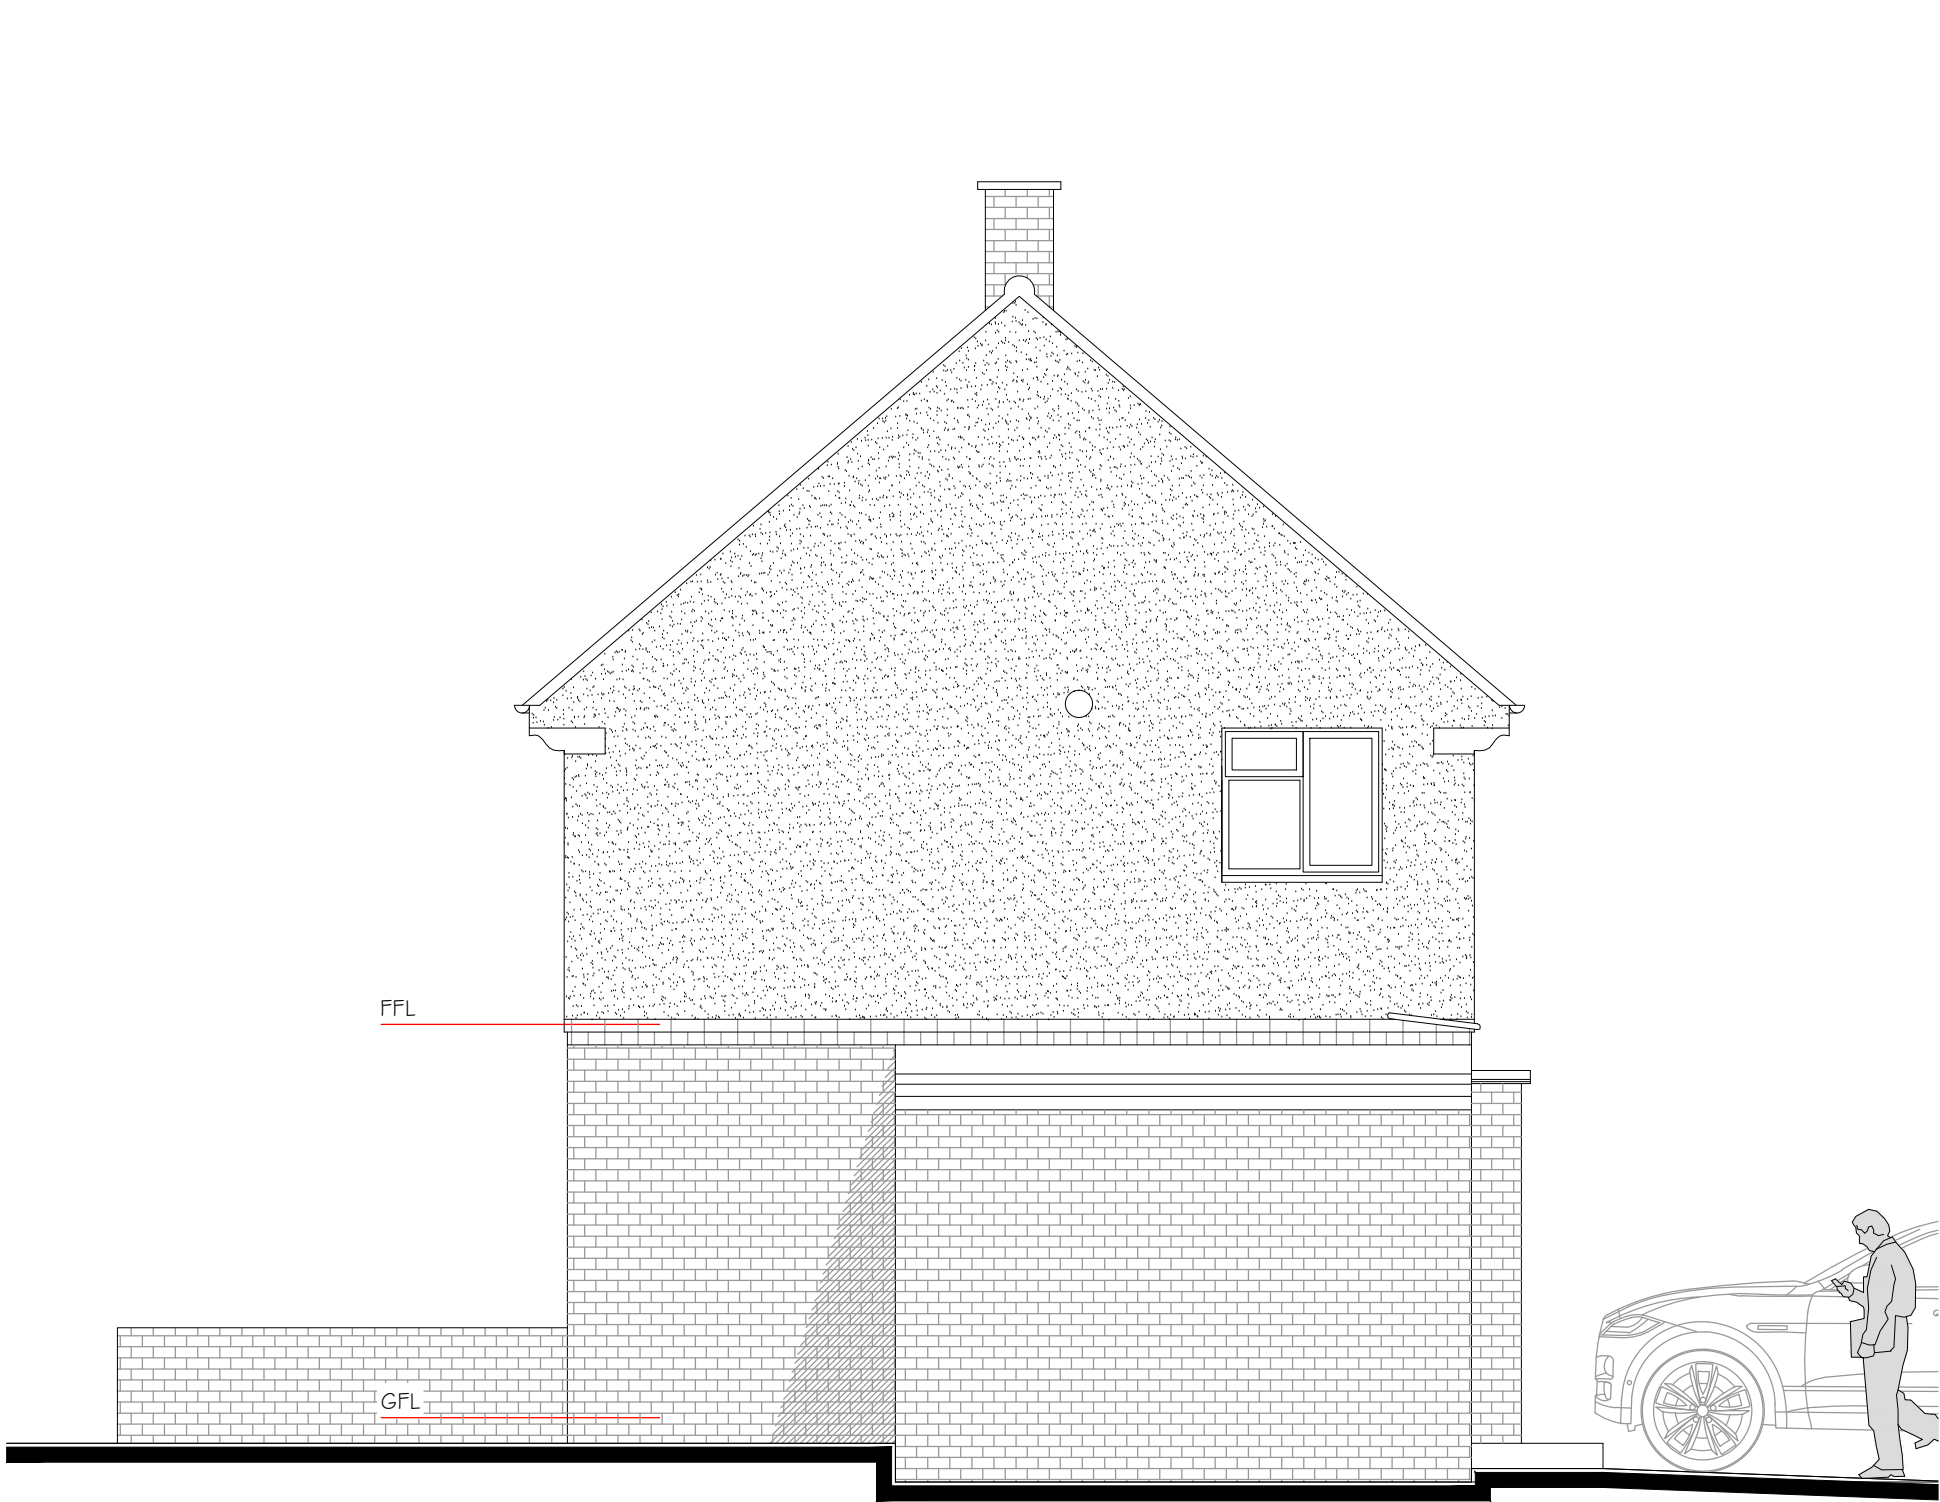


Existing Side Elevation
1:50

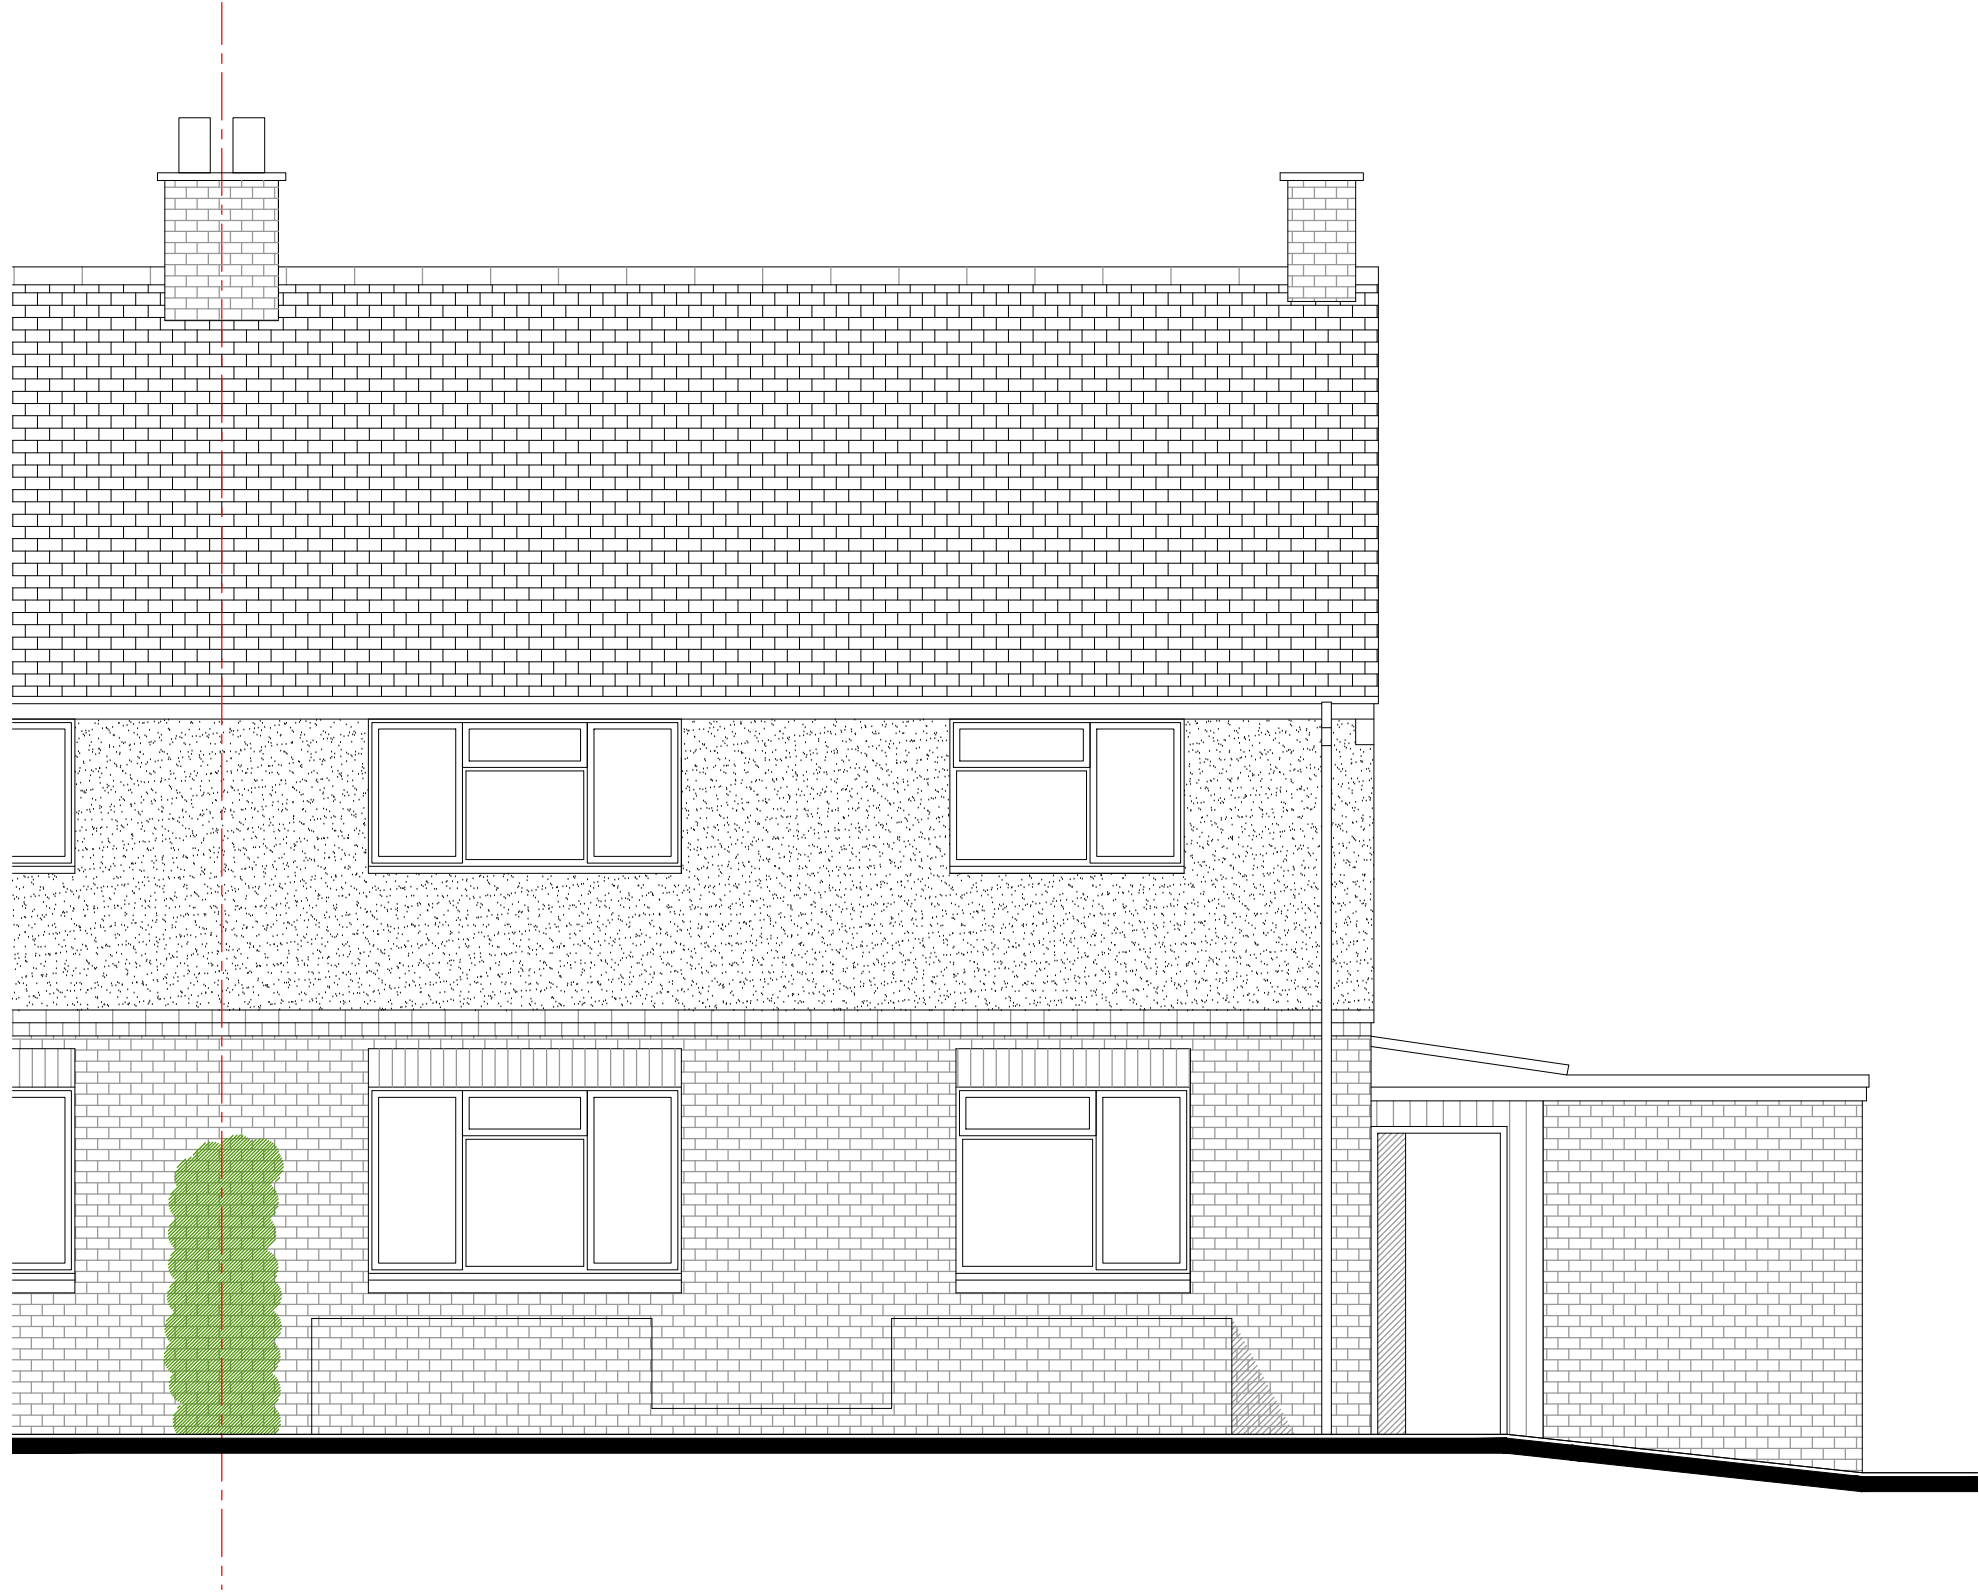


Existing Rear Elevation
1:50

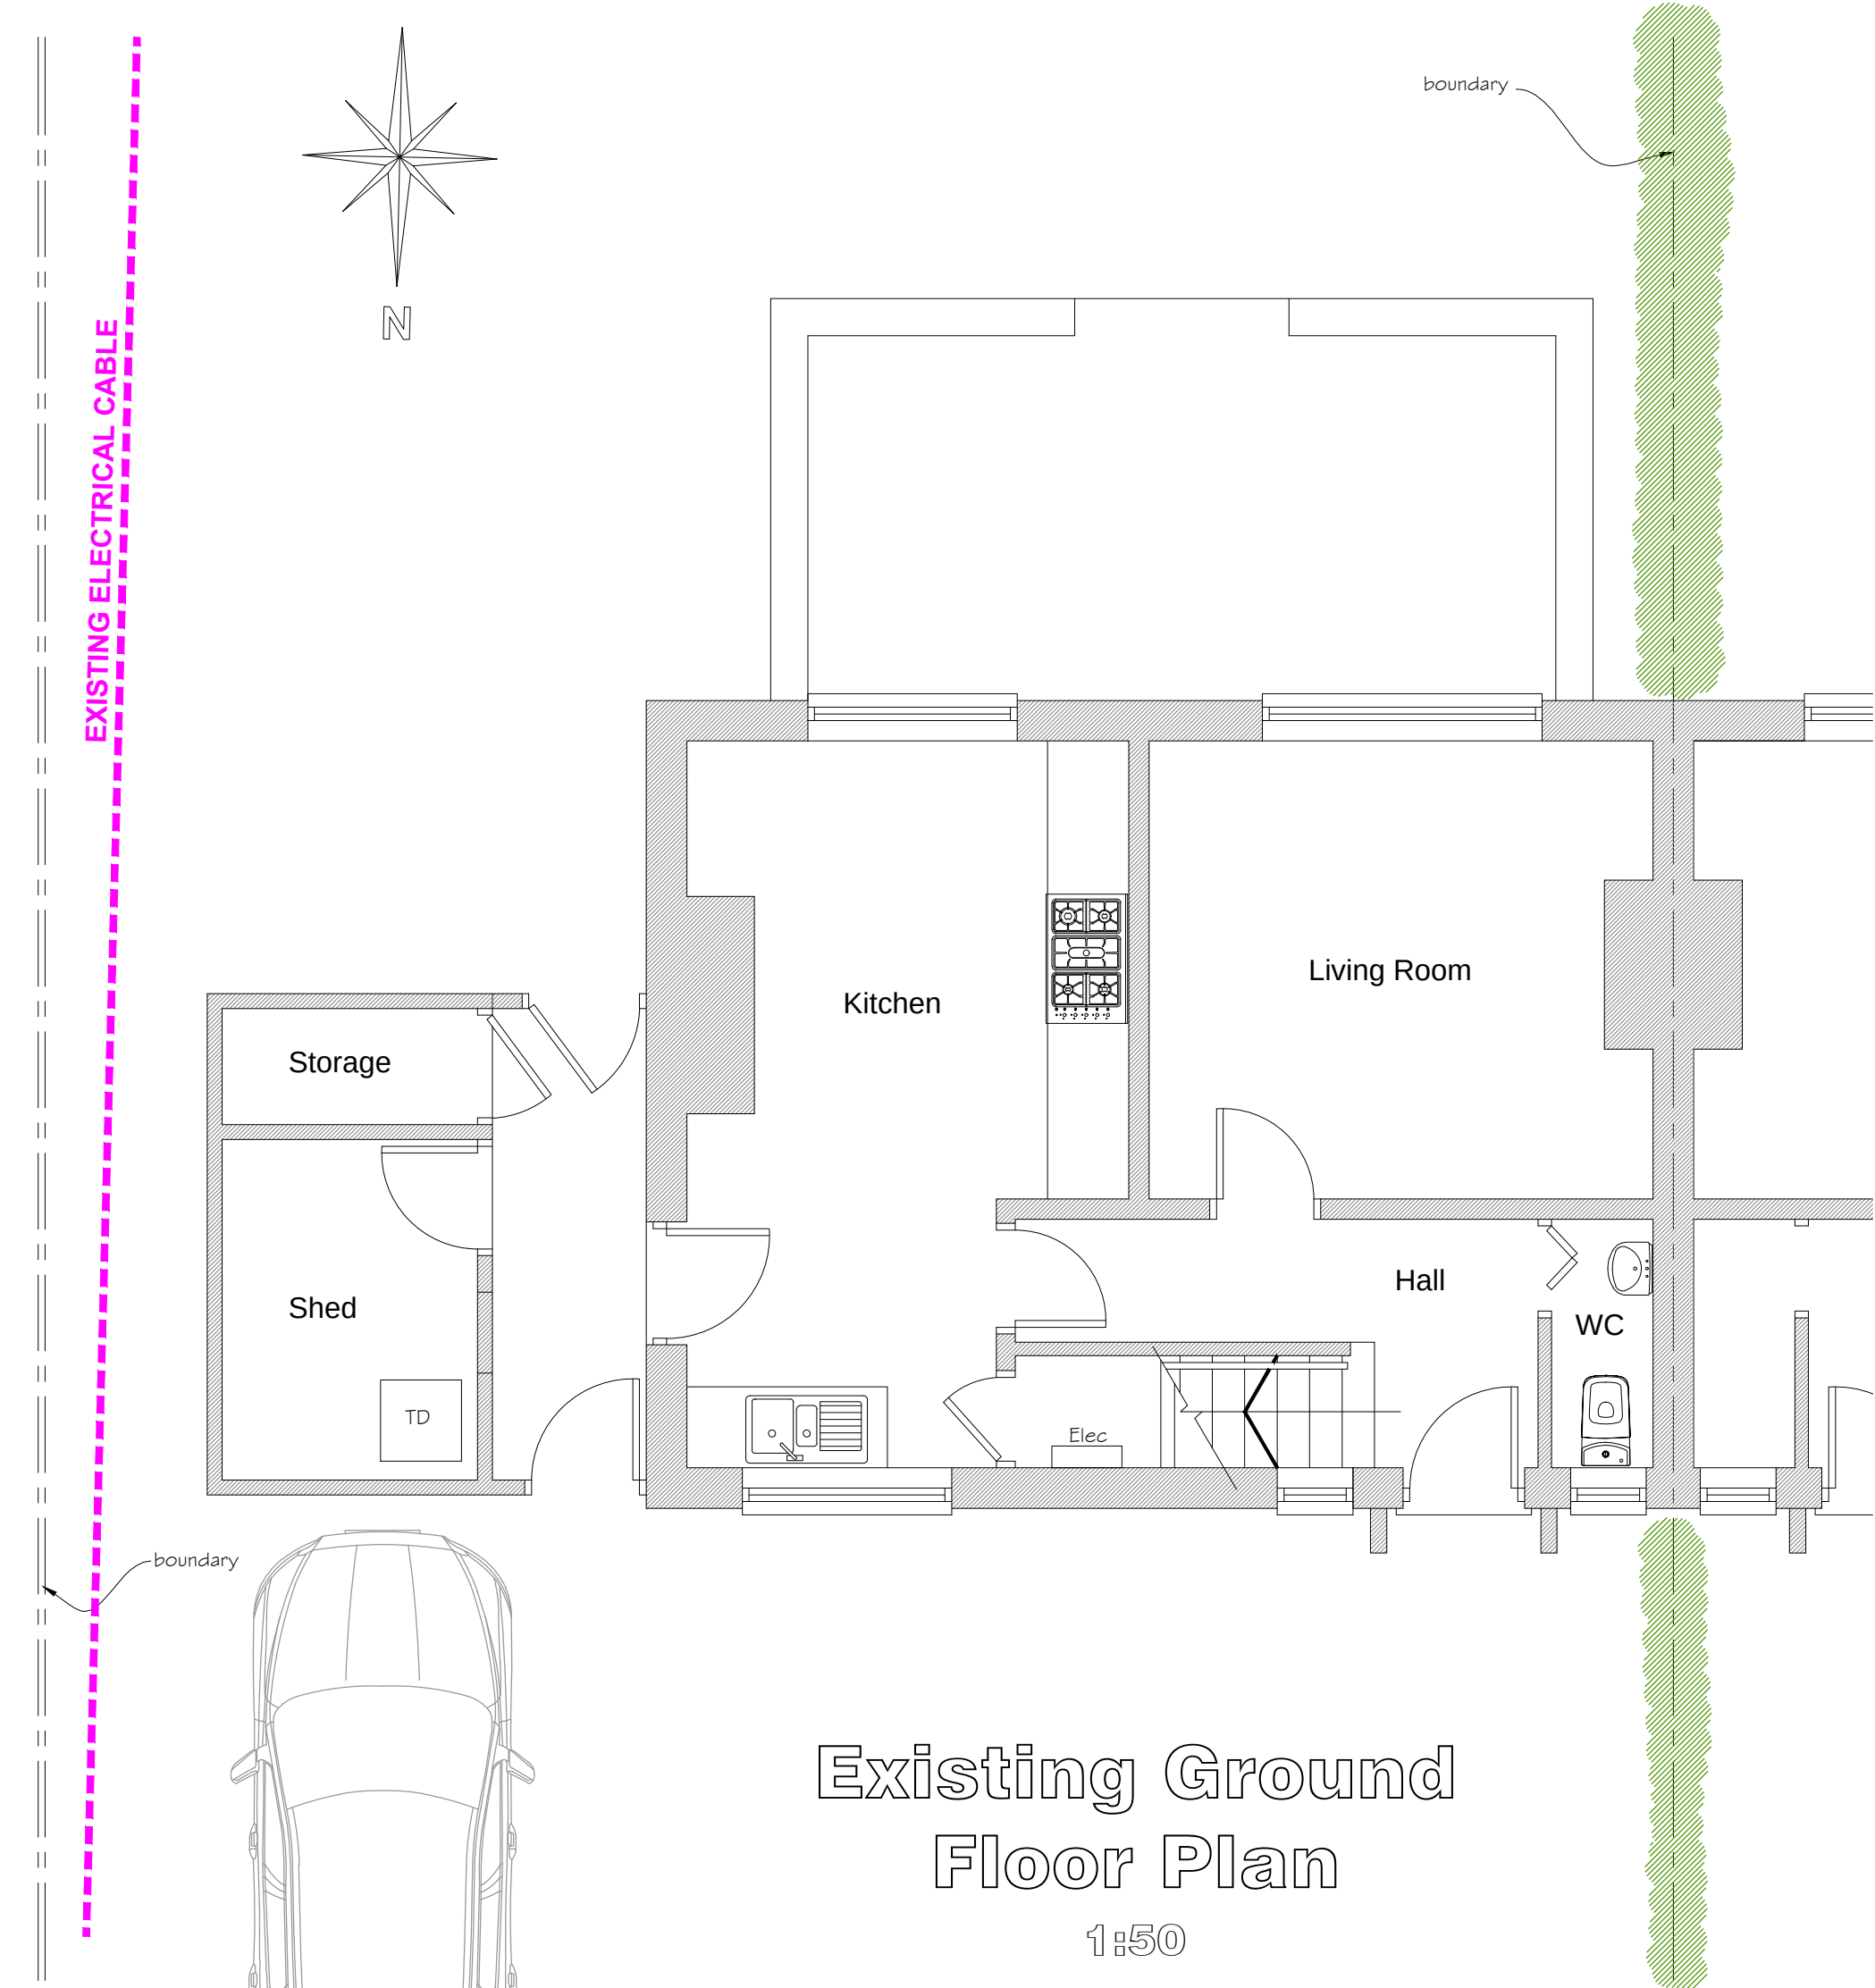


Existing Ground Floor Plan
1:50

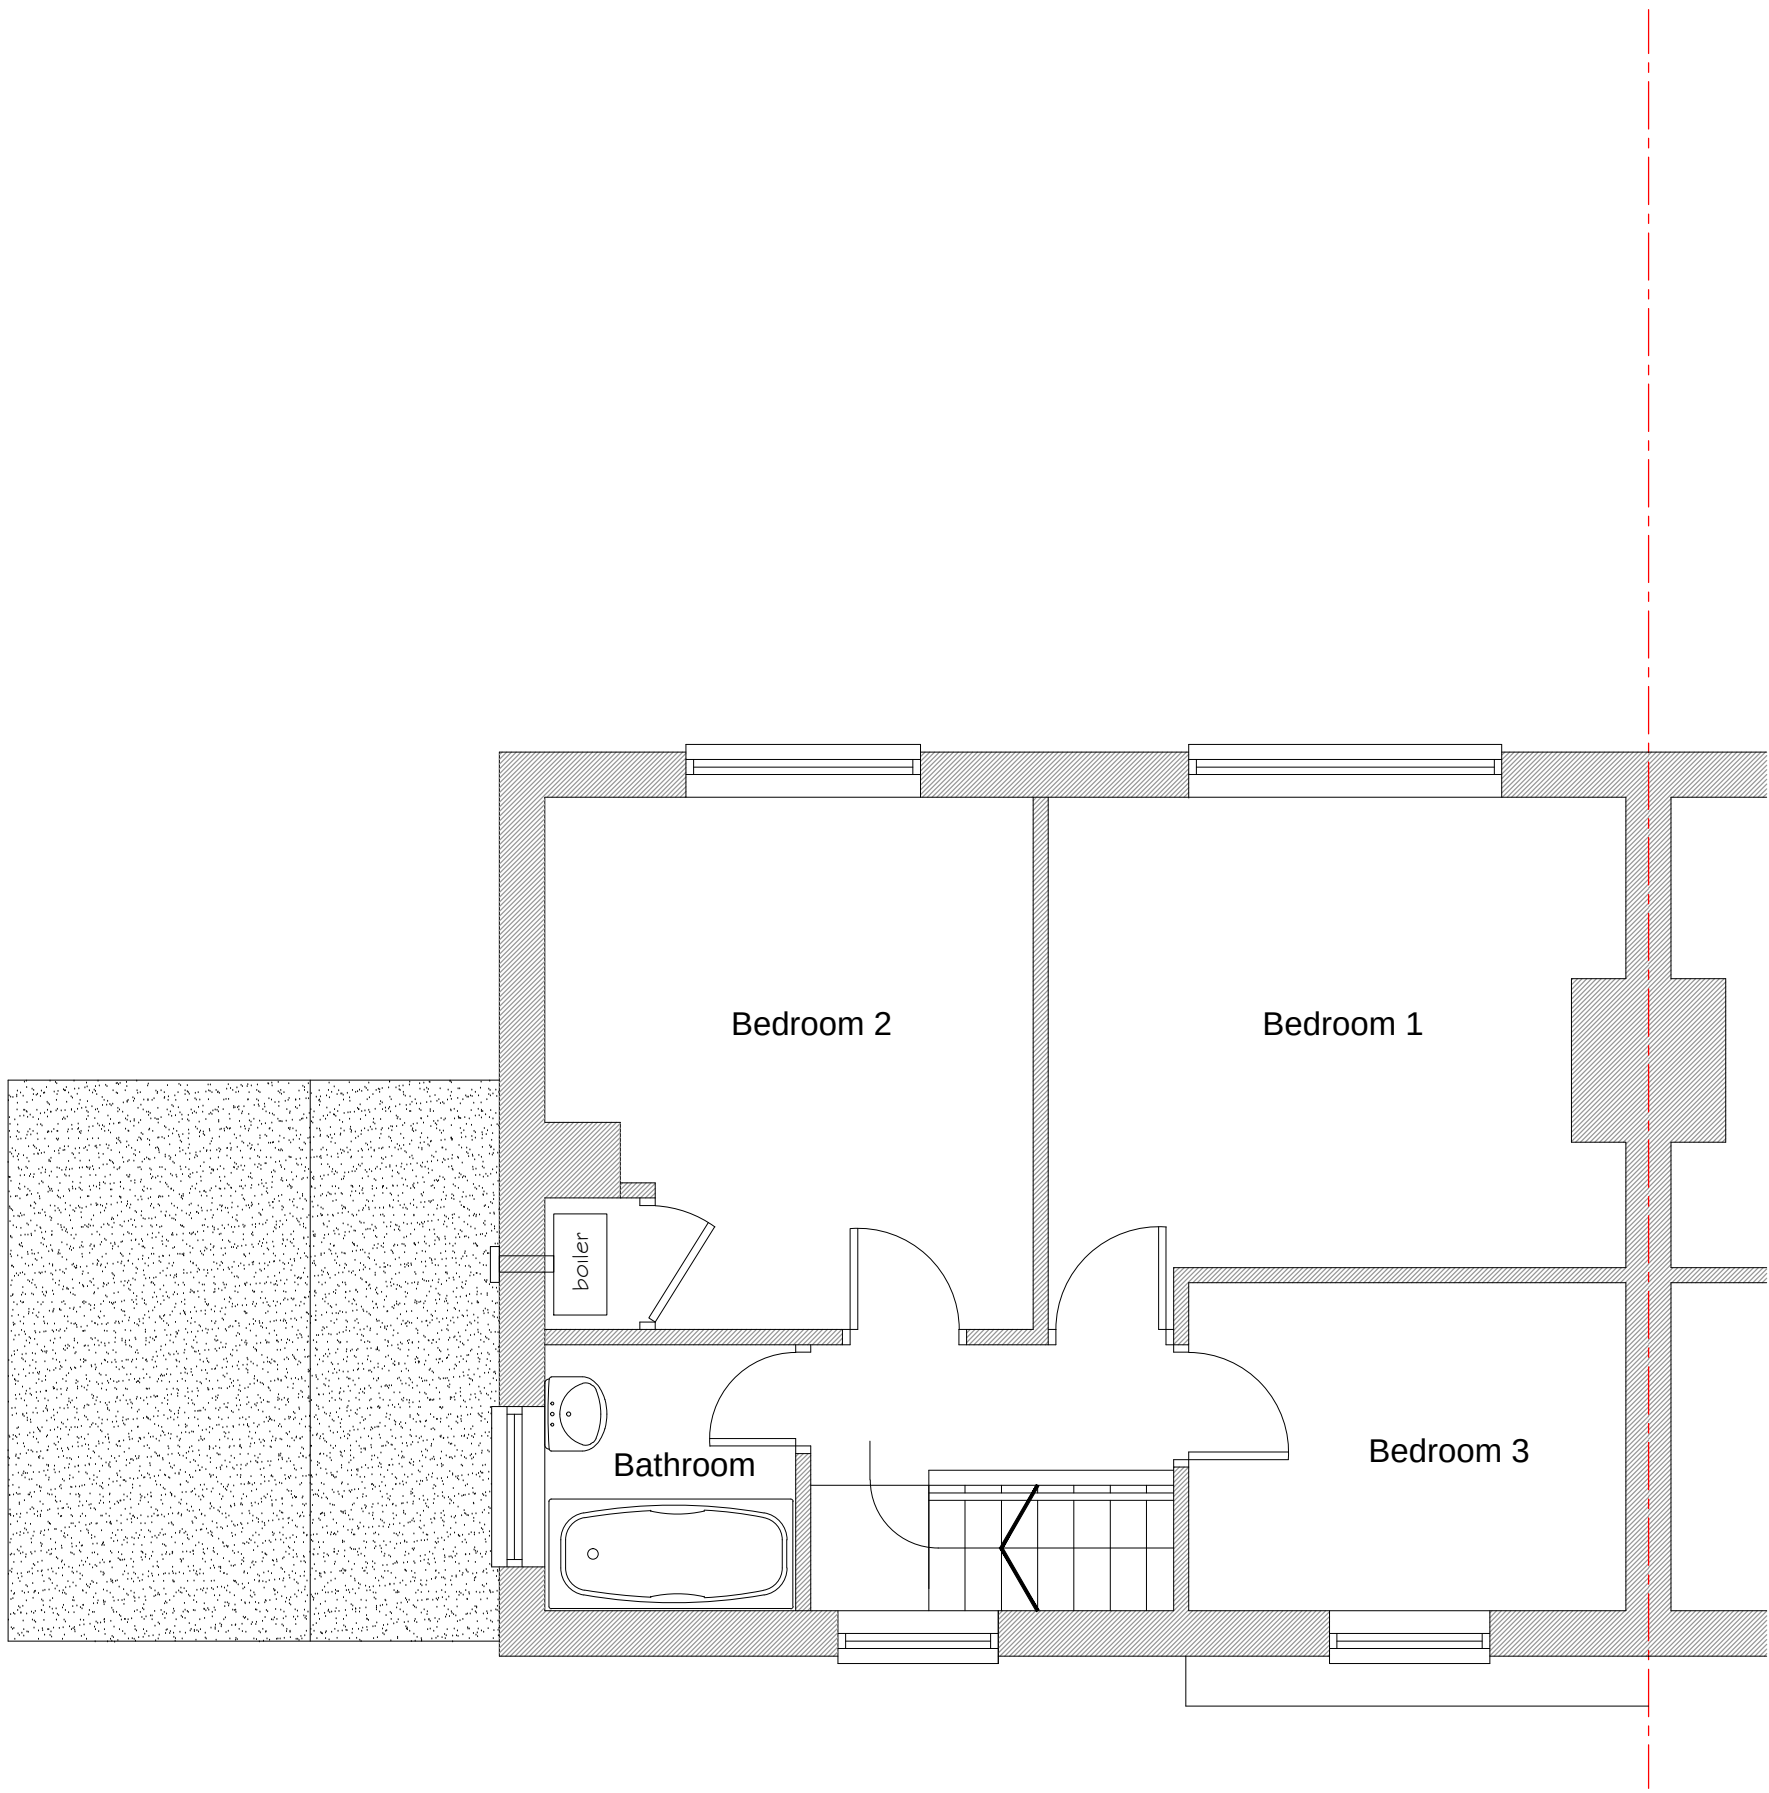

Existing First Floor Plan
1:50

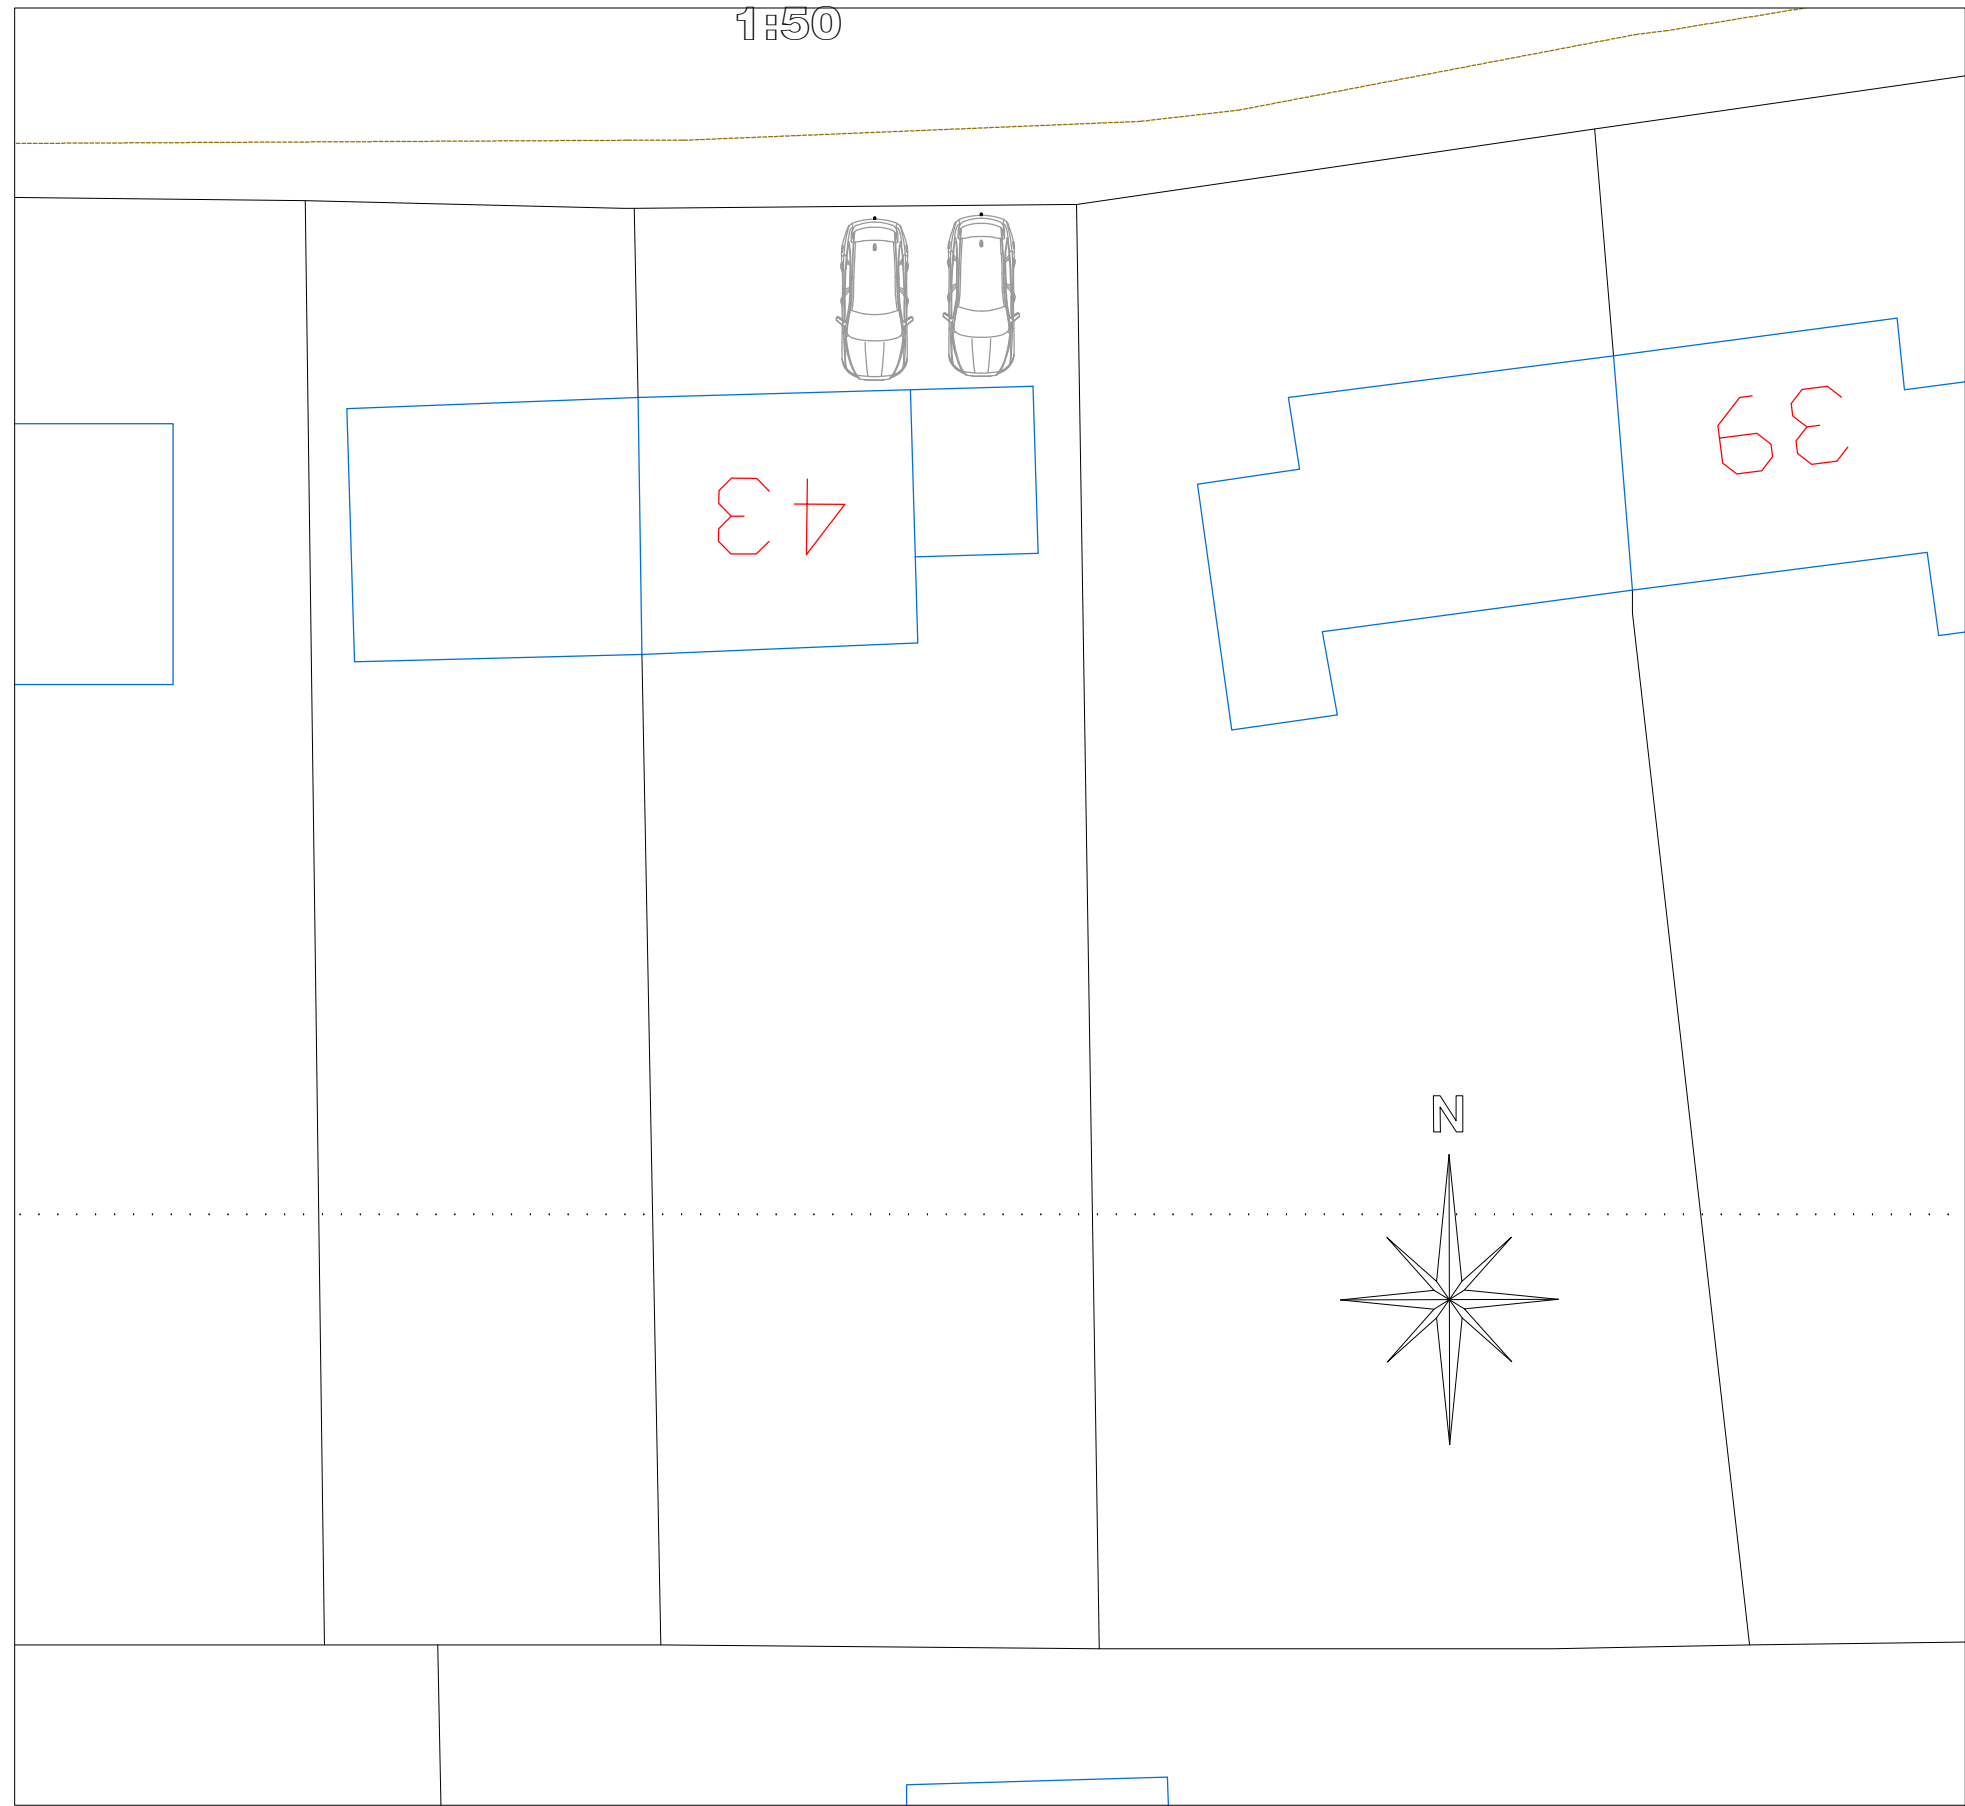

Site Plan
1:200

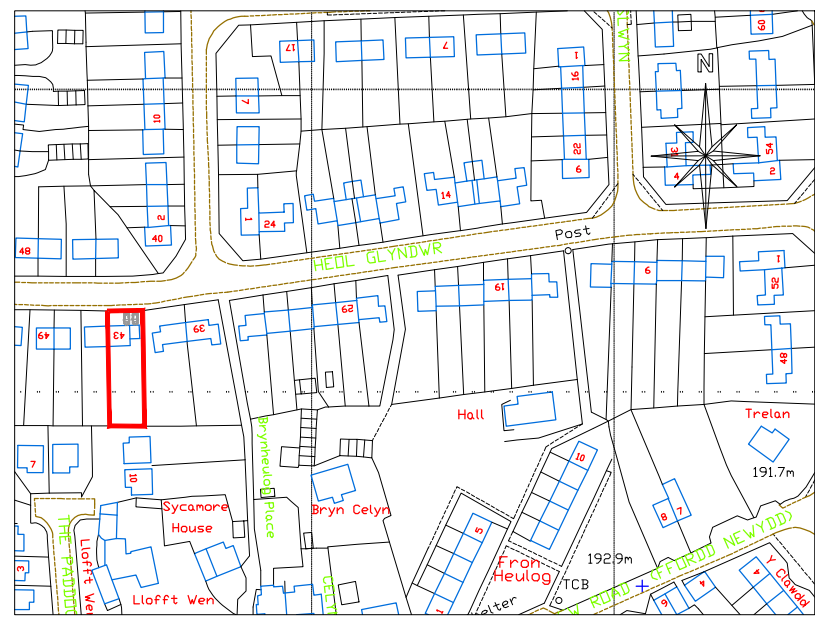

Location Plan
1:2500

 CELLIS-ARCHITECTURAL-DESIGN 25 Sunningdale Close Wrexham North Wales LL13 9QU T 01978 264376 M 07791 480768 E ajones540@btinternet.com	Close Mr & Mrs. Rogers.			
	Drawing Title: Existing Drawings.			
	Job Title: Proposed Extension to 43 Heol Glyndwr, Coedpoeth.			
	Date: Nov 2020.	Scale: 1:50 at A1	Rev: 	Draw No.: TS / 01.