


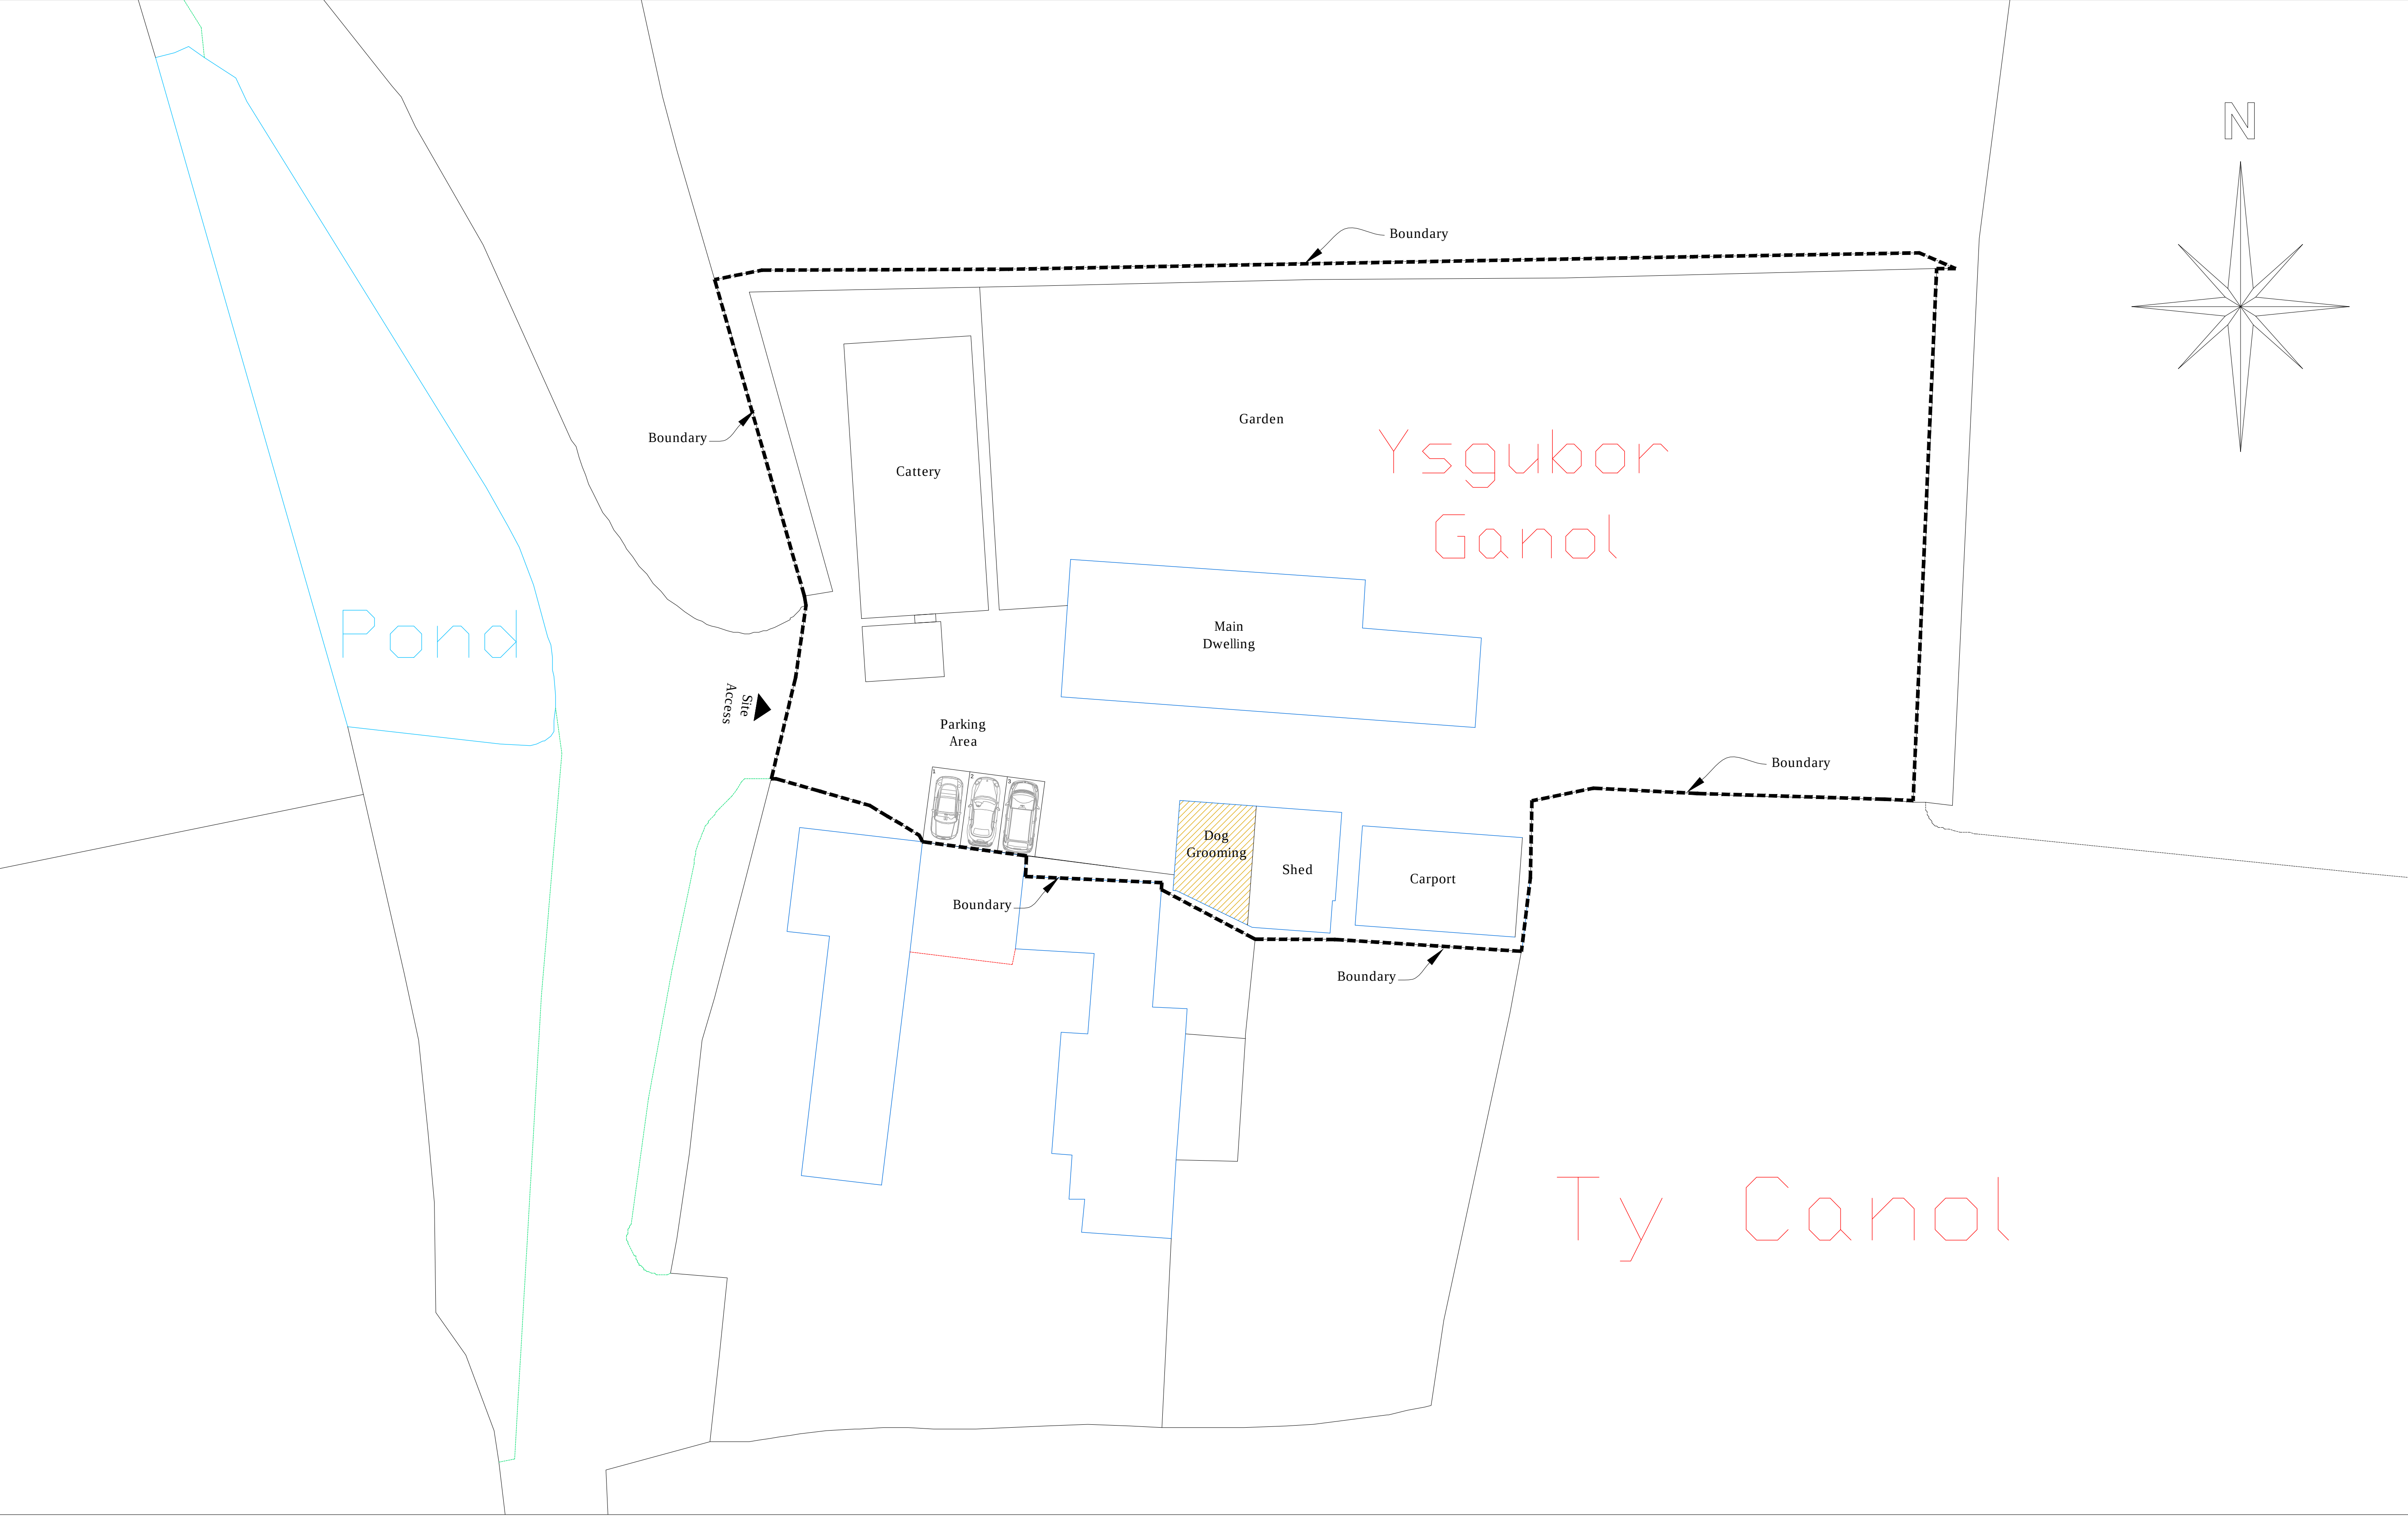

Proposed Site Plan
Scale 1:200

 CULLIS-ARCHITECTURAL-DESIGN 25 Sunningdale Close Wrexham North Wales LL13 9QU T 01978 264376 M 07791 480768 E ajones540@btinternet.com		Client	Mr. & Mrs. Czerniac.		
		Drawing Title	Proposed Site Plan.		
		Job Title	Proposed Canine Hydrotherapy to Ysgubor Ganol, Penycae, Wrexham.		
		Date	Scale	Rev.	Draw No.
July 2020	1:200 at A1		PD188/05		