



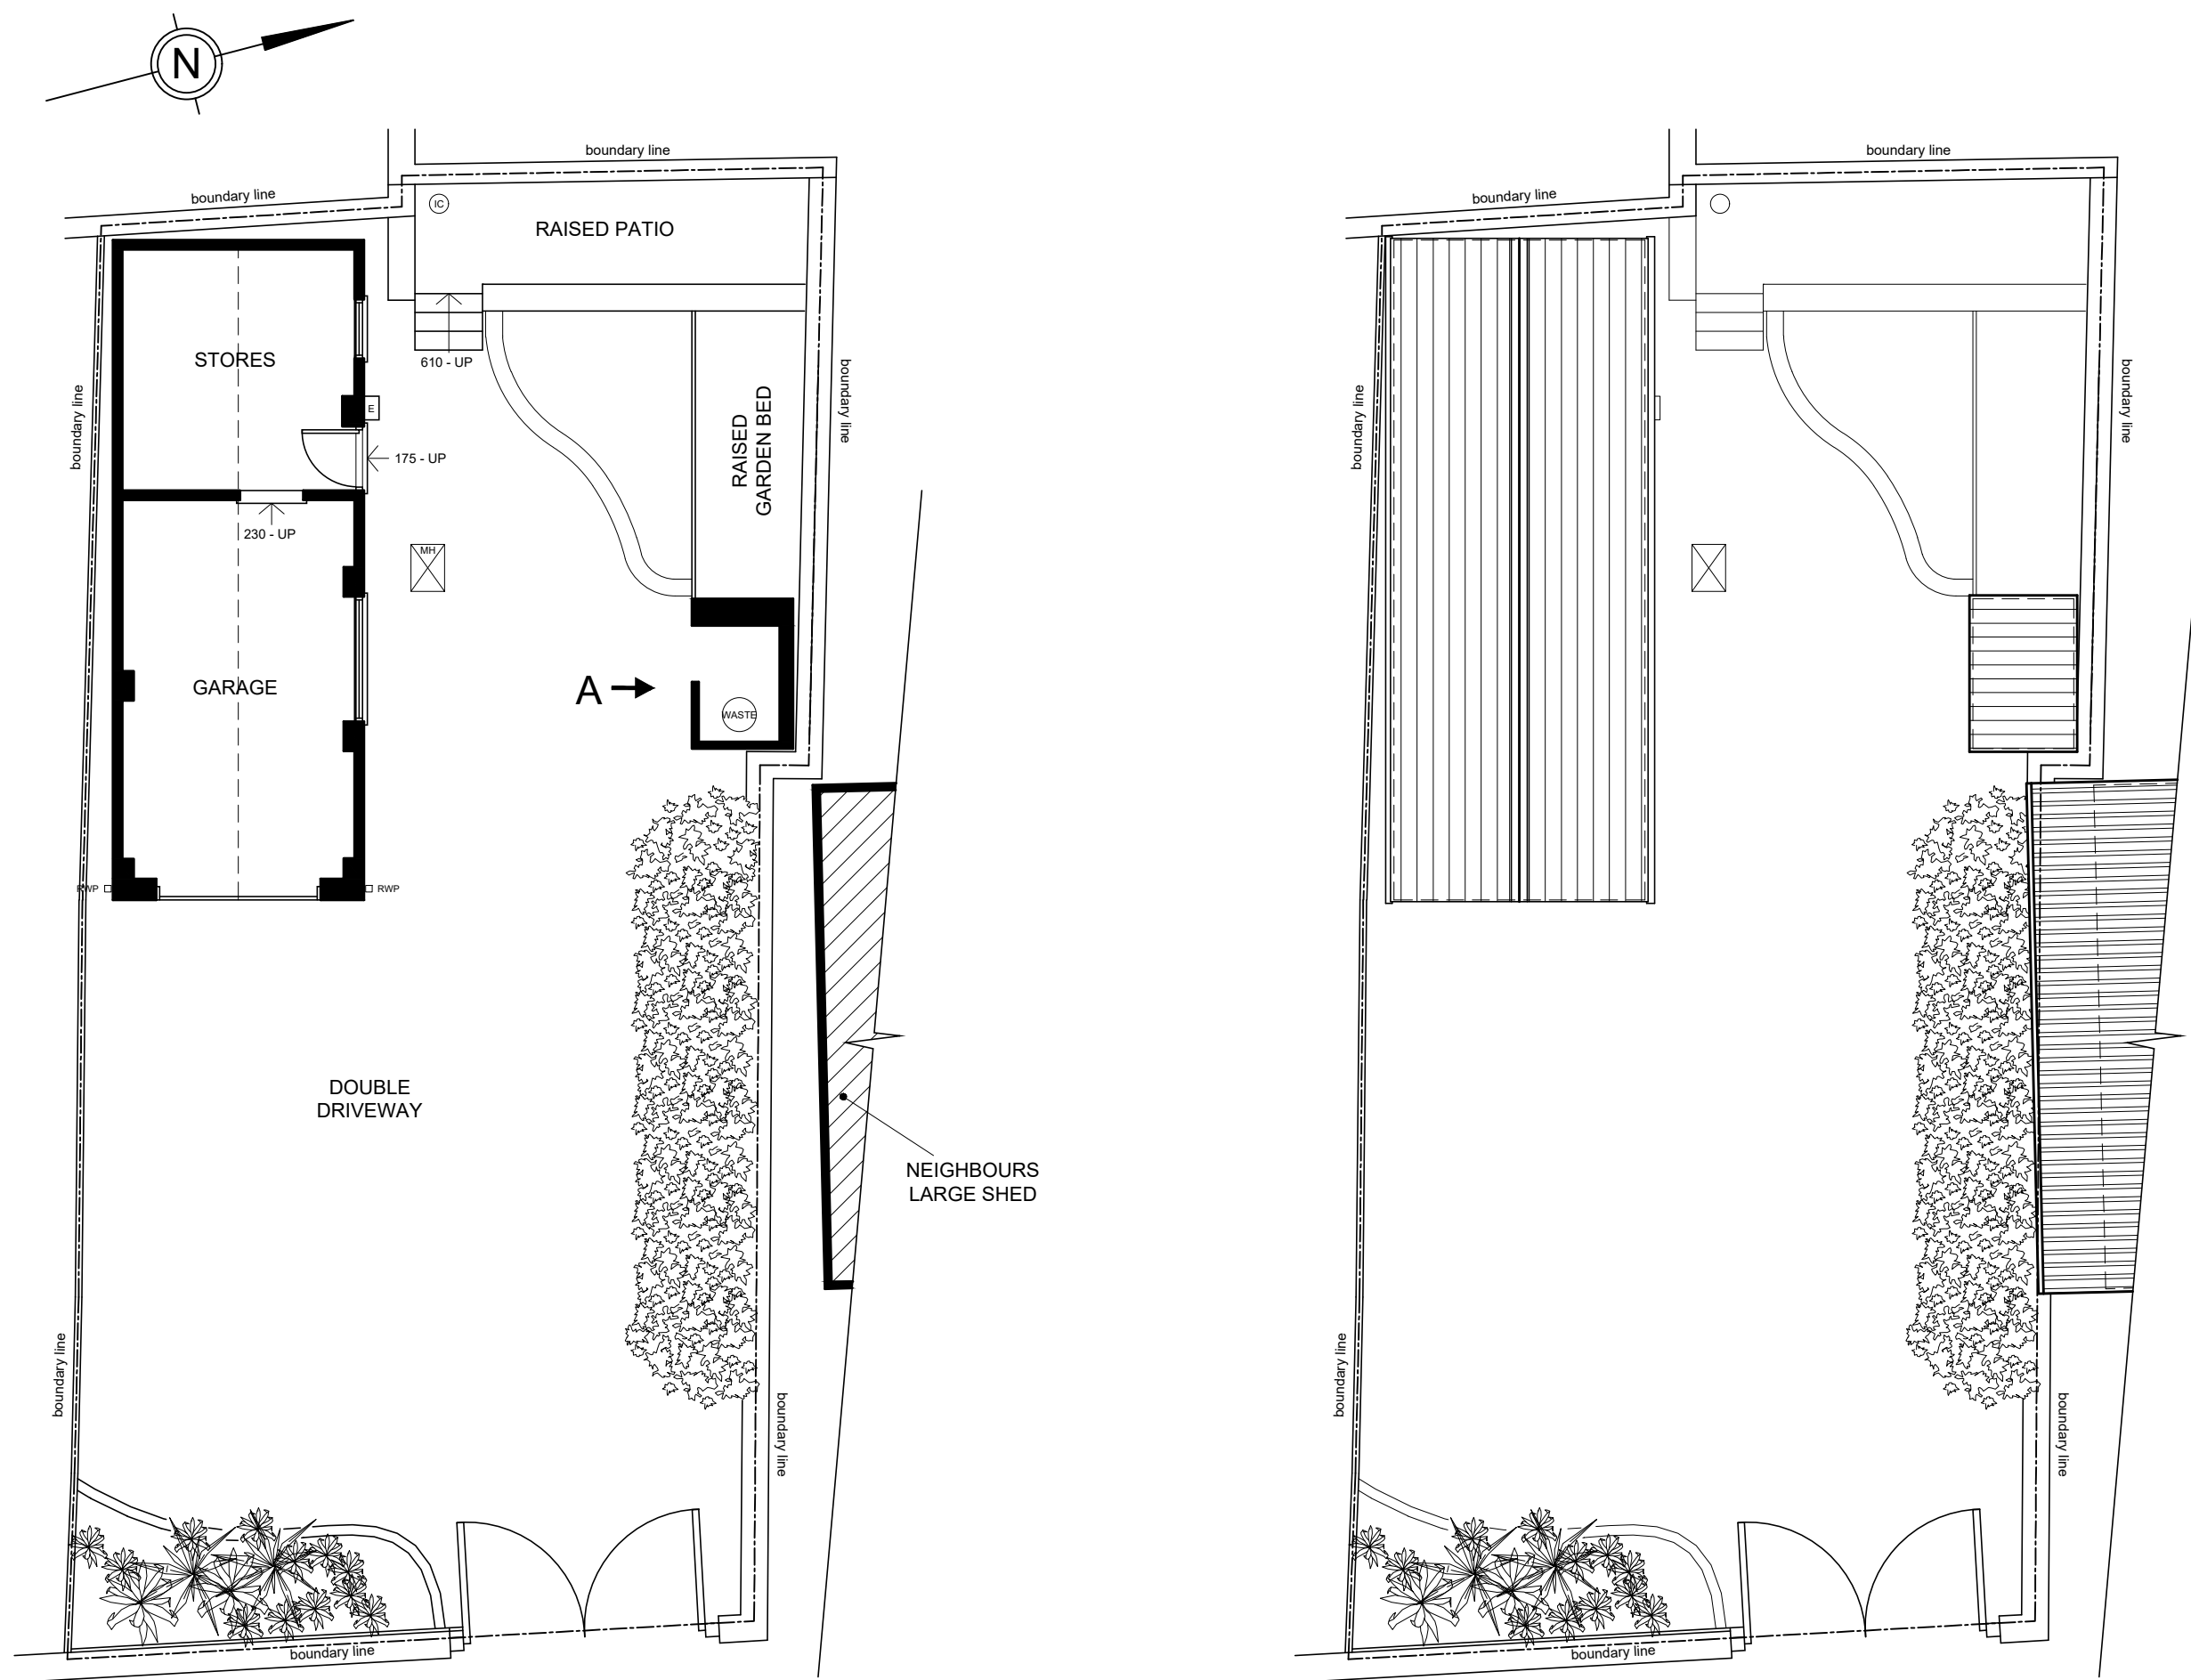


GROUND FLOOR AND
SITE LAYOUT PLAN

ROOF COVER PLAN

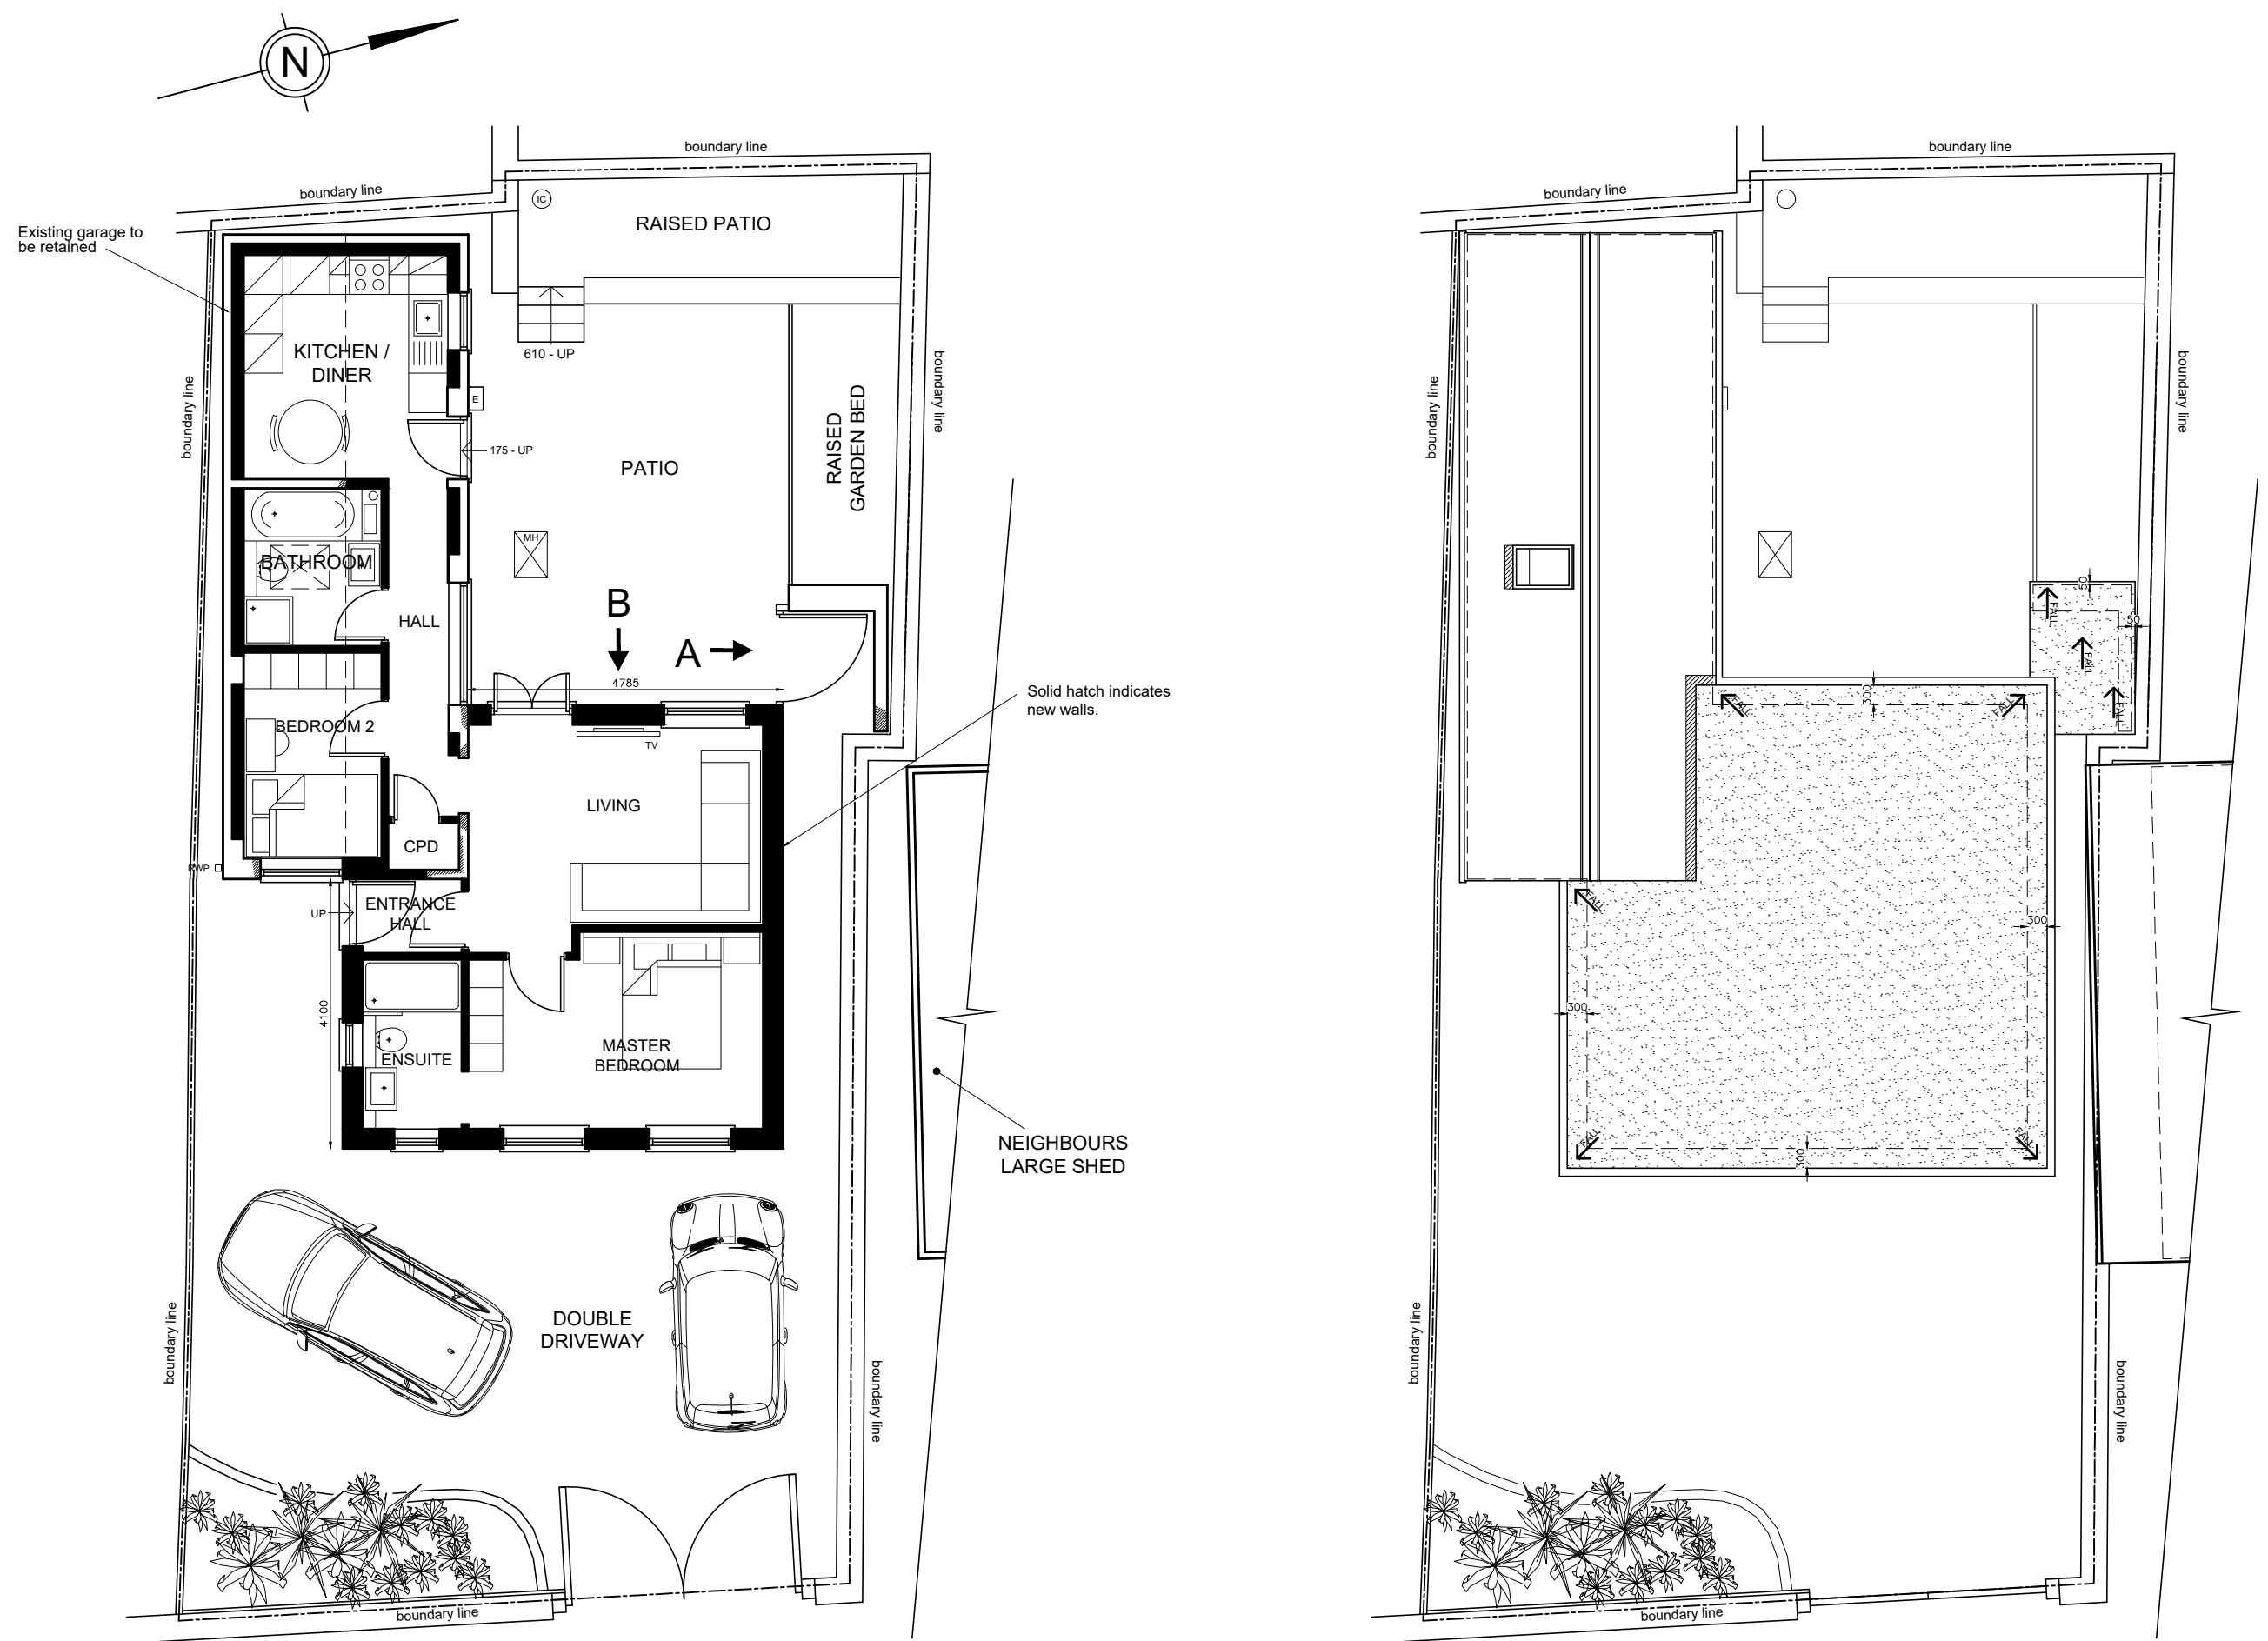


GROUND FLOOR AND
SITE LAYOUT PLAN


ROOF COVER PLAN

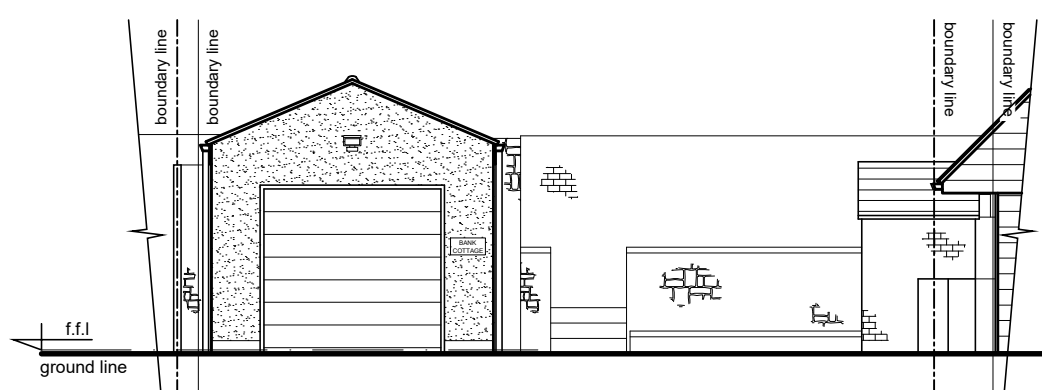


FRONT ELEVATION

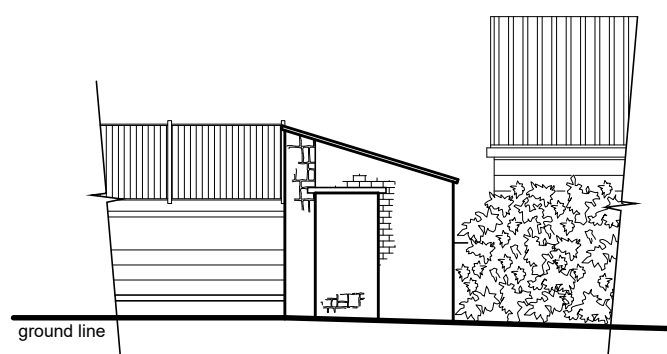


VIEW ON 'A'

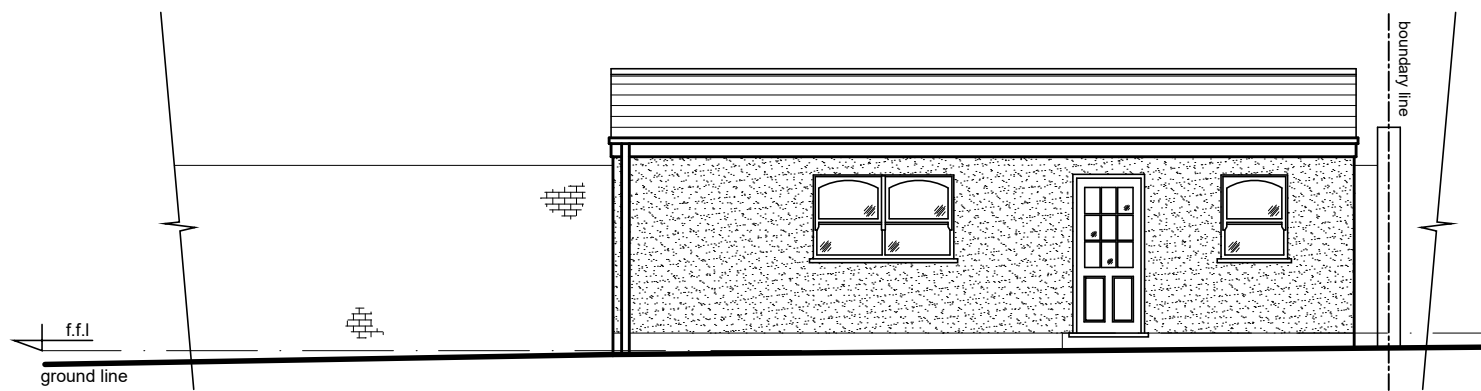


RIGHT ELEVATION

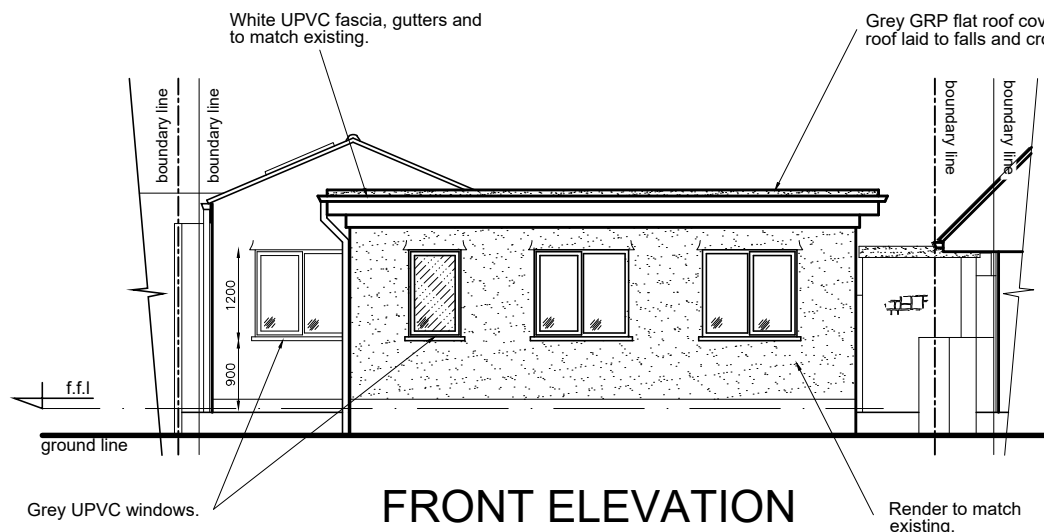


FRONT ELEVATION

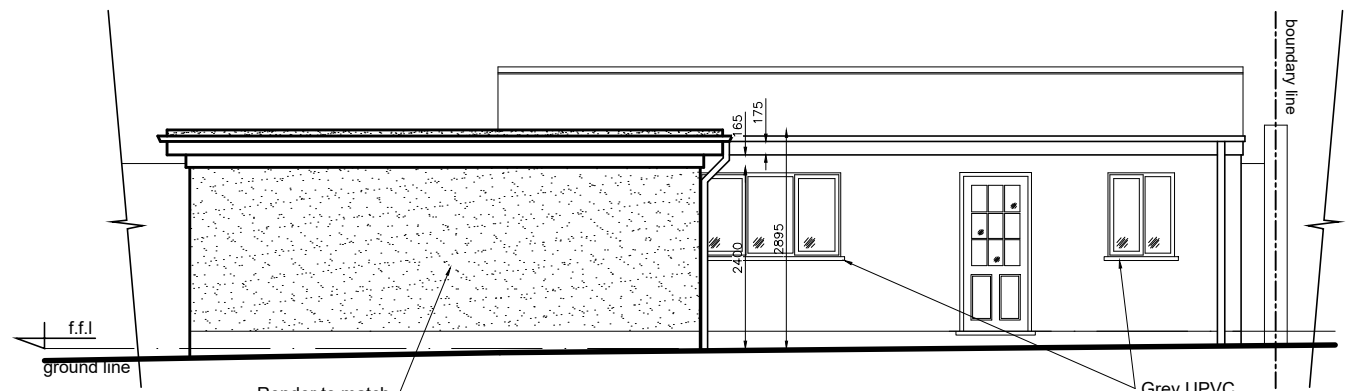


RIGHT ELEVATION

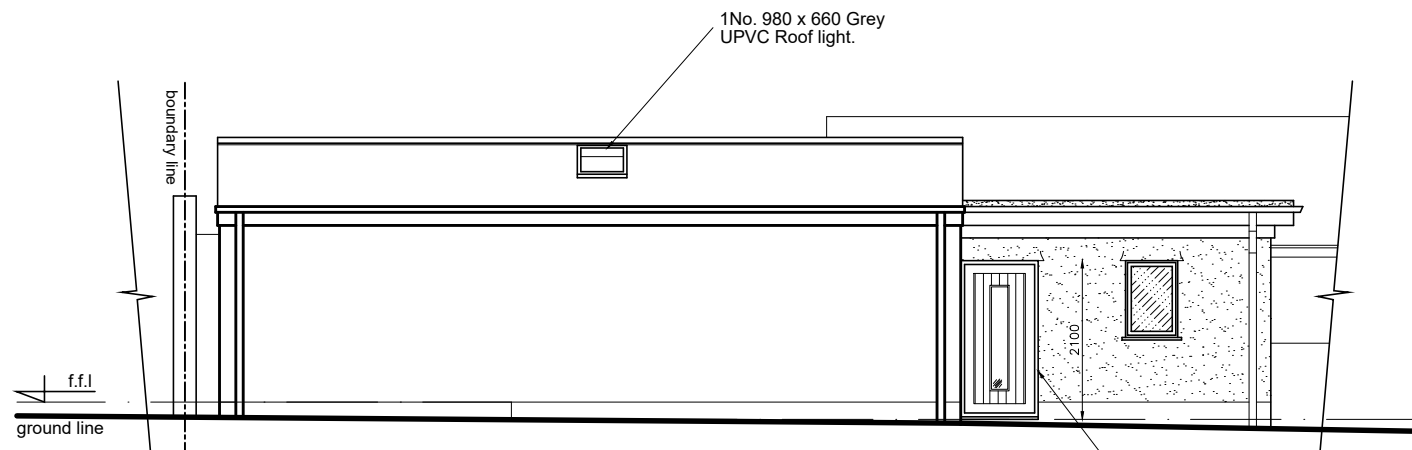

LEFT ELEVATION

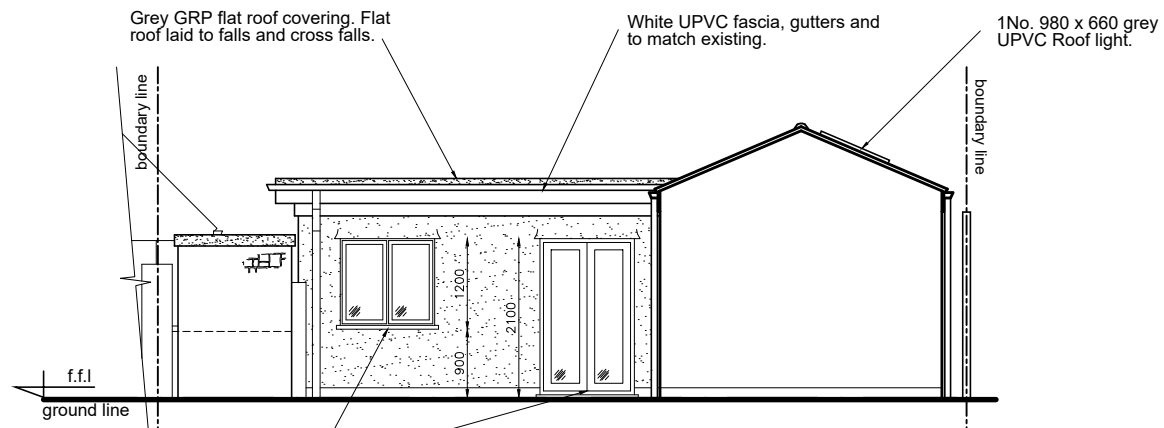

VIEW ON 'B'

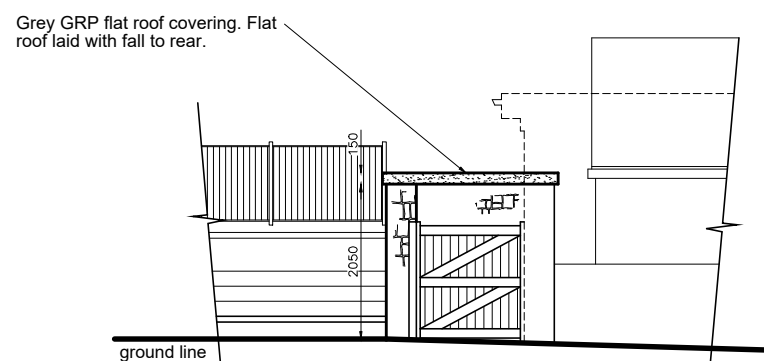

VIEW ON 'A'

RJG Architecture LTD For All Your Architectural Design Requirements	Project Bank Cottage Waterloo Place Wrexham	
	Dwg Title Existing & Proposed Plans & Elevations	Rev
Tel : 07832 341 644 e-mail: rjg@rjgarchitects.com	Dwg No 01317/SK/01	Rev
	Drawn by A.E.	Date Feb '21