



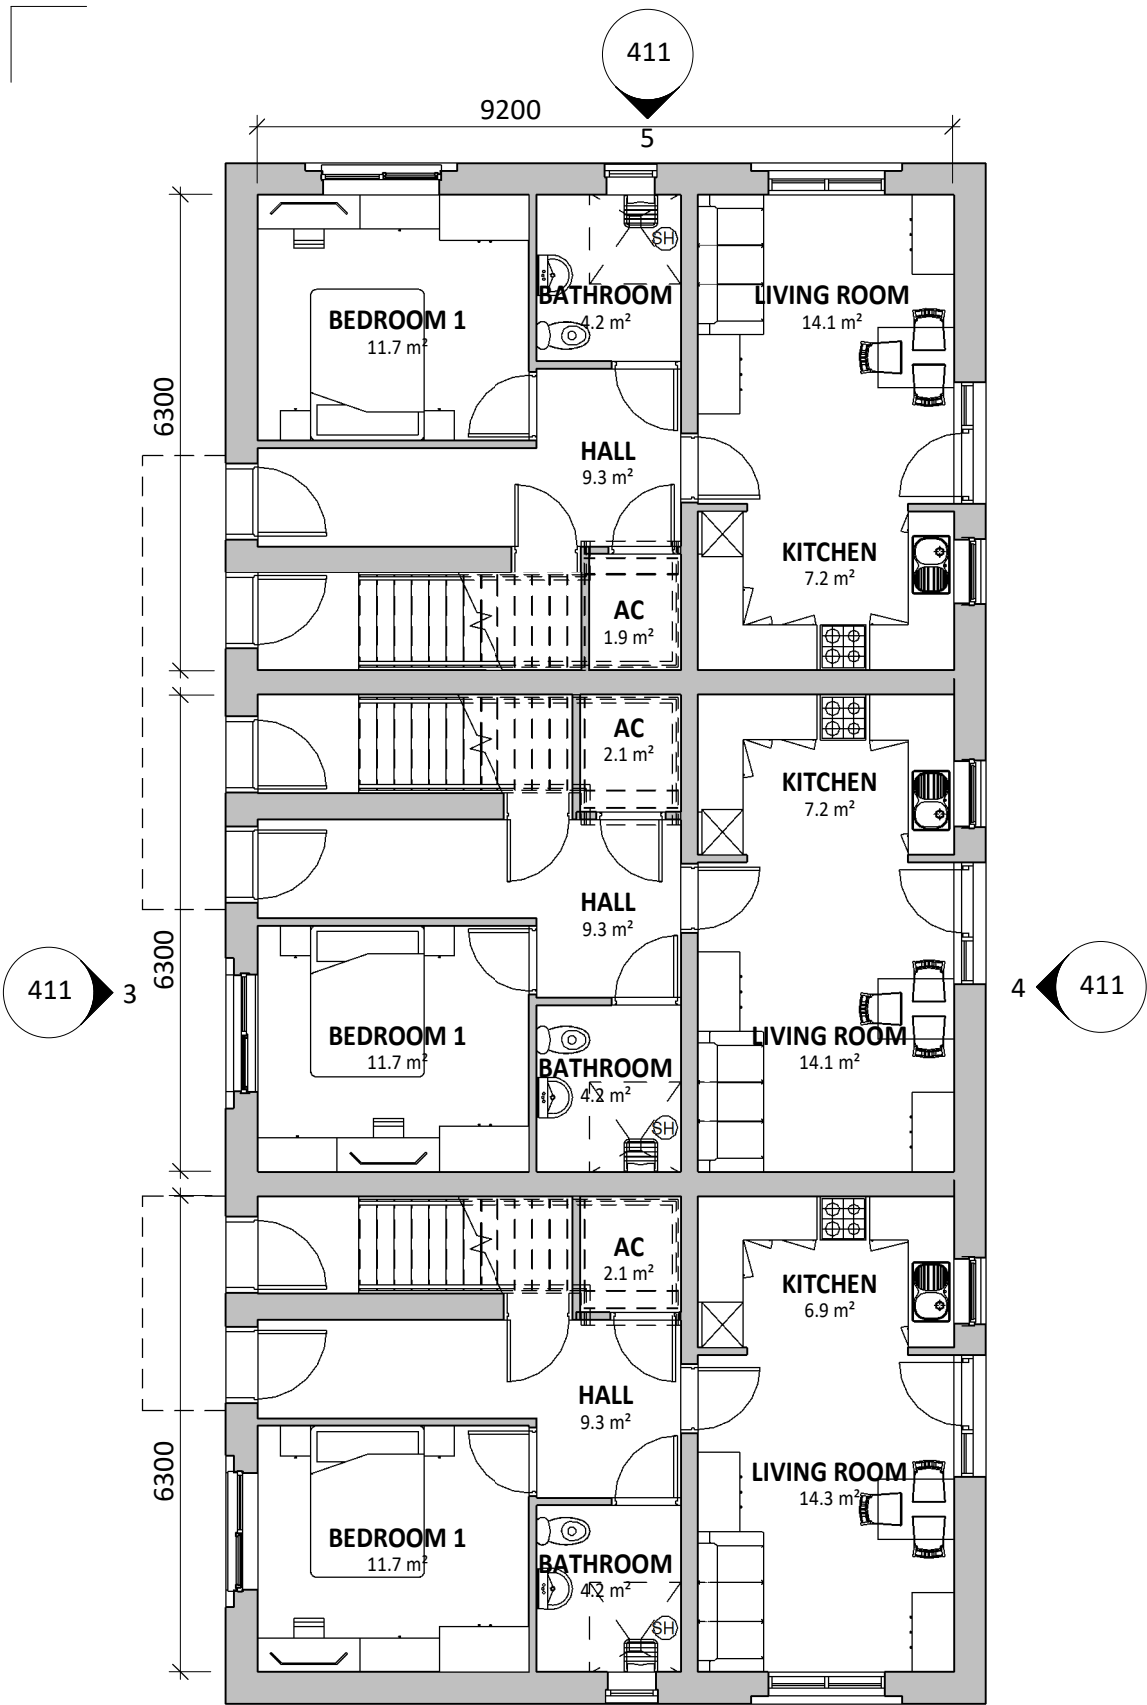

GIA OF 2P1B WALK UP
APARTMENT : 50.7m²

1 | GROUND FLOOR APTS 14, 16 & 18
SCALE: 1 : 100

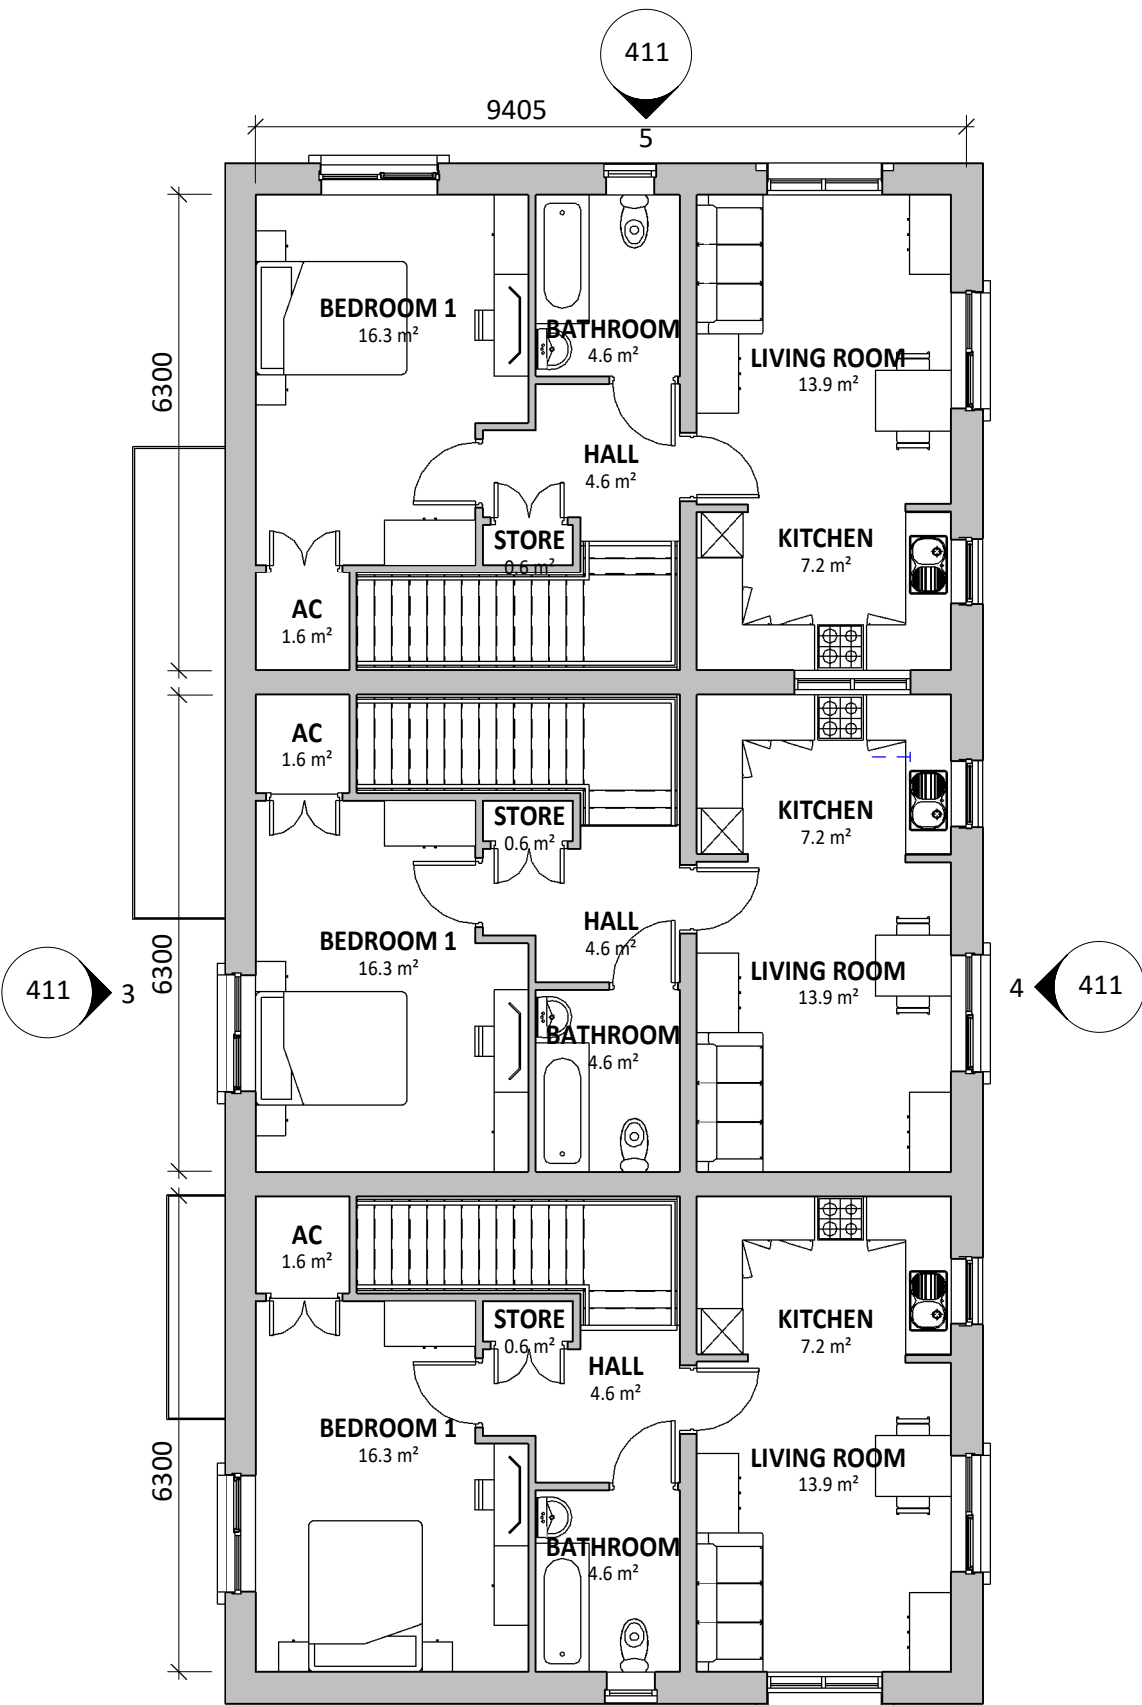

GIA OF 2P1B WALK UP
APARTMENT : 58m²

2 | FIRST FLOOR APTS 15, 17 & 19
SCALE: 1 : 100




3 | FRONT ELEVATION
SCALE: 1 : 100



4 | REAR ELEVATION
SCALE: 1 : 100



5 | SIDE ELEVATION 1
SCALE: 1 : 100

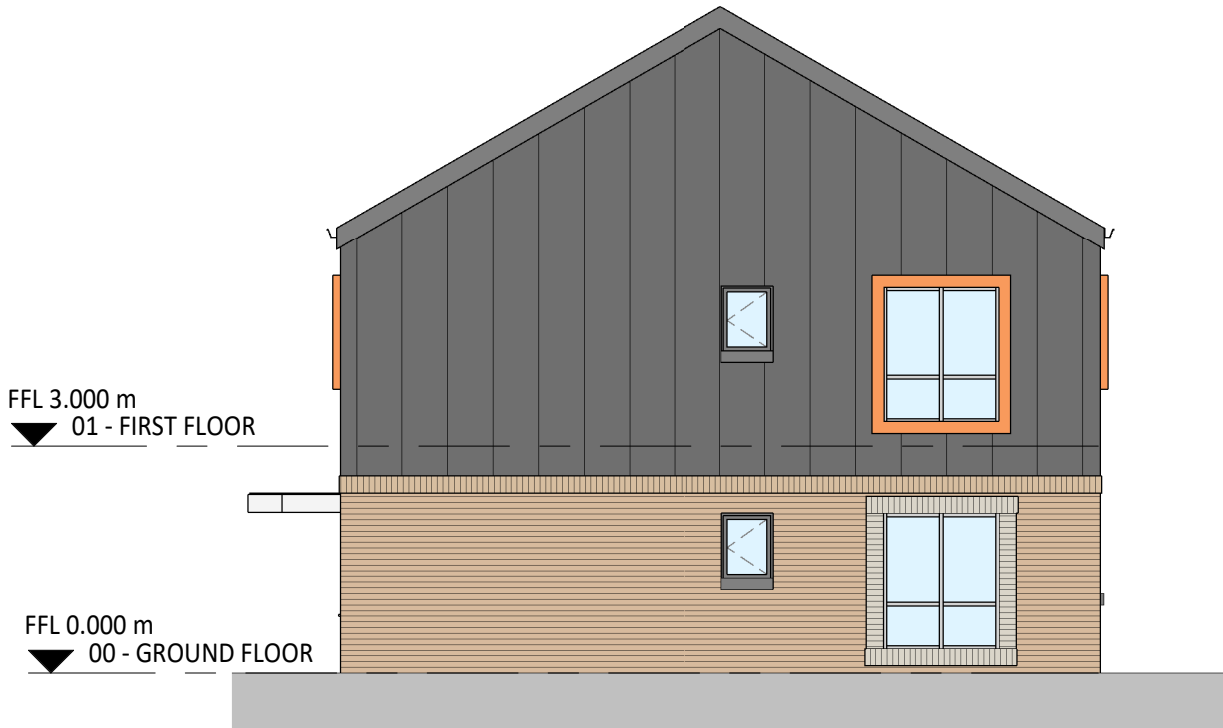

6 | SIDE ELEVATION 2
SCALE: 1 : 100

- MATERIALS KEY**
- FACING BRICK
 - CONTRASTING BRICK WINDOW SURROUNDS
 - METAL WINDOW SURROUNDS
 - STANDING SEAM METAL CLADDING

REV	DESCRIPTION	DATE	BY

THIS DRAWING IS THE COPYRIGHT OF AINSLEY GOMMON ARCHITECTS.
CHECK ALL DIMENSIONS ON SITE. DISCREPANCIES TO BE NOTIFIED TO ARCHITECT.
ELEMENTS OF STRUCTURE SHOWN ARE INDICATIVE AND FOR GUIDANCE.
FINAL DESIGN TO BE AS STRUCTURAL ENGINEERS DETAILS AND SPECIFICATION.

PROJECT
Ty Nos, Holt Road, Wrexham
for Clwyd Allyn

DRAWING TITLE
APARTMENT (TYPE B) - PLANS & ELEVATIONS

SCALE As indicated @A2	DATE 01/03/21	DRAWN BM	CHECKED SV
---------------------------	------------------	-------------	---------------

DRAWING STATUS
PLANNING

JOB No C1039	DRAWING No 411	REVISION
-----------------	-------------------	----------

AG | **A** **AINSLEY GOMMON ARCHITECTS**

THE OLD POLICE STATION, 15 GLYNNE WAY, HAWARDEN, CH5 3NS
Tel: 01244 537 100 | wales@agarchitects.co.uk | www.agarchitects.co.uk
Ainsley Gommon Architects Ltd. Registered in England & Wales No.4187948
Registered Office: 1 Price Street, Hamilton Square, Birkenhead CH41 6JN

PRINTED: 02/03/2021 15:23:33

A2

