




1 EXISTING EAST ELEVATION 1 : 100

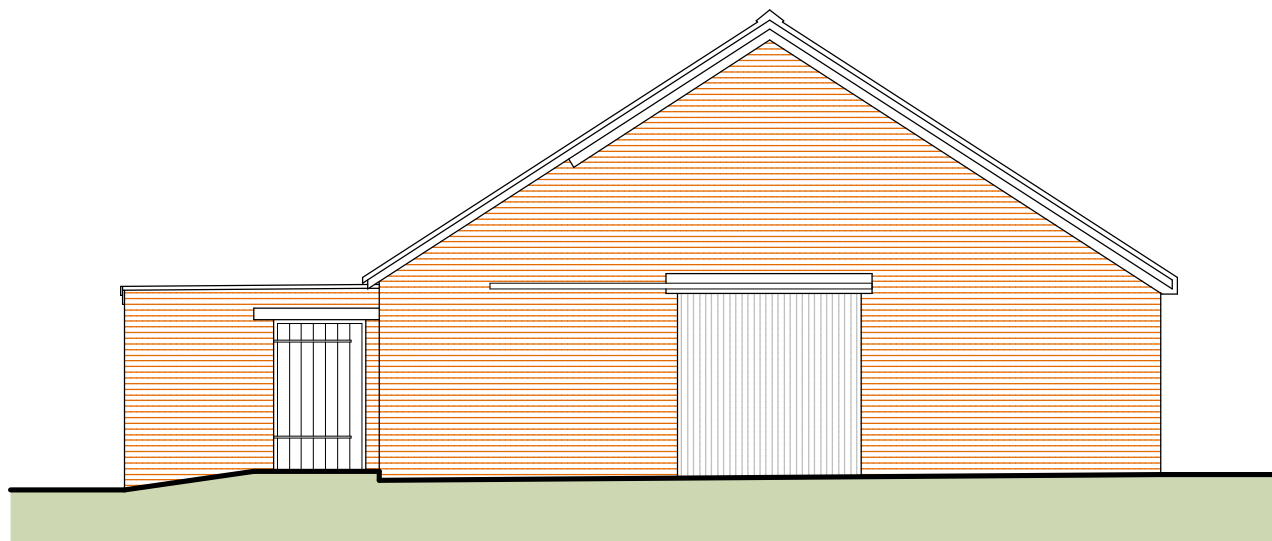

2 EXISTING SOUTH ELEVATION 1 : 100

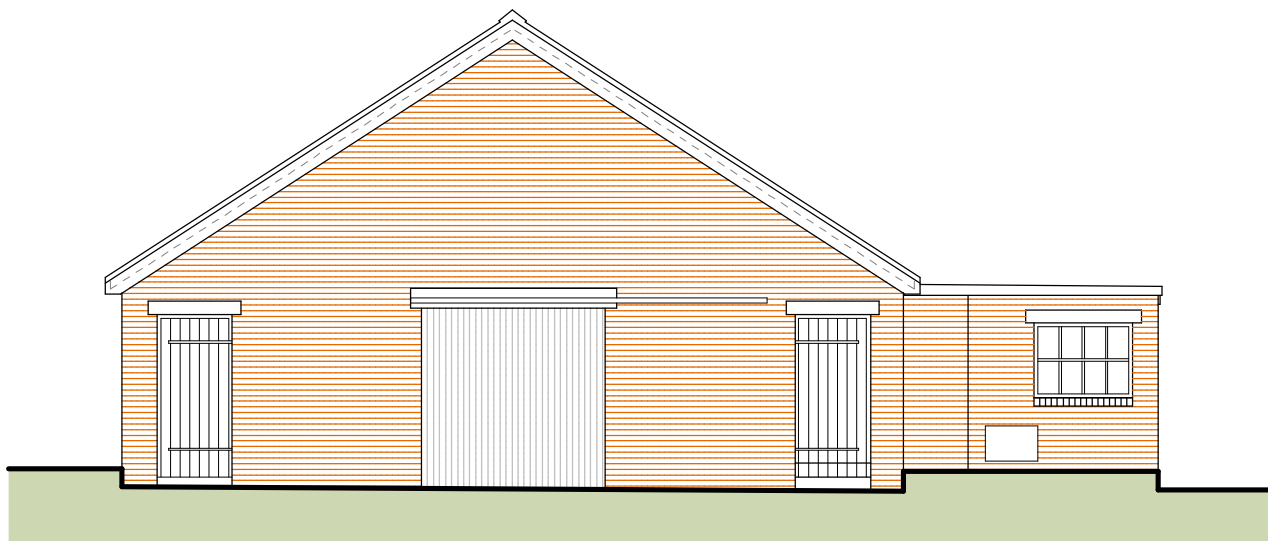

3 EXISTING NORTH ELEVATION 1 : 100

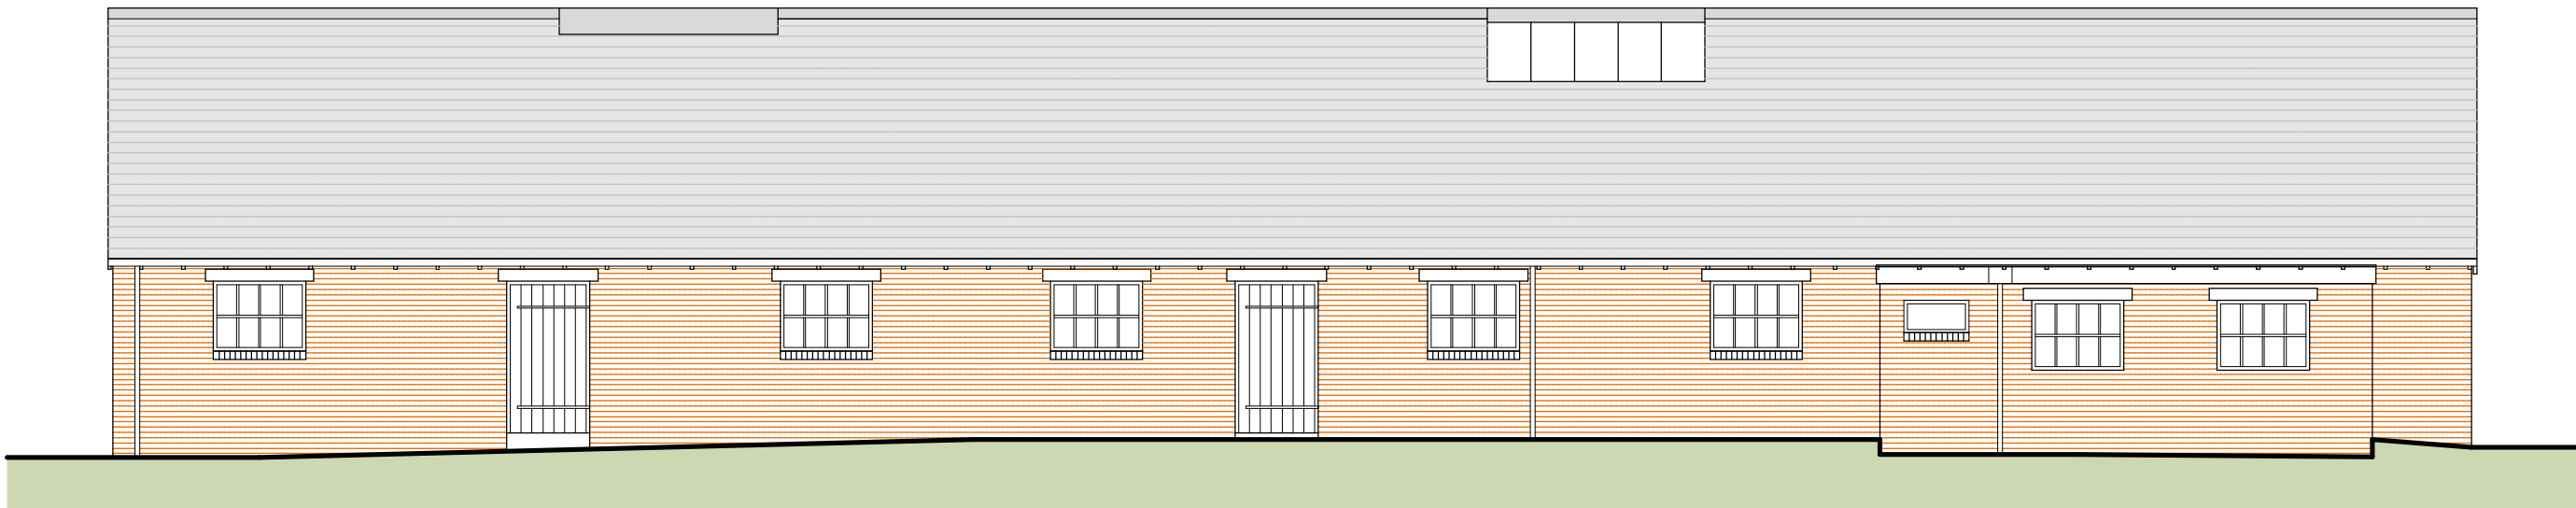

4 EXISTING WEST ELEVATION 1 : 100

NOTES:
All dimensions must be checked on site and not scaled from the drawings. All discrepancies must be notified to the Agent immediately.

KEY :

Rev	Date	Revisions
Drawn by :	Date :	
A.R. HEWITT	JANUARY 2020	

ARH Architectural Design
206 Liverpool Road,
Whitchurch,
Shropshire,
SY13 1UT

Tel: 07891 147512
e-mail
arharchitecturaldesign@gmail.com

ARH Architectural Design is the trading name of Sarly Hewitt & Associates Ltd.
Company Registered in England and Wales No: 12336458

© copyright This drawing must not be reproduced without first obtaining written permission

Client :
Mr & Mrs B Probin

Job Title :
PROPOSED CONVERSION OF OUTBUILDINGS AT
THE DRURY
DRURY LANE
TYBROUGHTON
WHITCHURCH
SY13 3BD

Drawing Title :
BUILDING TWO
EXISTING ELEVATIONS

Dwg No :	Scale :	Rev :
HS140/04	1 : 100 @ A2 1 : 200 @ A4	-